




existing Science Block
[centre wing] main
north elevation part


existing recessed
elevation with stairs

existing Science east wing

120m A.O.D.

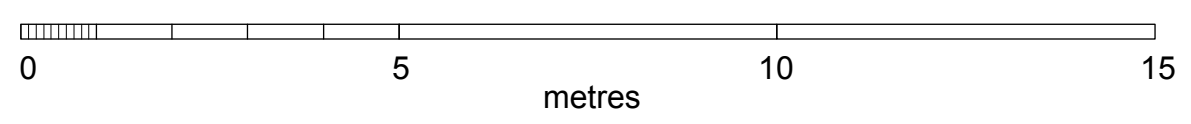

Southwood Lane

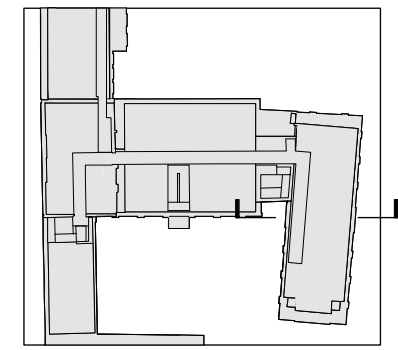

ed tooveyarchitects

Ed Toovey Architects
Studio 401 Royle Building
31 Wentlock Road
London N1 7SH
Tel: 07880 725763
Email: edtoovey@yahoo.co.uk

Project
**Highgate School
Science Project**

Drawing title
Section FF existing

Drwg. No.
1177_GS_006

Rev. ☐

Scale 1:100 @ A3
Date July 2017

Status ☒ For information ☐ For tender ☐ For construction

Do not scale. All dimensions to be confirmed on site.
Information contained in this drawing is the sole copyright of Ed Toovey Architects
and is not to be reproduced without permission.