
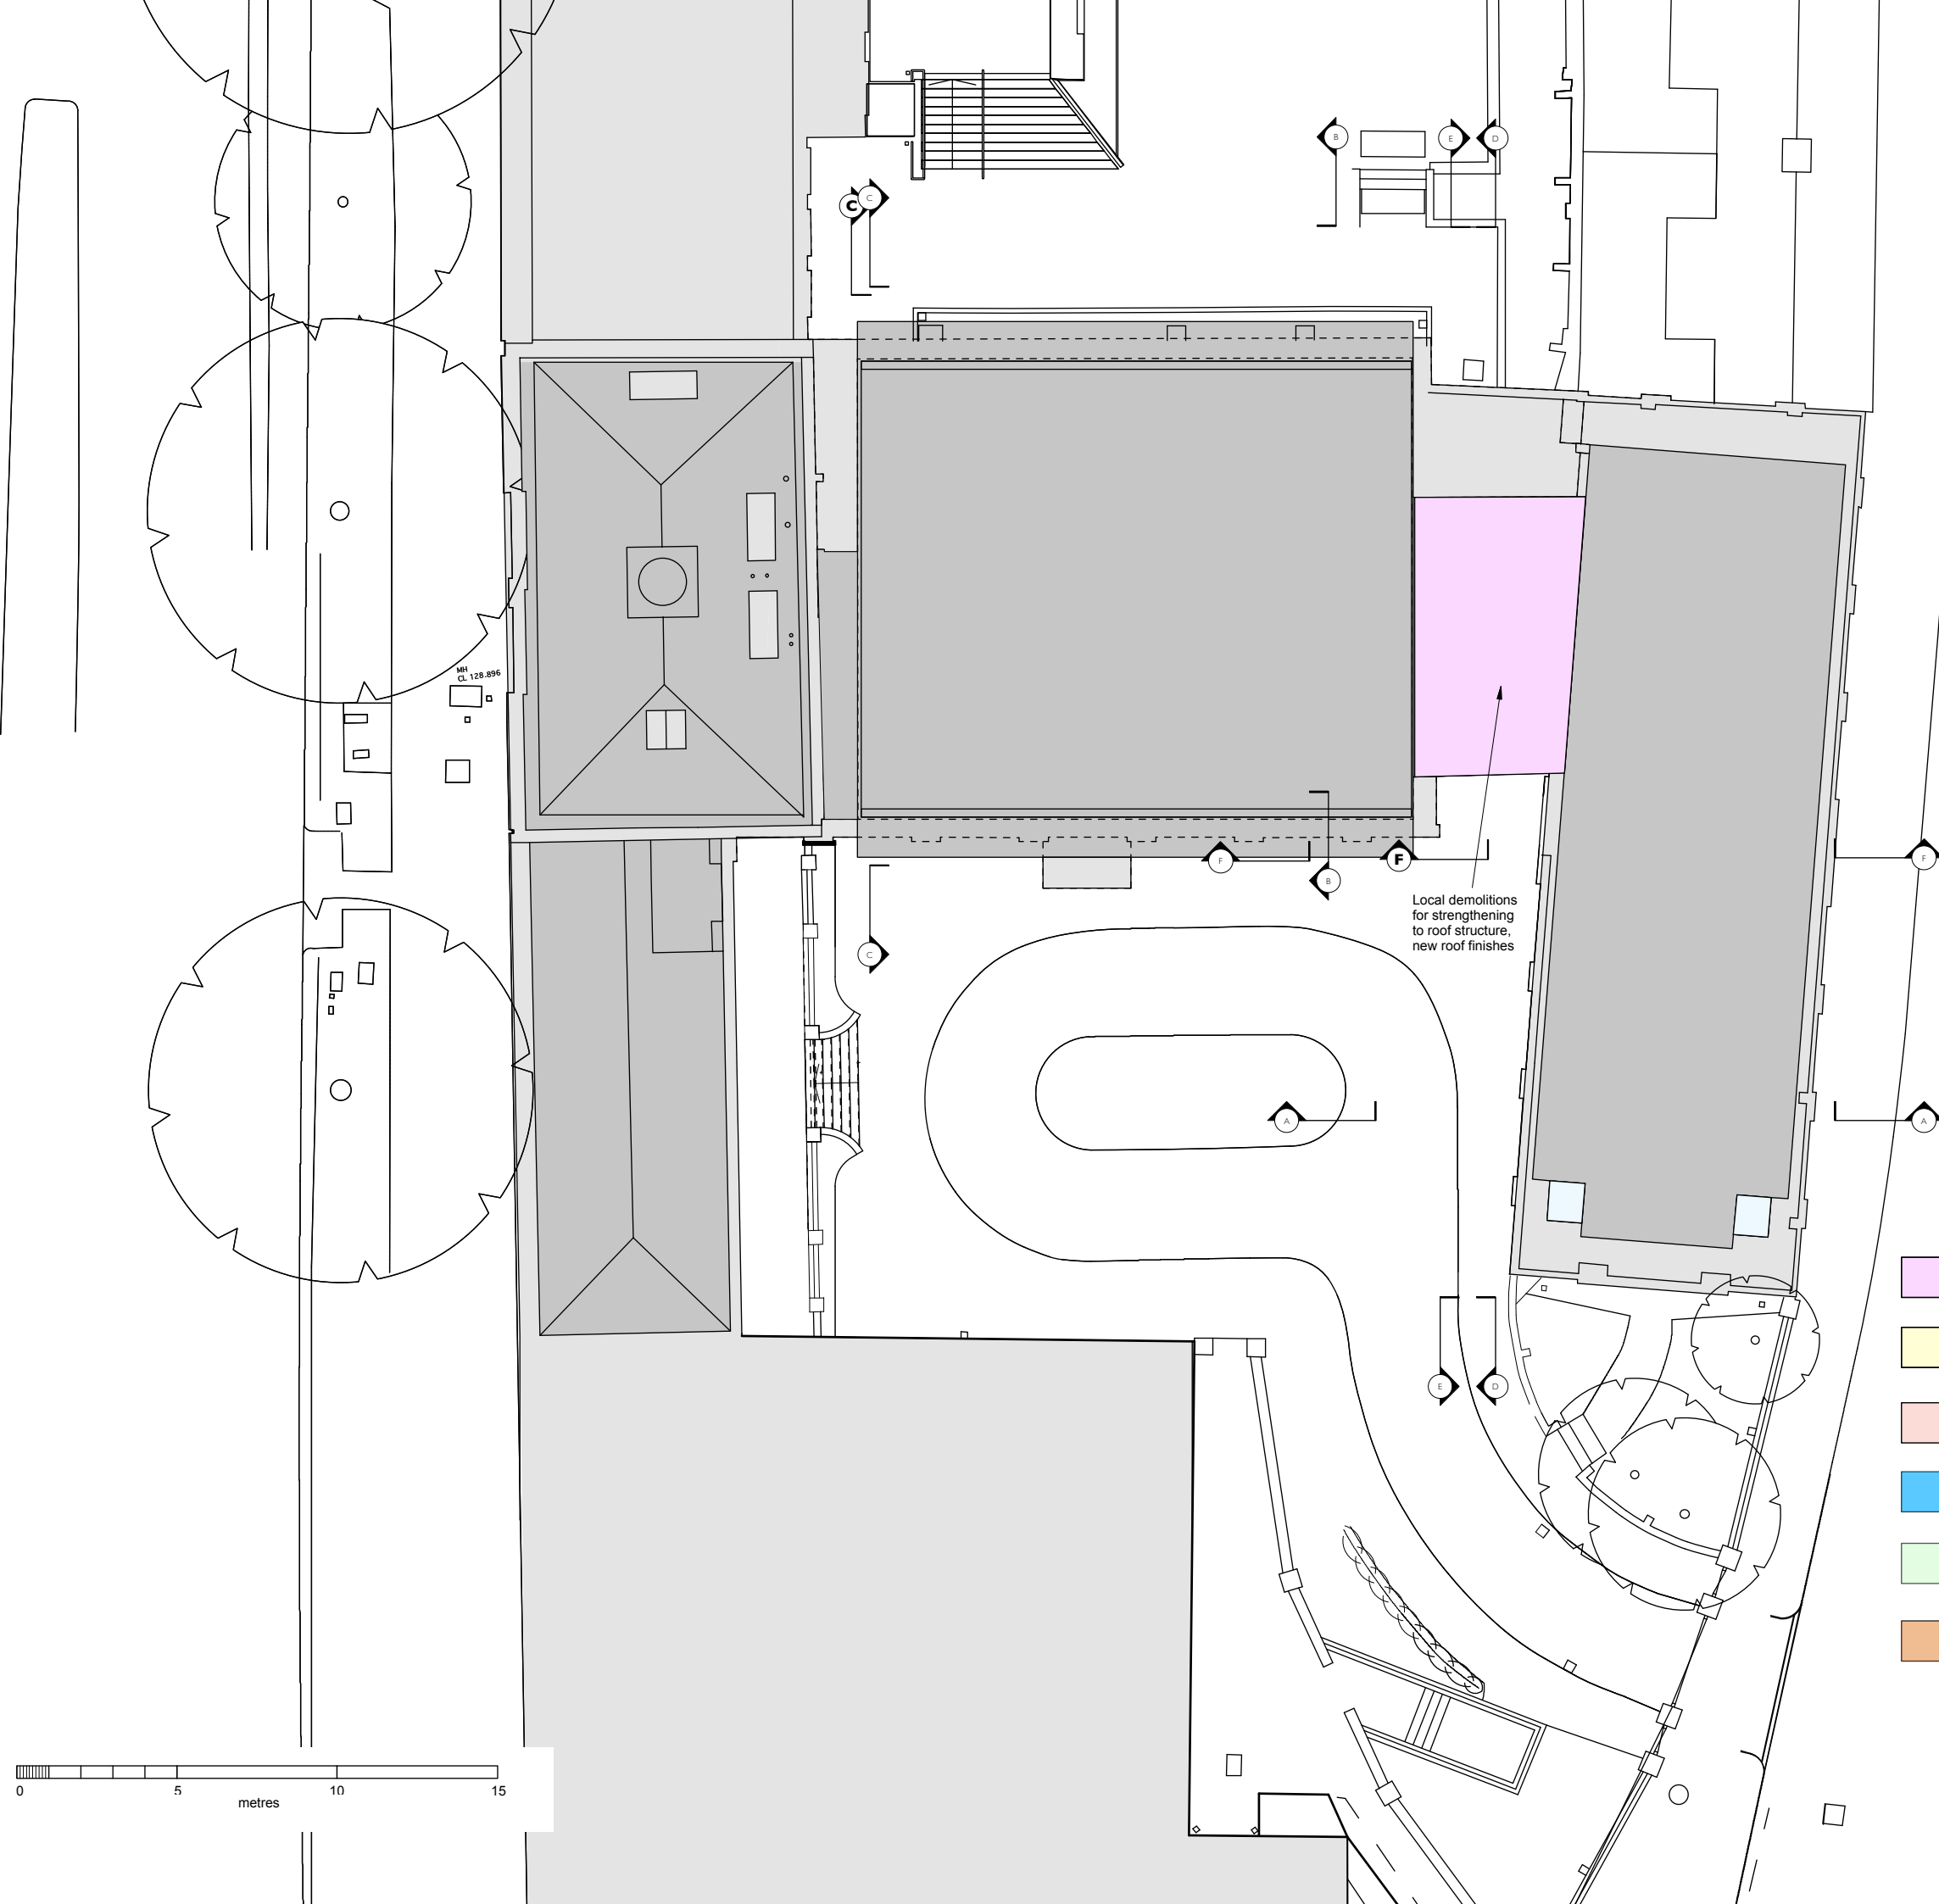


- Existing roof stripped out
- Areas of strip out
- Removal of hard landscaping and ground finishes
- Demolition of external fabric
- Areas of internal demolitions
- Demolition or existing stair complete all levels

 

All fittings, fixtures, laboratory equipment and fittings, teacher staging, doors, architraves, skirtings, window boards, suspended ceilings, removed.

In toilets, all fixture and sanitary fittings removed, cubicles, mirrors.

Existing stairs to be retained except where noted.

External timber windows are being considered for removal, renovation/repair, and replacement TBC

All existing external stone and masonry to be renovated / repaired and cleaned.

All existing roofs to be retained except where demolition noted.

All existing building services are to be stripped out and replaced with new - refer to M&E Engineer drawings for all details.

Existing external works ground finishes are to be stripped out in areas highlighted.

Revision:

ed toovey architects

Ed Toovey Architects

Studio 401 Royle Building

31 Wenlock Road

London N1 7SH

Tel: 07880 725763

Email: edtoovey@yahoo.co.uk

Project

Highgate School Science Project

Drawing title

Roof plan Demolitions

Drwg. No.

1177_DEM_006

Rev.

Scale

1:200 @ A3

Date

April 2018

Status

For information

For tender

For construction

Do not scale. All dimensions to be confirmed on site.

Information contained in this drawing is the sole copyright of Ed Toovey Architects and is not to be reproduced without permission.