


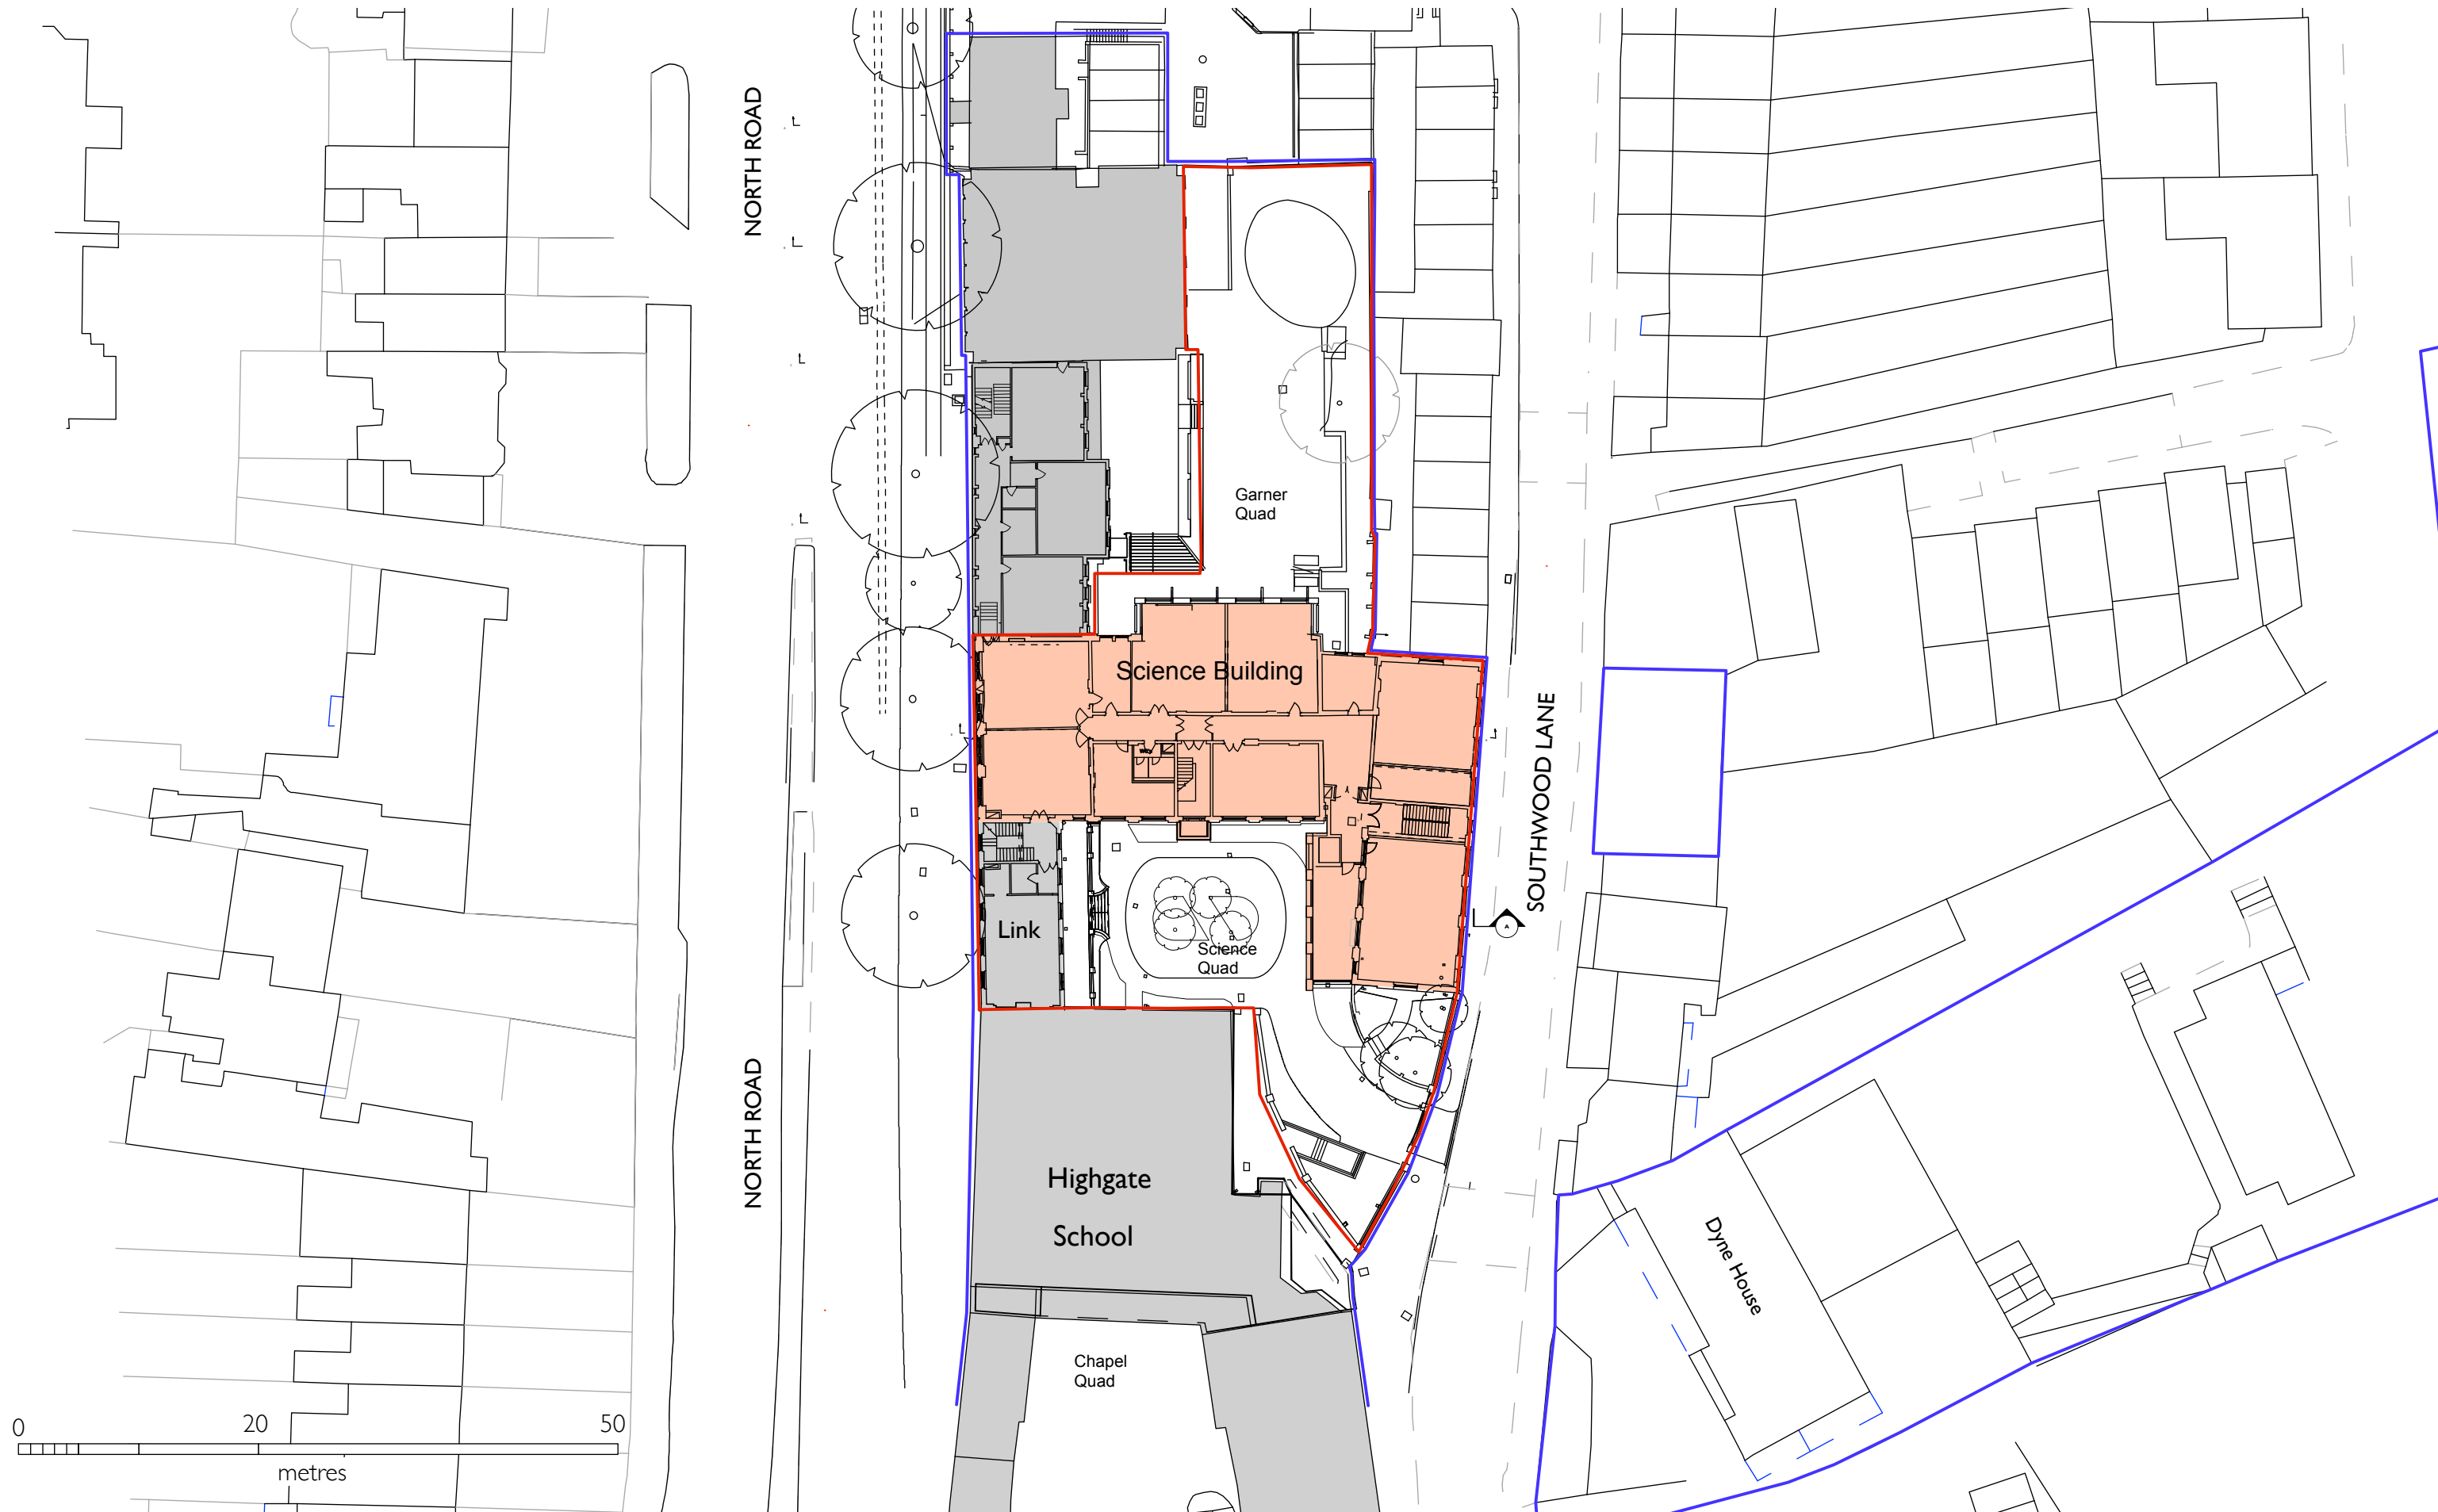


ed tooveyarchitects

studio 401 royle building
31 wenlock road
london n1 7sh
07880 725763
edtoovey@yahoo.co.uk

Revisions:

PLANNING ISSUE

- Always take site measurements
to verify dimensions
- Refer to M&E Engineers
drawings for all services

 

Highgate School Science Project

Site plan proposed

January 2023

Drwg No. 1177 / GL / 011 -

Scale 1:500 @ A3