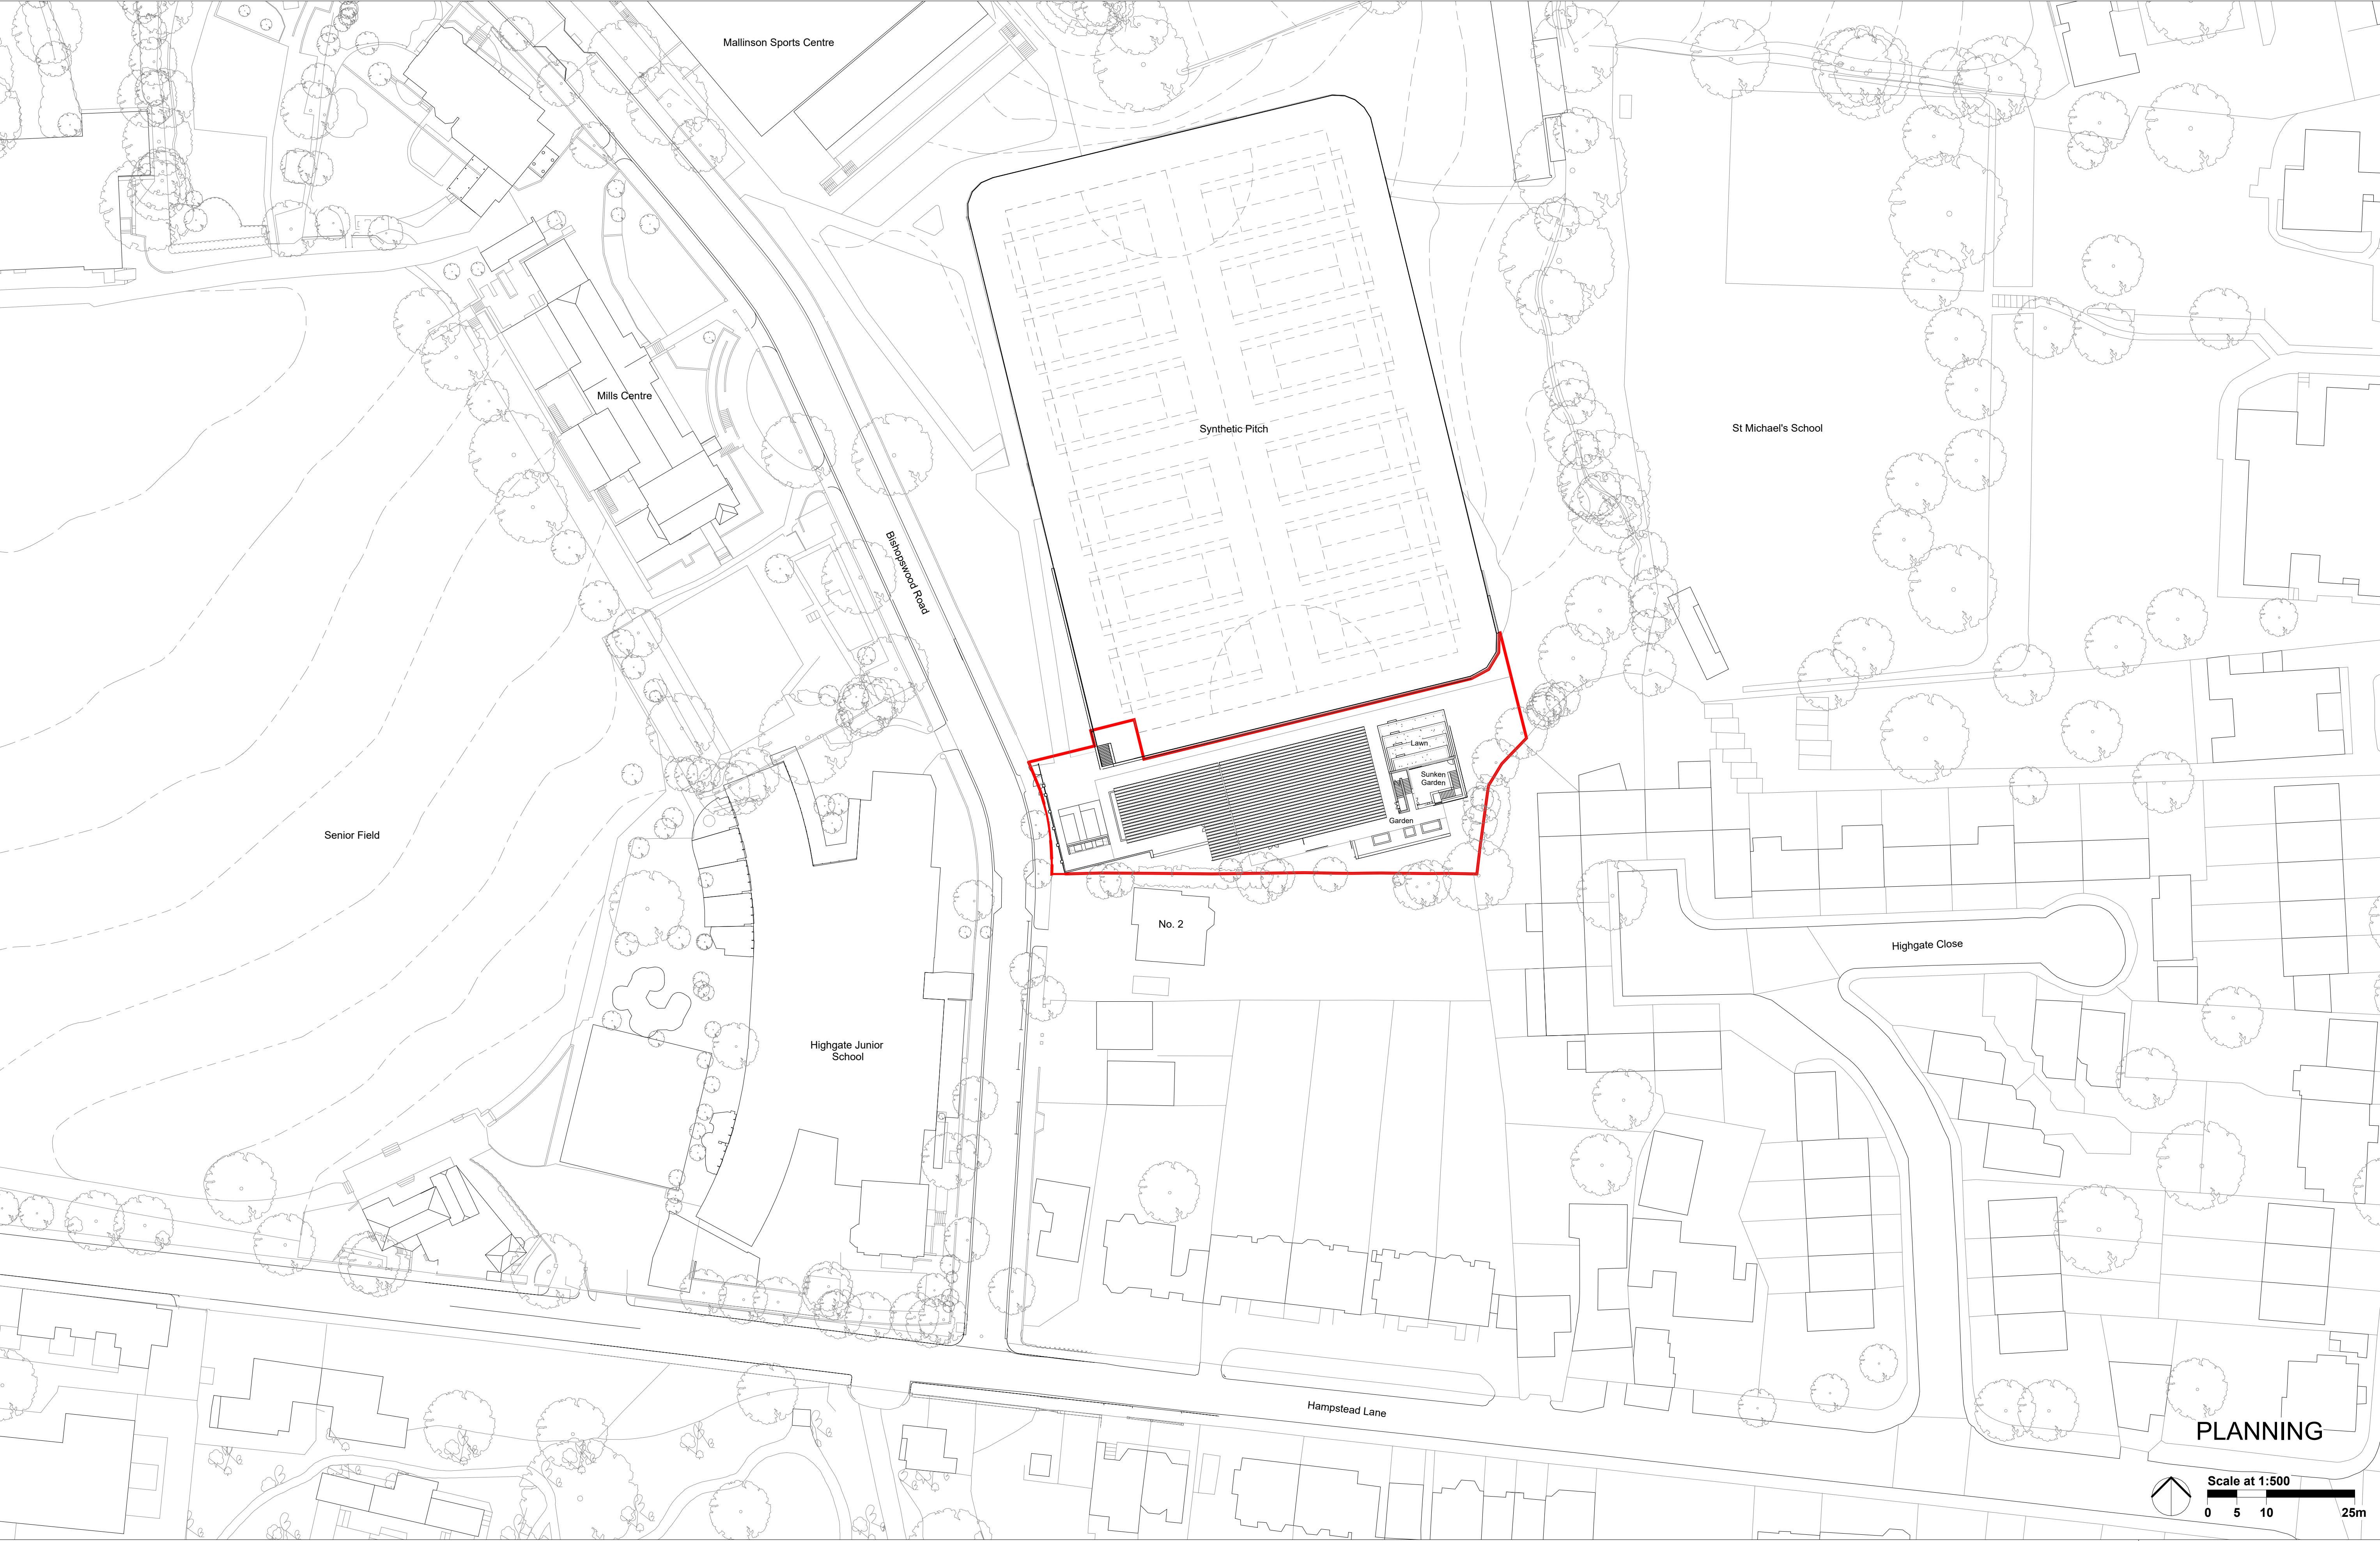


Work Package	Cost Check	Info/Briefing	Tender	Contract	Construction	Date 13.01.2023	Rev. G	Description ISS 0004_Planning Issue	Approved By MB	Date	Rev.	Description	Approved By	Project Highgate School Richards Music Centre 2	Sort Code A/HS-RMC2	Drawing Number 2300	Rev. G
														Subject Proposed Site Plan			
														Architects Hopkins Architects Limited 27 Broadley Terrace, London, NW1 6LG T: 020 7724 1751 E: mail@hopkins.co.uk	Date: 30.06.16	Scale: 1 : 500	at A1