



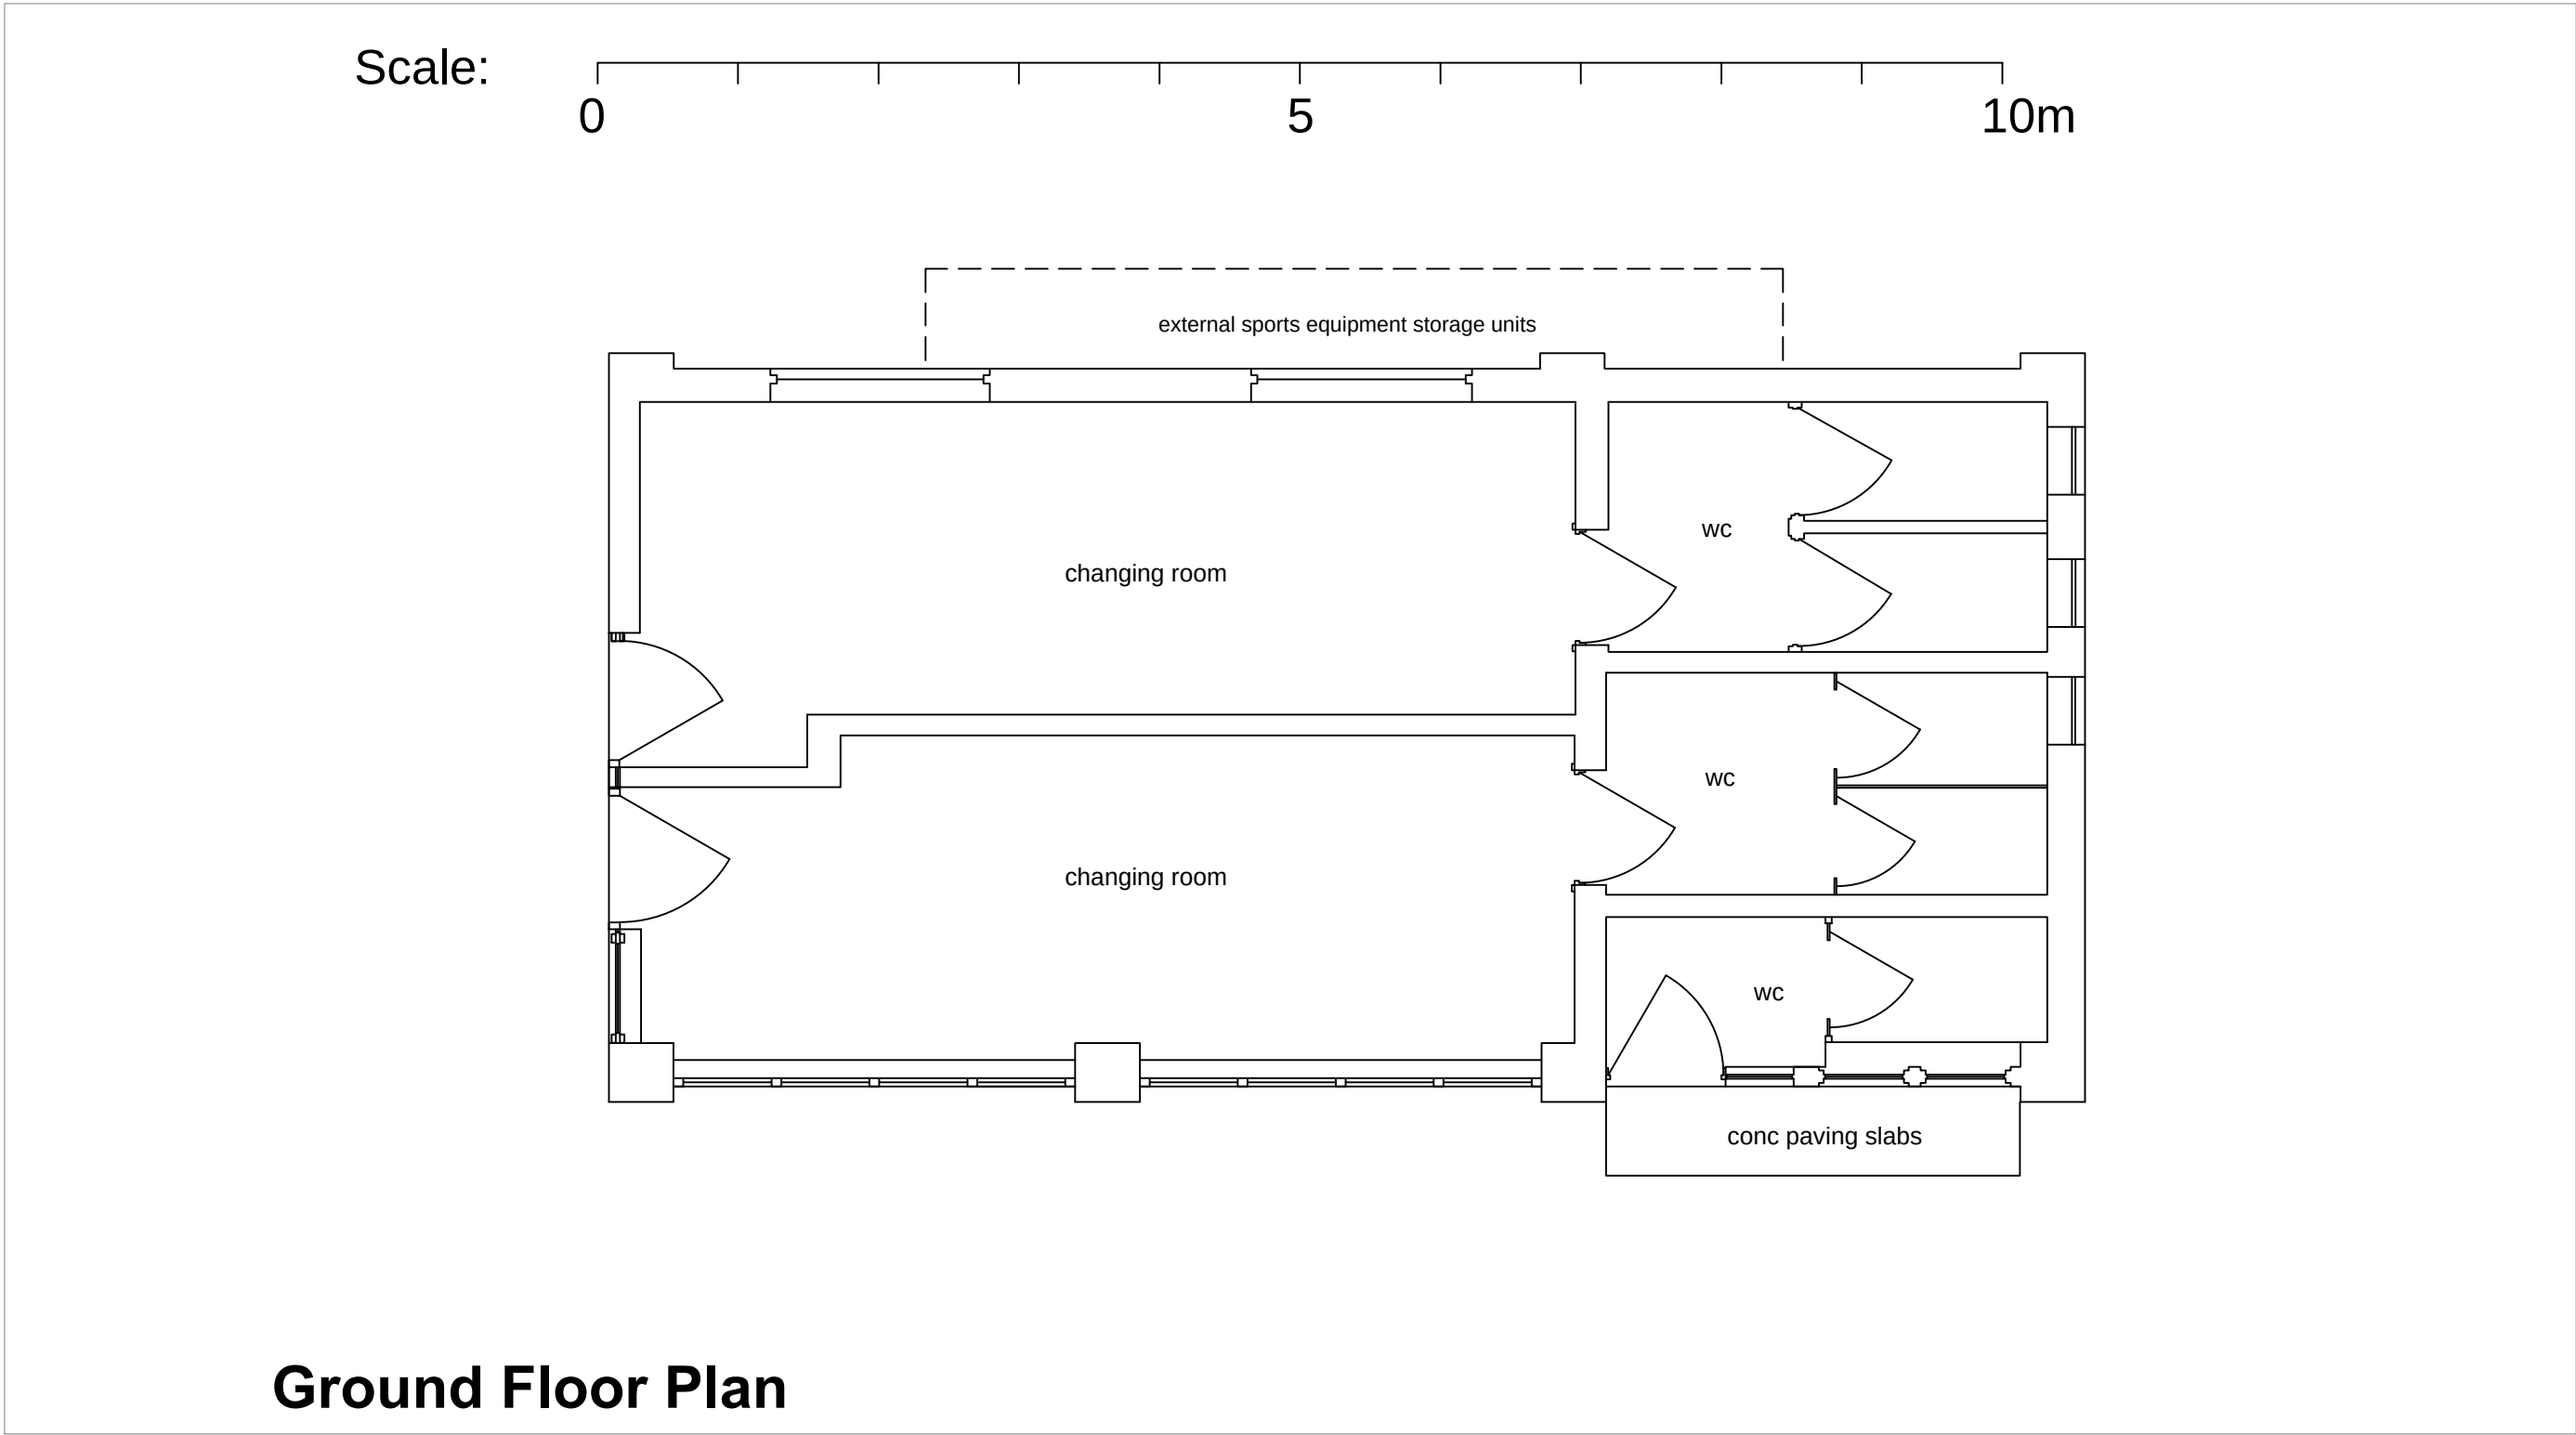


Ground Floor Plan

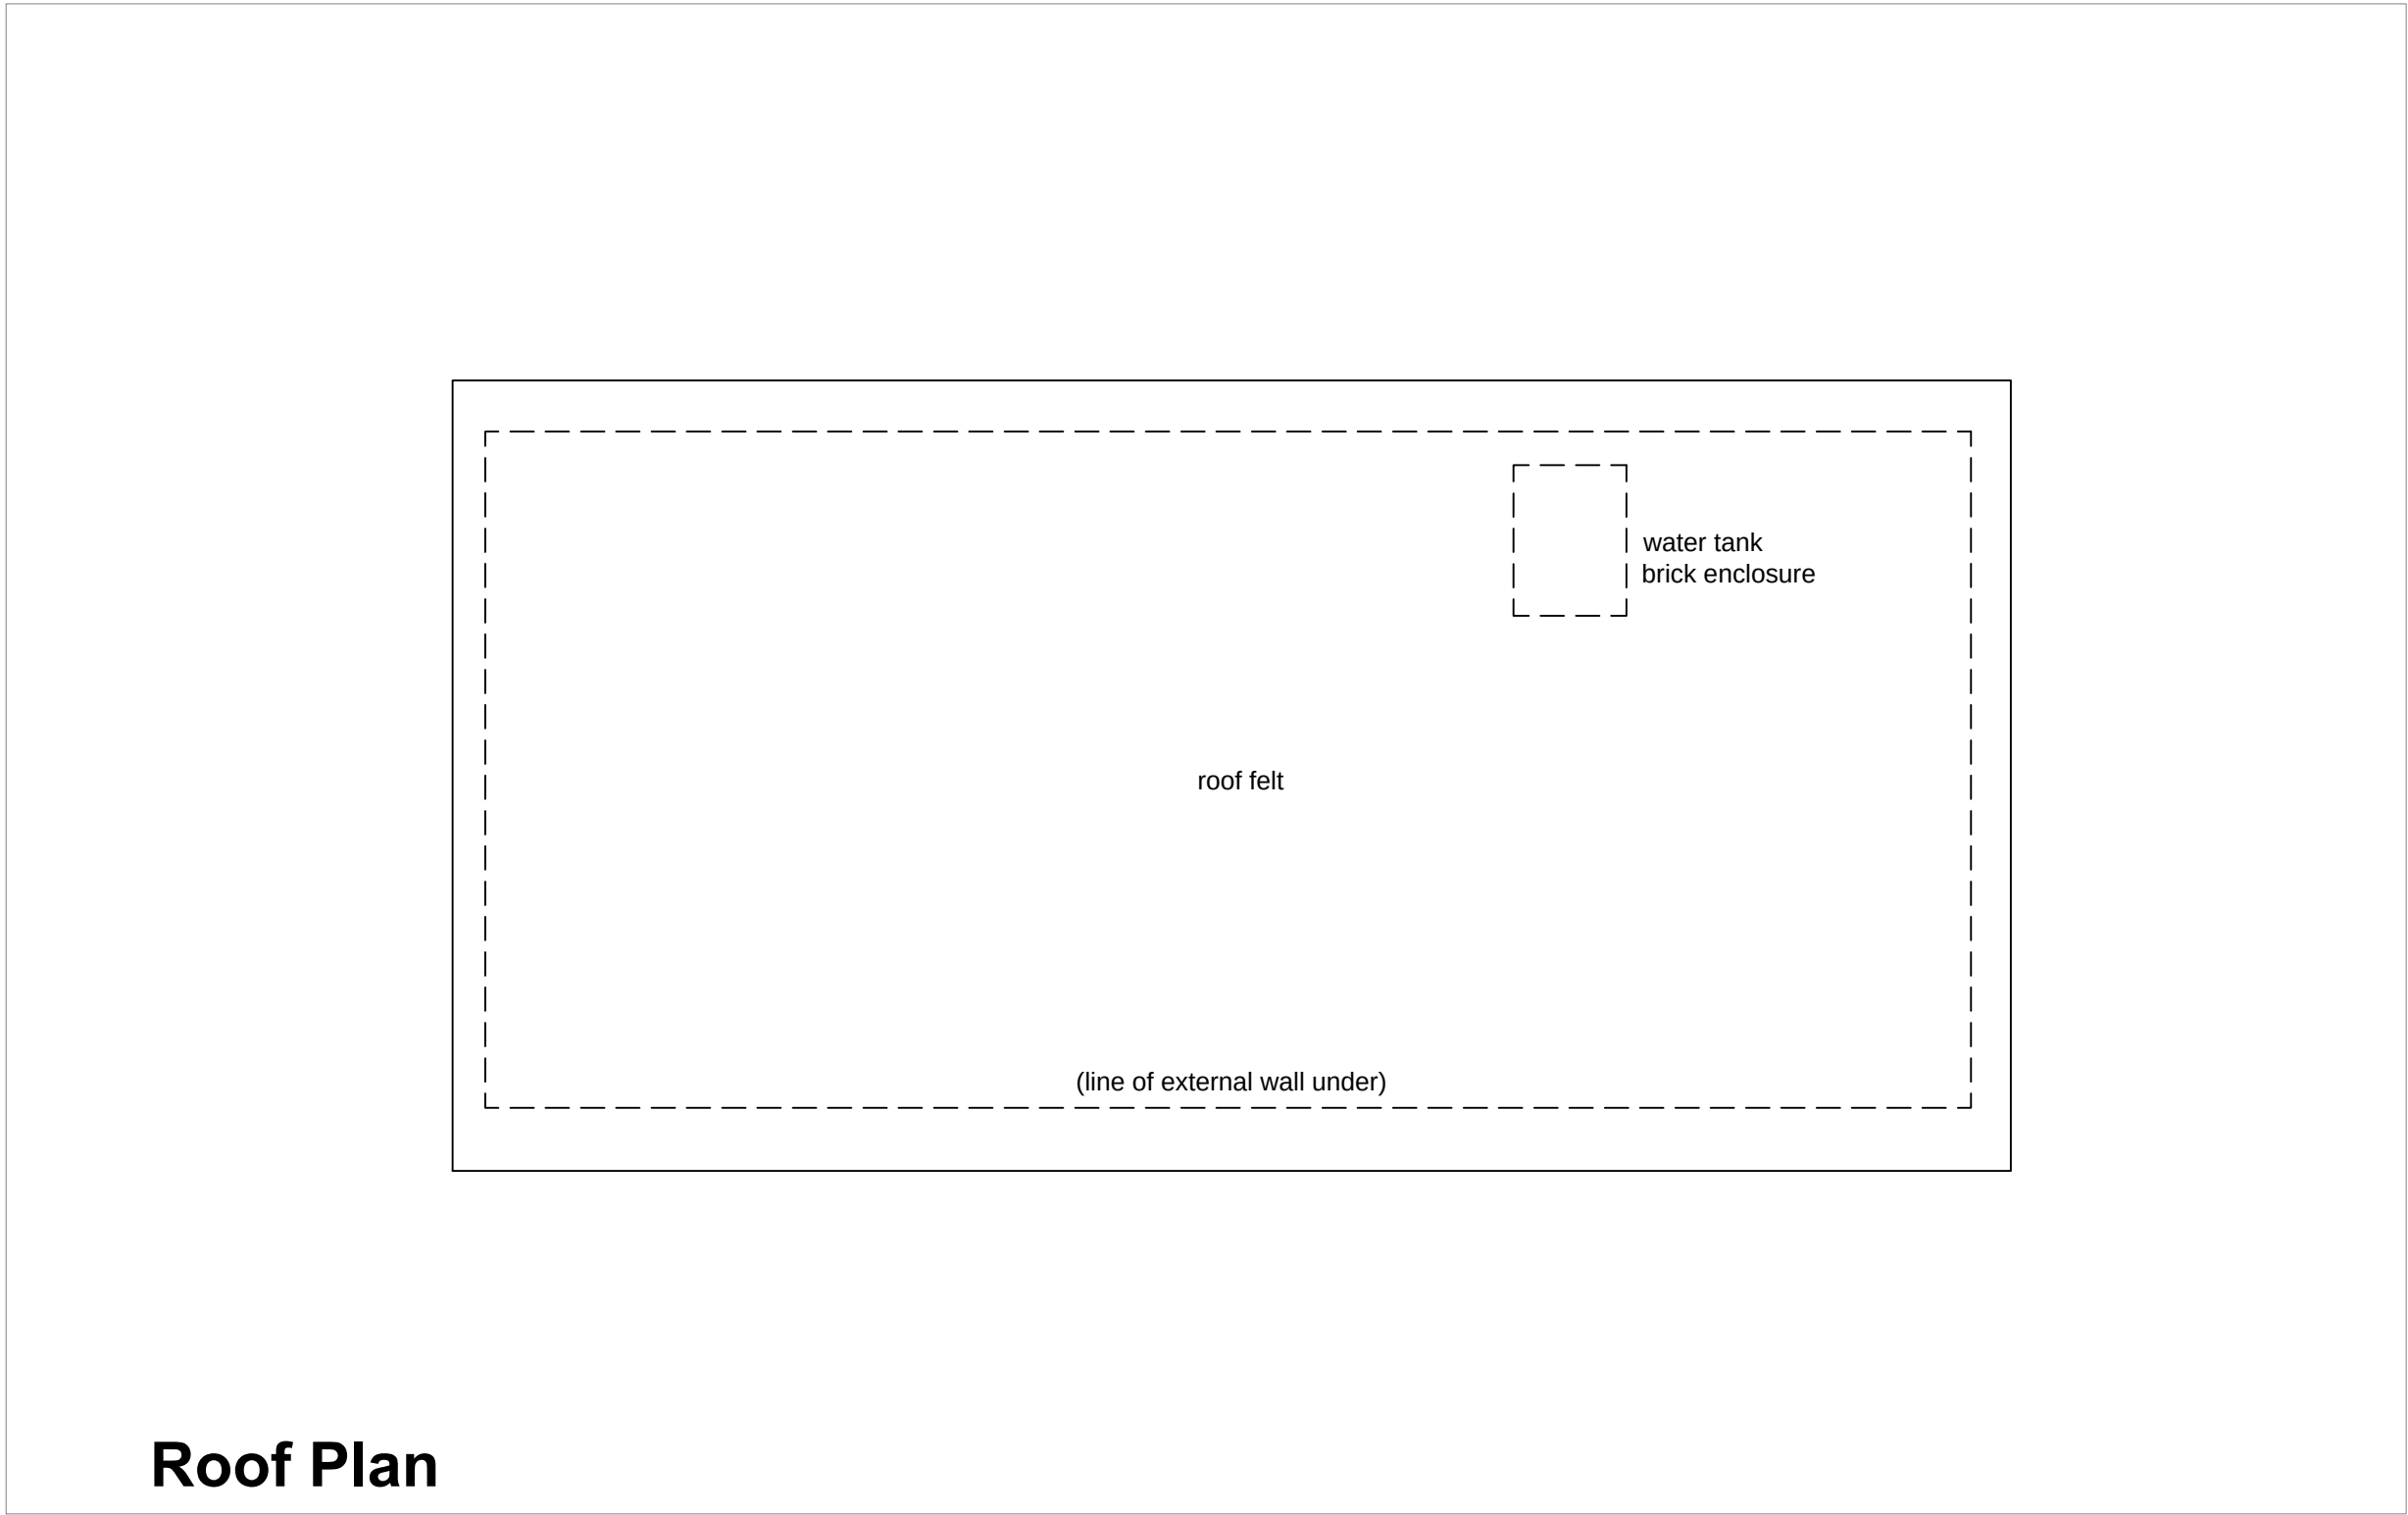


Roof Plan




South Elevation

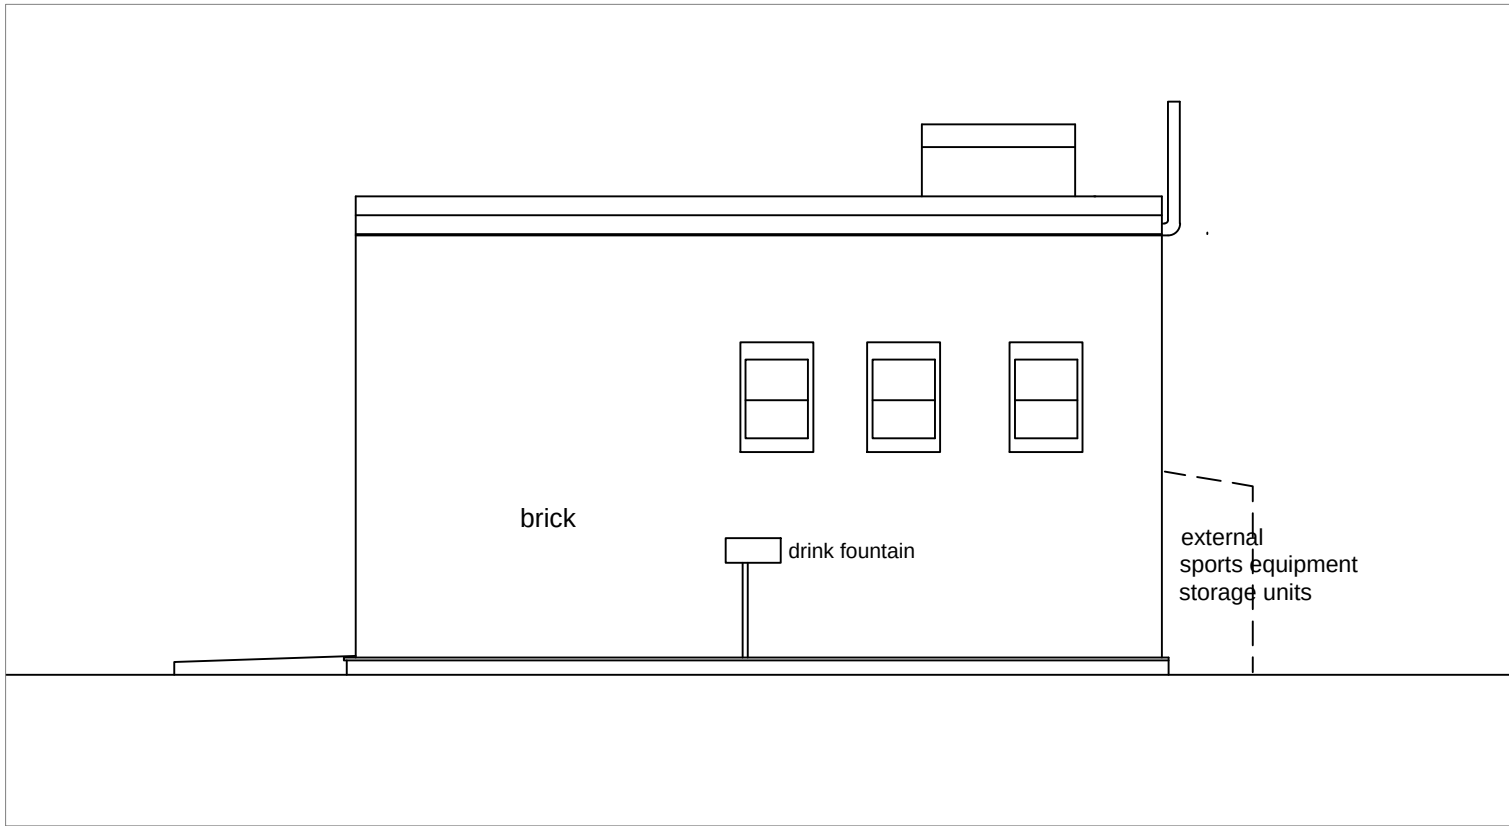

East Elevation

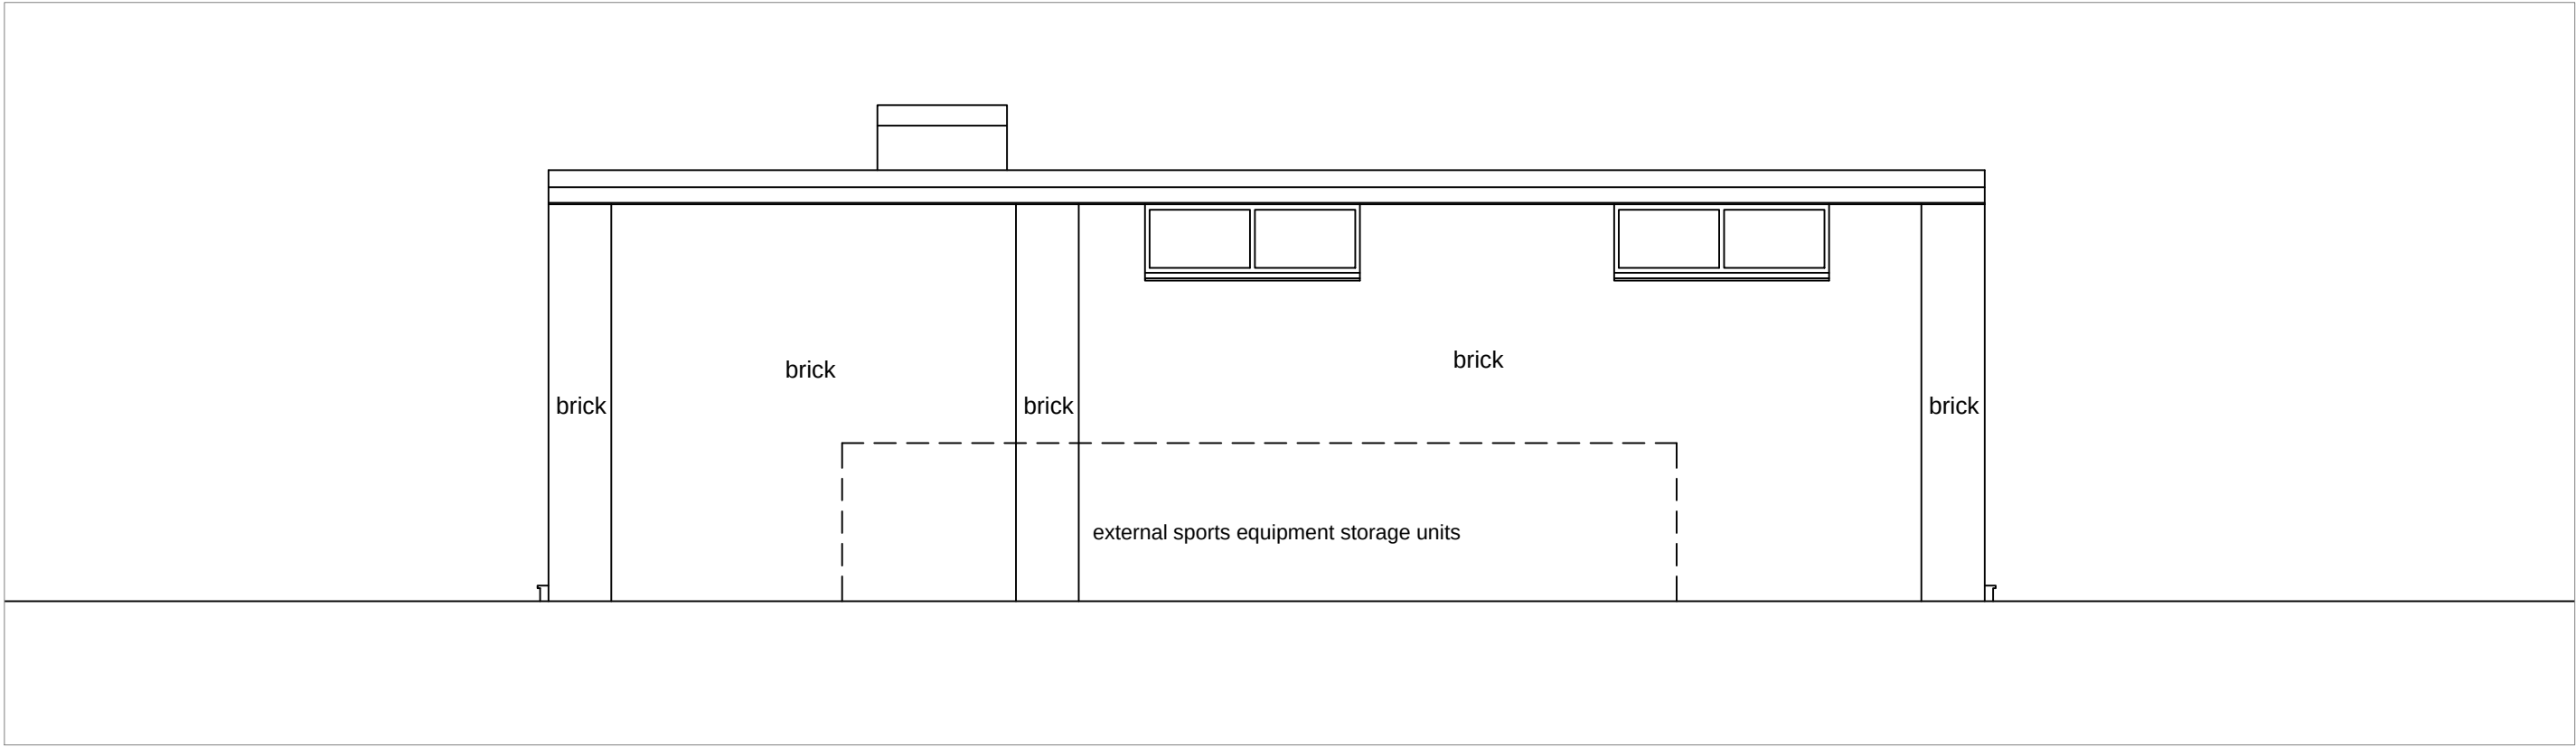

North Elevation

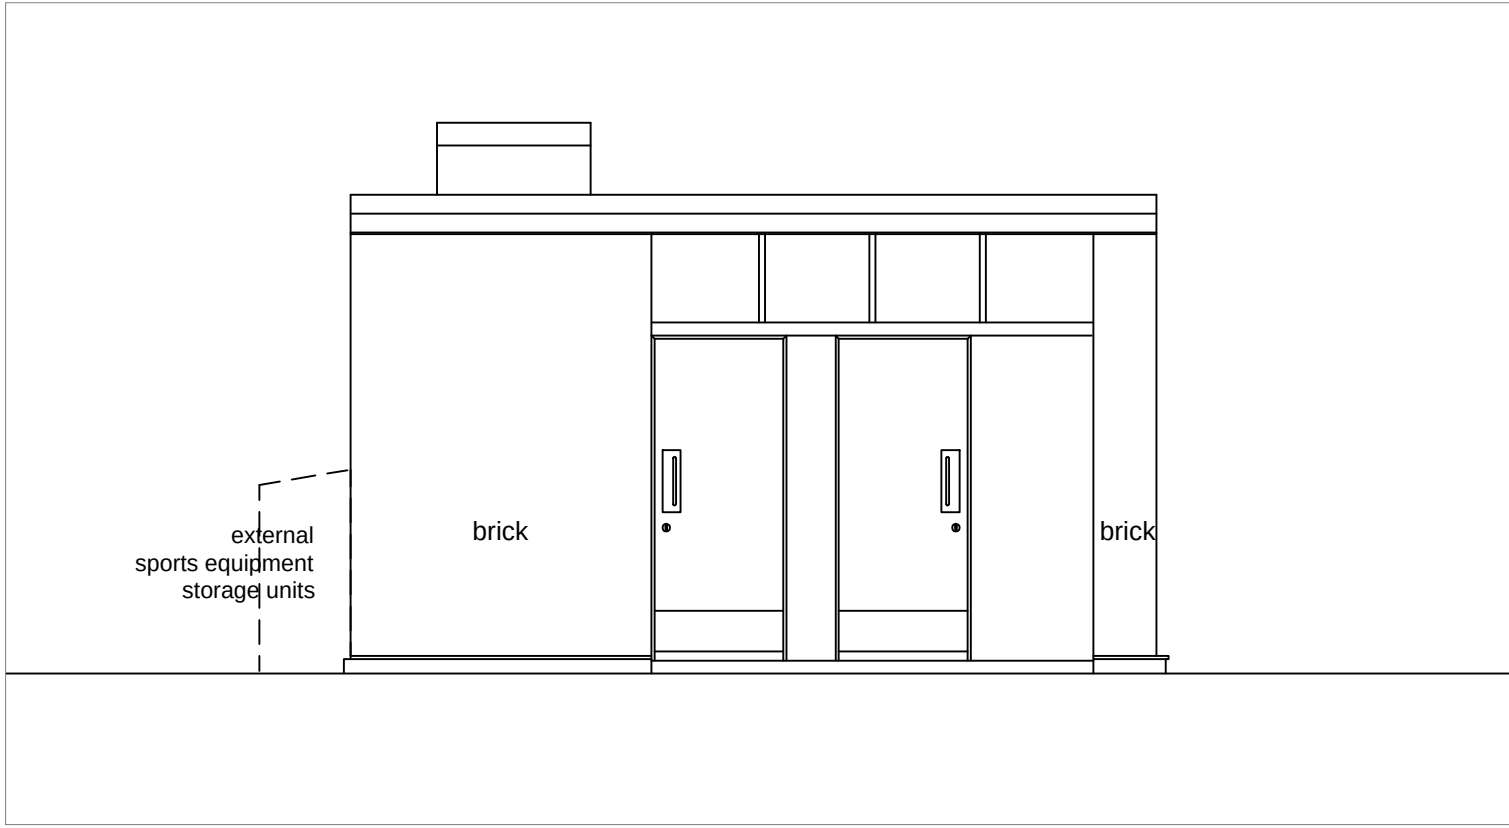

West Elevation

General Arrangement: Existing Pavilion

Scale - 1:50 @ A1

Hemstock Design Ltd. will not be held responsible for improper use, or use other than intended, of this drawing or the information contained within. Registered Head Office: Hemstock Design Ltd., 10A Dig Street, Ashbourne, Derbyshire, DE6 1GF, UK. Do Not Scale. Refer to original sheet size and scale as indicated below.	
PLANNING ISSUE	Rev: - Date: 15/01/23 By: OH

PLANNING ISSUE	
Client: Highgate School Highgate, London	
Project: Far Field: Proposed Pitch Renovation Works Adjacent Courtenay Avenue, Highgate, London. (Nearest Postcode N6 4LP)	
Title: EXISTING PAVILION DRAWING	
Drawn by: ODH	Checked by: DKH
Scale: 1:50	Original size: A1
Date: JAN 2023	Revision: -
Drawing Number: 1704-FF-LL-DR-A-22100	