


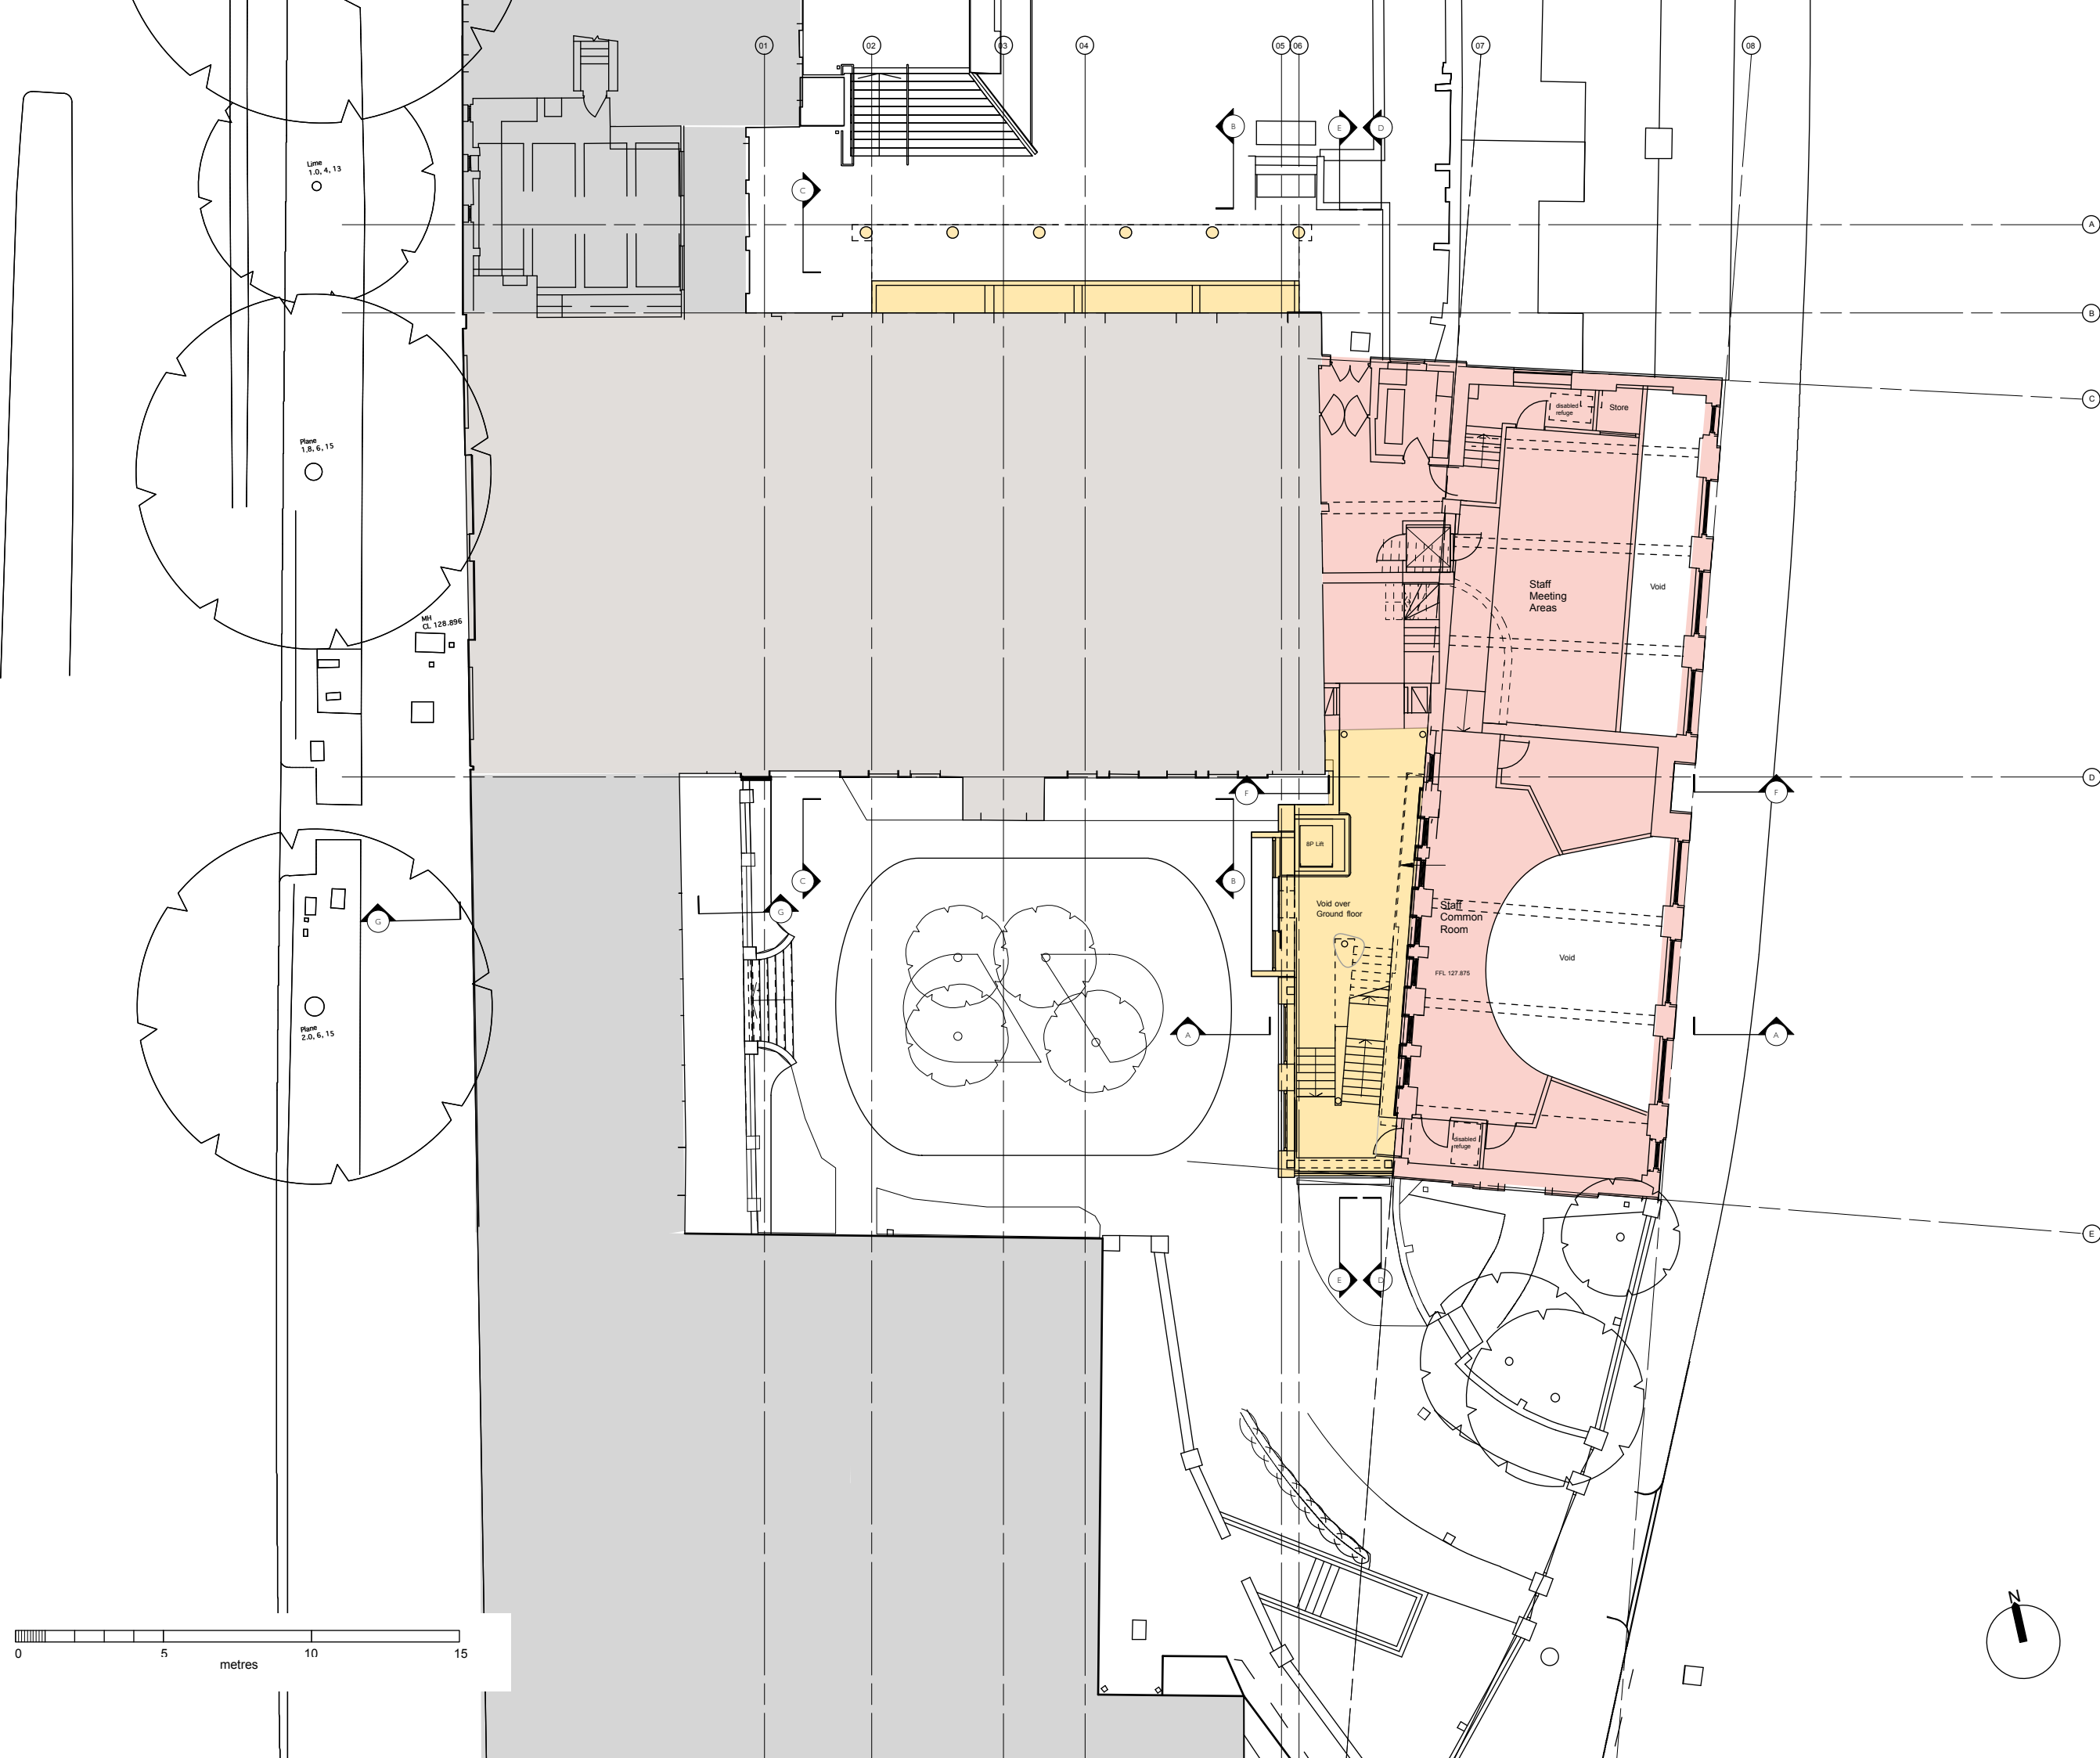

Revision:

ed toovey architects

Ed Toovey Architects
Studio 401 Royle Building
31 Wenlock Road
London N1 7SH
Tel: 07880 722763
Email: edtoovey@yahoo.co.uk

Project

Highgate School
Science Project

Drawing title

Mezzanine floor plan proposed

Drwg. No.

1177_GA_012

Rev. ☐

Scale 1:200 @ A3

Date March 2017

Status ☒ For information ☐ For tender ☐ For construction

Do not scale. All dimensions to be confirmed on site.
Information contained in this drawing is the sole copyright of Ed Toovey Architects
and is not to be reproduced without permission.