




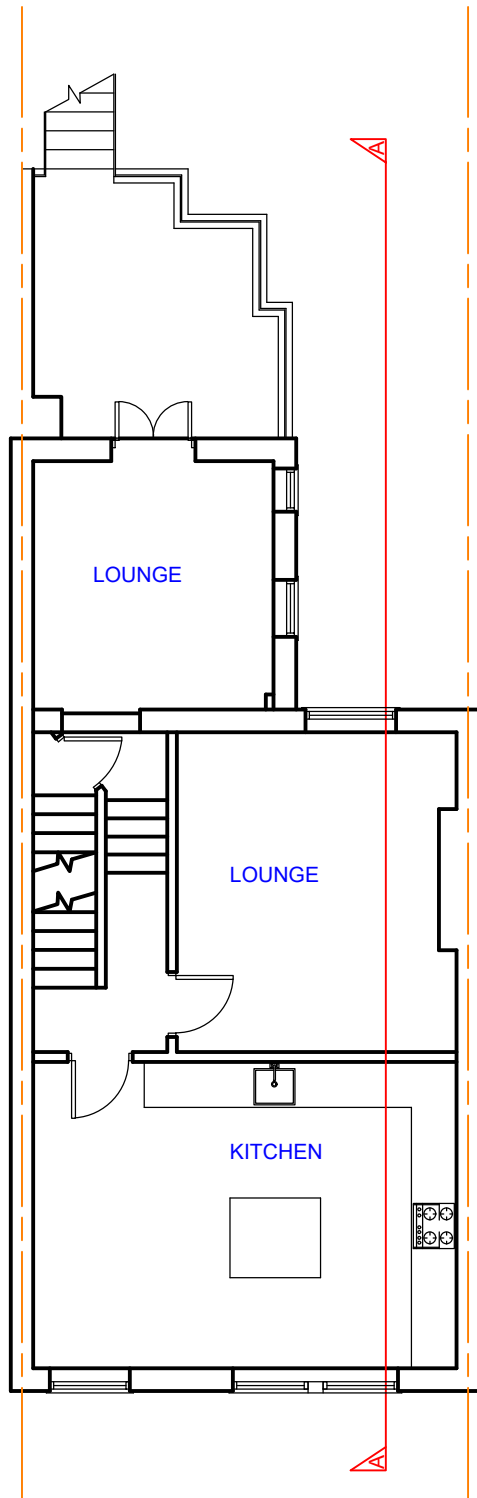


EXISTING FIRST FLOOR PLAN

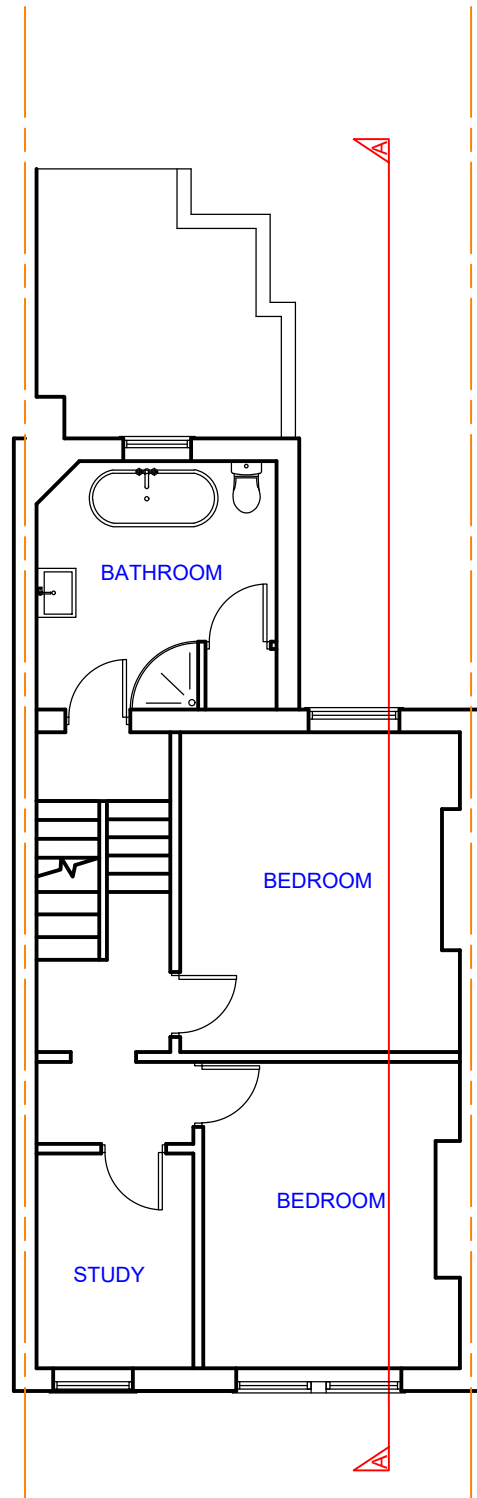

EXISTING SECOND FLOOR PLAN

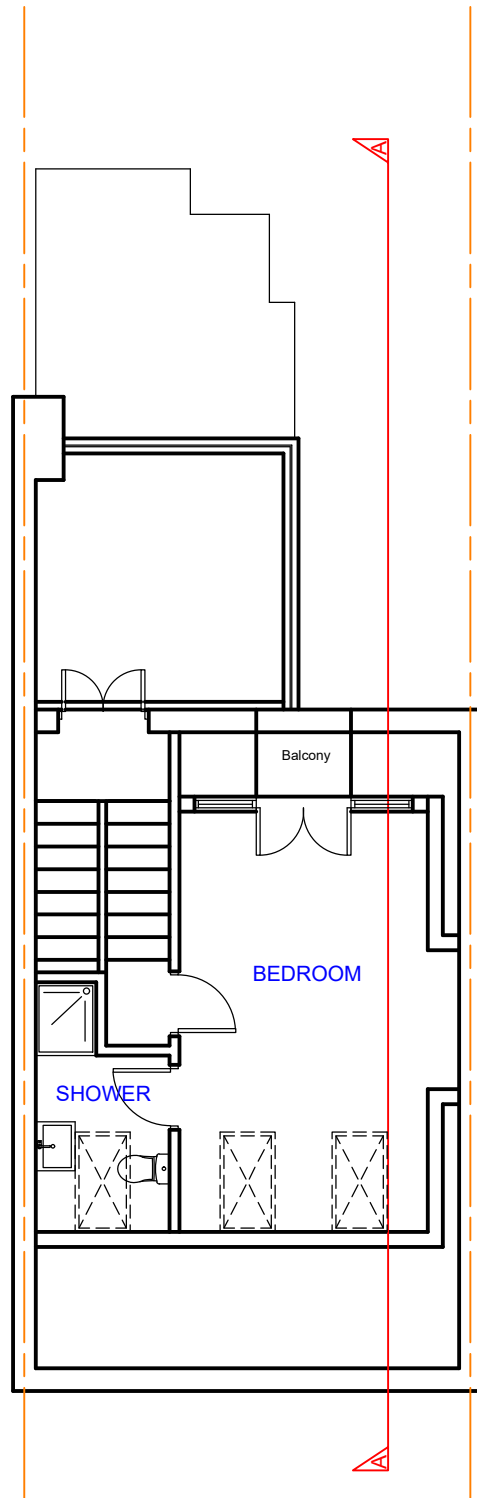

EXISTING THIRD FLOOR PLAN

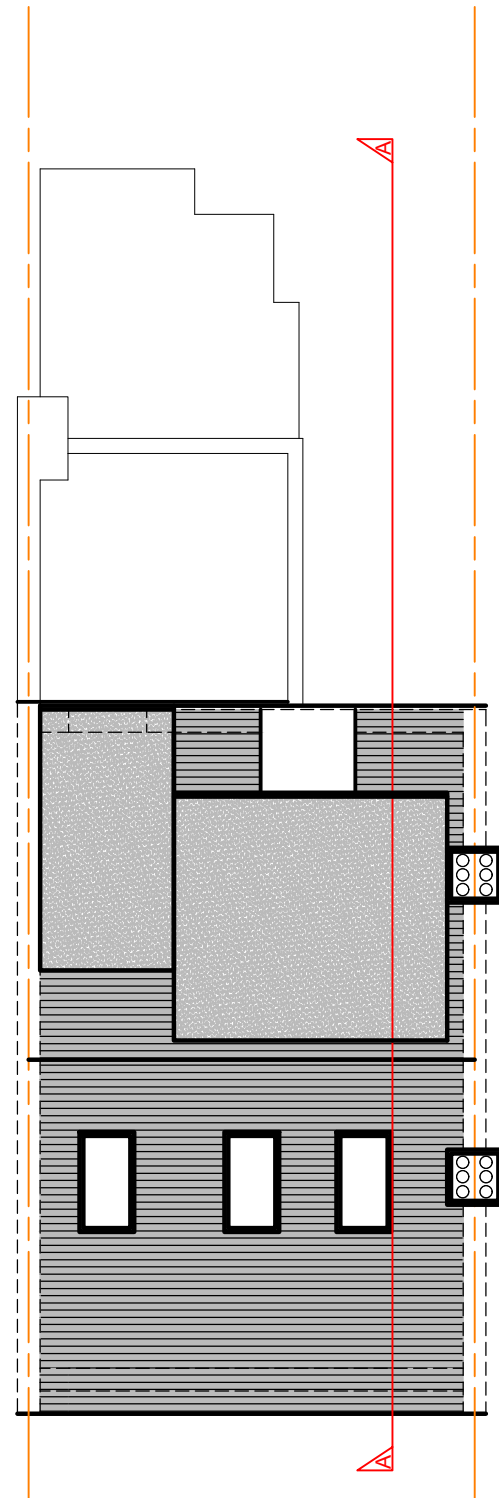

EXISTING ROOF PLAN



SCALE 1:100
0 1000 2000 5000

Mehra Design Services
41 Summit Avenue
Kingsbury
London
NW9 0TH

Telephone: 07456789516
E Mail: shihanaz41@aol.com

PRELIMINARY	☐	INFORMATION	☐
APPROVAL	☐	CONSTRUCTION	☐
TENDER	☐		☐
PLANNING	☐		☐
RECORD	☐		☐

CLIENT
MRS. ANNA ROM

PROJECT
FLAT 2
13 DASHWOOD ROAD, HARINGEY, N8 9AD

DRAWING TITLE
EXISTING FLOOR AND ROOF PLANS

DRAWN BY: SM
CHECKED: SM

DATE: JANUARY 2023
SCALE: 1:100 @ A3

REVISION NO.	REV
SM-01	---

FILED ON AUTOCAD AS: