






EXISTING FRONT ELEVATION



EXISTING REAR ELEVATION

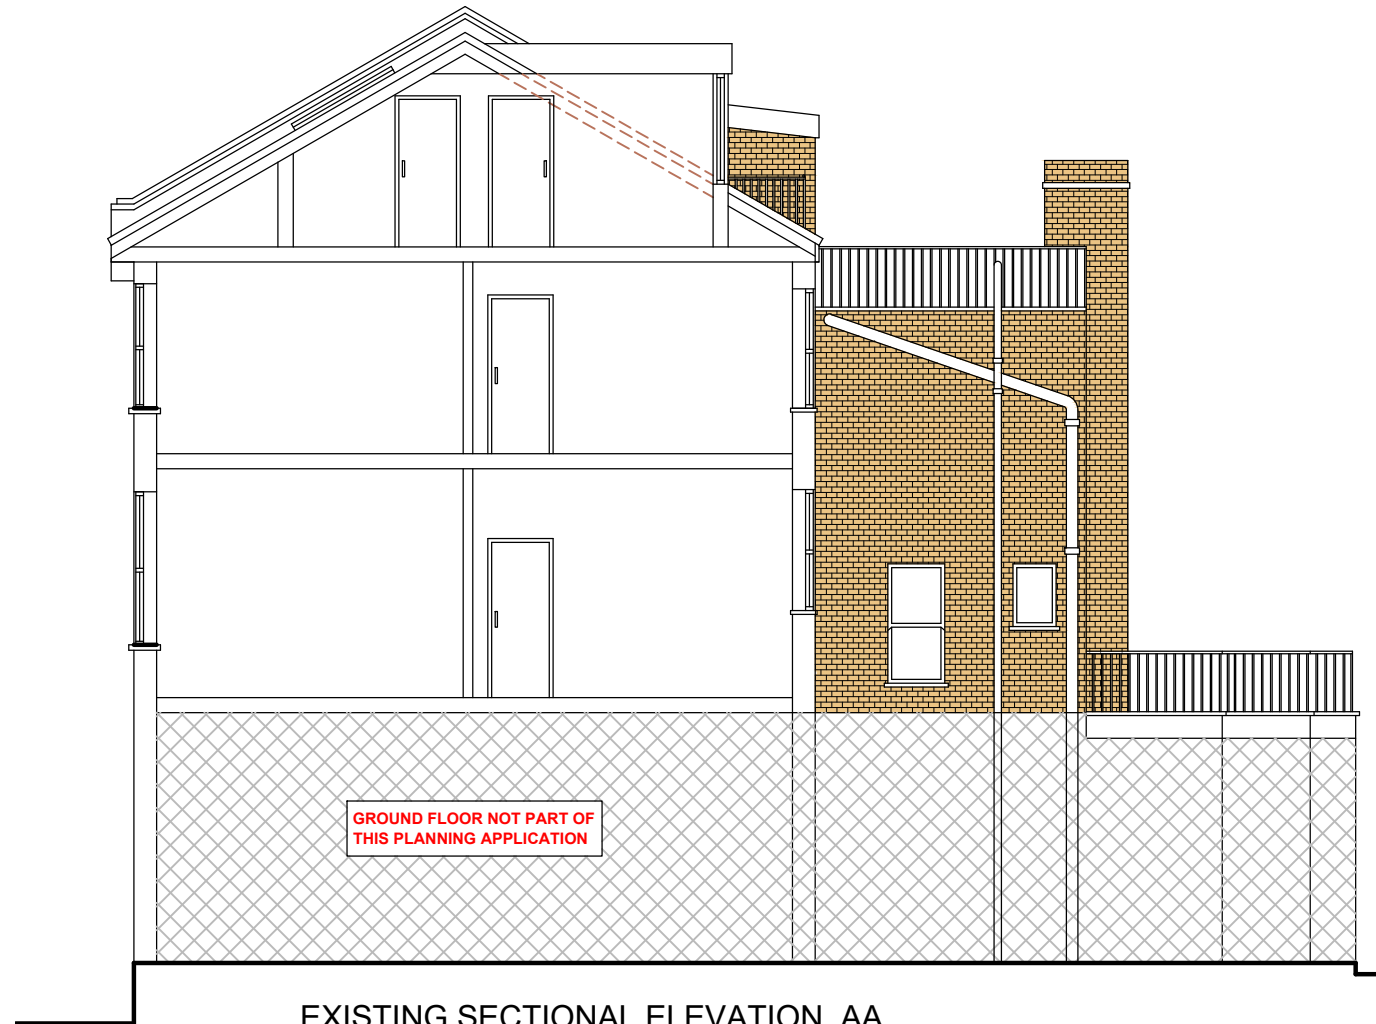

EXISTING SECTIONAL ELEVATION AA

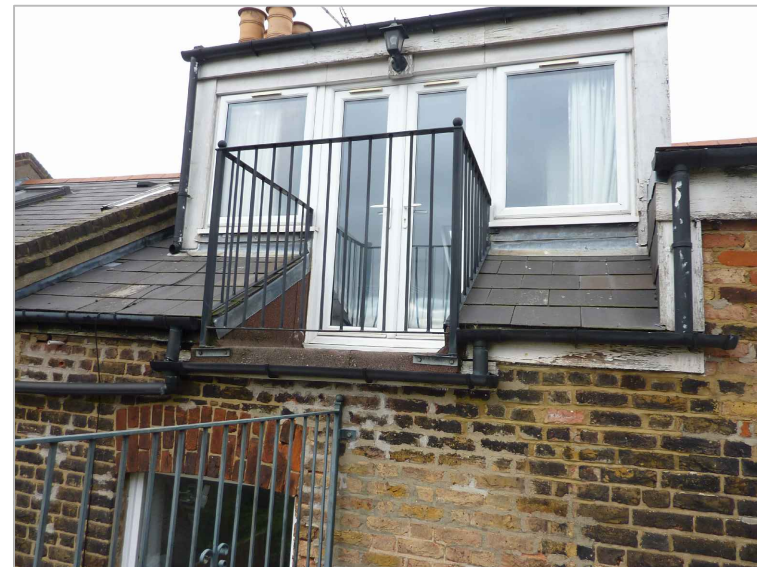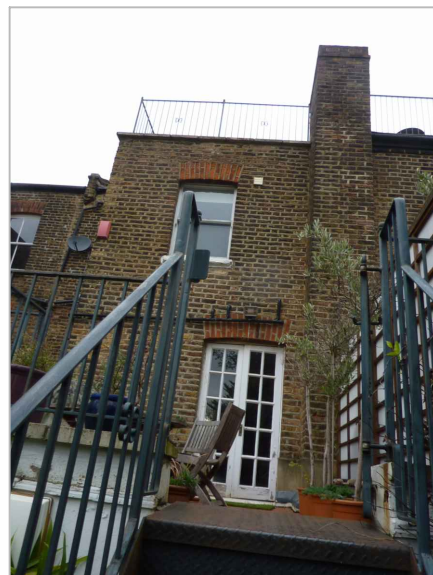

SCALE 1:100
0 1000 2000 5000

Rev	By	Description	Date
Mehra Design Services 41 Summit Avenue Kingsbury London NW9 0TH Telephone: 07456789516 E Mail: shihanaz41@aol.com			
PRELIMINARY	☐	INFORMATION	☐
APPROVAL	☐	CONSTRUCTION	☐
TENDER	☐	•	☐
PLANNING	☐	•	☐
RECORD	☐	•	☐
CLIENT MRS. ANNA ROM PROJECT FLAT 2 13 DASHWOOD ROAD, HARINGEY, N8 9AD DRAWING TITLE EXISTING ELEVATIONS AND SECTIONAL ELEVATION AA DRAWN BY: SM CHECKED: SM DATE: JANUARY 2023 SCALE: 1:100 @ A3 DRAWING NO. SM-02 REV --- FILED ON AUTOCAD AS:			