

Rev	By	Description	Date
-----	----	-------------	------

Mehra Design Services
41 Summit Avenue
Kingsbury
London
NW9 0TH

Telephone: 07456789516
E Mail: shihanaz41@aol.com

PRELIMINARY	☐	INFORMATION	☐
APPROVAL	☐	CONSTRUCTION	☐
TENDER	☐	*	☐
PLANNING	☐	*	☐
RECORD	☐	*	☐

CLIENT
MRS. ANNA ROM

PROJECT
FLAT 2
13 DASHWOOD ROAD, HARINGEY, N8 9AD

DRAWING TITLE
PROPOSED PLANS AND FRONT ELEVATION


DRAWN BY: SM
CHECKED: SM

DATE: JANUARY 2023


SCALE: 1:100 @ A3

DRAWING NO.	REV
SM-04	---

FILED ON AUTOCAD A3:

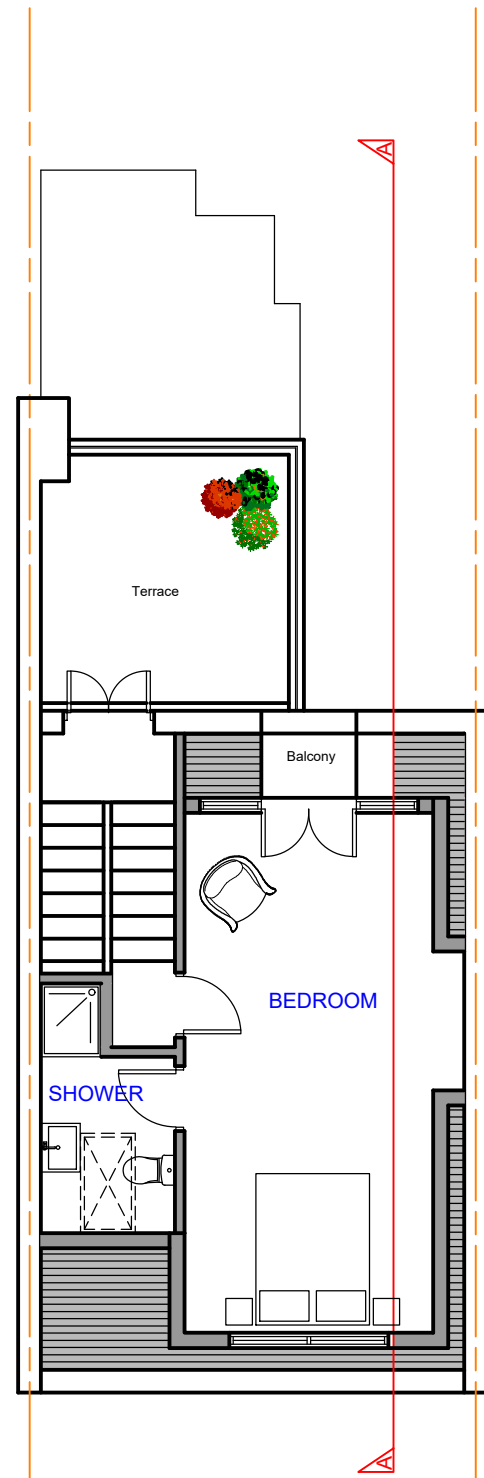

PROPOSED THIRD FLOOR PLAN

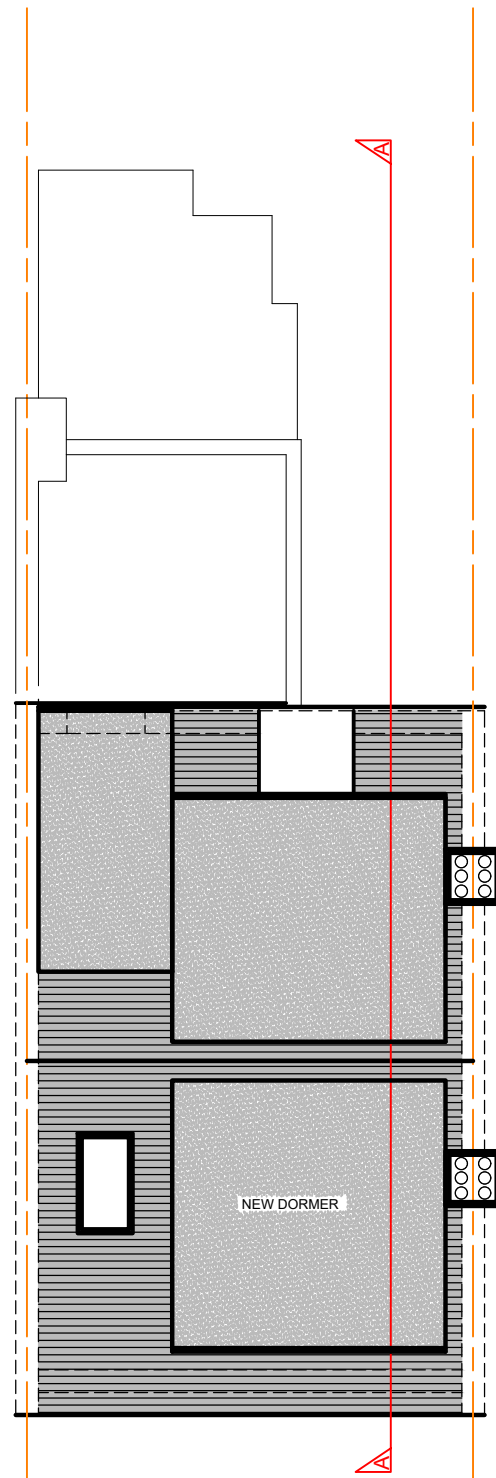

PROPOSED ROOF PLAN



PROPOSED FRONT ELEVATION



SCALE 1:100
0 1000 2000 5000