


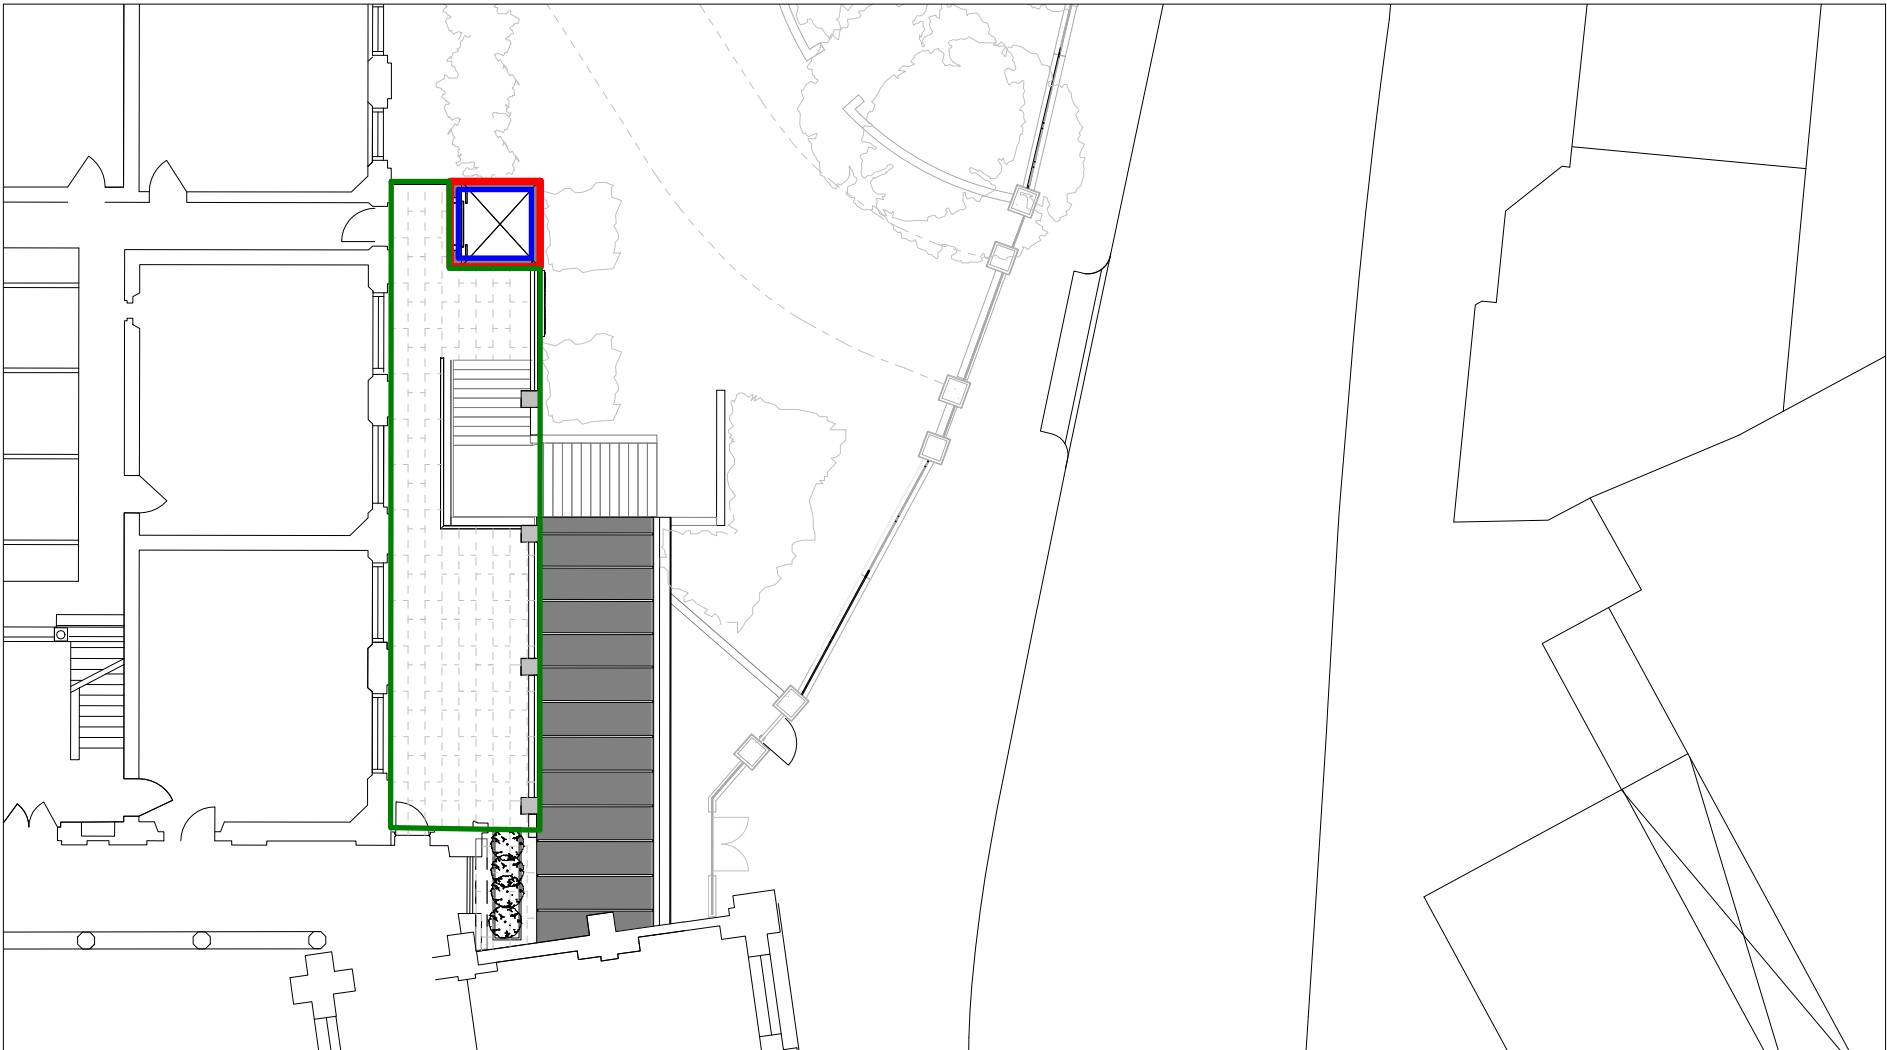

3

9105


First Floor Area Plan

1 : 200

First Floor GIA: 4 sqm

First Floor GEA: 5 sqm

External Covered Walkways GEA: 62 sqm

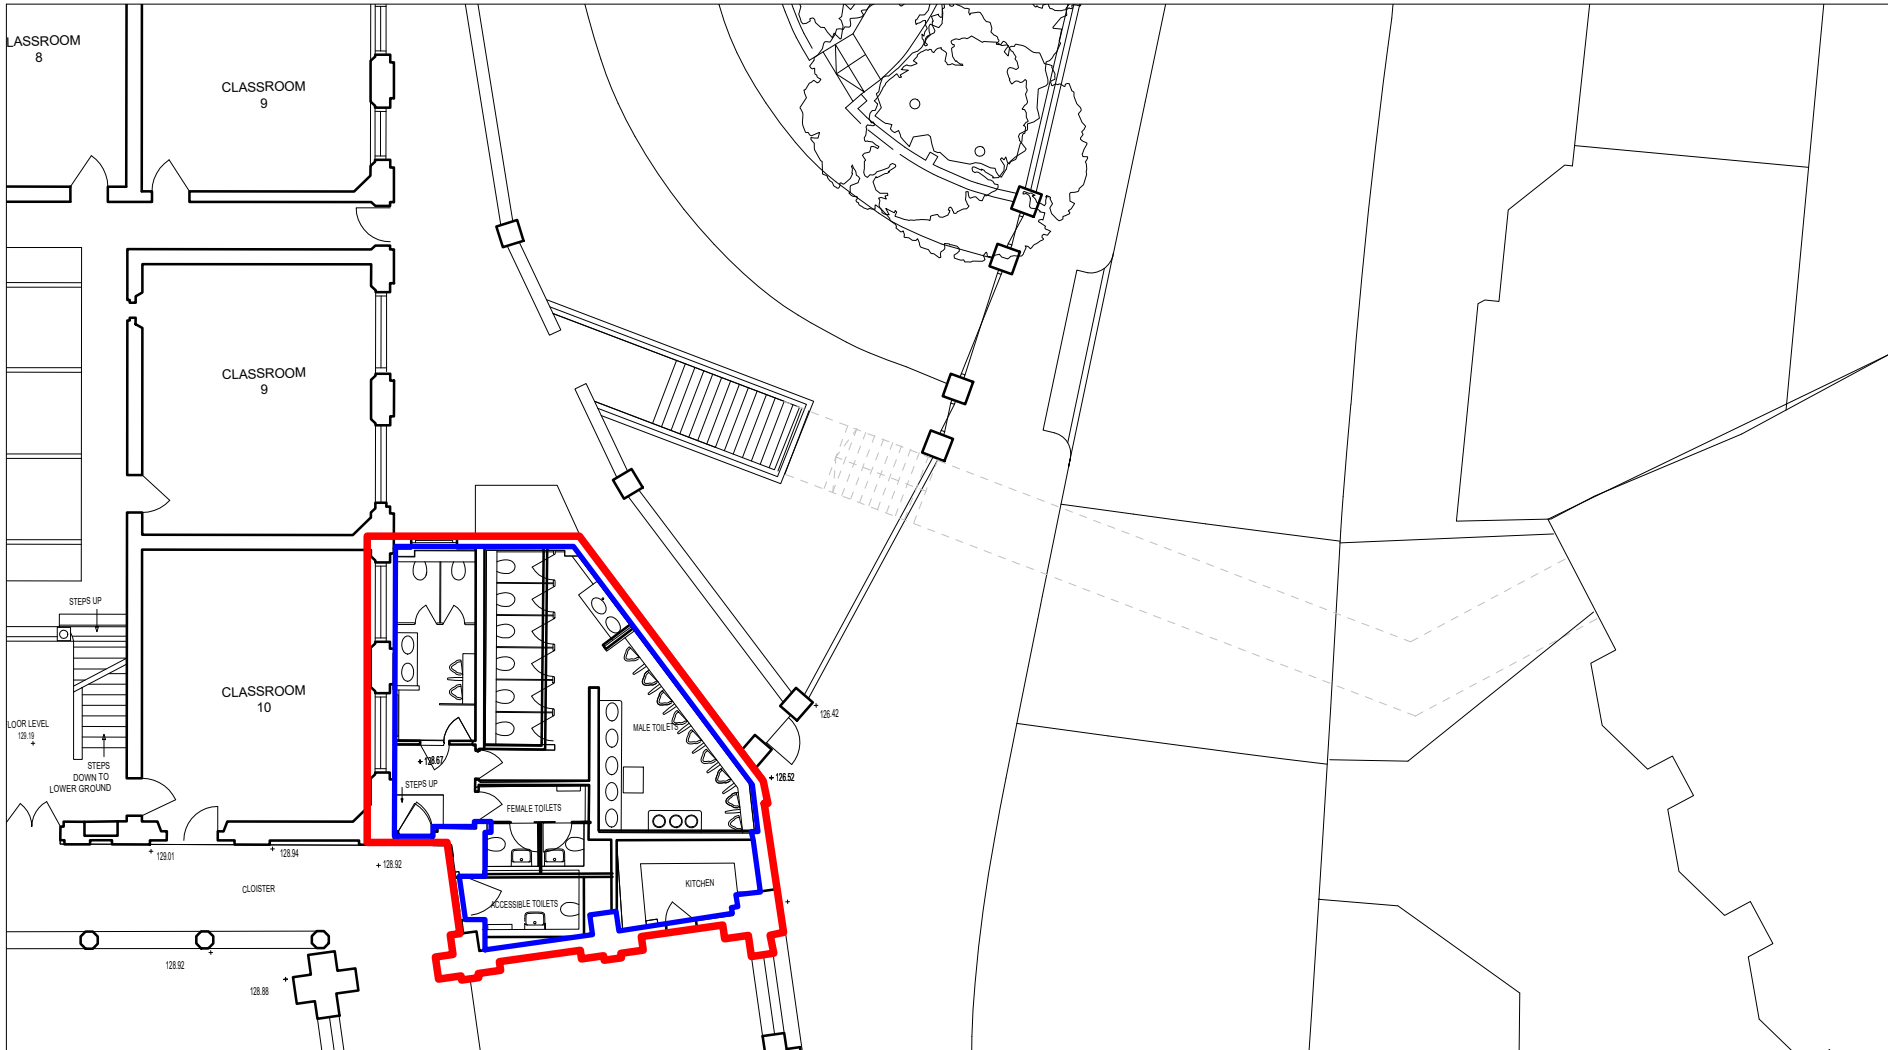

5


9105

First Floor Plan Existing Area Plan

1 : 200

Existing First Floor GIA: 75 sqm

Existing First Floor GEA: 94 sqm

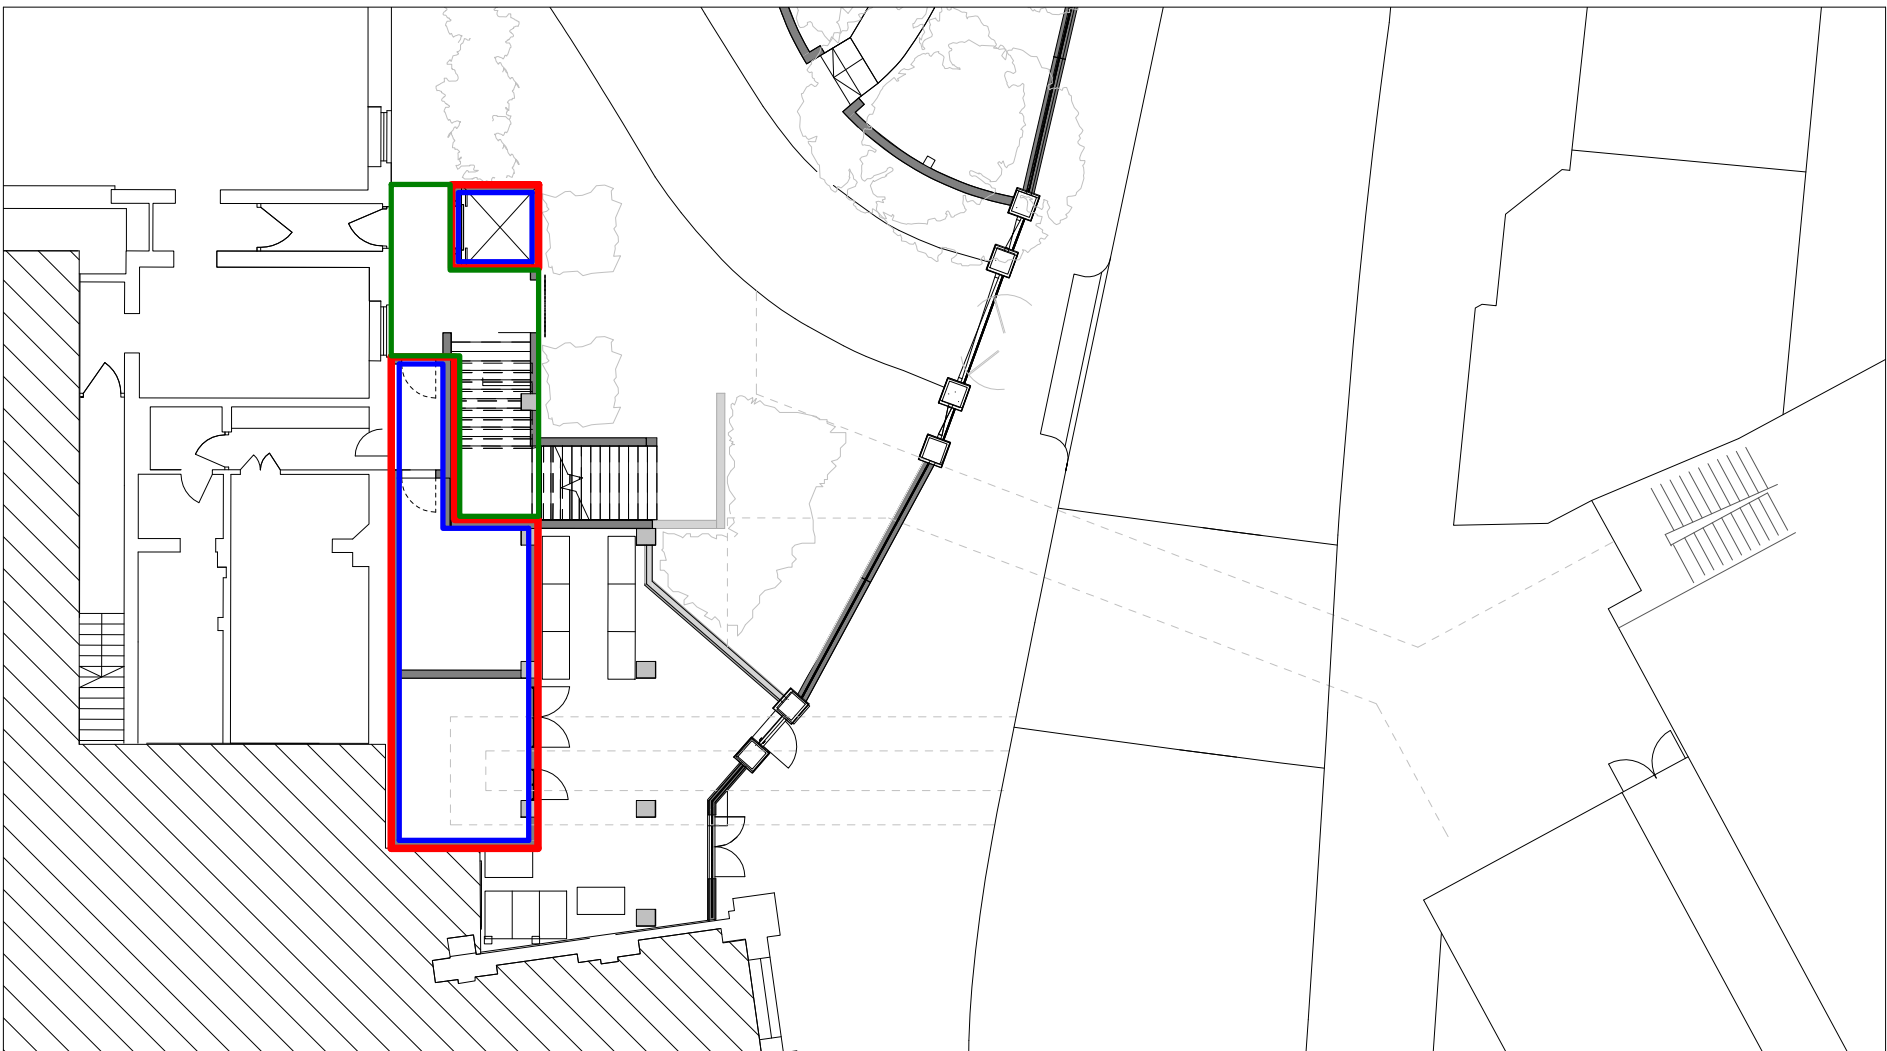

2

9105


Ground Floor Area Plan

1 : 200

Ground Floor GIA: 37 sqm

Ground Floor GEA: 46 sqm

External Covered Walkways GEA: 21 sqm

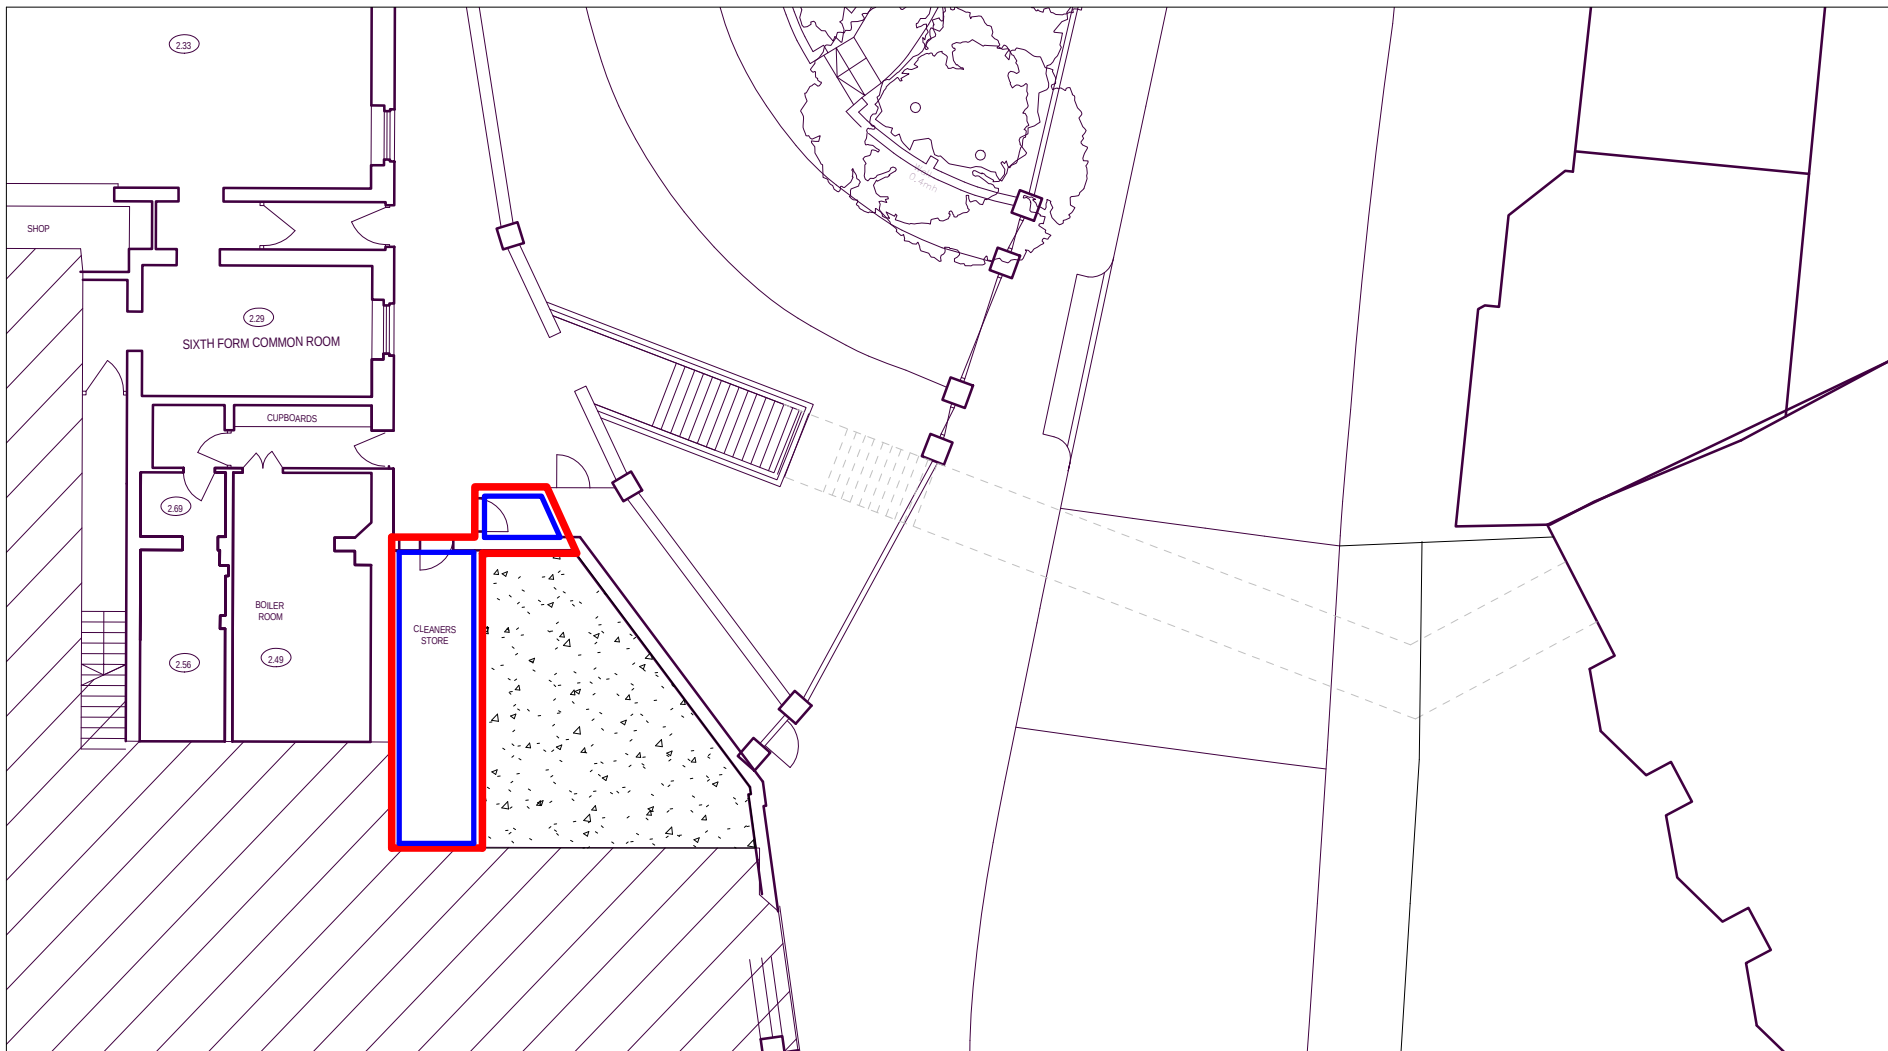

4


9105

Ground Floor Existing Area Plan

1 : 200

Existing Ground Floor GIA: 17 sqm

Existing Ground Floor GEA: 24 sqm

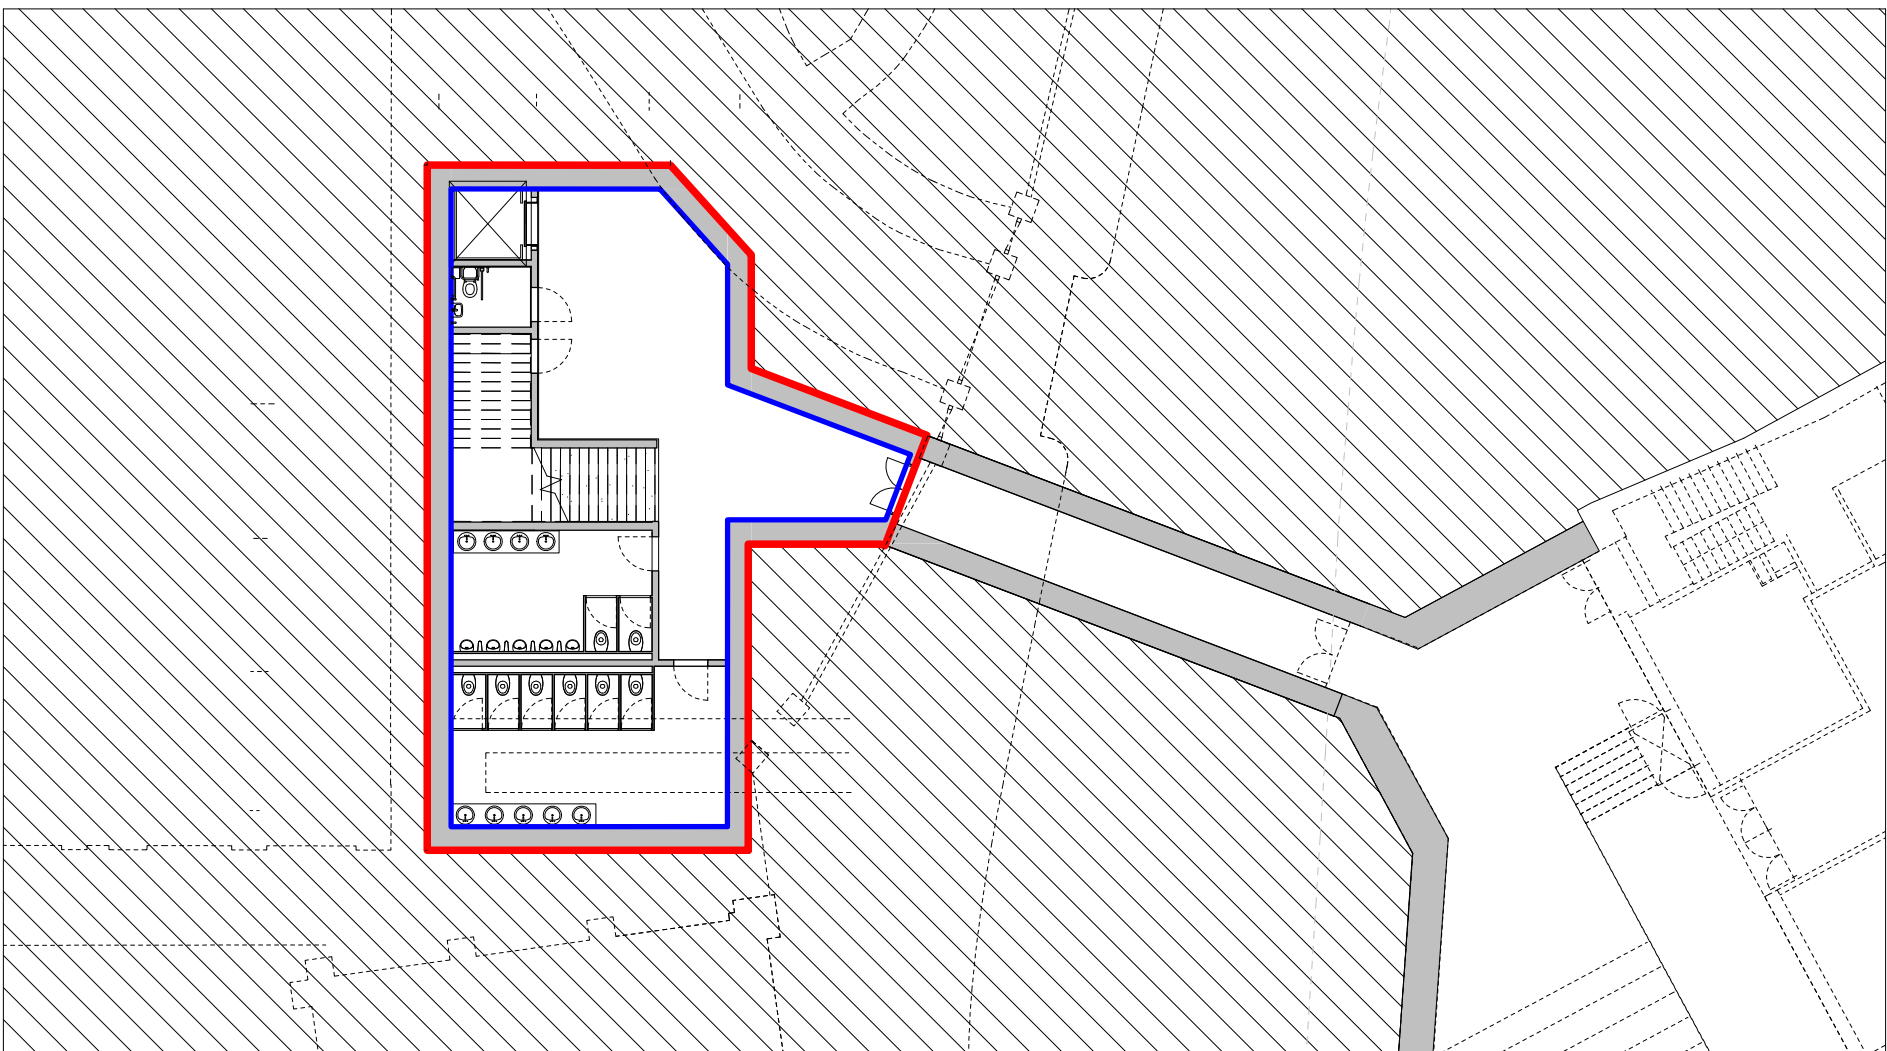

1

9105

Basement Area Plan

1 : 200

Basement GIA: 134 sqm

Basement GEA: 168 sqm

KEY

- GIA:
- GEA:
- External Covered Walkway GEA:

ISLAND SITE PROPOSED TOTAL GIA: 175 SQM

ISLAND SITE PROPOSED TOTAL GEA: 219 SQM

ISLAND SITE EXISTING TOTAL GIA: 92 SQM

ISLAND SITE EXISTING TOTAL GEA: 118 SQM

Work Package	Cost Check	Info/Briefing	Tender	Contract	Construction	Date	Rev.	Description	Approved By	Project	Sort Code	Drawing Number	Rev.
						13.01.2023	B	ISS 0004: Planning Issue	MB	Highgate School Island Site	A/HS-IS	9105	B
										Subject			
										Architects			
										Hopkins Architects Partnership LLP 27 Broadley Terrace, London, NW1 6LG T: 020 7724 1751 E: mail@hopkins.co.uk	Date 30.09.16	Scale 1 : 200	at A1