


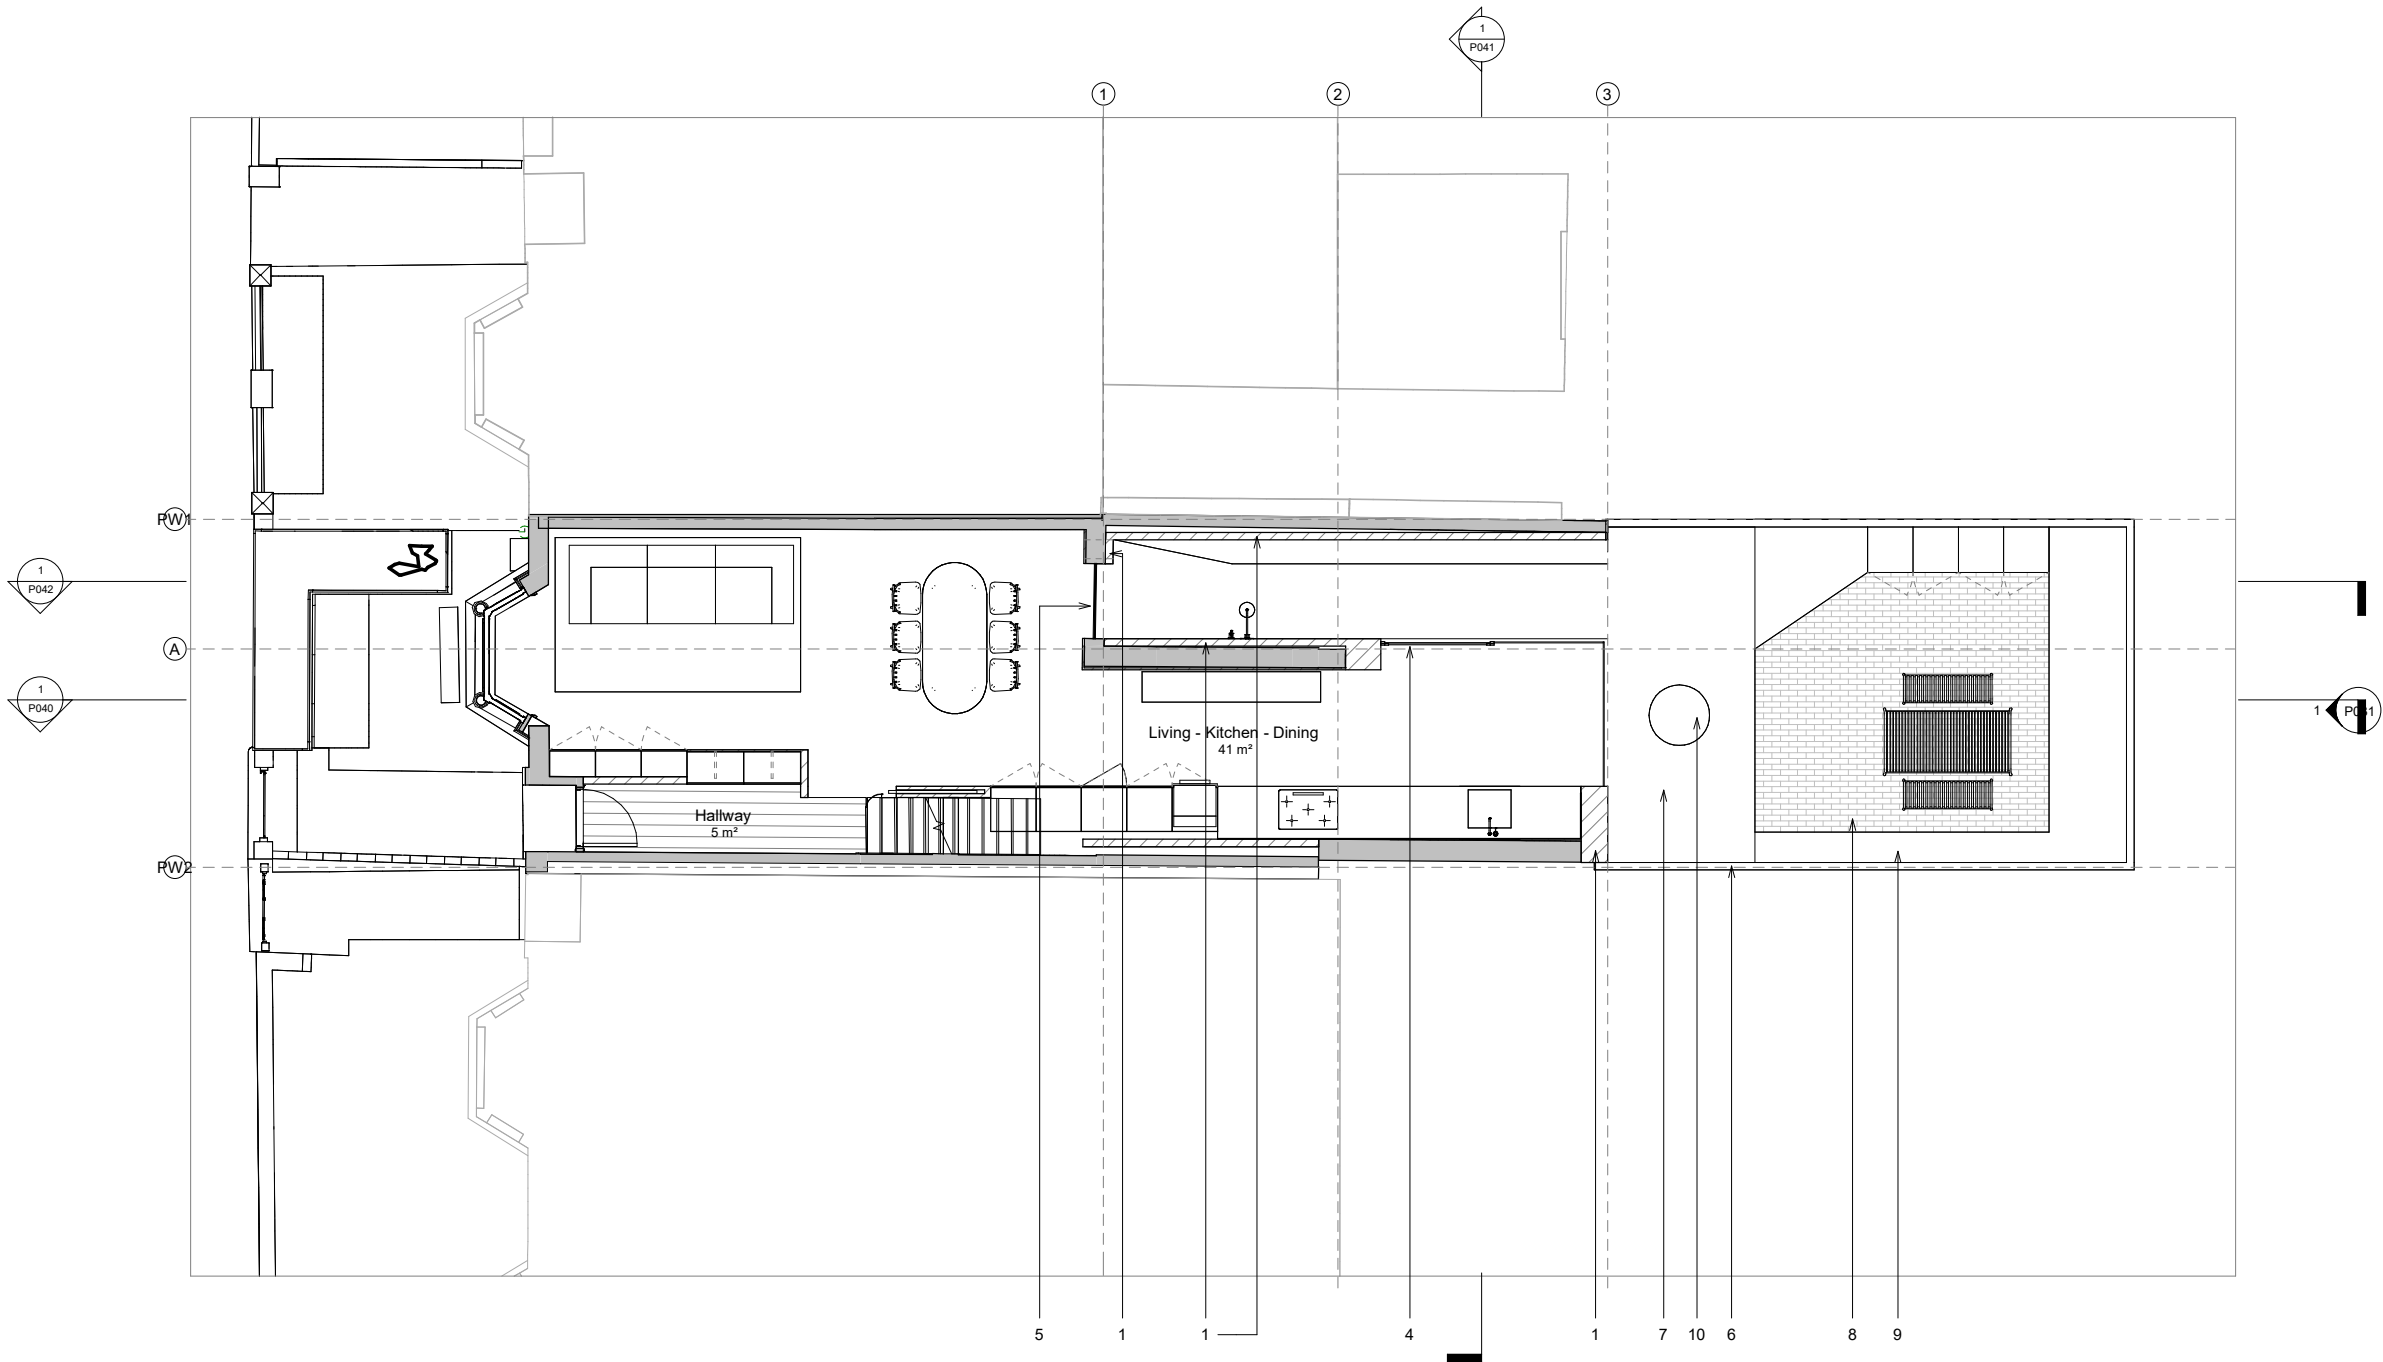

NOTE:
Architectural Information - the level of detail shown on the drawings is relative to the submission of a PLANNING APPLICATION.
The drawings should therefore not be used for any other purpose without both the prior agreement of the architect, and subsequent checking / development by others.
Dimensions and setting out - should be checked on site; see above.

Structure & Construction - these drawings, unless expressly noted otherwise, have not been fully coordinated with a Structural Engineer's input and show indicative construction build-up only.

Building Control - the client / the contractor will liaise directly with Local Authority to ensure the project is completed in accordance with the Building Regulations.

Planning - the client/ the contractor will ensure that the project is completed in accordance with the approved Planning drawings and take responsibility for the discharge of any planning conditions.

Party Walls & Rights to Light - the client/ the contractor will ensure that any notices and consents required are obtained before work commences.

Freeholder / Leaseholder / Restricted covenants / Easement approvals - the client will ensure that any notices and consents required are obtained before work commences.

Archaeological & Ecological - the client/ the contractor will ensure that any notices and consents required are obtained before work commences.

NOTE:
Glazing Allowances will need to be negotiated with Building Control as per Approved Document L1B Conservation of Fuel and Power.

NOTE:
Areas provided on drawings are rounded to the nearest whole unit. Measurements are based upon received survey information and as such a reasonable allowance should be made for discrepancies or deviations that may occur during construction.

WALL KEY	
	Existing
	Proposed
	Party Wall Line

MAGRI WILLIAMS

PLANNING DESIGN NOTES


- Proposed materials:
- Rear elevation: timber cladding
 - Roof coping: aluminium coping, colour matched to the cladding
 - Roof material: GRP waterproofing, or similar
 - Rear sliding door: aluminium
 - Rear window: aluminium
 - Boundary fences: timber fence, painted
 - Garden floor finish: microcement, or similar
 - Garden floor finish: clay pavers
 - Garden: planting bed
 - Garden: feature tree
 - Rear elevation lintel: timber cladding


Revisions		
No.	Description	Date

PLANNING

Project Name: Project Name Here
Project Number: H000
Drawing Name
Proposed Ground Floor Plan
Drawing No
P010
Revision

1:50 @ A1, 1:100 @ A3

 

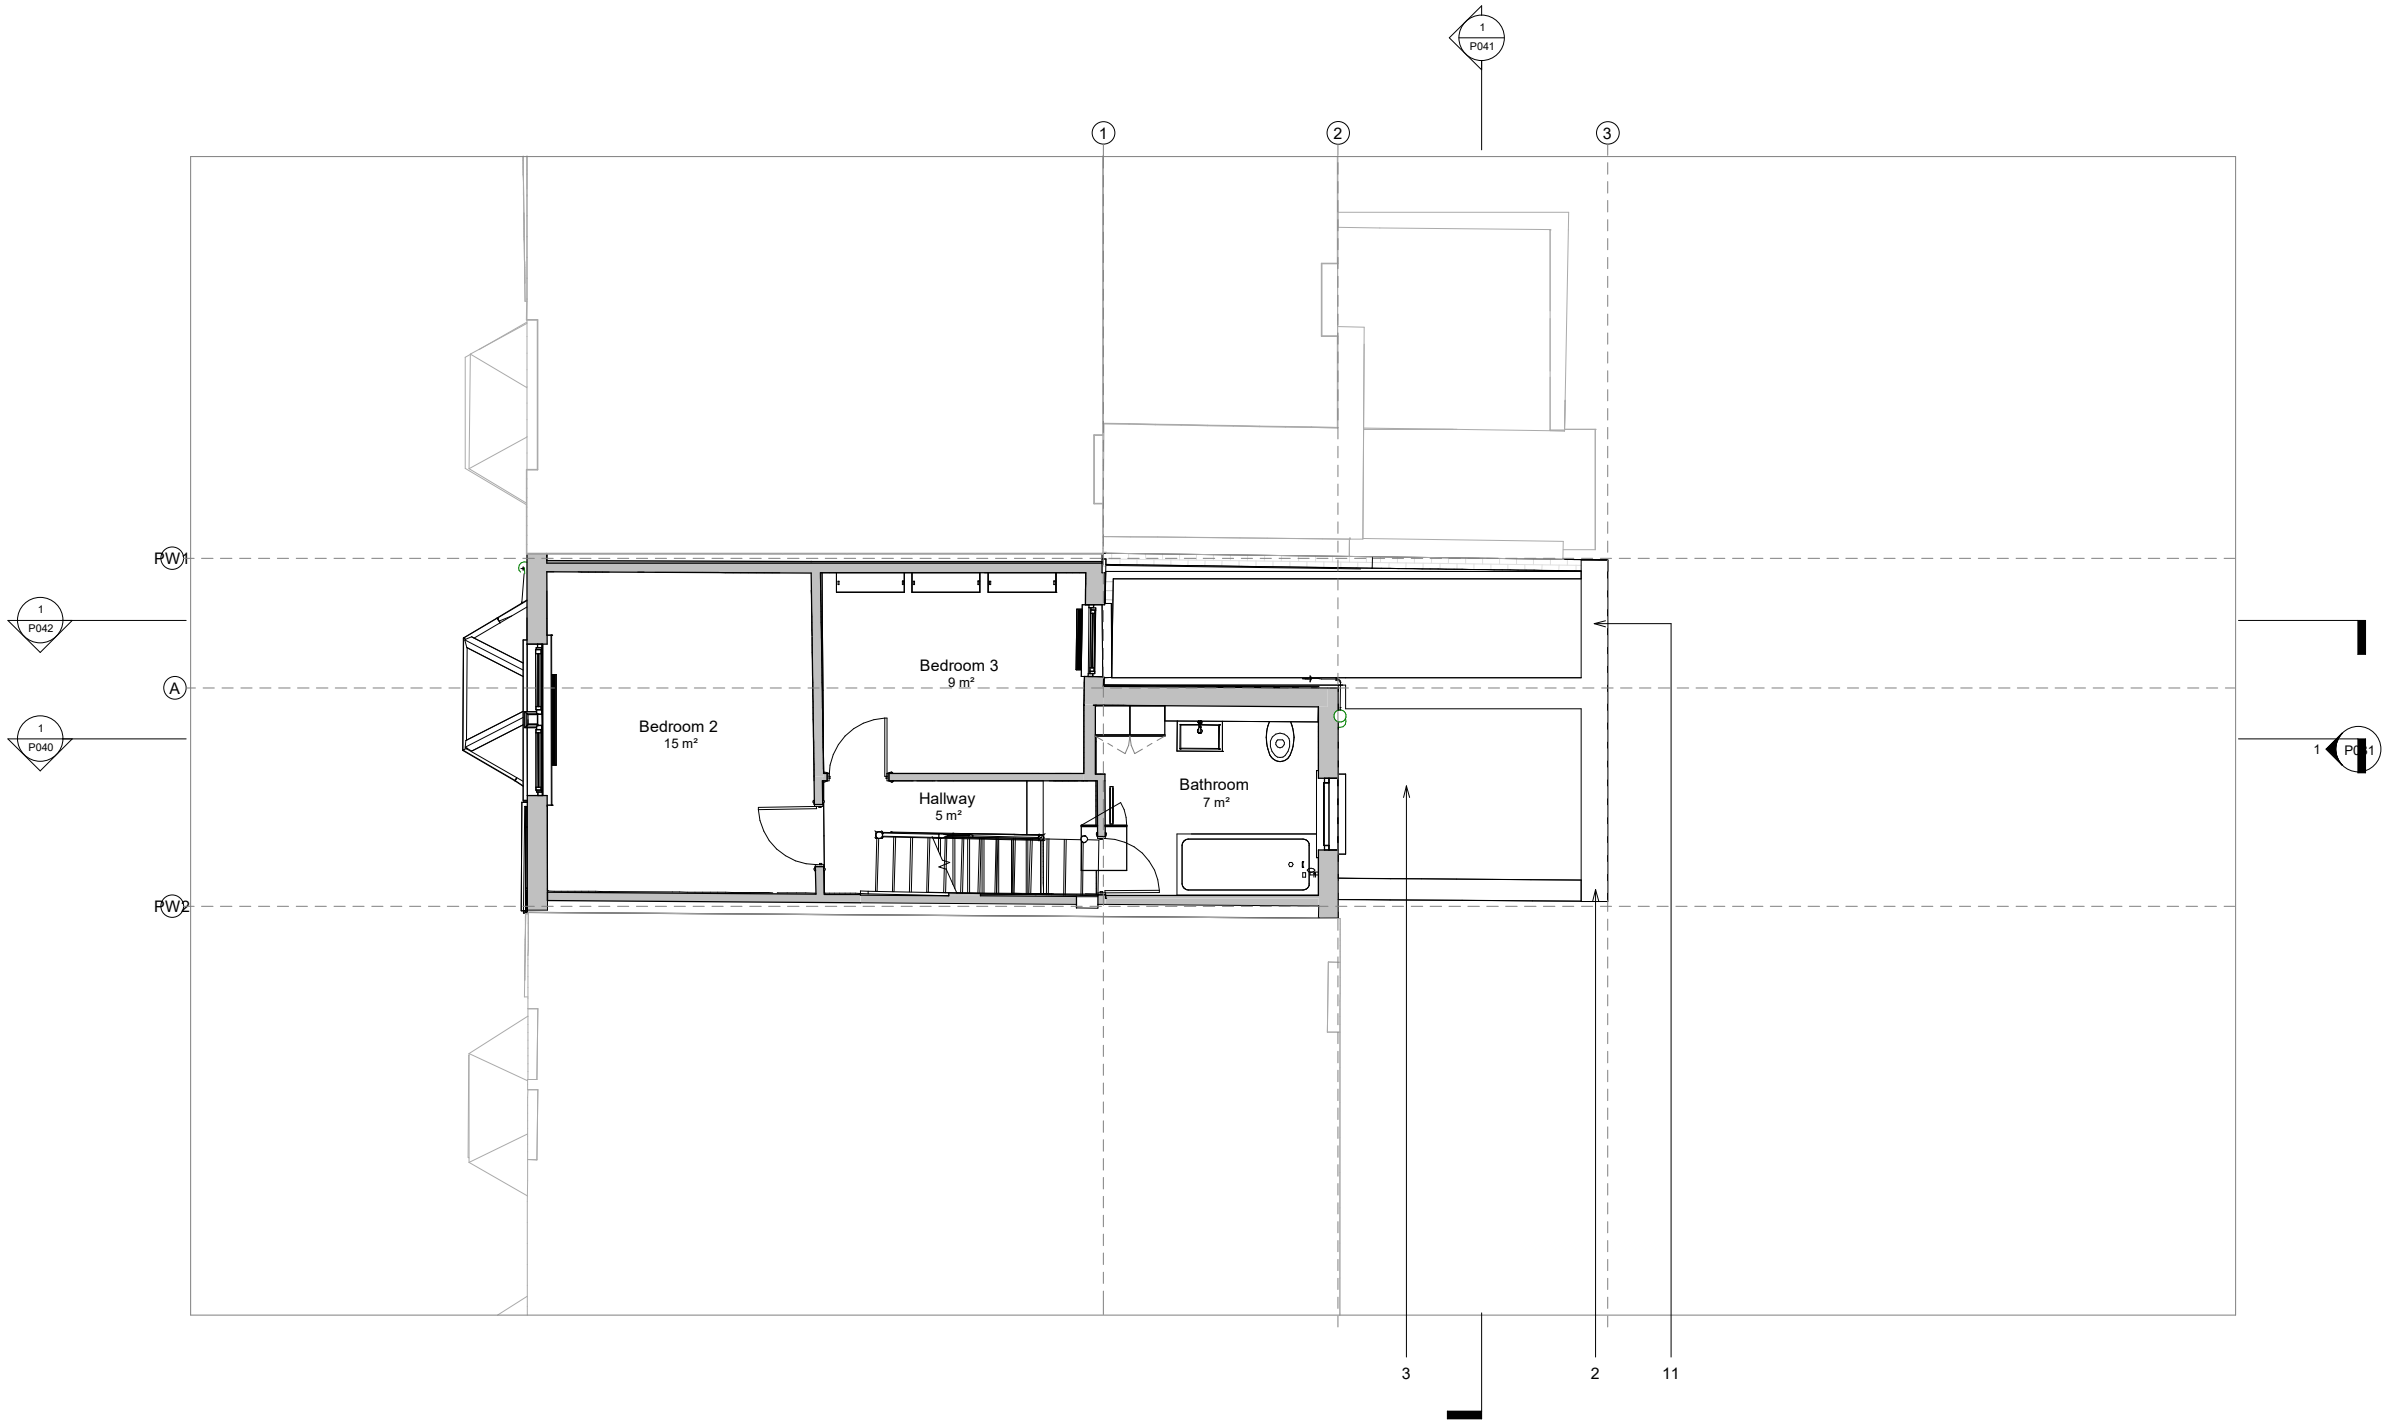

NOTE:
Architectural Information - the level of detail shown on the drawings is relative to the submission of a PLANNING APPLICATION.
The drawings should therefore not be used for any other purpose without both the prior agreement of the architect, and subsequent checking / development by others.
Dimensions and setting out - should be checked on site; see above.

Structure & Construction - these drawings, unless expressly noted otherwise, have not been fully coordinated with a Structural Engineer's input and show indicative construction build-up only

Building Control - the client / the contractor will liaise directly with Local Authority to ensure the project is completed in accordance with the Building Regulations

Planning - the client/ the contractor will ensure that the project is completed in accordance with the approved Planning drawings and take responsibility for the discharge of any planning conditions

Party Walls & Rights to Light - the client/ the contractor will ensure that any notices and consents required are obtained before work commences

Freeholder / Leaseholder / Restricted covenants / Easement approvals - the client will ensure that any notices and consents required are obtained before work commences

Archaeological & Ecological - the client/ the contractor will ensure that any notices and consents required are obtained before work commences

NOTE:
Glazing Allowances will need to be negotiated with Building Control as per Approved Document L1B
Conservation of Fuel and Power

NOTE:
Areas provided on drawings are rounded to the nearest whole unit. Measurements are based upon received survey information and as such a reasonable allowance should be made for discrepancies or deviations that may occur during construction.

WALL KEY	
	Existing
	Proposed
	Party Wall Line

MAGRI WILLIAMS

PLANNING DESIGN NOTES

- Proposed materials:
- Rear elevation: timber cladding
 - Roof coping: aluminium coping, colour matched to the cladding
 - Roof material: GRP waterproofing, or similar
 - Rear sliding door: aluminium
 - Rear window: aluminum
 - Boundary fences: timber fence, painted
 - Garden floor finish: microcement, or similar
 - Garden floor finish: clay pavers
 - Garden: planting bed
 - Garden: feature tree
 - Rear elevation lintel: timber cladding


Revisions		
No.	Description	Date


PLANNING

Project Name: Project Name Here
Project Number: H000

Drawing Name
Proposed First Floor Plan
Drawing No
P011
Revision

1:50 @ A1, 1:100 @ A3

 

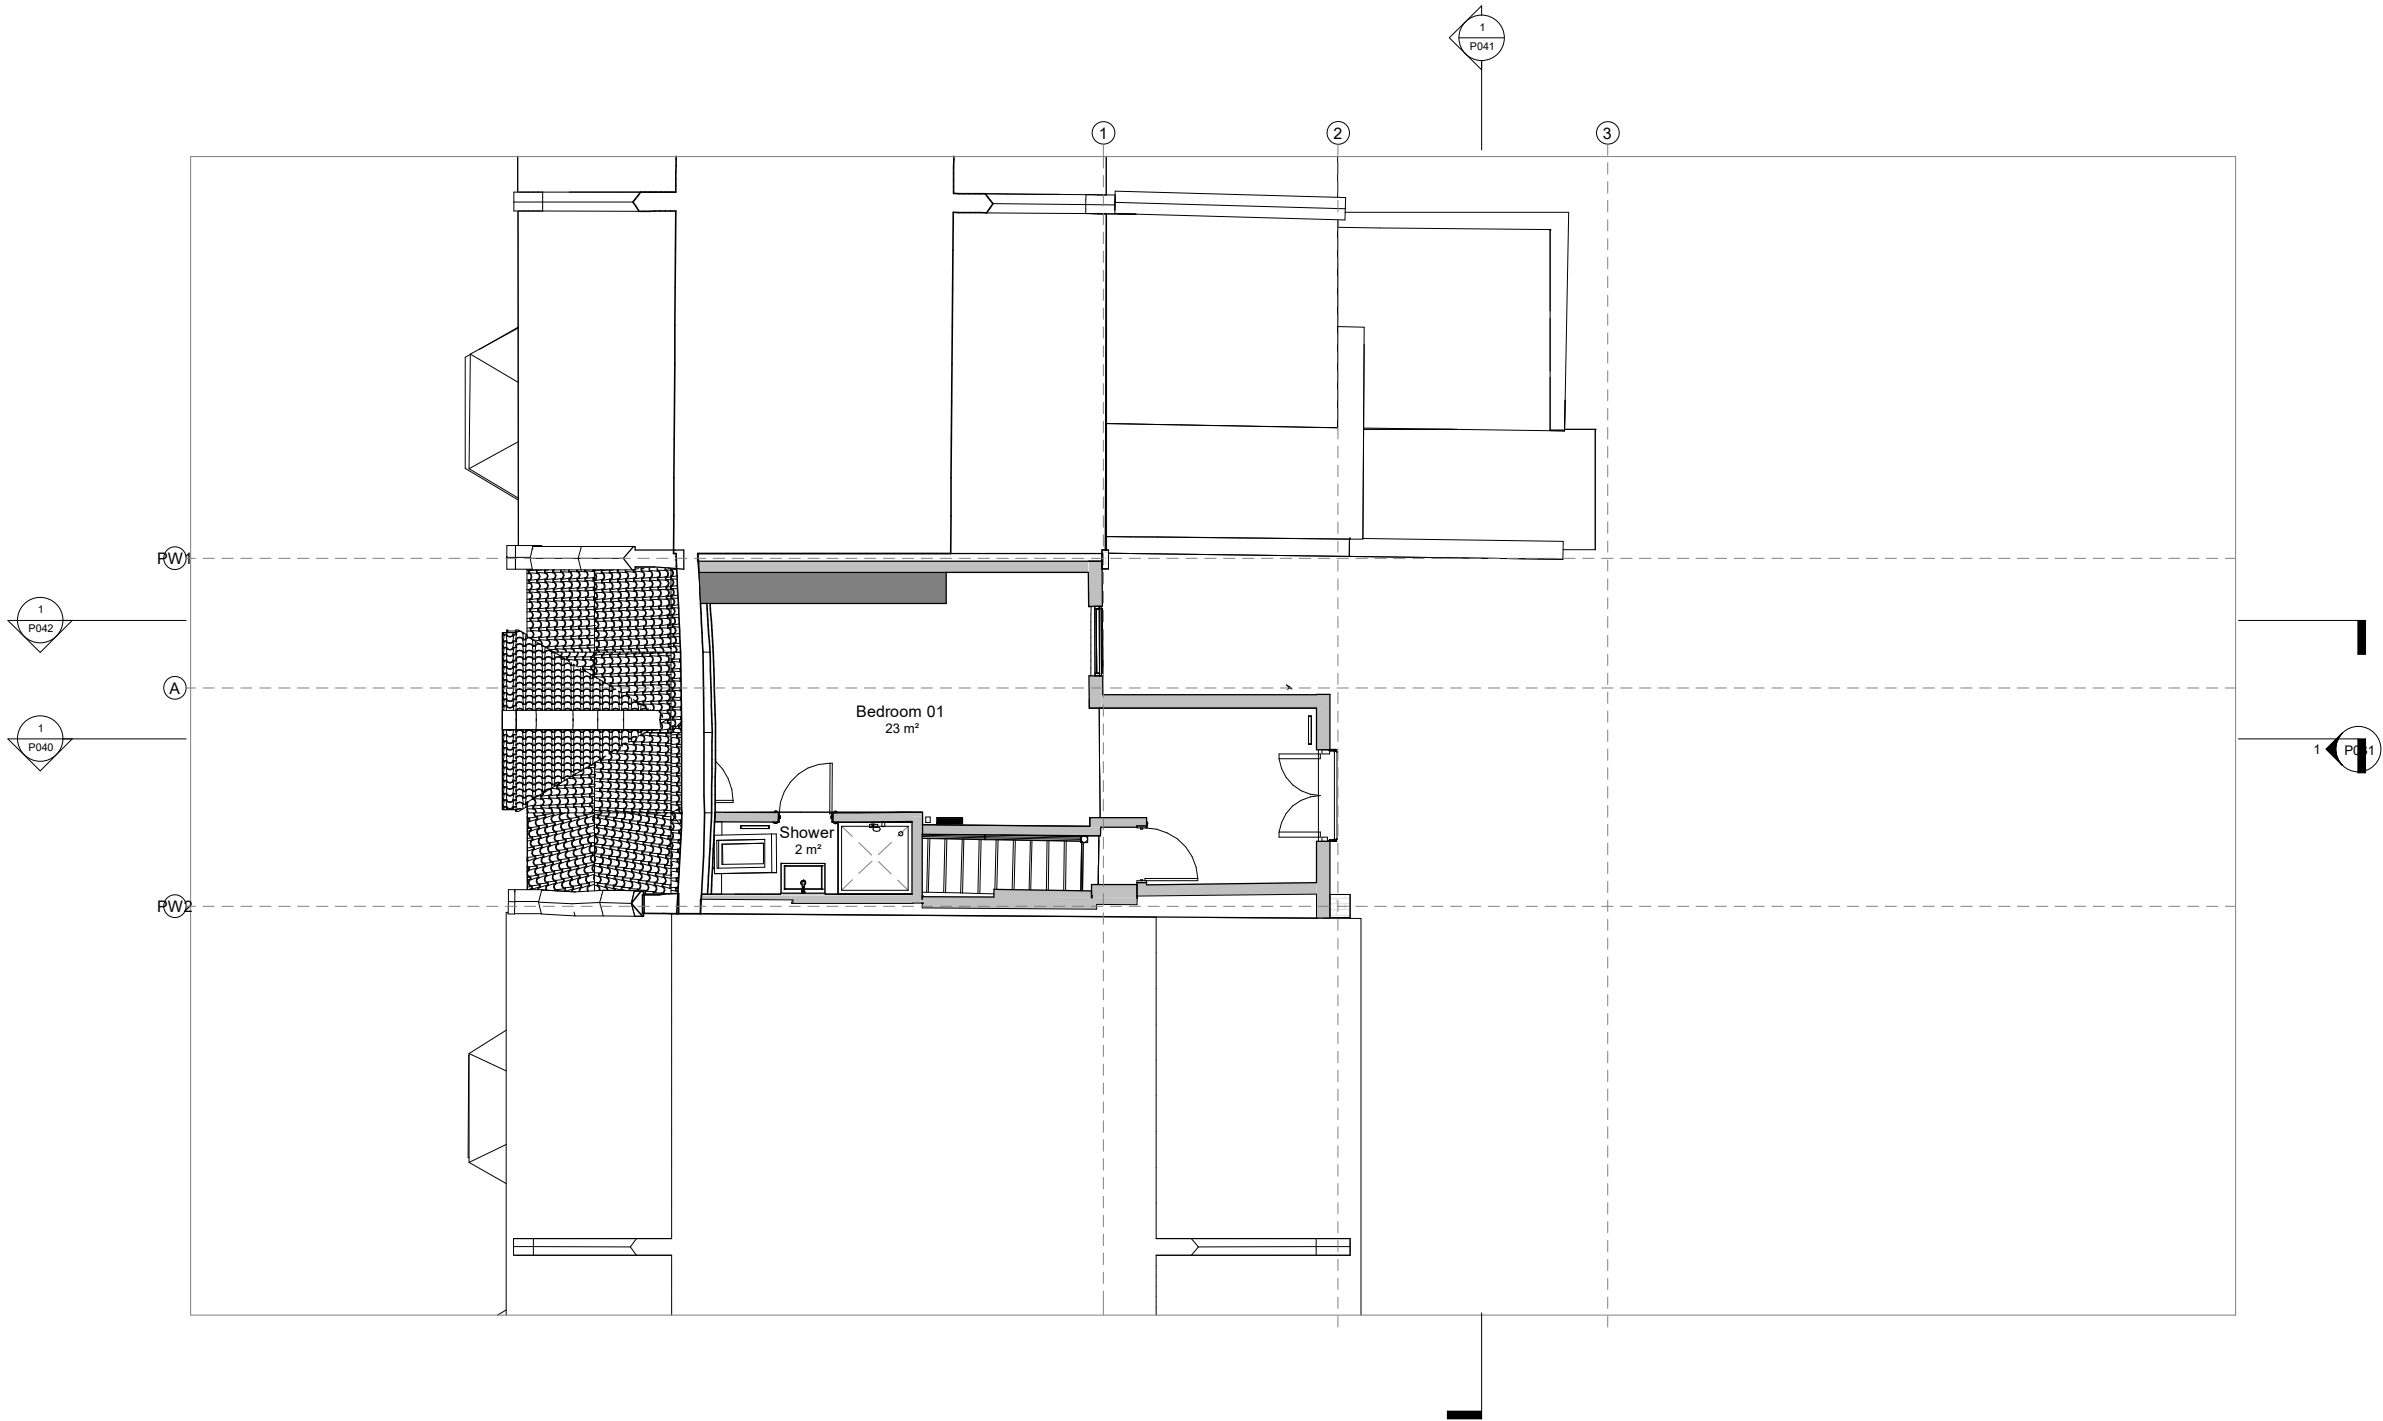

NOTE:
Architectural Information - the level of detail shown on the drawings is relative to the submission of a PLANNING APPLICATION.
The drawings should therefore not be used for any other purpose without both the prior agreement of the architect, and subsequent checking / development by others.
Dimensions and setting out - should be checked on site; see above.

Structure & Construction - these drawings, unless expressly noted otherwise, have not been fully coordinated with a Structural Engineer's input and show indicative construction build-up only.

Building Control - the client / the contractor will liaise directly with Local Authority to ensure the project is completed in accordance with the Building Regulations.

Planning - the client/ the contractor will ensure that the project is completed in accordance with the approved Planning drawings and take responsibility for the discharge of any planning conditions.

Party Walls & Rights to Light - the client/ the contractor will ensure that any notices and consents required are obtained before work commences.

Freeholder / Leaseholder / Restricted covenants / Easement approvals - the client will ensure that any notices and consents required are obtained before work commences.

Archaeological & Ecological - the client/ the contractor will ensure that any notices and consents required are obtained before work commences.

NOTE:
Glazing Allowances will need to be negotiated with Building Control as per Approved Document L1B Conservation of Fuel and Power.

NOTE:
Areas provided on drawings are rounded to the nearest whole unit. Measurements are based upon received survey information and as such a reasonable allowance should be made for discrepancies or deviations that may occur during construction.

WALL KEY		
	Existing	
	Proposed	
	Party Wall Line	

MAGRI WILLIAMS

PLANNING DESIGN NOTES

- Proposed materials:
- Rear elevation: timber cladding
 - Roof coping: aluminium coping, colour matched to the cladding
 - Roof material: GRP waterproofing, or similar
 - Rear sliding door: aluminium
 - Rear window: aluminium
 - Boundary fences: timber fence, painted
 - Garden floor finish: microcement, or similar
 - Garden floor finish: clay pavers
 - Garden: planting bed
 - Garden: feature tree
 - Rear elevation lintel: timber cladding


Revisions		
No.	Description	Date


PLANNING

Project Name: Project Name Here
Project Number: H000

Drawing Name
Proposed Second Floor Plan
Drawing No
P012
Revision

1:50 @ A1, 1:100 @ A3

 

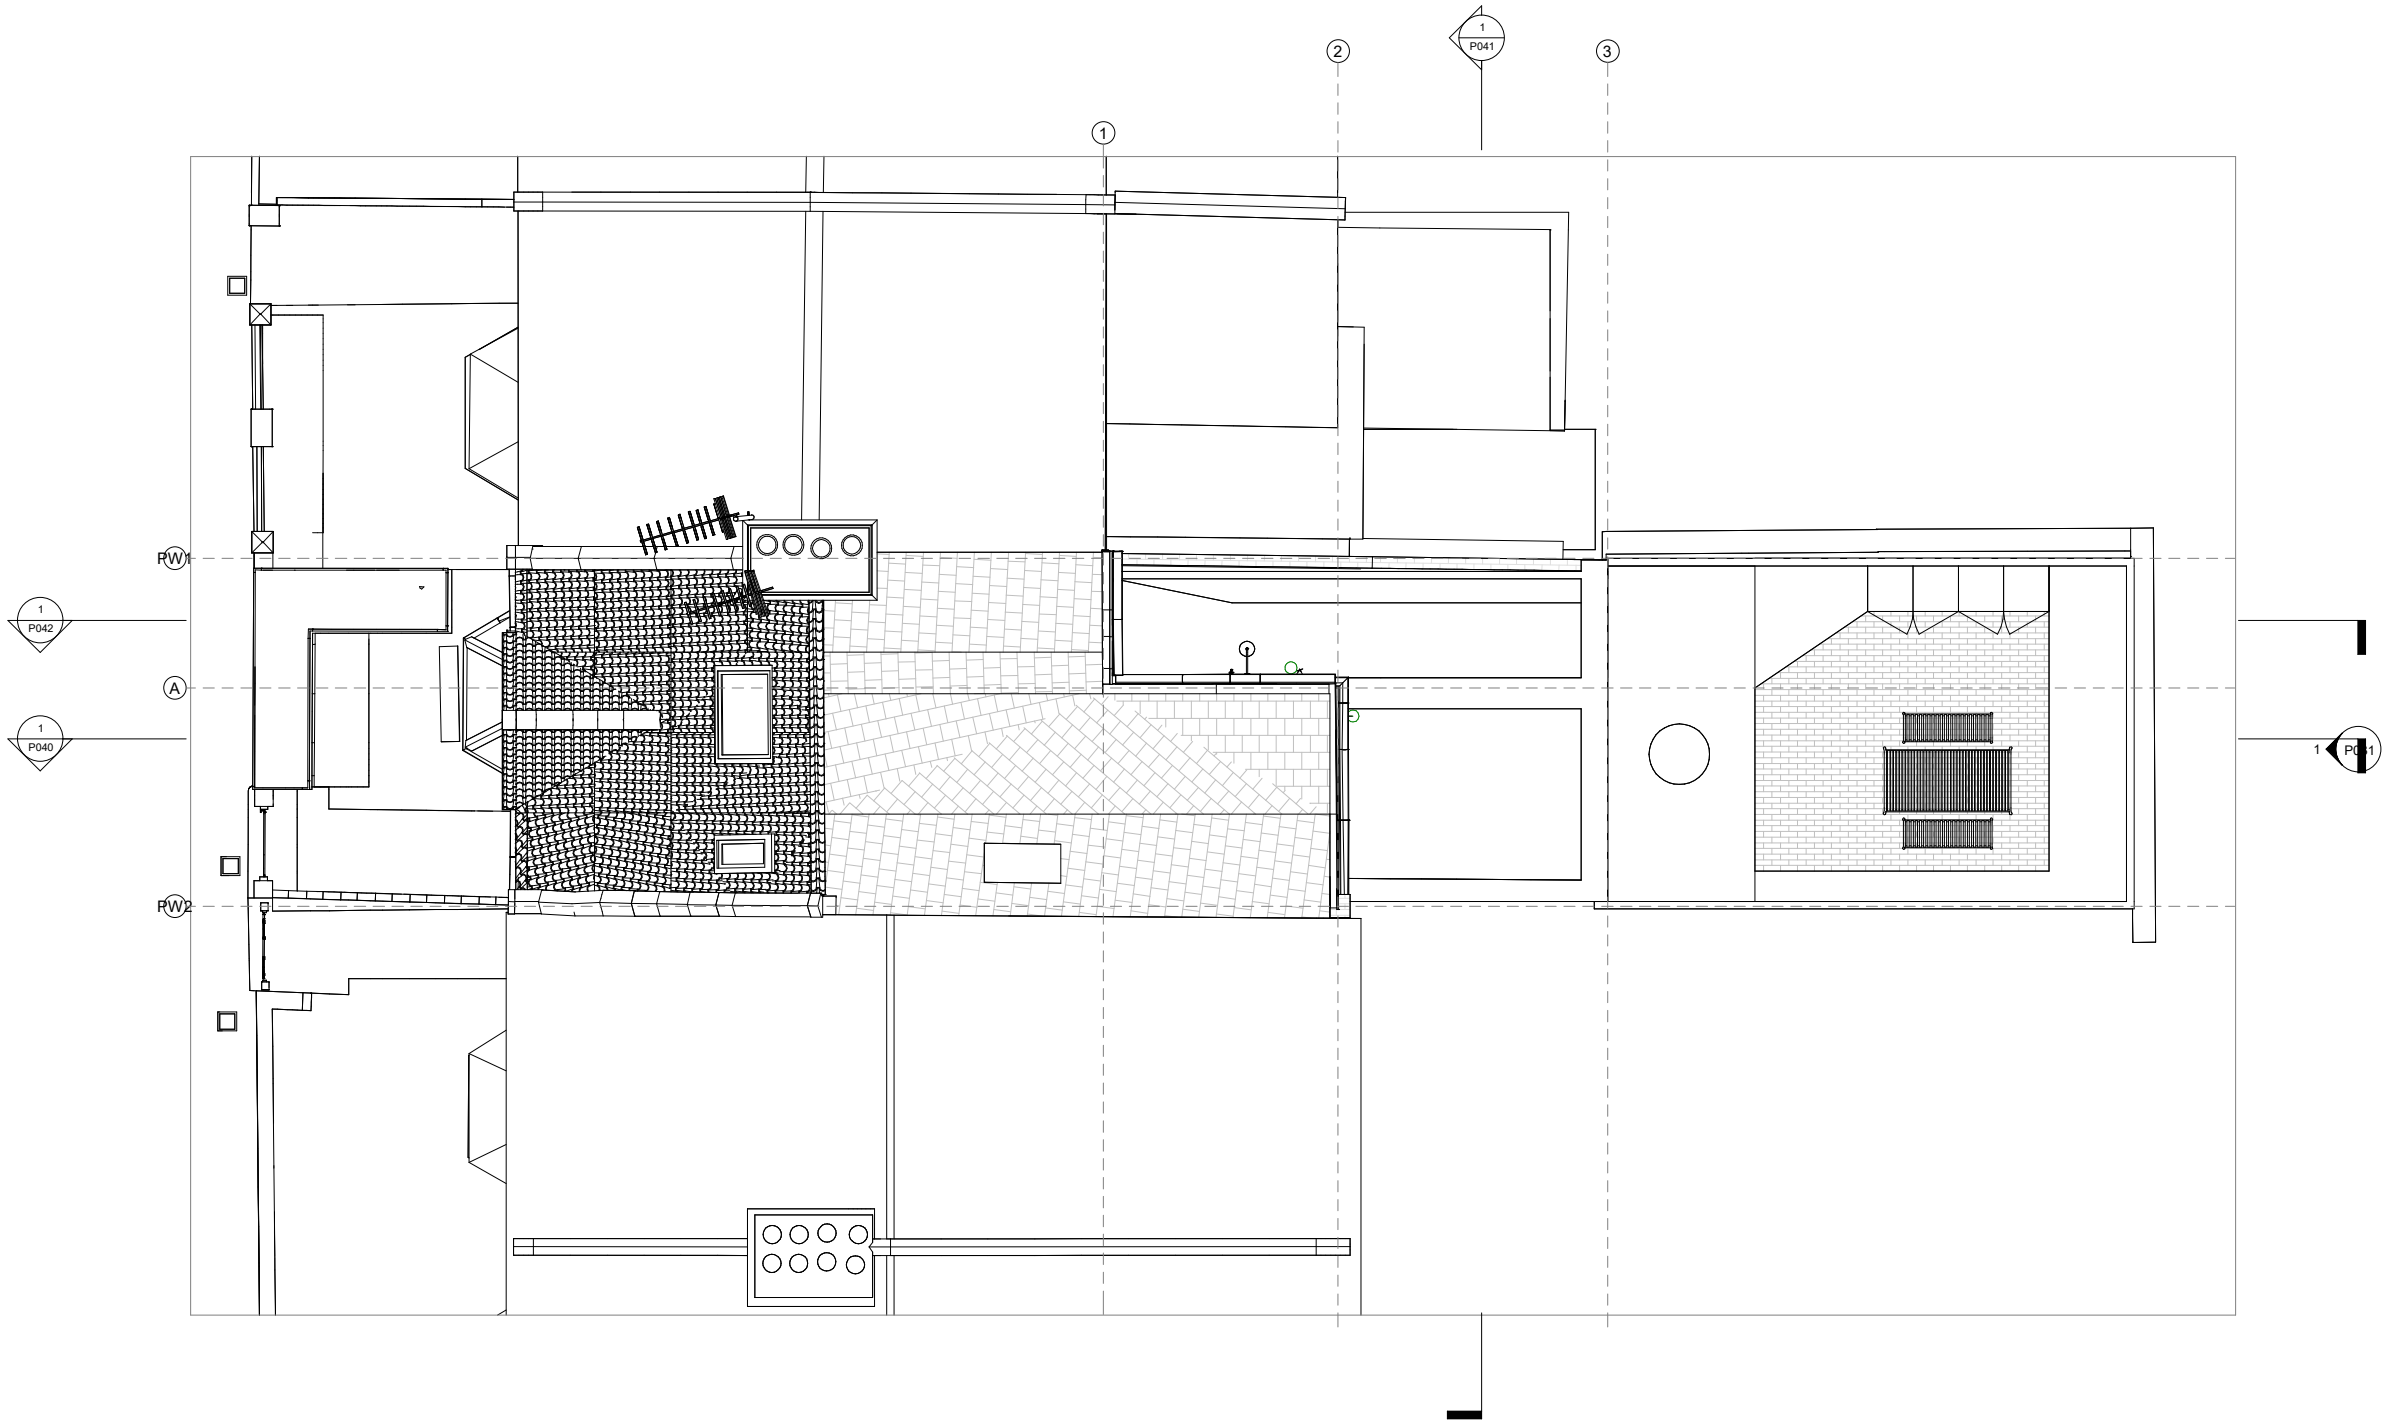

NOTE:
Architectural Information - the level of detail shown on the drawings is relative to the submission of a PLANNING APPLICATION.
The drawings should therefore not be used for any other purpose without both the prior agreement of the architect, and subsequent checking / development by others.
Dimensions and setting out - should be checked on site; see above.

Structure & Construction - these drawings, unless expressly noted otherwise, have not been fully coordinated with a Structural Engineer's input and show indicative construction build-up only.

Building Control - the client / the contractor will liaise directly with Local Authority to ensure the project is completed in accordance with the Building Regulations.

Planning - the client/ the contractor will ensure that the project is completed in accordance with the approved Planning drawings and take responsibility for the discharge of any planning conditions.

Party Walls & Rights to Light - the client/ the contractor will ensure that any notices and consents required are obtained before work commences.

Freeholder / Leaseholder / Restricted covenants / Easement approvals - the client will ensure that any notices and consents required are obtained before work commences.

Archaeological & Ecological - the client/ the contractor will ensure that any notices and consents required are obtained before work commences.

NOTE:
Glazing Allowances will need to be negotiated with Building Control as per Approved Document L1B Conservation of Fuel and Power.

NOTE:
Areas provided on drawings are rounded to the nearest whole unit. Measurements are based upon received survey information and as such a reasonable allowance should be made for discrepancies or deviations that may occur during construction.

WALL KEY	
	Existing
	Proposed
	Party Wall Line

MAGRI WILLIAMS

PLANNING DESIGN NOTES

- Proposed materials:
- Rear elevation: timber cladding
 - Roof coping: aluminium coping, colour matched to the cladding
 - Roof material: GRP waterproofing, or similar
 - Rear sliding door: aluminium
 - Rear window: aluminum
 - Boundary fences: timber fence, painted
 - Garden floor finish: microcement, or similar
 - Garden floor finish: clay pavers
 - Garden: planting bed
 - Garden: feature tree
 - Rear elevation lintel: timber cladding


Revisions		
No.	Description	Date

PLANNING

Project Name: Project Name Here
Project Number: H000

Drawing Name
Proposed Roof Plan
Drawing No
P013
Revision

1:50 @ A1, 1:100 @ A3

 

NOTE:
Architectural Information - the level of detail shown on the drawings is relative to the submission of a PLANNING APPLICATION.
The drawings should therefore not be used for any other purpose without both the prior agreement of the architect, and subsequent checking / development by others
Dimensions and setting out - should be checked on site; see above

Structure & Construction – these drawings, unless expressly noted otherwise, have not been fully coordinated with a Structural Engineer’s input and show indicative construction build-up only

Building Control - the client / the contractor will liaise directly with Local Authority to ensure the project is completed in accordance with the Building Regulations

Planning - the client/ the contractor will ensure that the project is completed in accordance with the approved Planning drawings and take responsibility for the discharge of any planning conditions

Party Walls & Rights to Light – the client/ the contractor will ensure that any notices and consents required are obtained before work commences

Freeholder / Leaseholder / Restricted covenants / Easement approvals - the client will ensure that any notices and consents required are obtained before work commences

Archaeological & Ecological – the client/ the contractor will ensure that any notices and consents required are obtained before work commences

NOTE:
Glazing Allowances will need to be negotiated with Building Control as per Approved Document L1B Conservation of Fuel and Power

NOTE:
Areas provided on drawings are rounded to the nearest whole unit. Measurements are based upon received survey information and as such a reasonable allowance should be made for discrepancies or deviations that may occur during construction.



WALL KEY	
	Existing
	Proposed
	Party Wall Line

MAGRI WILLIAMS

PLANNING DESIGN NOTES

- Proposed materials:
- Rear elevation: timber cladding
 - Roof coping: aluminium coping, colour matched to the cladding
 - Roof material: GRP waterproofing, or similar
 - Rear sliding door: aluminium
 - Rear window: aluminum
 - Boundary fences: timber fence, painted
 - Garden floor finish: microcement, or similar
 - Garden floor finish: clay pavers
 - Garden: planting bed
 - Garden: feature tree
 - Rear elevation lintel: timber cladding


Revisions		
No.	Description	Date


PLANNING

Project Name: Project Name Here
Project Number: H000

Drawing Name
Proposed Rear Elevation
Drawing No
P031
Revision

1:50 @ A1, 1:100 @ A3

 

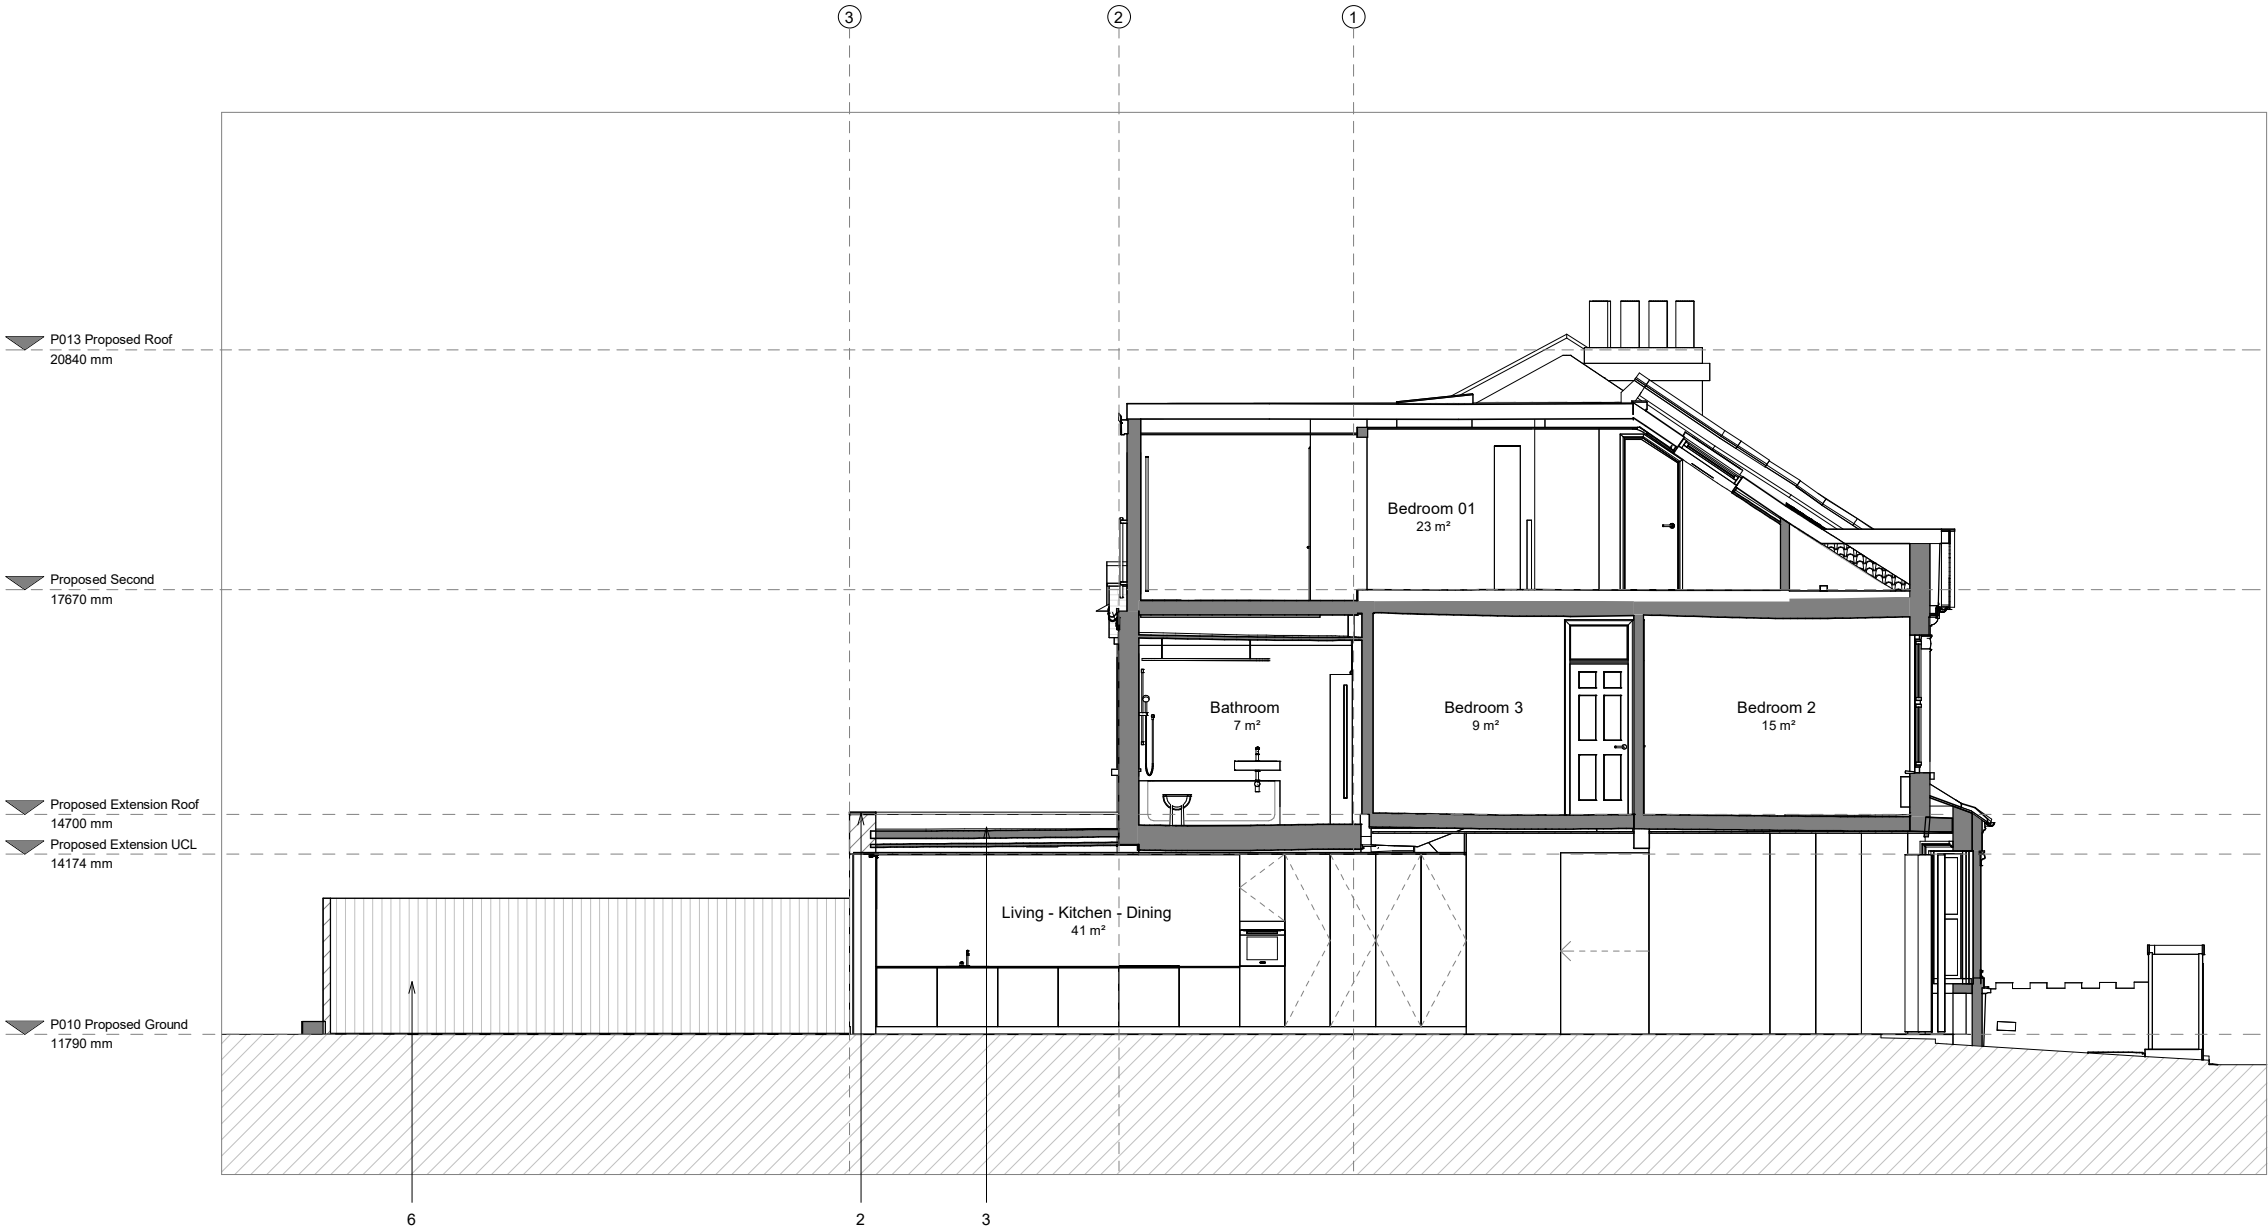

NOTE:

Architectural Information - the level of detail shown on the drawings is relative to the submission of a PLANNING APPLICATION.

The drawings should therefore not be used for any other purpose without both the prior agreement of the architect, and subsequent checking / development by others

Dimensions and setting out - should be checked on site; see above.

Structure & Construction - these drawings, unless expressly noted otherwise, have not been fully coordinated with a Structural Engineer's input and show indicative construction build-up only

Building Control - the client / the contractor will liaise directly with Local Authority to ensure the project is completed in accordance with the Building Regulations

Planning - the client/ the contractor will ensure that the project is completed in accordance with the approved Planning drawings and take responsibility for the discharge of any planning conditions

Party Walls & Rights to Light - the client/ the contractor will ensure that any notices and consents required are obtained before work commences

Freeholder / Leaseholder / Restricted covenants / Easement approvals - the client will ensure that any notices and consents required are obtained before work commences

Archaeological & Ecological - the client/ the contractor will ensure that any notices and consents required are obtained before work commences

NOTE:

Glazing Allowances will need to be negotiated with Building Control as per Approved Document L1B Conservation of Fuel and Power

NOTE:

Areas provided on drawings are rounded to the nearest whole unit. Measurements are based upon received survey information and as such a reasonable allowance should be made for discrepancies or deviations that may occur during construction.

WALL KEY	
	Existing
	Proposed
	Party Wall Line

MAGRI WILLIAMS

PLANNING DESIGN NOTES

- Proposed materials:
- Rear elevation: timber cladding
 - Roof coping: aluminium coping, colour matched to the cladding
 - Roof material: GRP waterproofing, or similar
 - Rear sliding door: aluminium
 - Rear window: aluminium
 - Boundary fences: timber fence, painted
 - Garden floor finish: microcement, or similar
 - Garden floor finish: clay pavers
 - Garden: planting bed
 - Garden: feature tree
 - Rear elevation lintel: timber cladding


Revisions		
No.	Description	Date

PLANNING

Project Name: Project Name Here
Project Number: H000

Drawing Name
Proposed Section 01
Drawing No
P040
Revision

1:50 @ A1, 1:100 @ A3

 



NOTE:
Architectural Information - the level of detail shown on the drawings is relative to the submission of a PLANNING APPLICATION.
The drawings should therefore not be used for any other purpose without both the prior the agreement of the architect, and subsequent checking / development by others
Dimensions and setting out - should be checked on site; see above

Structure & Construction - these drawings, unless expressly noted otherwise, have not been fully coordinated with a Structural Engineer's input and show indicative construction build-up only

Building Control - the client / the contractor will liaise directly with Local Authority to ensure the project is completed in accordance with the Building Regulations

Planning - the client/ the contractor will ensure that the project is completed in accordance with the approved Planning drawings and take responsibility for the discharge of any planning conditions

Party Walls & Rights to Light - the client/ the contractor will ensure that any notices and consents required are obtained before work commences

Freeholder / Leaseholder / Restricted covenants / Easement approvals - the client will ensure that any notices and consents required are obtained before work commences

Archaeological & Ecological - the client/ the contractor will ensure that any notices and consents required are obtained before work commences

NOTE:
Glazing Allowances will need to be negotiated with Building Control as per Approved Document L1B
Conservation of Fuel and Power

NOTE:
Areas provided on drawings are rounded to the nearest whole unit. Measurements are based upon received survey information and as such a reasonable allowance should be made for discrepancies or deviations that may occur during construction.

WALL KEY	
	Existing
	Proposed
	Party Wall Line

MAGRI WILLIAMS

PLANNING DESIGN NOTES

- Proposed materials:
- Rear elevation: timber cladding
 - Roof coping: aluminium coping, colour matched to the cladding
 - Roof material: GRP waterproofing, or similar
 - Rear sliding door: aluminium
 - Rear window: aluminum
 - Boundary fences: timber fence, painted
 - Garden floor finish: microcement, or similar
 - Garden floor finish: clay pavers
 - Garden: planting bed
 - Garden: feature tree
 - Rear elevation lintel: timber cladding


Revisions		
No.	Description	Date

PLANNING

Project Name: Project Name Here
Project Number: H000



Drawing Name
Proposed Section 02
Drawing No
P041
Revision

1:50 @ A1, 1:100 @ A3

 

PLANNING DESIGN NOTES

- Proposed materials:
- Rear elevation: timber cladding
 - Roof coping: aluminium coping, colour matched to the cladding
 - Roof material: GRP waterproofing, or similar
 - Rear sliding door: aluminium
 - Rear window: aluminium
 - Boundary fences: timber fence, painted
 - Garden floor finish: microcement, or similar
 - Garden floor finish: clay pavers
 - Garden: planting bed
 - Garden: feature tree
 - Rear elevation lintel: timber cladding

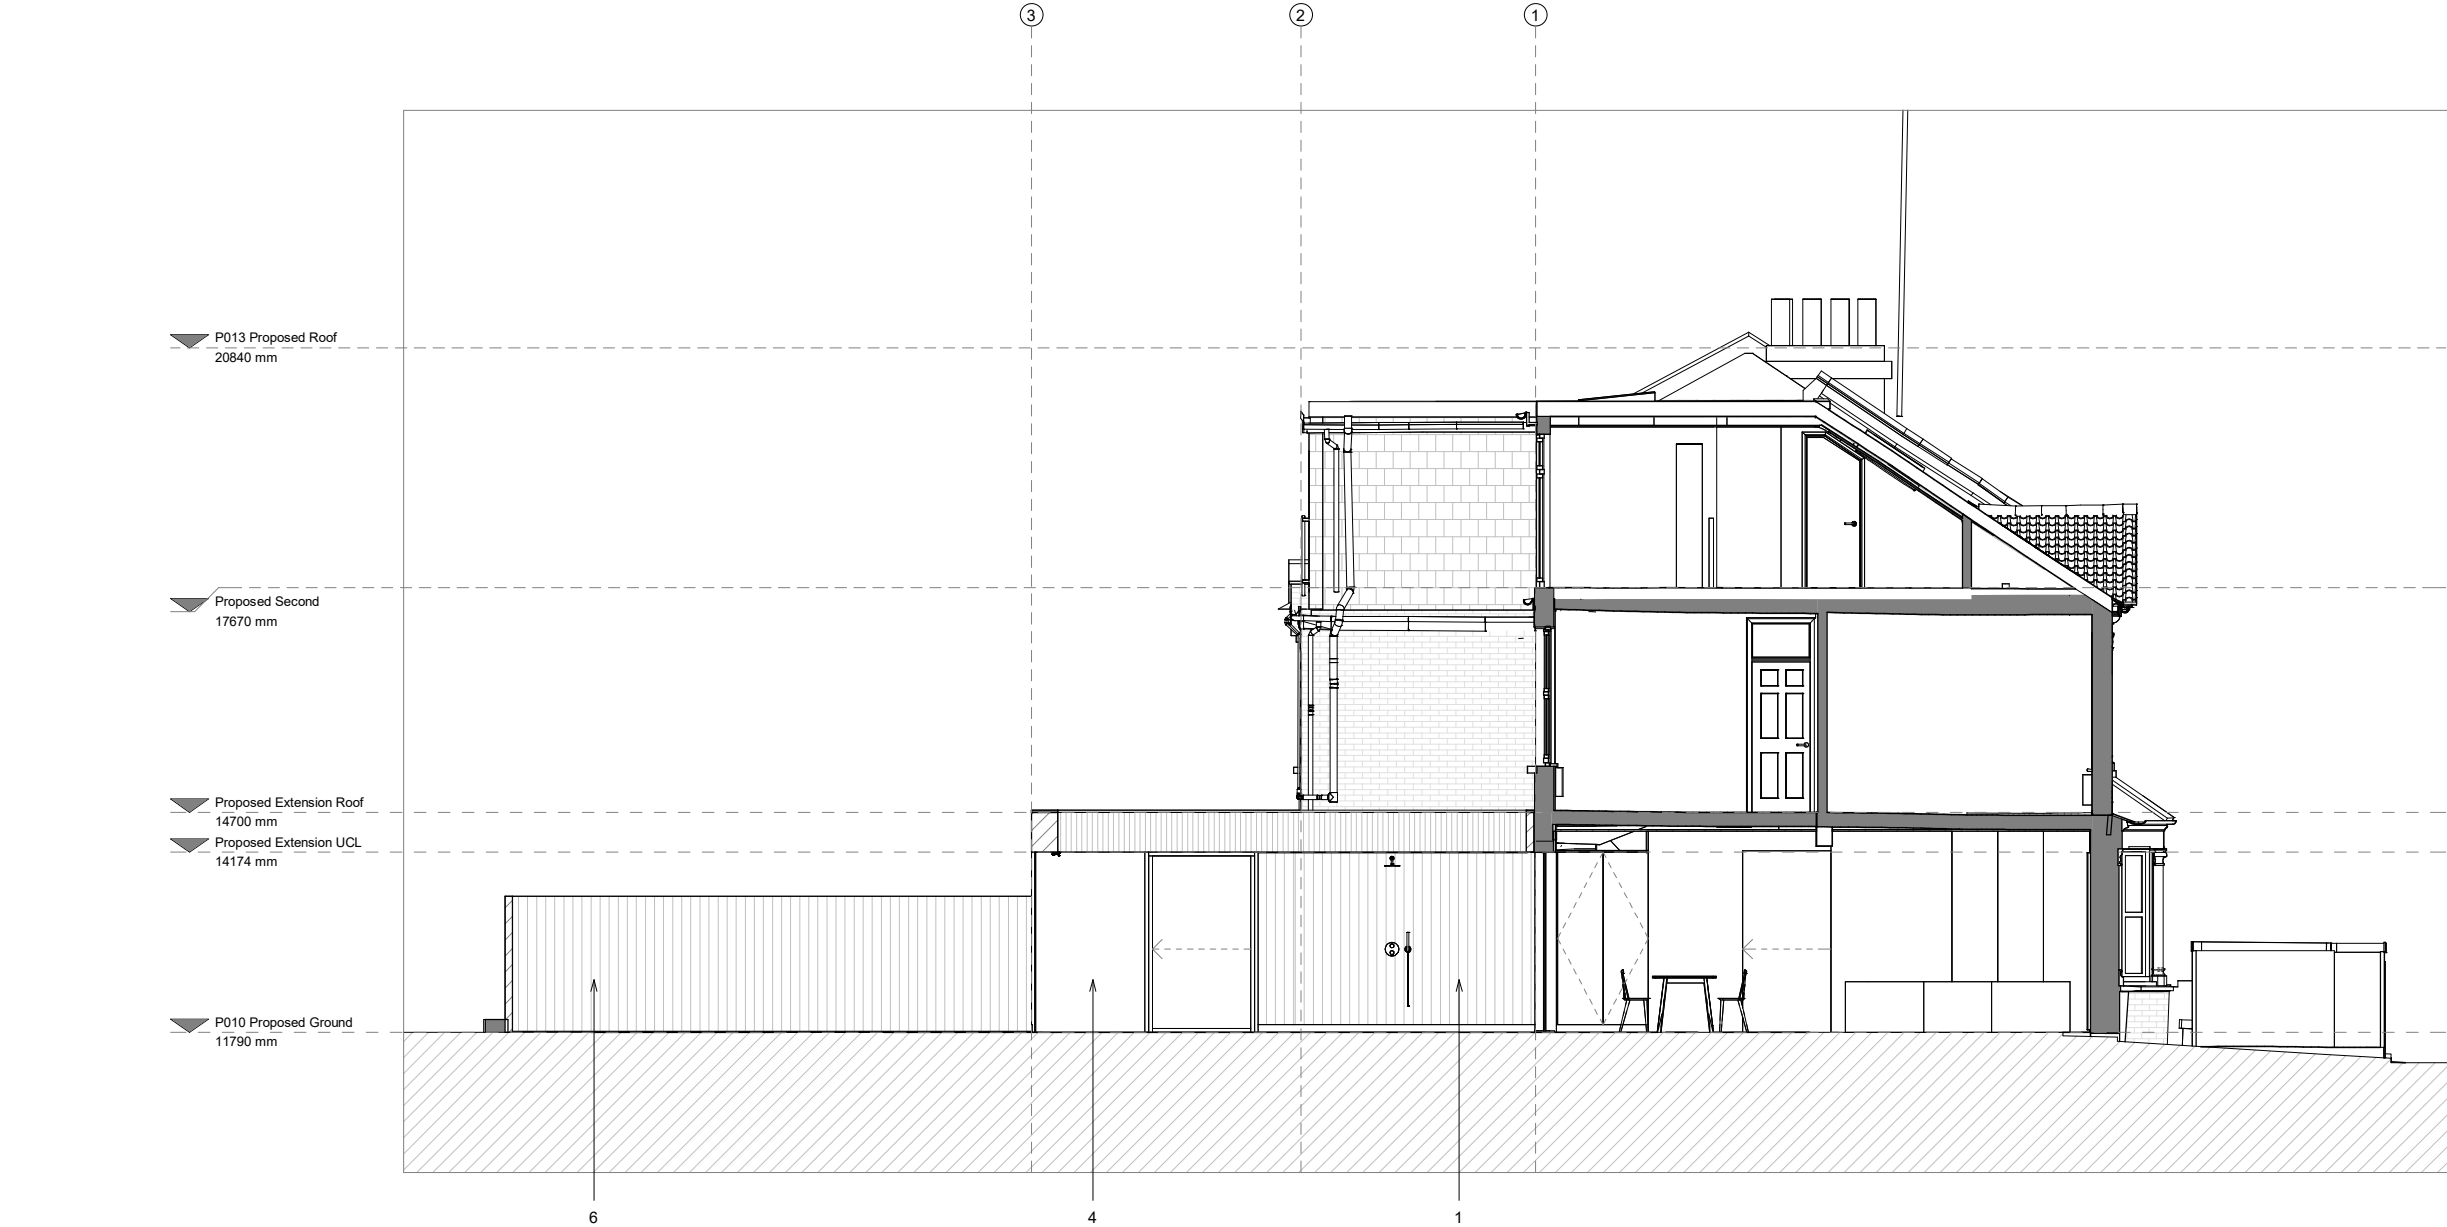 

NOTE:

Architectural Information - the level of detail shown on the drawings is relative to the submission of a PLANNING APPLICATION.

The drawings should therefore not be used for any other purpose without both the prior agreement of the architect, and subsequent checking / development by others.

Dimensions and setting out - should be checked on site; see above.

Structure & Construction - these drawings, unless expressly noted otherwise, have not been fully coordinated with a Structural Engineer's input and show indicative construction build-up only

Building Control - the client / the contractor will liaise directly with Local Authority to ensure the project is completed in accordance with the Building Regulations

Planning - the client/ the contractor will ensure that the project is completed in accordance with the approved Planning drawings and take responsibility for the discharge of any planning conditions

Party Walls & Rights to Light - the client/ the contractor will ensure that any notices and consents required are obtained before work commences

Freeholder / Leaseholder / Restricted covenants / Easement approvals - the client will ensure that any notices and consents required are obtained before work commences

Archaeological & Ecological - the client/ the contractor will ensure that any notices and consents required are obtained before work commences

NOTE:

Glazing Allowances will need to be negotiated with Building Control as per Approved Document L1B Conservation of Fuel and Power

NOTE:

Areas provided on drawings are rounded to the nearest whole unit. Measurements are based upon received survey information and as such a reasonable allowance should be made for discrepancies or deviations that may occur during construction.

WALL KEY	
	Existing
	Proposed
	Party Wall Line

MAGRI WILLIAMS


Revisions		
No.	Description	Date

PLANNING

Project Name: Project Name Here
Project Number: H000

Drawing Name
Proposed Section 03
Drawing No
P042
Revision

1:50 @ A1, 1:100 @ A3

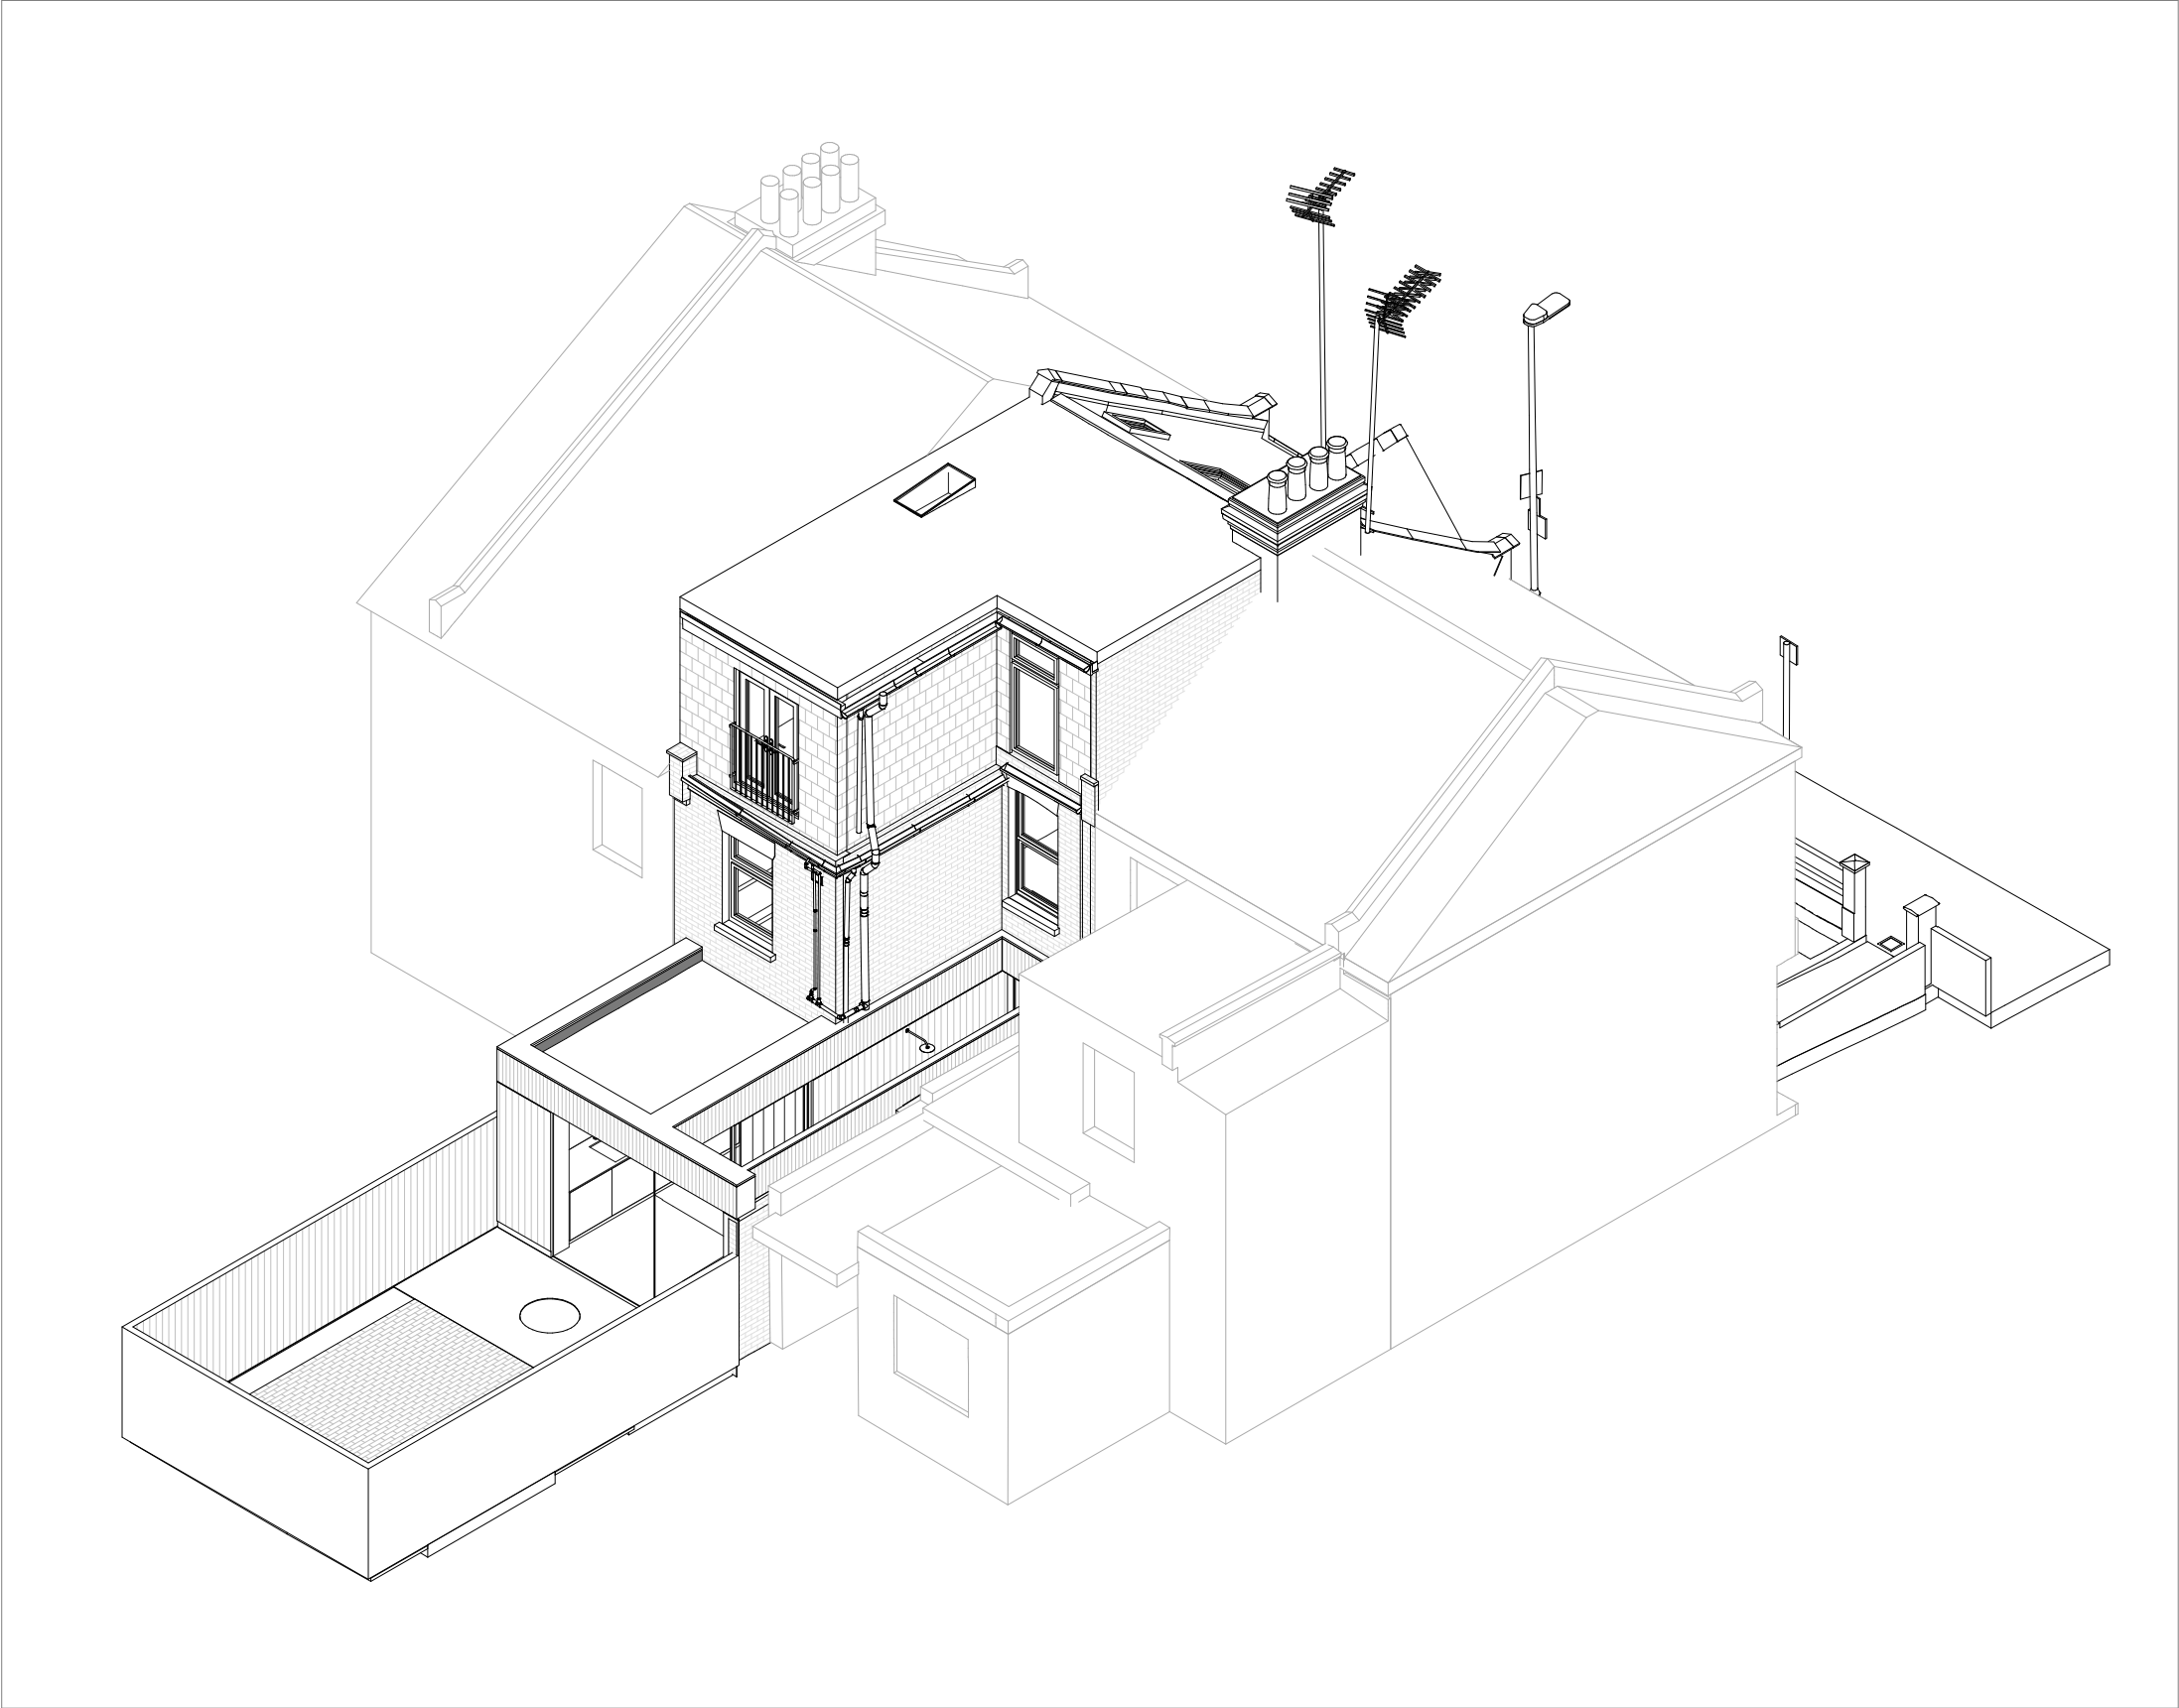

NOTE:
Architectural Information - the level of detail shown on the drawings is relative to the submission of a PLANNING APPLICATION.
The drawings should therefore not be used for any other purpose without both the prior agreement of the architect, and subsequent checking / development by others.
Dimensions and setting out - should be checked on site; see above.

Structure & Construction - these drawings, unless expressly noted otherwise, have not been fully coordinated with a Structural Engineer's input and show indicative construction build-up only.

Building Control - the client / the contractor will liaise directly with Local Authority to ensure the project is completed in accordance with the Building Regulations.

Planning - the client/ the contractor will ensure that the project is completed in accordance with the approved Planning drawings and take responsibility for the discharge of any planning conditions.

Party Walls & Rights to Light - the client/ the contractor will ensure that any notices and consents required are obtained before work commences.

Freeholder / Leaseholder / Restricted covenants / Easement approvals - the client will ensure that any notices and consents required are obtained before work commences.

Archaeological & Ecological - the client/ the contractor will ensure that any notices and consents required are obtained before work commences.

NOTE:
Glazing Allowances will need to be negotiated with Building Control as per Approved Document L1B
Conservation of Fuel and Power

NOTE:
Areas provided on drawings are rounded to the nearest whole unit. Measurements are based upon received survey information and as such a reasonable allowance should be made for discrepancies or deviations that may occur during construction.

WALL KEY	
	Existing
	Proposed
	Party Wall Line

MAGRI WILLIAMS


Revisions		
No.	Description	Date

PLANNING

Project Name: Project Name Here
Project Number: H000

Drawing Name
Proposed Rear Axo
Drawing No
P051
Revision

Scale

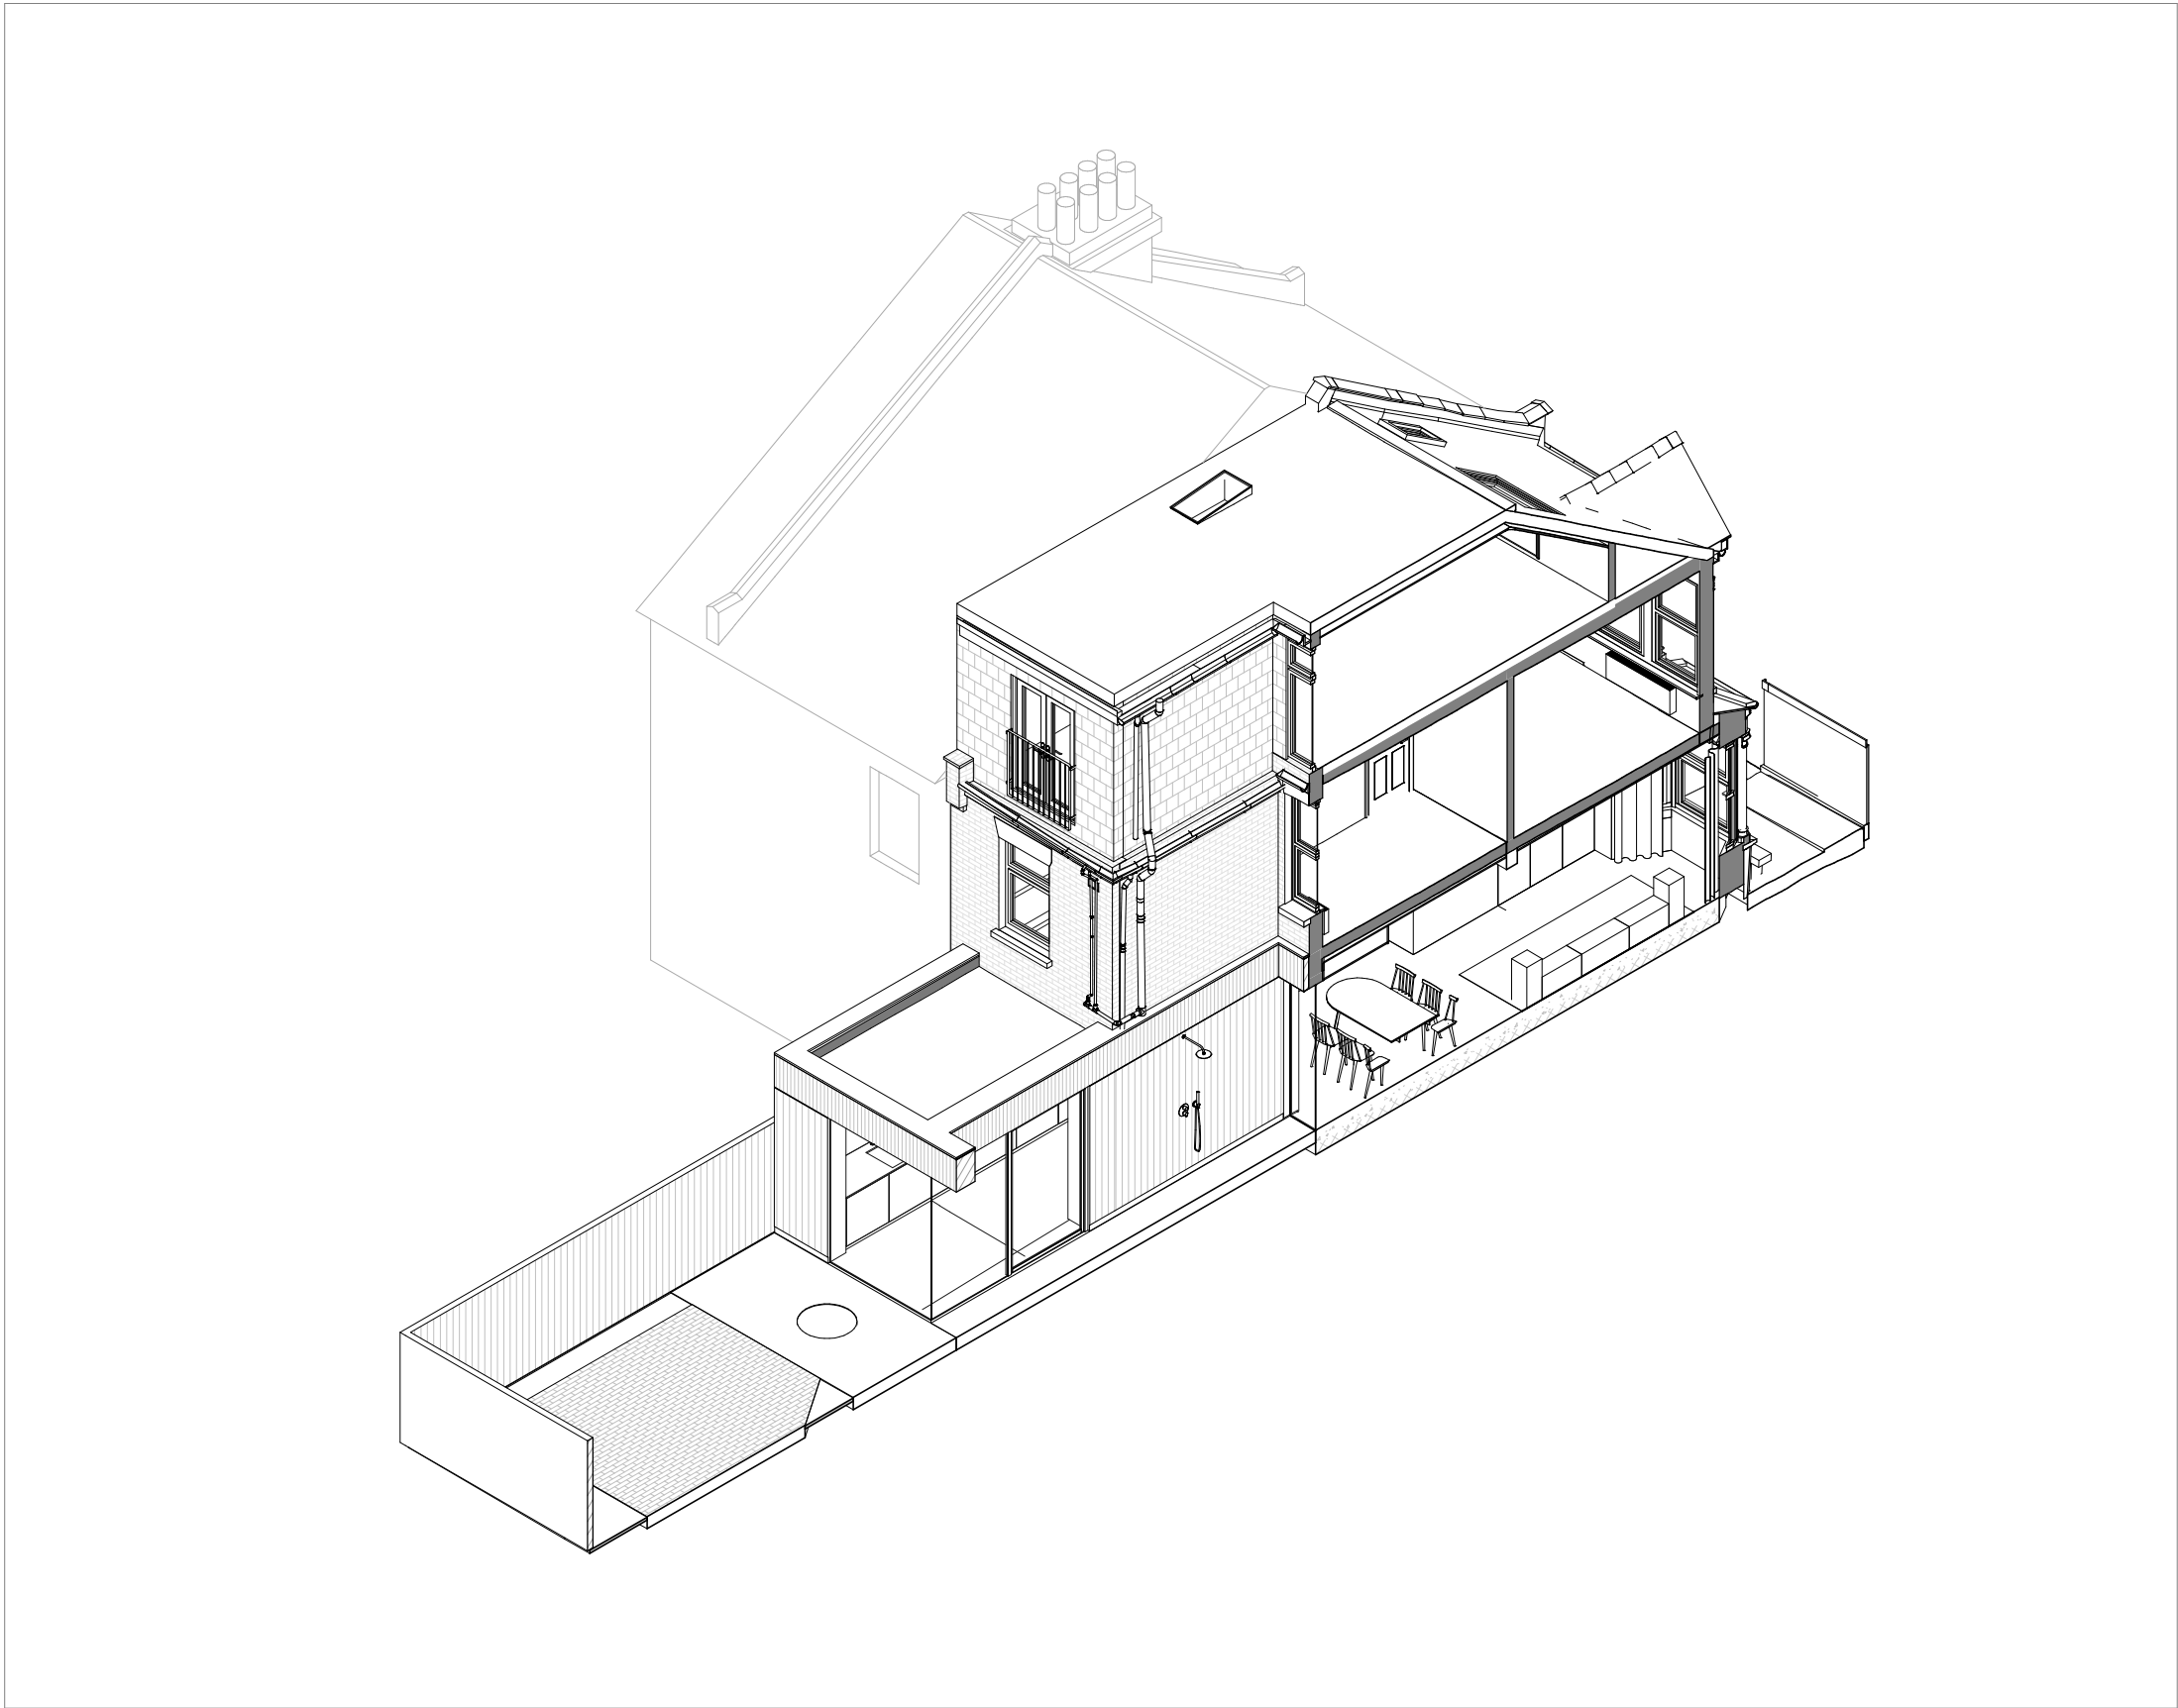

NOTE:
Architectural Information - the level of detail shown on the drawings is relative to the submission of a PLANNING APPLICATION.
The drawings should therefore not be used for any other purpose without both the prior agreement of the architect, and subsequent checking / development by others.
Dimensions and setting out - should be checked on site; see above.

Structure & Construction - these drawings, unless expressly noted otherwise, have not been fully coordinated with a Structural Engineer's input and show indicative construction build-up only.

Building Control - the client / the contractor will liaise directly with Local Authority to ensure the project is completed in accordance with the Building Regulations.

Planning - the client/ the contractor will ensure that the project is completed in accordance with the approved Planning drawings and take responsibility for the discharge of any planning conditions.

Party Walls & Rights to Light - the client/ the contractor will ensure that any notices and consents required are obtained before work commences.

Freeholder / Leaseholder / Restricted covenants / Easement approvals - the client will ensure that any notices and consents required are obtained before work commences.

Archaeological & Ecological - the client/ the contractor will ensure that any notices and consents required are obtained before work commences.

NOTE:
Glazing Allowances will need to be negotiated with Building Control as per Approved Document L1B
Conservation of Fuel and Power

NOTE:
Areas provided on drawings are rounded to the nearest whole unit. Measurements are based upon received survey information and as such a reasonable allowance should be made for discrepancies or deviations that may occur during construction.

WALL KEY	
	Existing
	Proposed
	Party Wall Line

MAGRI WILLIAMS

Revisions		
No.	Description	Date

PLANNING

Project Name: Project Name Here
Project Number: H000
Drawing Name
Proposed Rear Axo 02
Drawing No
P052
Revision

Scale