




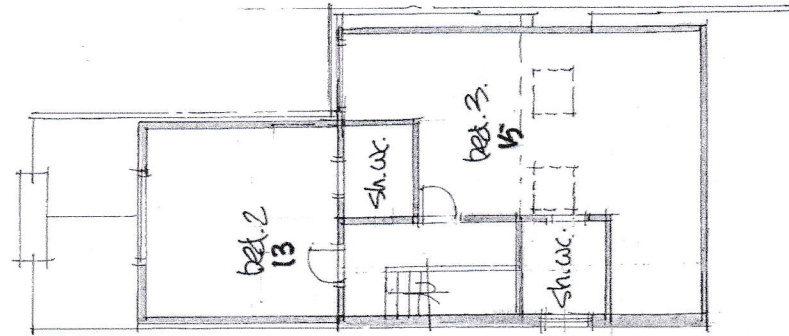

SECOND FLOOR PLAN

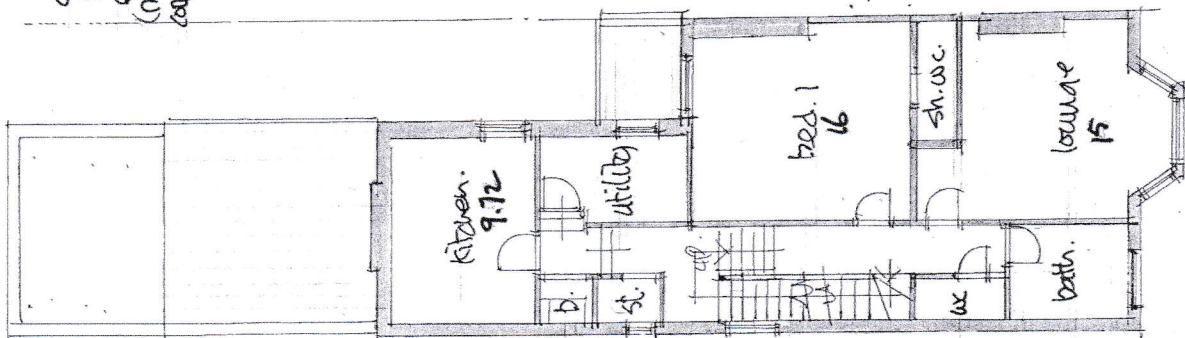

FIRST FLOOR PLAN

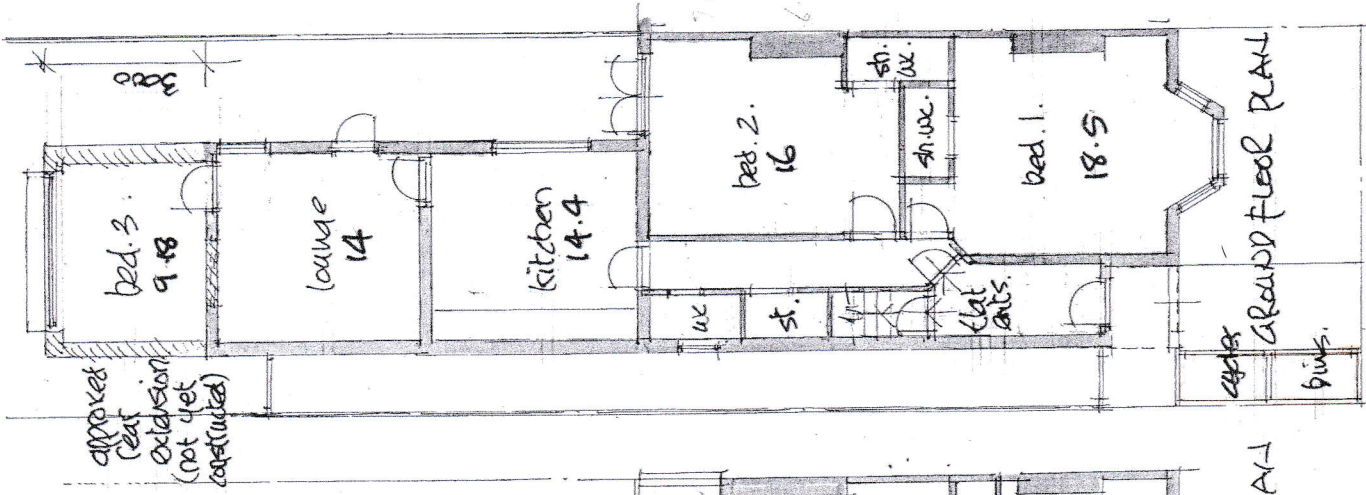

GROUND FLOOR PLAN

13 ST. PAULS ROAD H1704B

proposed ground floor extension
+ conversion into 2 no. 3 bed.
s/c flats:
proposed plans:

scale: 1:100 @ A3.	job: 3481
date: nov. 22	
drawn:	dwg. no. 6
client:	

DAVID BARNARD
Town Planning Consultant + Building Designer
4 Barber Close, London, N21 1BE
Tel: 020 8245 1583

