
 
 


577-579 Green Lanes Proposed Site Plan Location

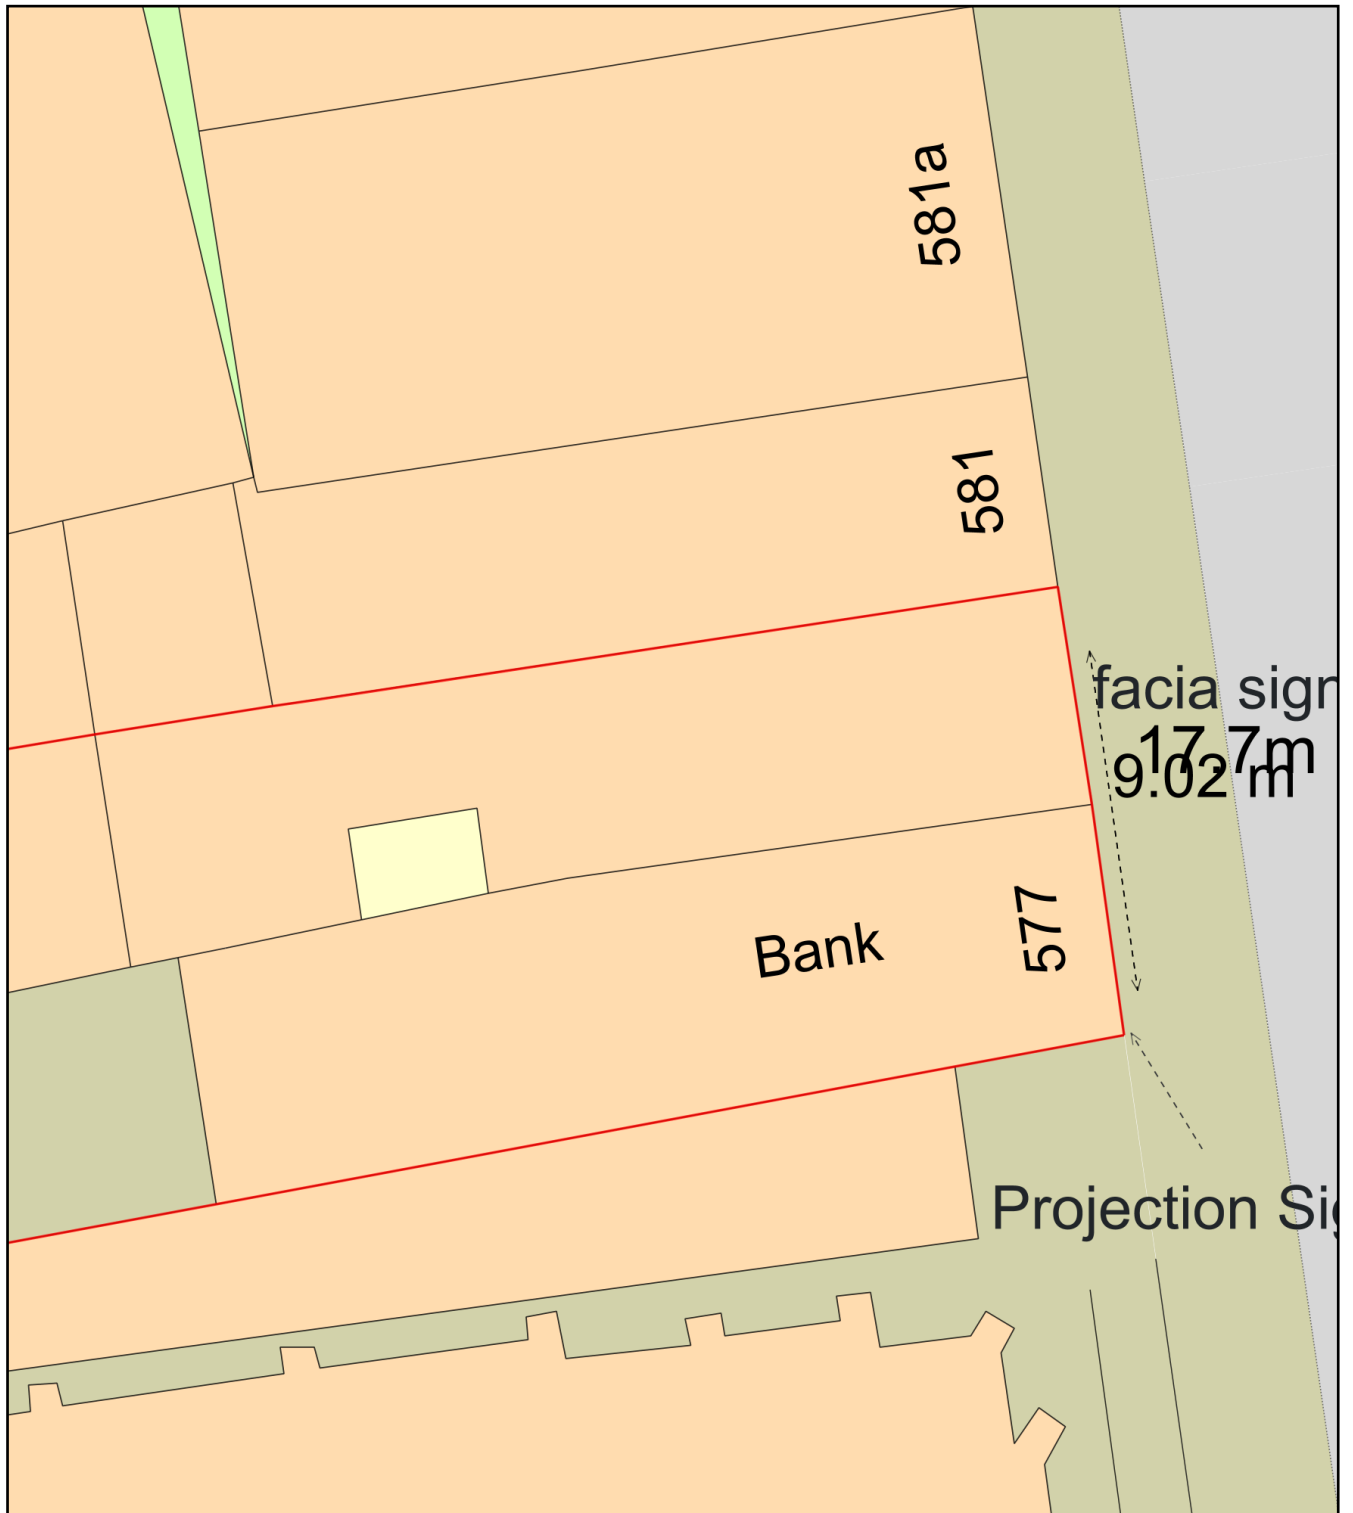

Plan Produced for: TurkishBank UK

Date Produced: 01 Feb 2023

Plan Reference Number: TQRQM23032135305064

Scale: 1:200 @ A4