


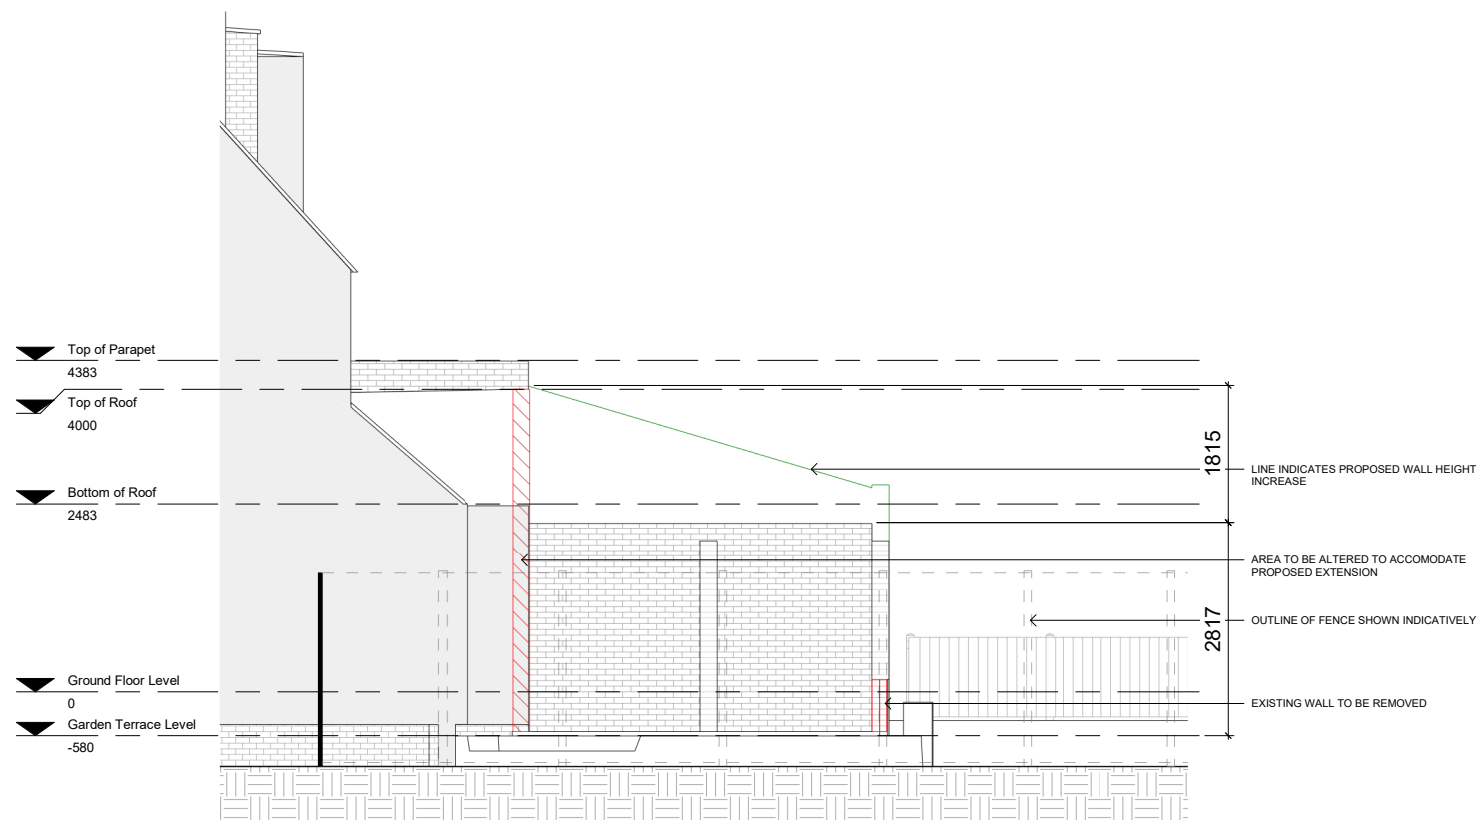

1 Existing East Elevation
1 : 50



2 Existing North Elevation


GeneralNotes:

1. Do Not Scale This Drawing
2. All dimensions are in millimeters unless otherwise stated
3. Drawing based on survey information by others
4. Contractors are not to scale dimensions from this drawing
5. Contractors are to check all dimensions prior to commencement on site and notify the architect of any errors, omissions, or discrepancies
6. Drawings should always be printed out in COLOUR
7. West Point Five LTD retain copyright of this drawing. It may not be copied, altered or reproduced in any way without their written authority.

Drawing Notes:

Rev. Date

Description

 

Project:

9 ALEXANDRA PARK
ROAD, LONDON, N10
2DD

Stage:

Drawing Title:

EXISTING ELEVATIONS

Drawing Information:

Scale
1:50 @ A1

Drawn	OS	Approved	SOI
Checked	SOI	Date	31.01.23

PROJECT#	ORIGINATOR	VOLUME/ ZONE	LEVEL/ LOCATION	TYPE	ROLE	NUMBER	STAGE	REVIEWER
22019	W PA	XX	XX	DR	A	04200	03	

WEST PORT

Great Western Studios
65 Alfred Road
London W2 5EU

+44 (0) 208 191 7840
www.westportarchitects.co.uk