



Notes:
This drawing is not for construction purposes. All dimensions must be checked on site prior to manufacture. Any errors discovered to be highlighted to AJK Architecture + Design Ltd. All rights reserved. No reproduction, in any form, is permitted without prior written consent.
Copyright AJK Architecture + Design Ltd 2016 ©

These plans are based on survey undertaken IN 2022. The drawings are a fair representation of the premises for present purposes. copyright is held by the author: no unauthorised use shall be made of the drawings. given dimensions are in mm.

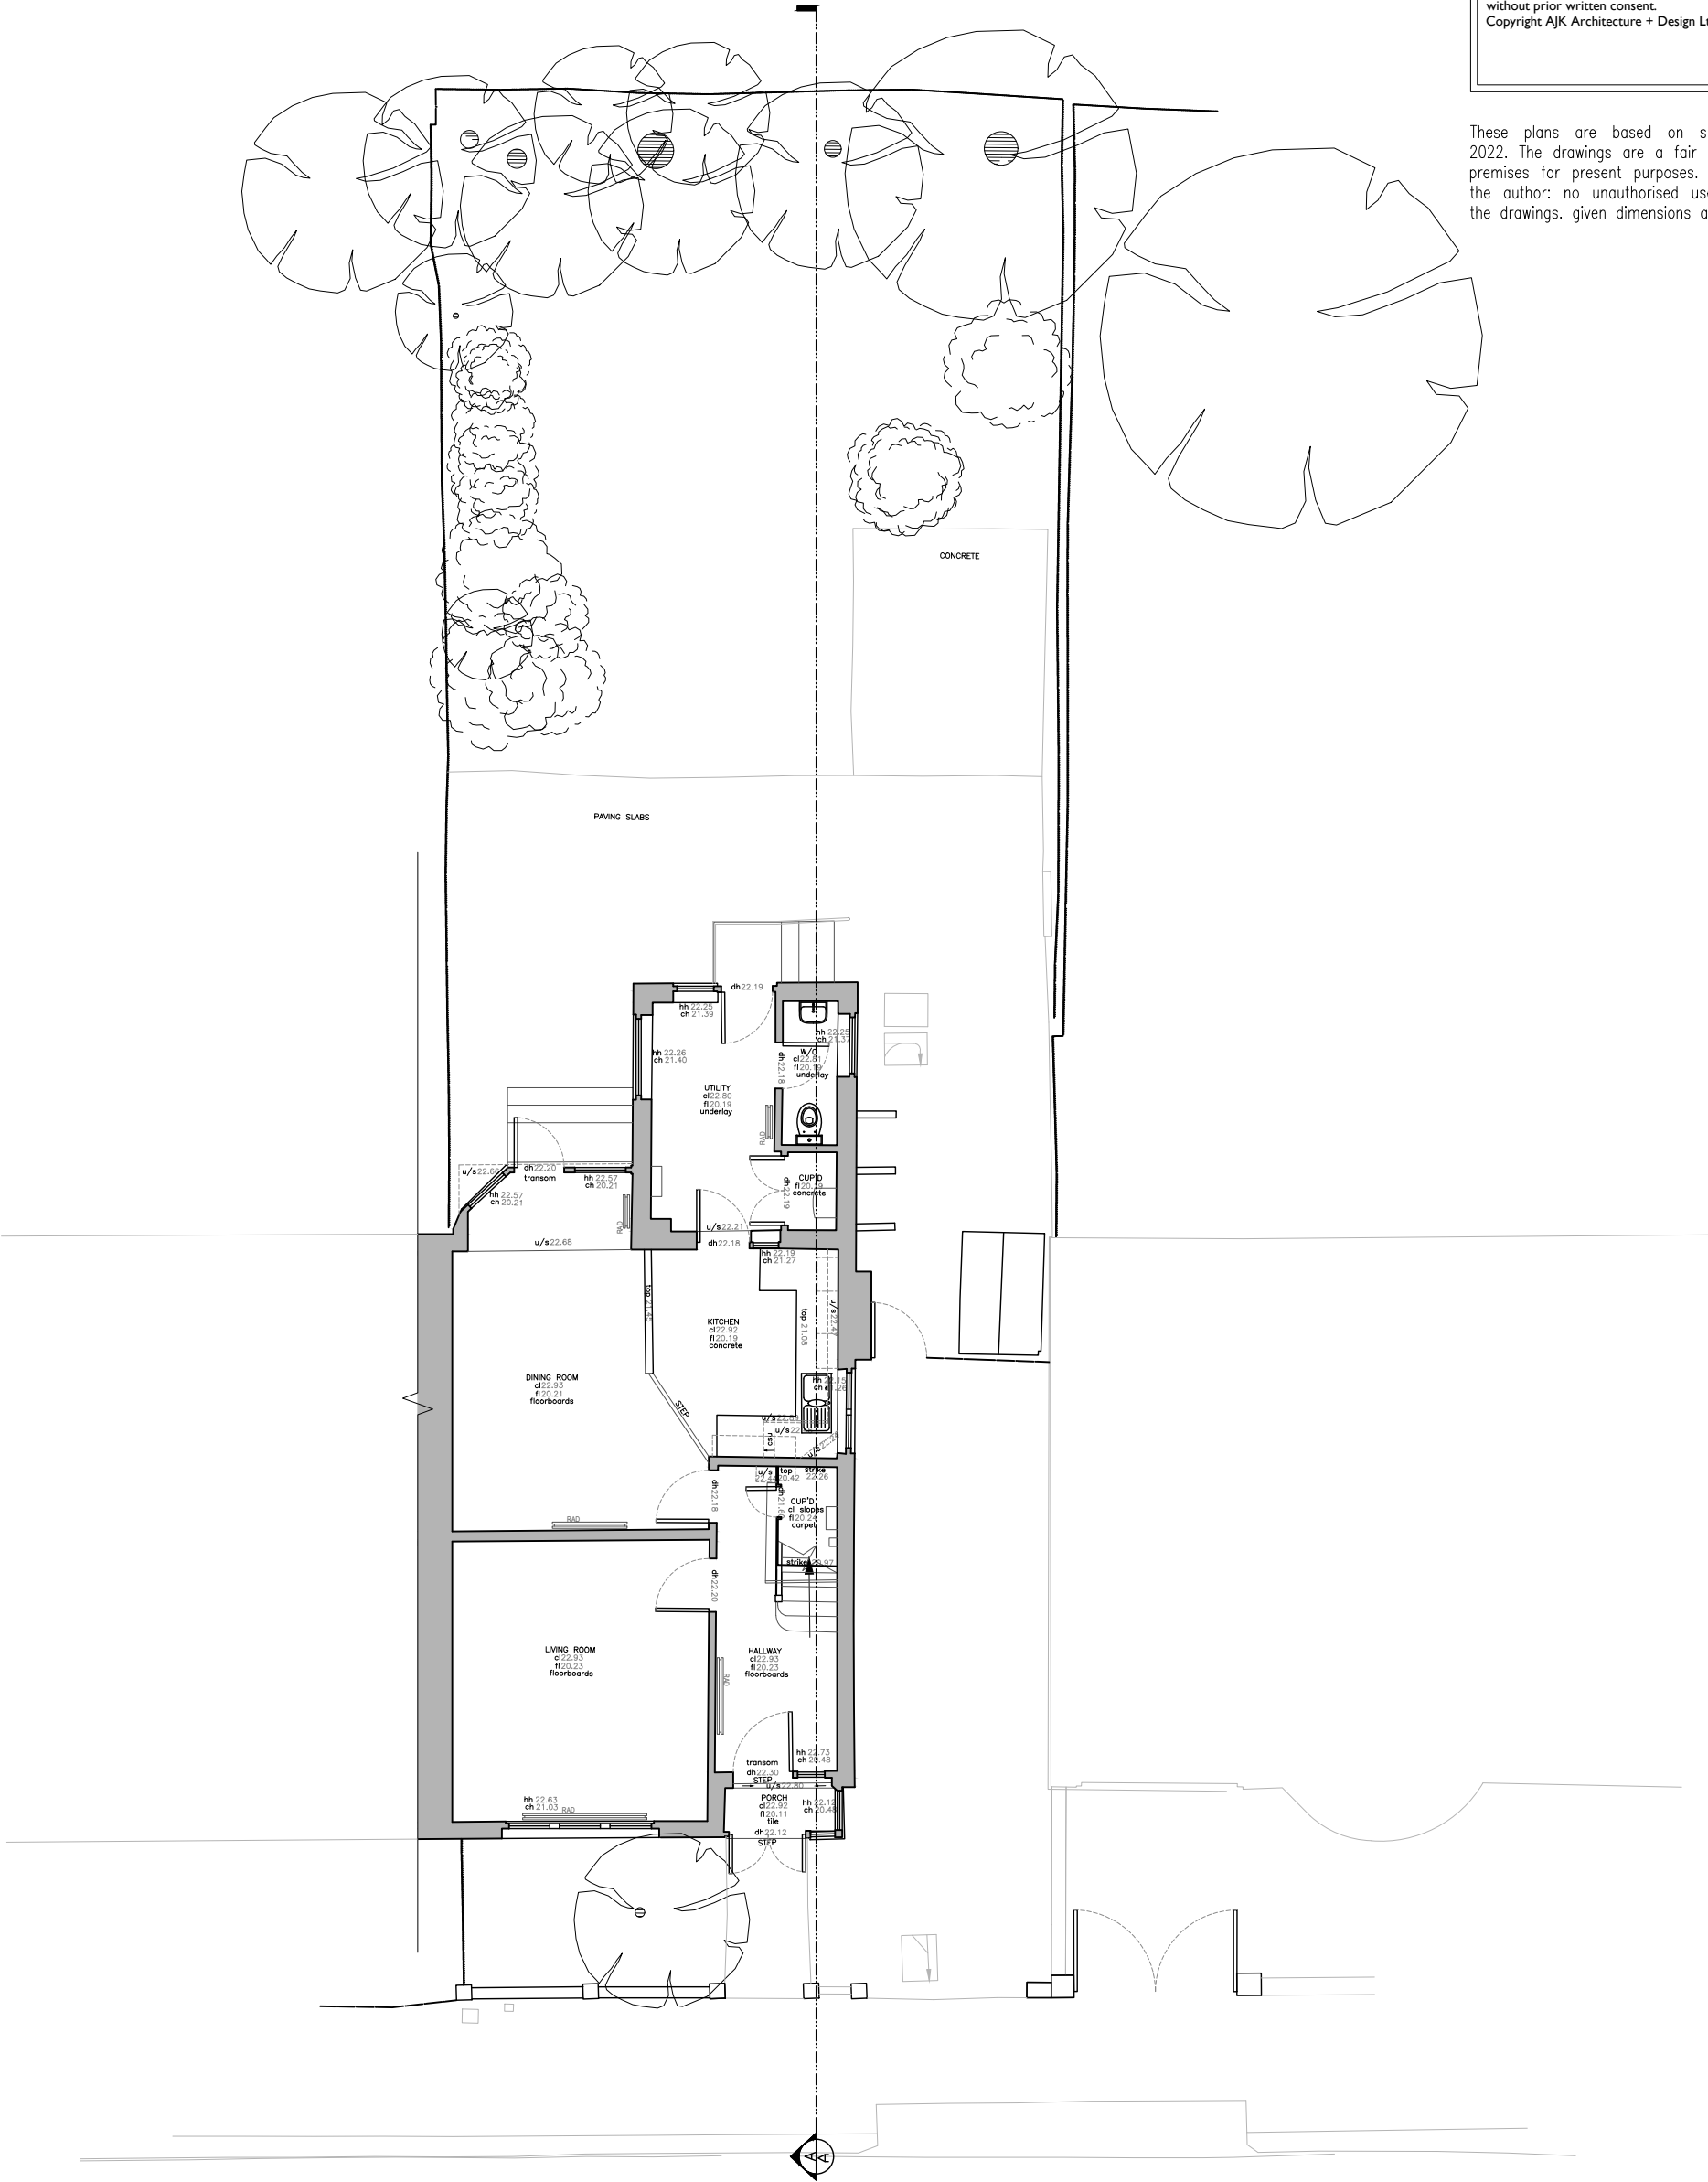


0 03 SITE PLAN


	AJK ARCHITECTURE + DESIGN LTD STUDIO 121, 170 KENNINGTON LANE LONDON SE11 5DP T: 020 3859 7618 M: 07773 287 283 W: ajkad.co.uk E: info@ajkad.co.uk
	185 THE AVENUE, TOTTENHAM, LONDON, N17 6JJ
NHS PROPERTY SERVICES LTD	
EXISTING SITE PLAN	
Scale 1/100 @ A3 Date 14.11.2022 Drawn AS	Drg No 253_03_001

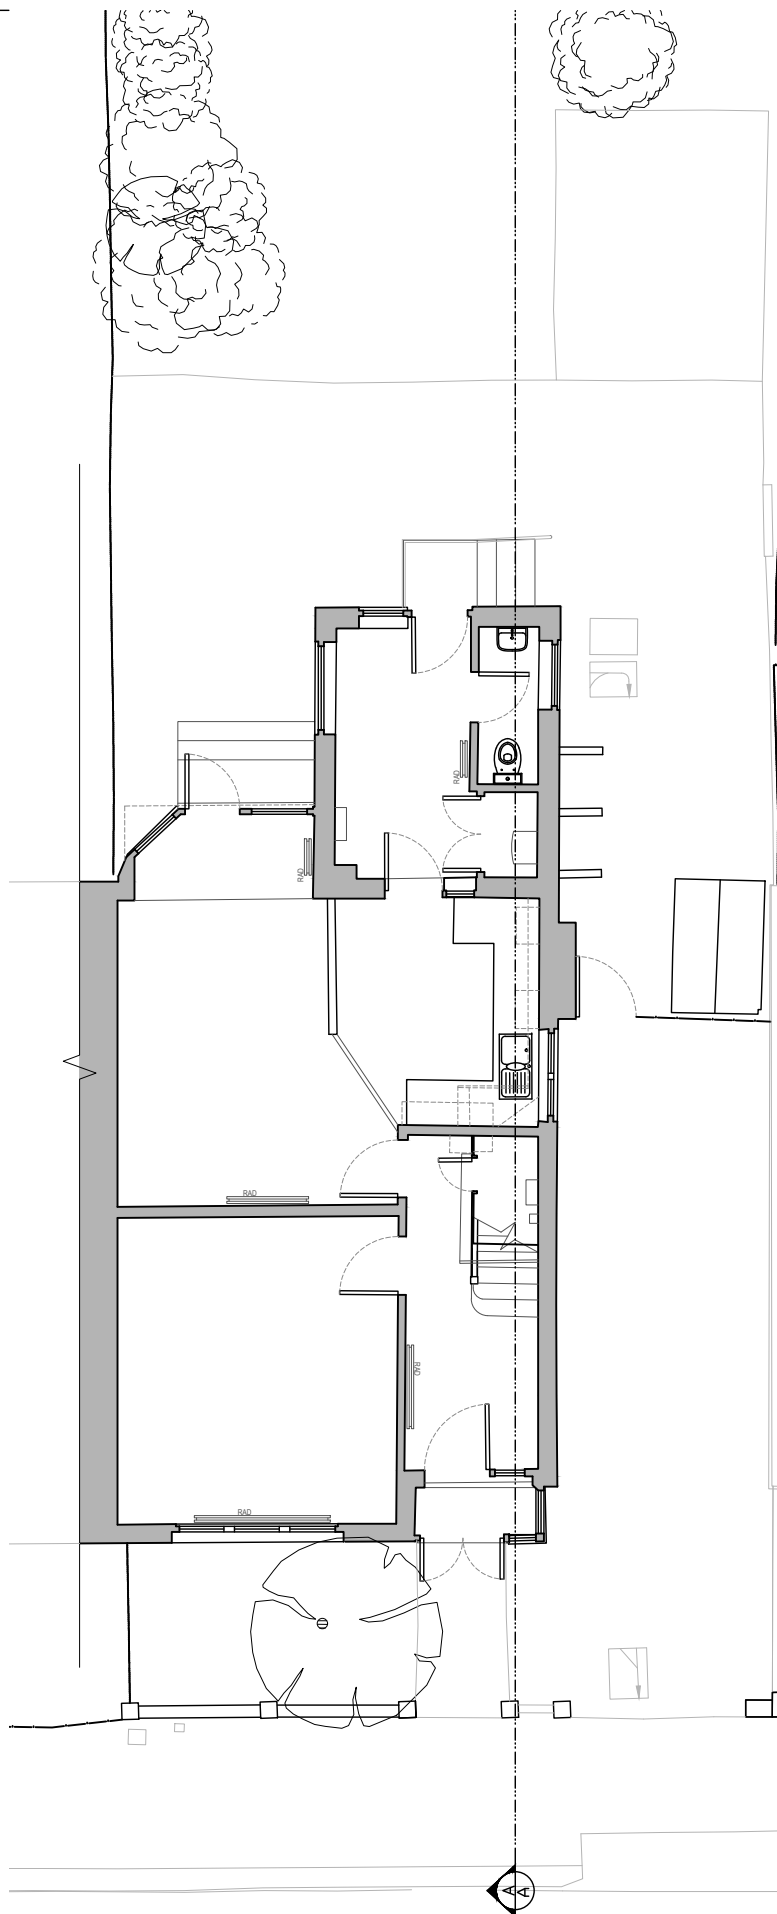

1 GROUND FLOOR PLAN
03

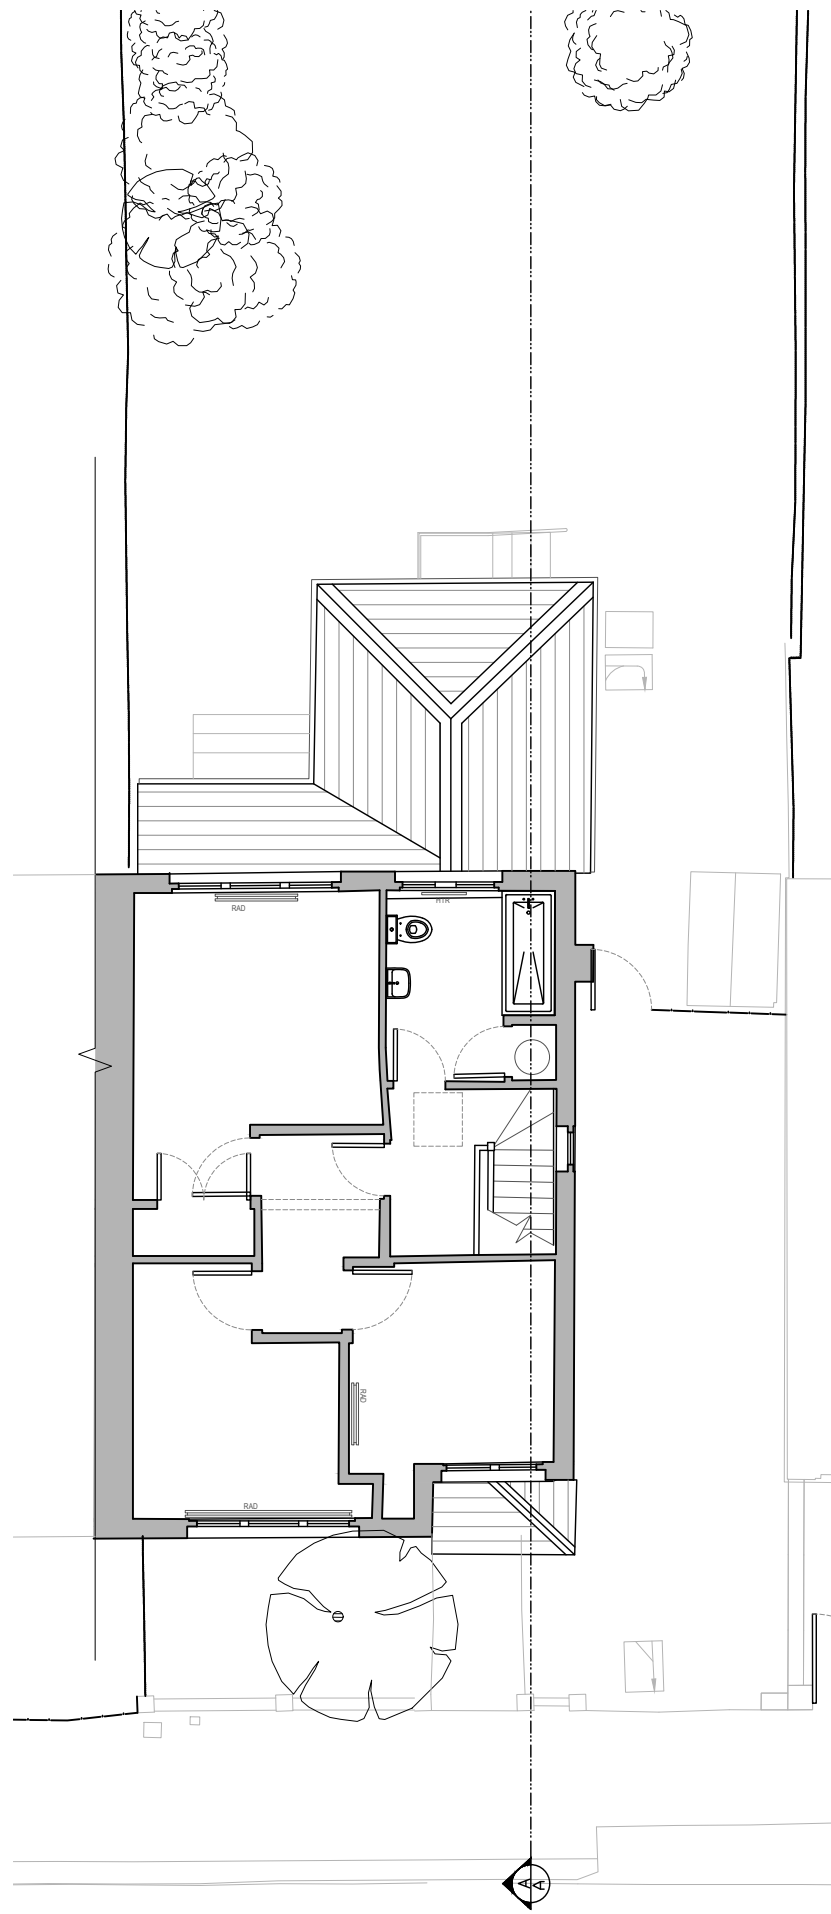

2 FIRST FLOOR PLAN
03

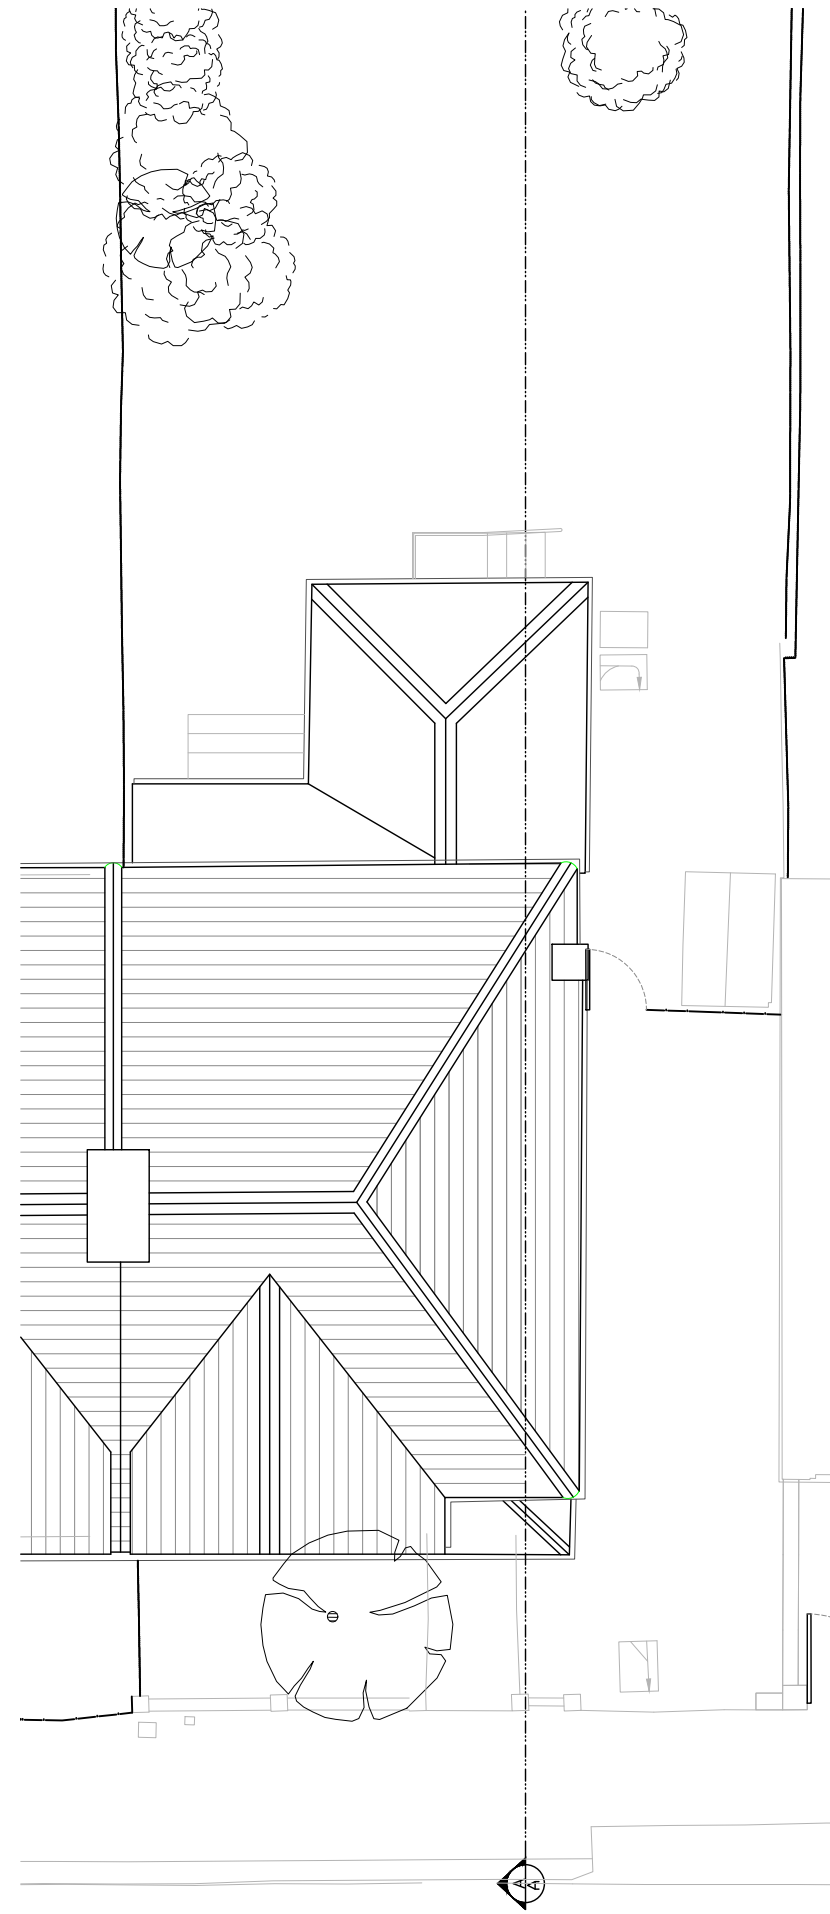

3 ROOF PLAN
03

Notes:
Do not scale from this drawing. All dimensions must be checked on site prior to manufacture. Any errors discovered to be highlighted to AJK Architecture + Design Ltd. All rights reserved. No reproduction, in any form, is permitted without prior written consent.
Copyright AJK Architecture + Design Ltd 2016 ©

These plans are based on traced survey undertaken IN 2022. No liability can be accepted for any inaccuracy. The client and third parties should rely on their own information. notwithstanding this the drawings are a fair representation of the premises for present purposes. copyright is held by the author: no unauthorised use shall be made of the drawings. given dimensions are in mm.

ak AJK ARCHITECTURE + DESIGN LTD
STUDIO 121, 170 KENNINGTON LANE
LONDON SE11 5DP
T: 020 3859 7618
M: 07773 287 283
W: ajkad.co.uk
E: info@ajkad.co.uk

185 THE AVENUE,
TOTTENHAM,
LONDON,
N17 6JJ

NHS PROPERTY SERVICES LTD

EXISTING GROUND, FIRST
AND ROOF PLANS

Scale 1/100 @ A3
Date 14.11.2022
Drawn AS
Drg No 253_03_002

Notes:
Do not scale from this drawing. All dimensions must be checked on site prior to manufacture. Any errors discovered to be highlighted to AJK Architecture + Design Ltd. All rights reserved. No reproduction, in any form, is permitted without prior written consent.
Copyright AJK Architecture + Design Ltd 2016 ©

These plans are based on traced survey undertaken IN 2022. No liability can be accepted for any inaccuracy. The client and third parties should rely on their own information. notwithstanding this the drawings are a fair representation of the premises for present purposes. copyright is held by the author: no unauthorised use shall be made of the drawings. given dimensions are in mm.



1
04

SECTION AA

0 2 4 6m

	AJK ARCHITECTURE + DESIGN LTD STUDIO 121, 170 KENNINGTON LANE LONDON SE11 5DP T: 020 3859 7618 M: 07773 287 283 W: ajkad.co.uk E: info@ajkad.co.uk
185 THE AVENUE, TOTTENHAM, LONDON, N17 6JJ	
NHS PROPERTY SERVICES LTD	
EXISTING SECTION AA	
Scale 1/100 @ A3 Date 14.11.2022 Drawn AS	Dwg No 253_04_001

Notes:
Do not scale from this drawing. All dimensions must be checked on site prior to manufacture. Any errors discovered to be highlighted to AJK Architecture + Design Ltd. All rights reserved. No reproduction, in any form, is permitted without prior written consent.
Copyright AJK Architecture + Design Ltd 2016 ©

These plans are based on traced survey undertaken IN 2022. No liability can be accepted for any inaccuracy. The client and third parties should rely on their own information. notwithstanding this the drawings are a fair representation of the premises for present purposes. copyright is held by the author: no unauthorised use shall be made of the drawings. given dimensions are in mm.



1
05 FRONT ELEVATION



2
05 REAR ELEVATION



	AJK ARCHITECTURE + DESIGN LTD STUDIO 121, 170 KENNINGTON LANE LONDON SE11 5DP T: 020 3859 7618 M: 07773 287 283 W: ajkad.co.uk E: info@ajkad.co.uk
	185 THE AVENUE, TOTTENHAM, LONDON, N17 6JJ
	NHS PROPERTY SERVICES LTD
	EXISTING FRONT AND REAR ELEVATIONS
Scale 1/100 @ A3 Date 14.11.2022 Drawn AS	Drg No 253_05_001

Notes:
Do not scale from this drawing. All dimensions must be checked on site prior to manufacture. Any errors discovered to be highlighted to AJK Architecture + Design Ltd. All rights reserved. No reproduction, in any form, is permitted without prior written consent.
Copyright AJK Architecture + Design Ltd 2016 ©

These plans are based on traced survey undertaken IN 2022. No liability can be accepted for any inaccuracy. The client and third parties should rely on their own information. notwithstanding this the drawings are a fair representation of the premises for present purposes. copyright is held by the author: no unauthorised use shall be made of the drawings. given dimensions are in mm.



3
05 SIDE ELEVATION



	AJK ARCHITECTURE + DESIGN LTD STUDIO 121, 170 KENNINGTON LANE LONDON SE11 5DP T: 020 3859 7618 M: 07773 287 283 W: ajkad.co.uk E: info@ajkad.co.uk
185 THE AVENUE, TOTTENHAM, LONDON, N17 6JJ	
NHS PROPERTY SERVICES LTD	
EXISTING SIDE ELEVATION	
Scale 1/100 @ A3 Date 14.11.2022 Drawn AS	Drg No 253_05_002