


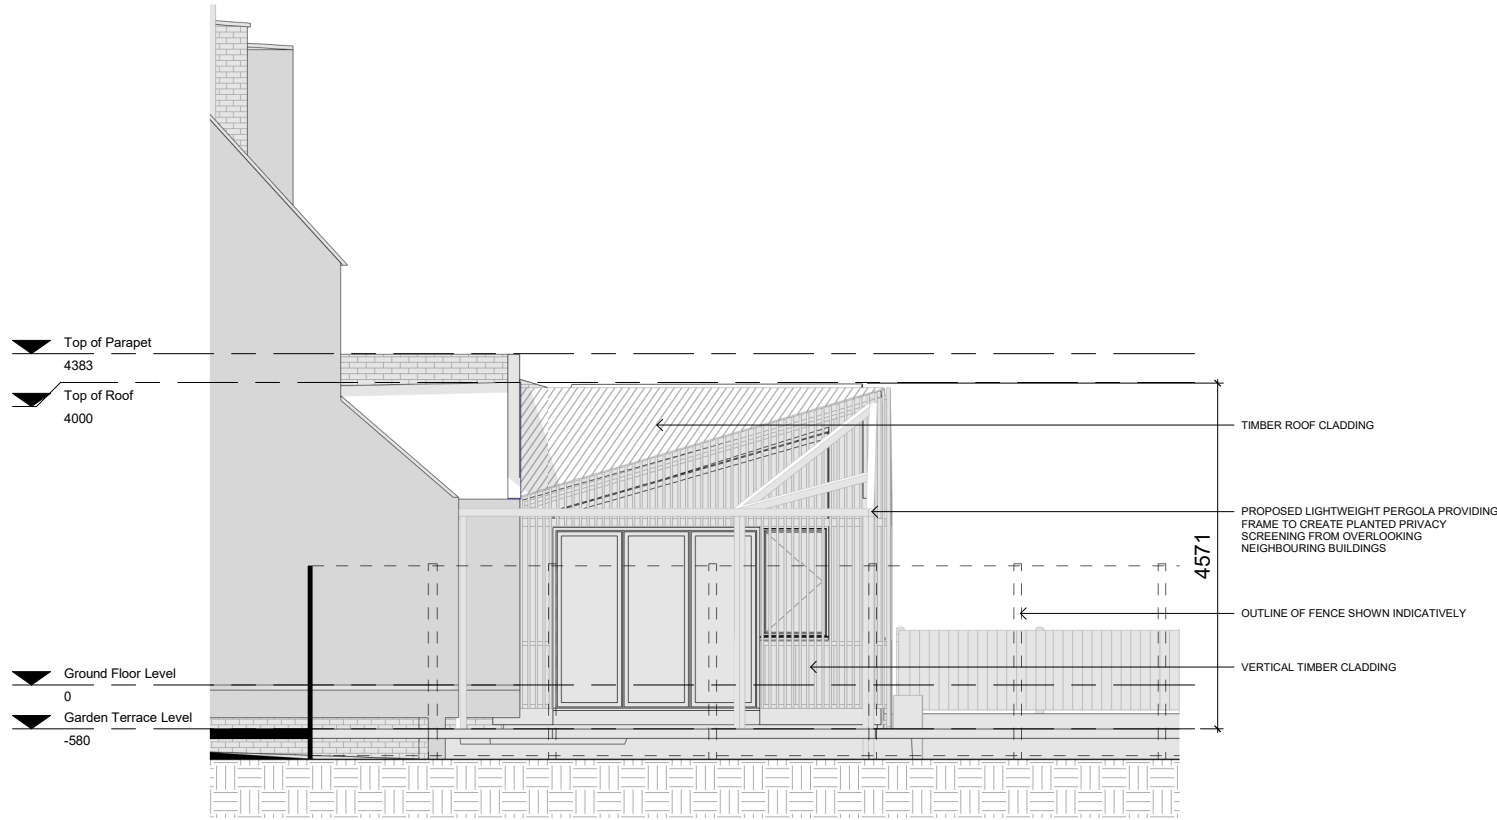

1 Proposed East Elevation
1 : 50



2 Proposed North Elevation
1 : 50

General Notes:

1. Do Not Scale This Drawing
2. All dimensions are in millimetres unless otherwise stated
3. Drawing based on survey information by others
4. Contractors are not to scale dimensions from this drawing
5. Contractors are to check all dimensions prior to commencement on site and notify the architect of any errors, omissions, or discrepancies
6. Drawings should always be printed out in COLOUR
7. West Port Fine Ltd retain copyright of this drawing. It may not be copied, altered or reproduced in any way without their written authority.

Drawing Notes:

Rev. Date

Description

0 0.5m 2m
1:50

Project:

9 ALEXANDRA PARK
ROAD, LONDON, N10
2DD

Stage:

Drawing Title:

PROPOSED ELEVATIONS

Drawing Information:

Scale: 1:50 @ A1
Drawn: OS
Checked: SOI
Approved: SOI
Date: 31.01.23

PROJECT NO.	ORIGINATOR	VOLUME / SHEET	SHEET / LOCATION	TYPE	ROLE	NUMBER	STAGE	REVISION
22019	W PA	XX	XX	DR	A	04201	03	

WEST PORT

Great Western Studios
65 Alfred Road
London W2 5EU

+44 (0) 208 191 7040
www.westportarchitects.co.uk