


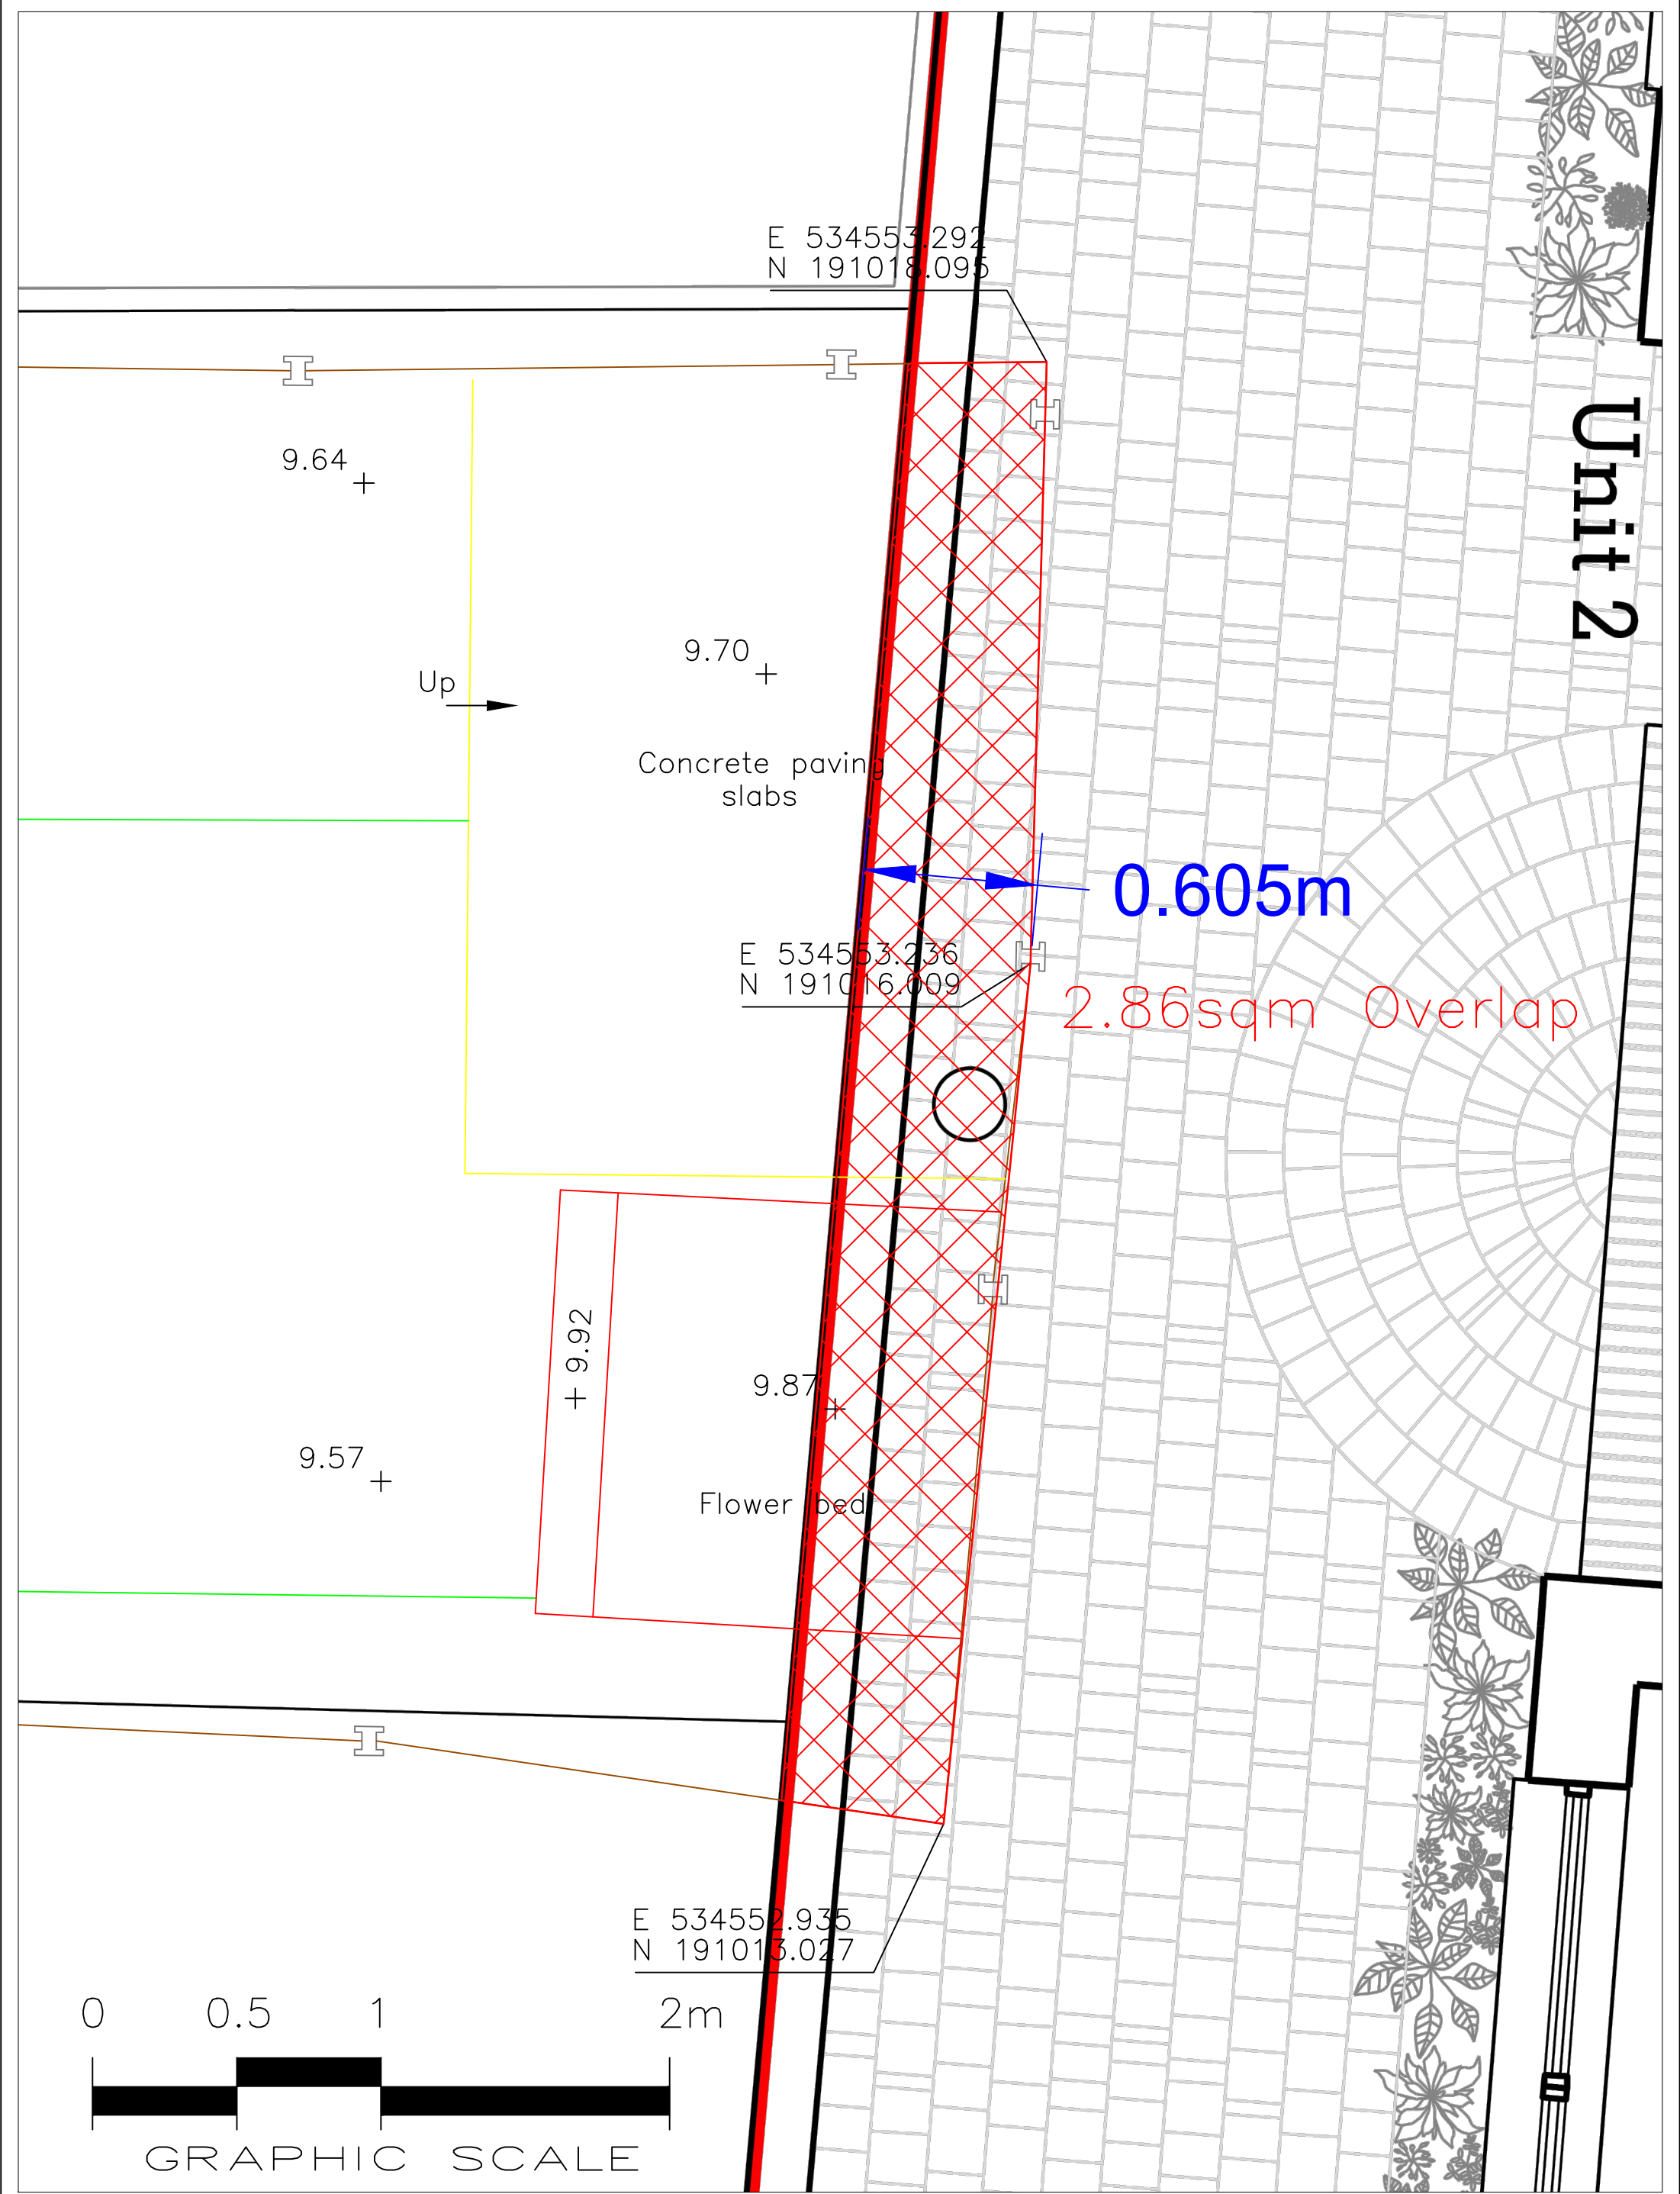

TITLE			DATE: JANUARY 2023 SCALE: 1:20 @ A3  15 Denmark Street N17 0JL, London email: gh@htdc.co.uk	Designed	Date	Notes	Drawing N.
PLANNING APPLICATION HGY/2022/4553 DETAIL OF BOUNDARY INFRINGEMENT AT 15 DENMARK STREET				PLS	18/01/2023	1- This drawing is a detail of drawing number 08-23063-01. 2- For proposed site plan refer to drawing number 2210_10_10 3- Land survey at number 15 has been superimposed over proposed site plan (Drawing number 2210_10_10) 4- The proposed site boundary overlaps with existing land belonging to property at 15 Denmark Street. Total area of infringement is 2.86sqm as shown hatched in red. 5- For full details of proposed development refer to planning application HGY/2022/4553	08-23063-02
				Checked	Date		Rev.
				GH	23/01/2023		
				Approved	Date		A
				GH Gullertho Howes CEng MICE MIMechE	23/01/2023		