


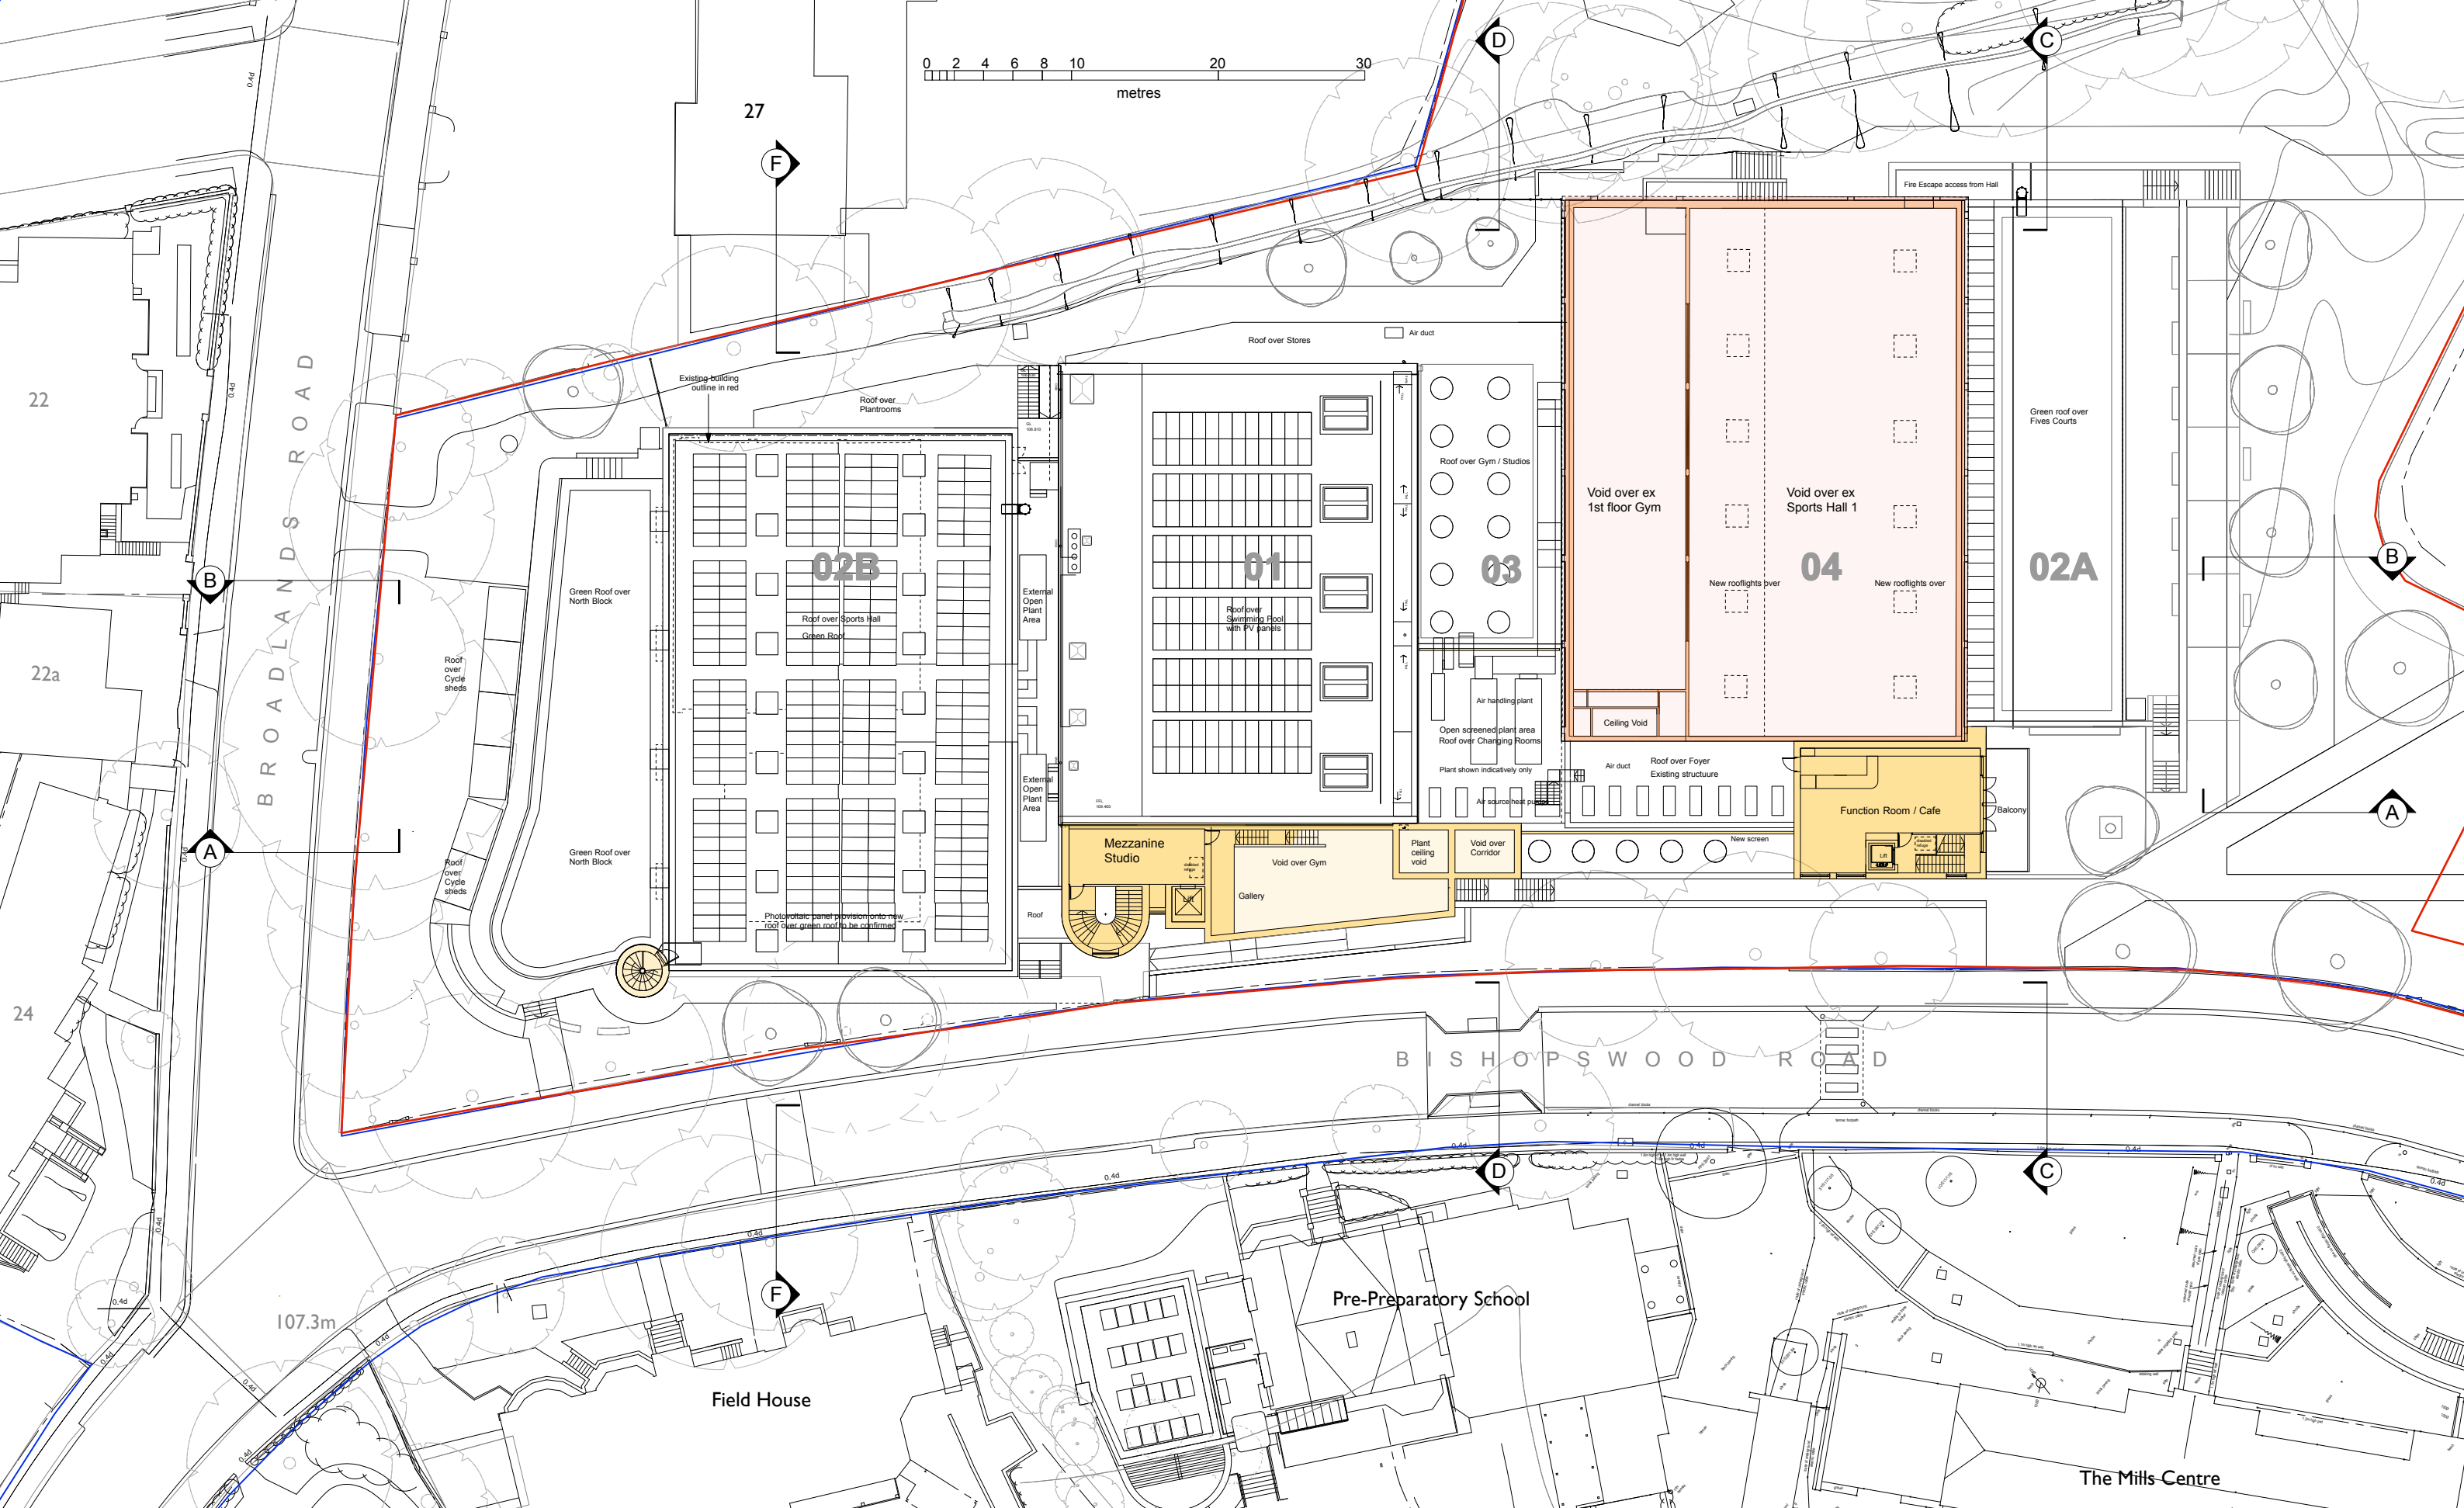


ed toovey architects

studio 401 royle building
31 wenlock road
london n1 7sh
07880 725763
edtoovey@yahoo.co.uk

Revisions:

PLANNING ISSUE

- Always take site measurements to verify dimensions
- Refer to M&E Engineers drawings for all services

 

Highgate School MSC 4-Phase Scheme

Second Floor Plan Level 4 proposed

January 2022

Drwg No. 1182 / GA / 013-

Scale 1:200 @ A1 / 1:400 @ A3