




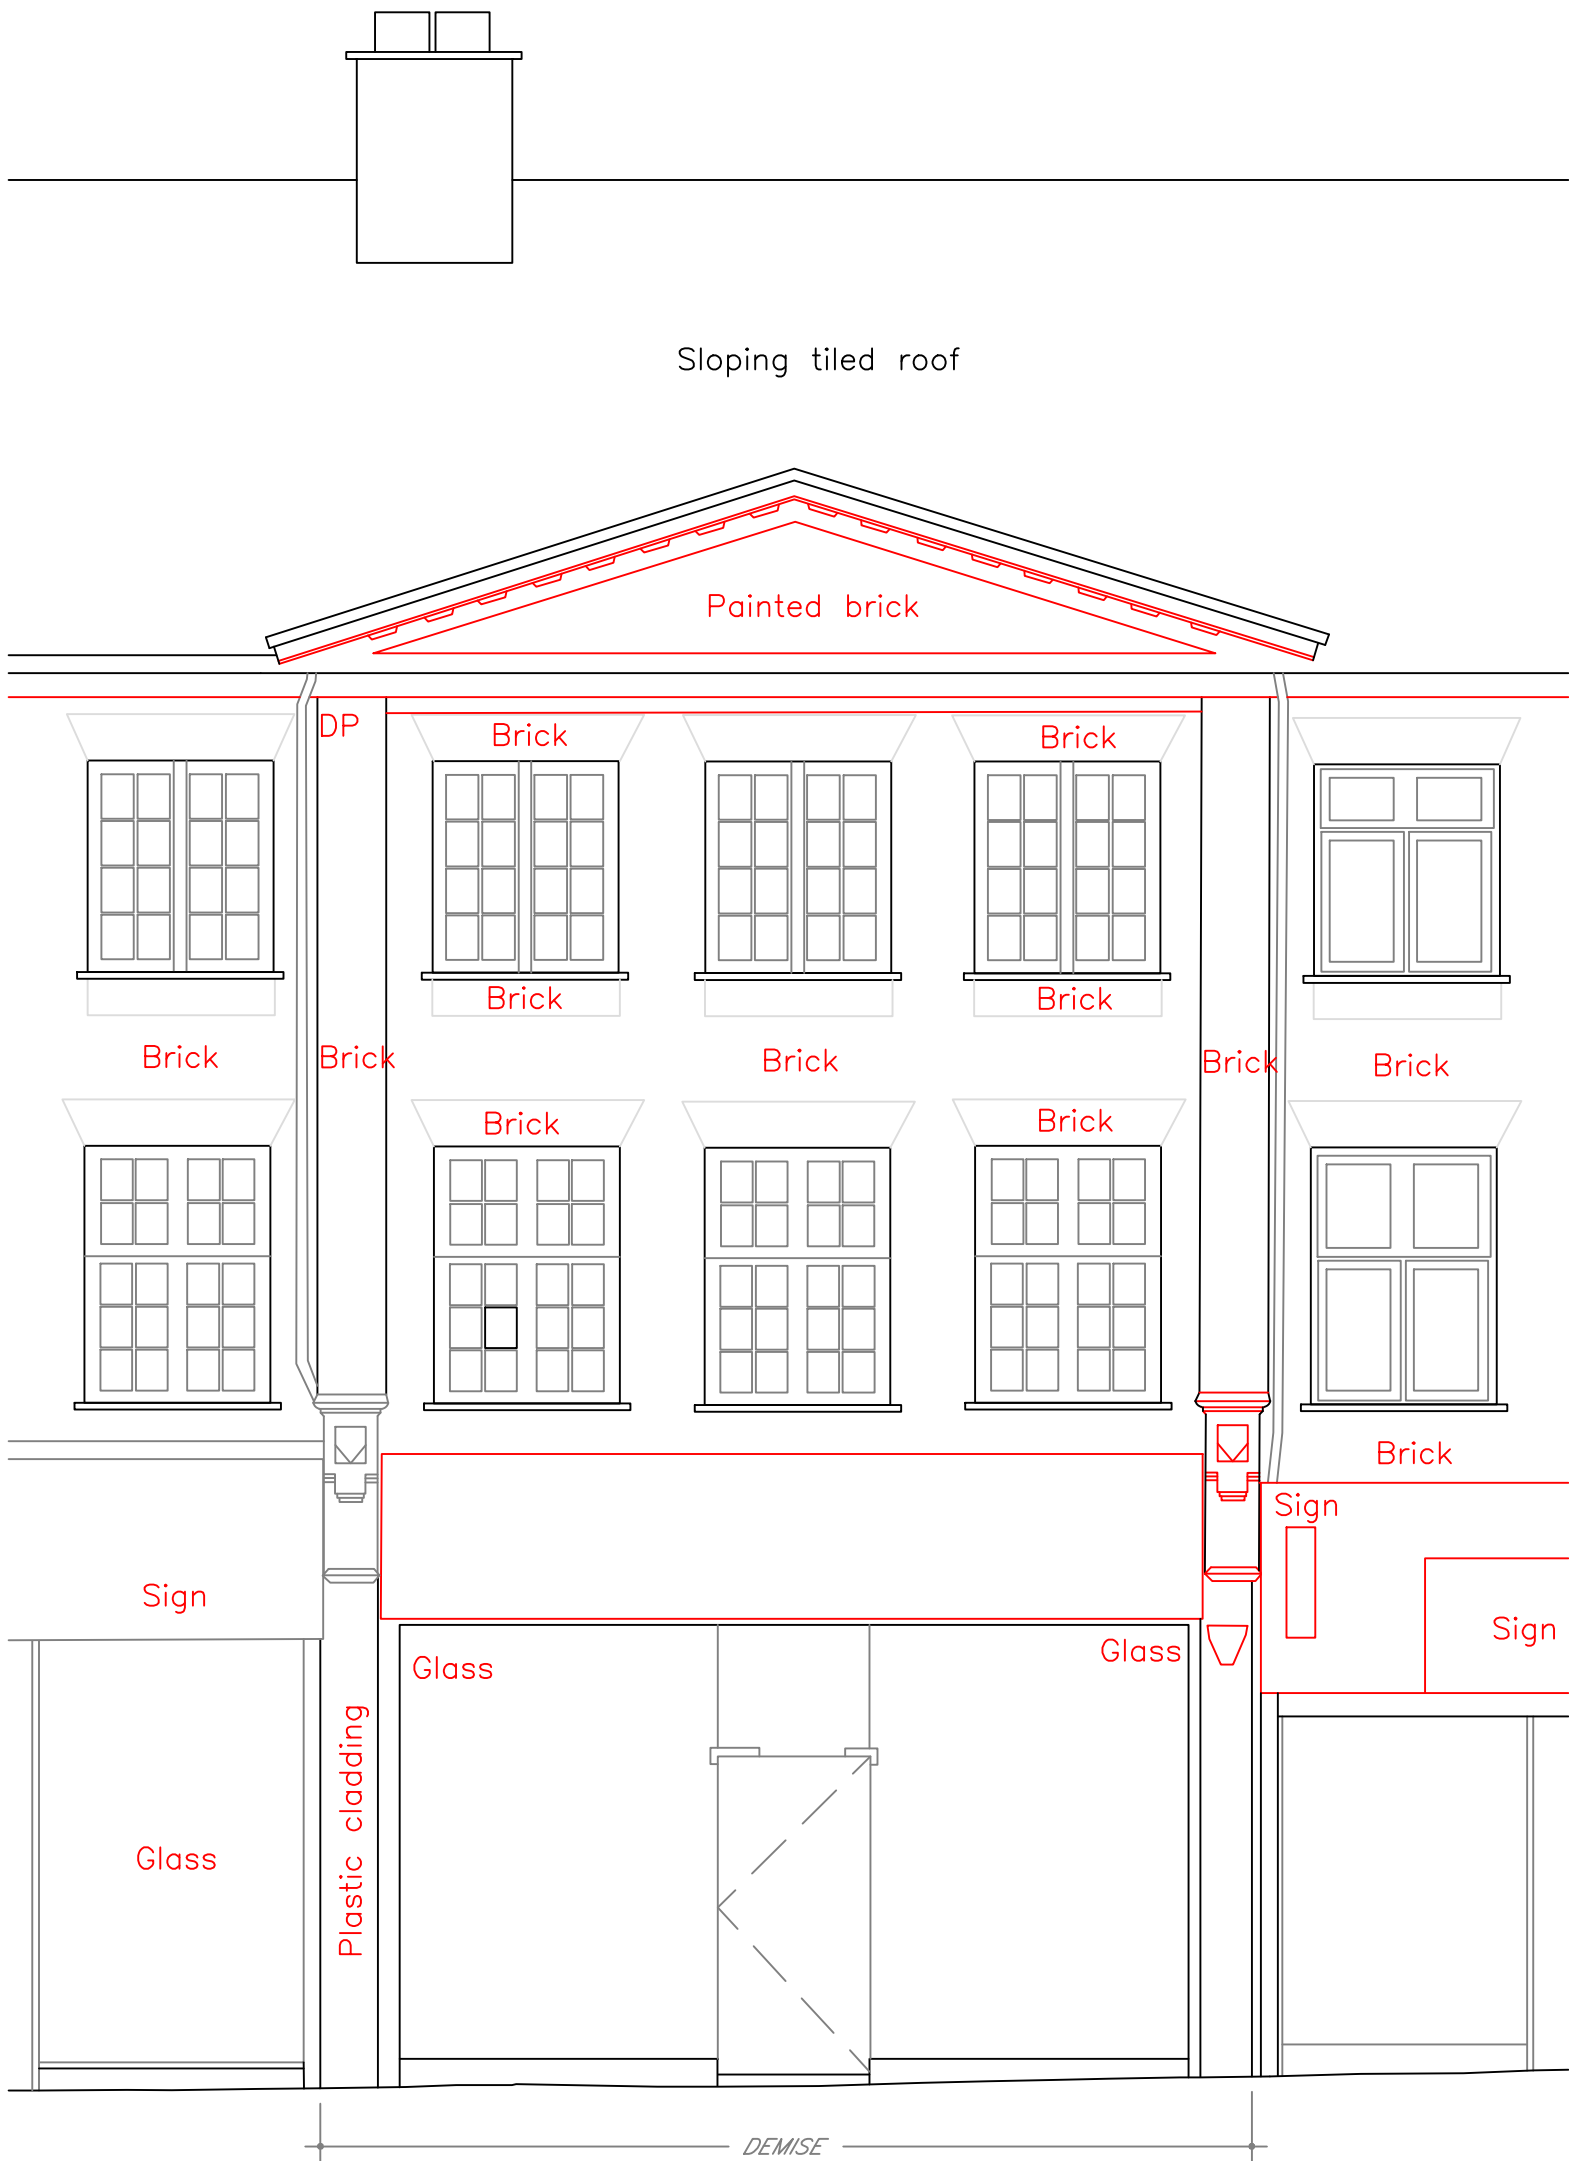


01 PROPOSED SHOPFRONT ELEVATION
Scale 1:50 @ A1

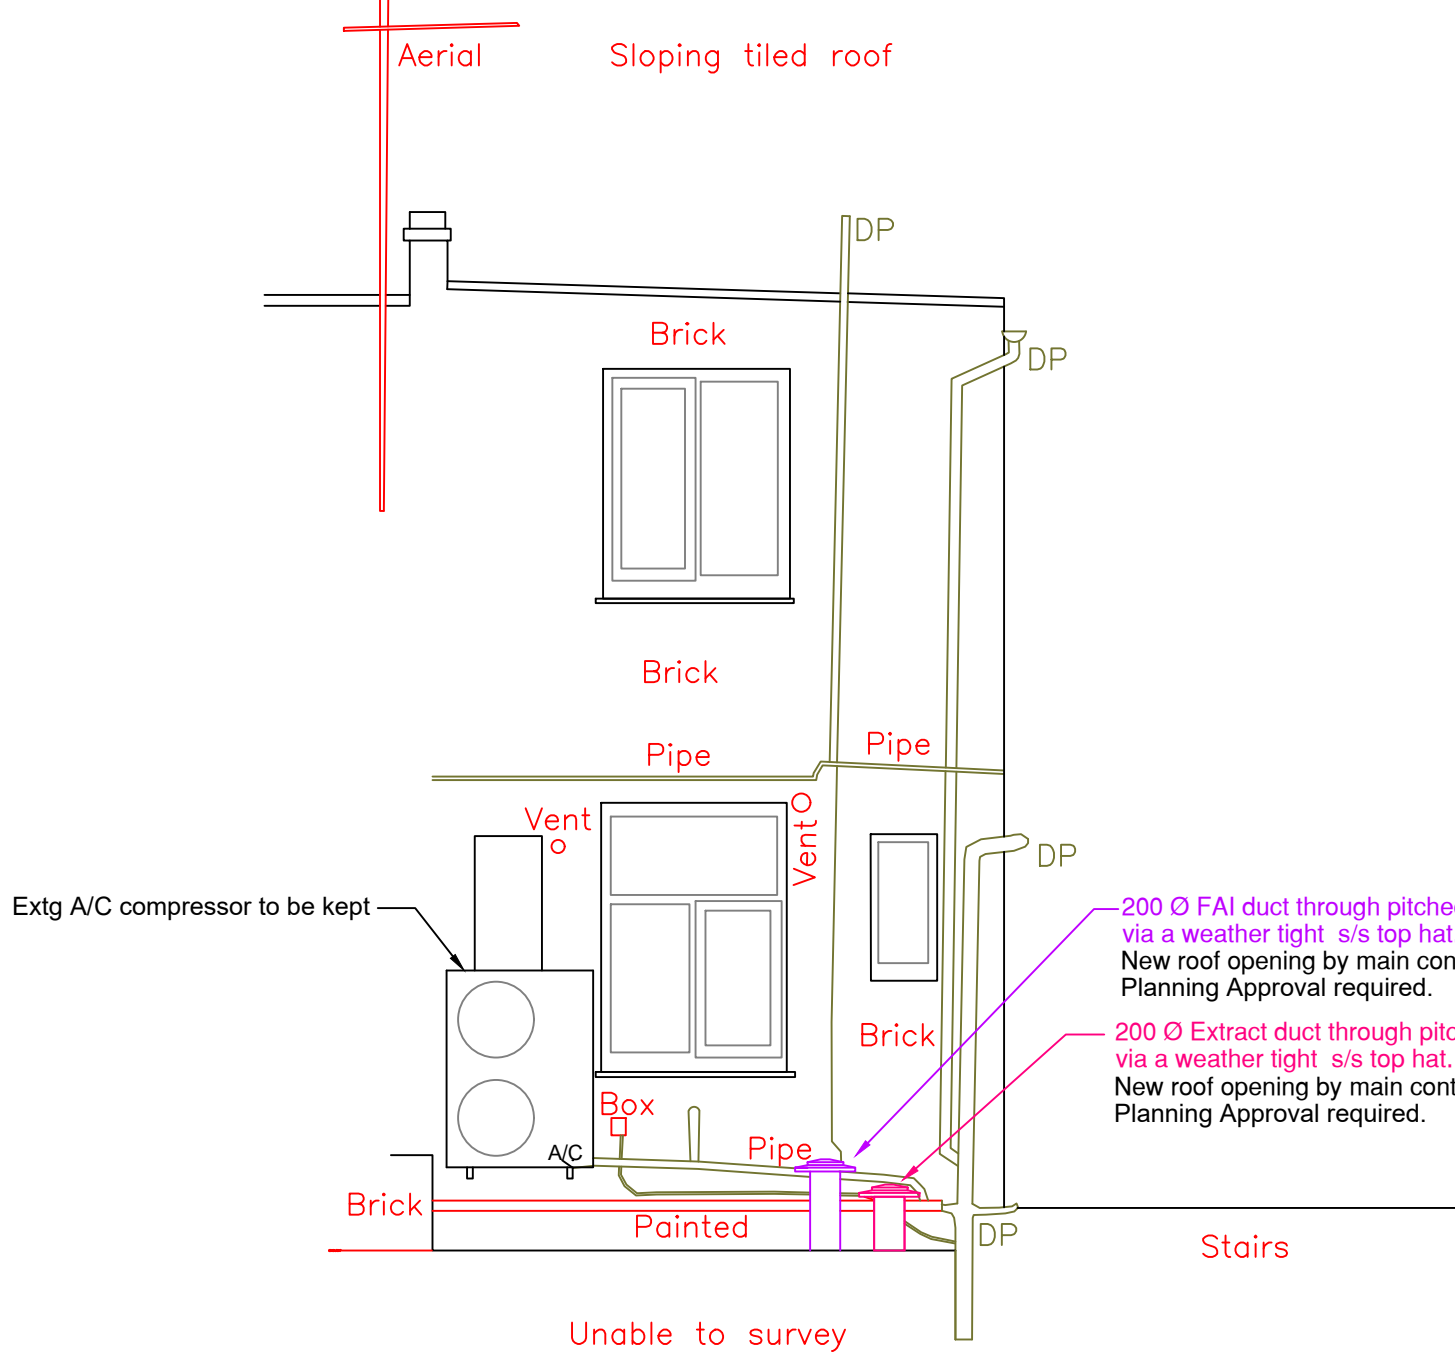

02 PROPOSED REAR ELEVATION
Scale 1:50 @ A1

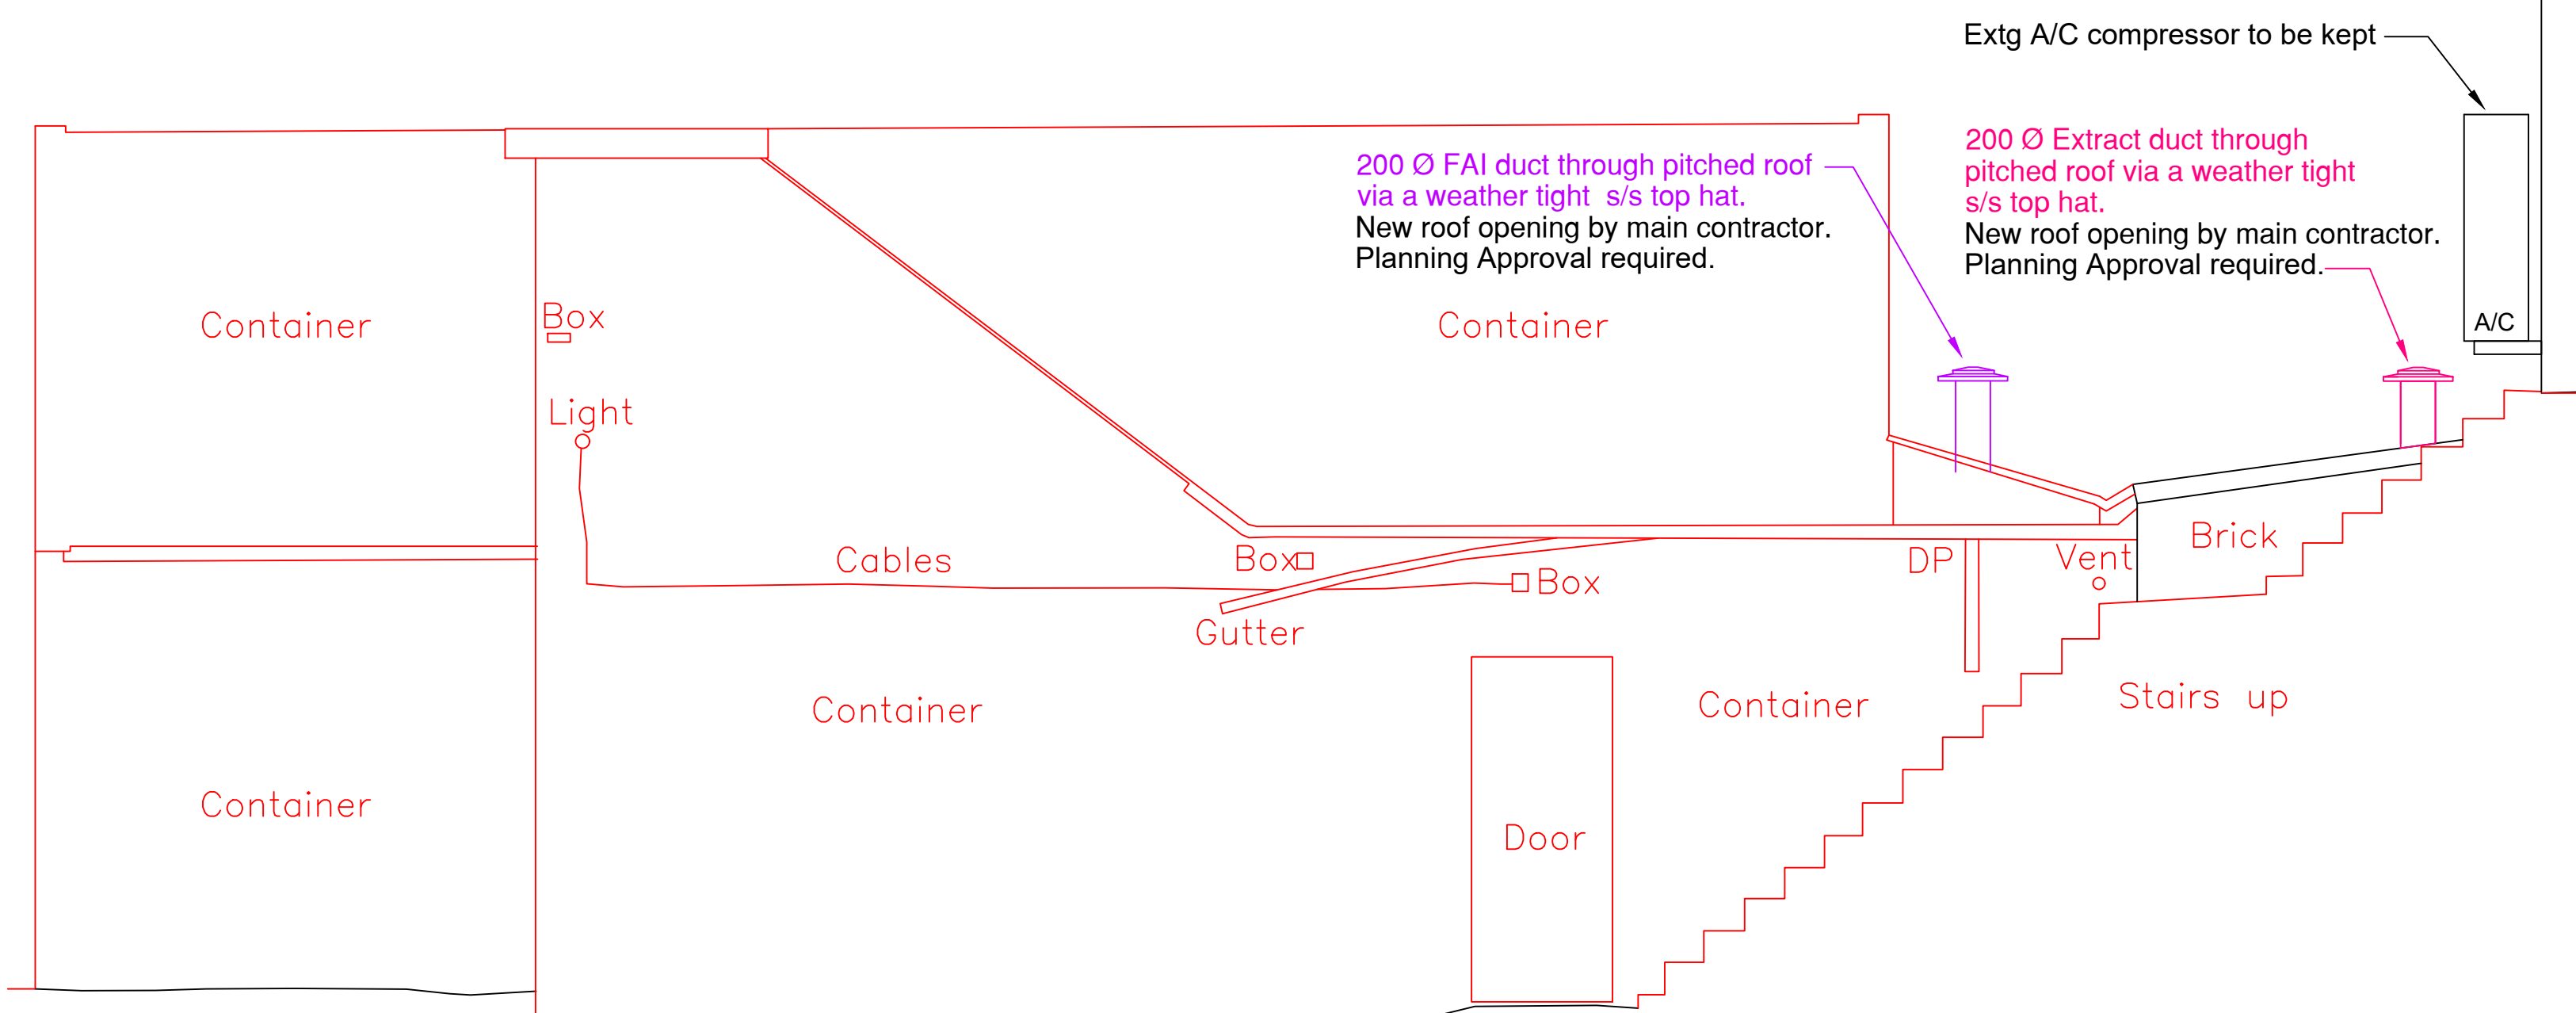


04 PROPOSED SIDE ELEVATION
Scale 1:50 @ A1

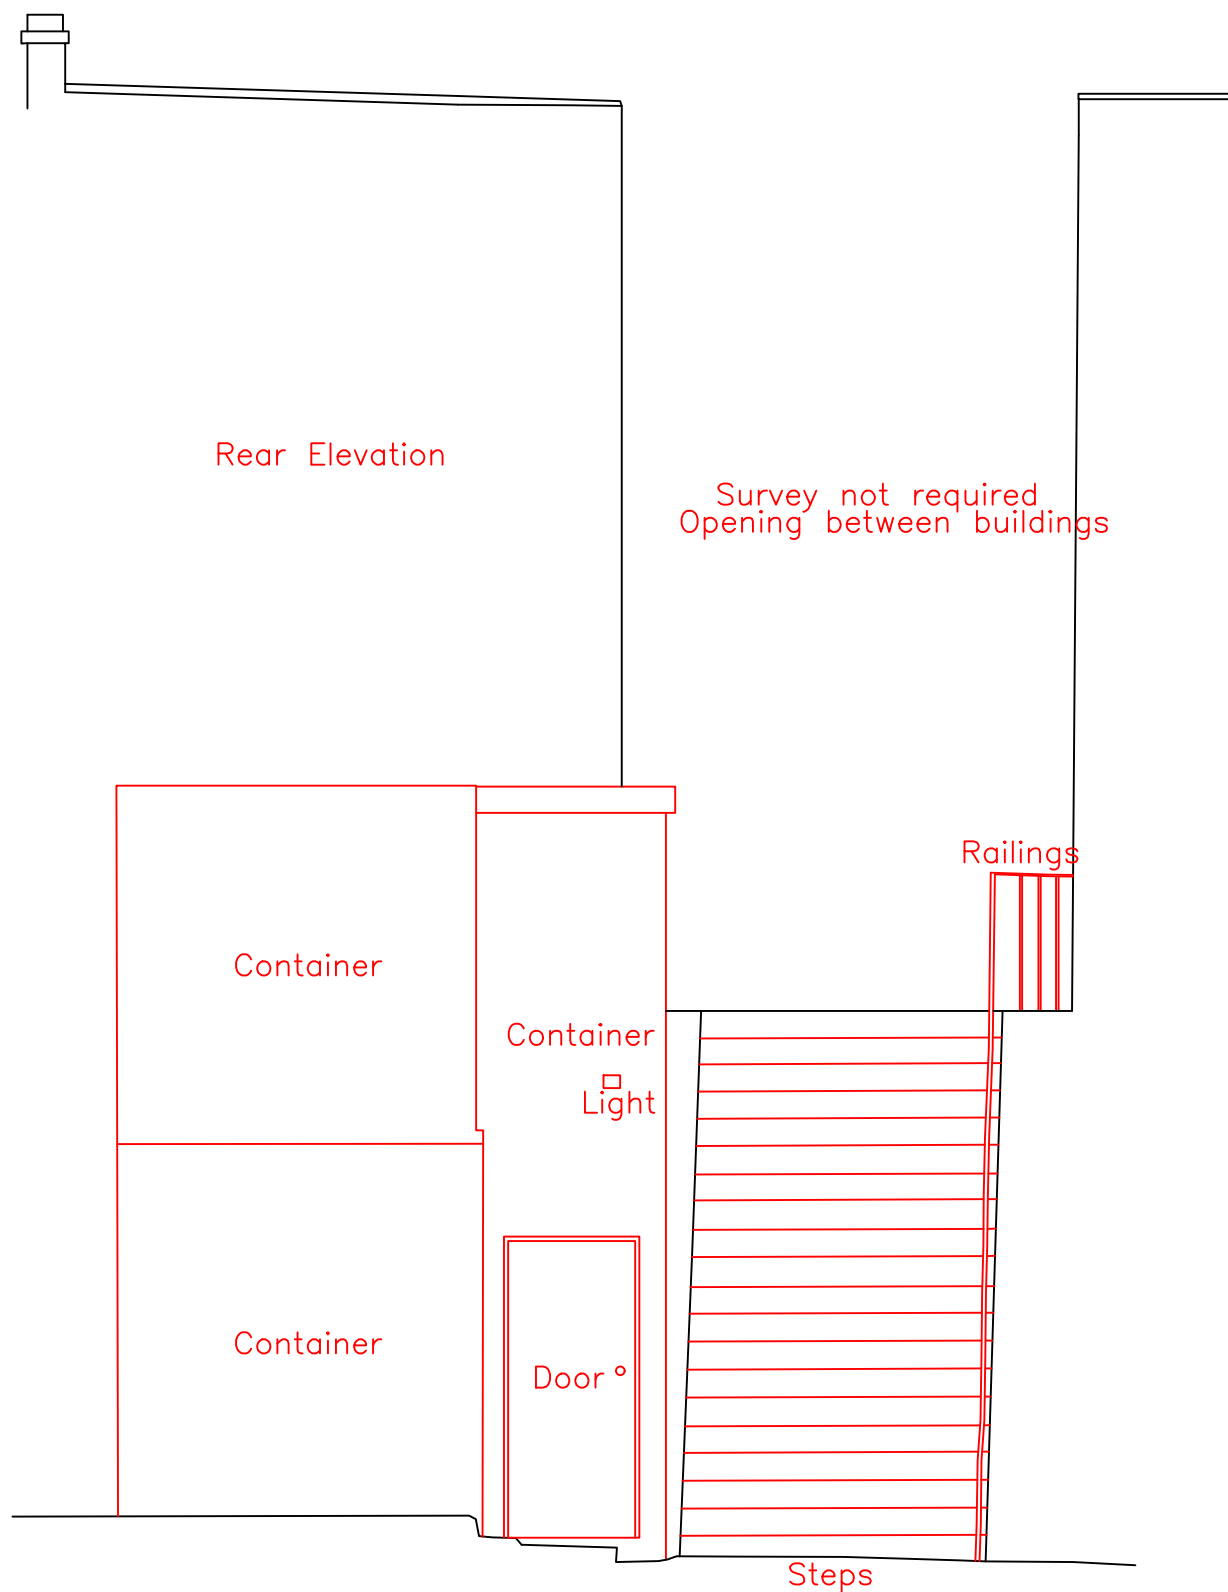


03 PROPOSED REAR ELEVATION
Scale 1:50 @ A1

DELTA BRAVO GROUP LTD NOTES:
Proposed plans & elevations have been prepared on the basis of drawings; 46598BWLS-01.02.03 produced by Survey Solutions and provided to Delta Bravo Ltd.
Delta Bravo Ltd accept no liability for the accuracy or completeness of the original drawings. "As-built" unit must be checked against the drawings prior to any works.
Delta Bravo Group Ltd copyright. This drawing shall not be reproduced without express written permission from DBG.
Delta Bravo Group accept no responsibility or liability for drawing alterations carried out by others and have not checked such alterations.
This drawing shall not be scaled to ascertain any dimensions.
Asbestos survey required prior to commencement.
Contractor/Structural Engineer to confirm load bearing walls.

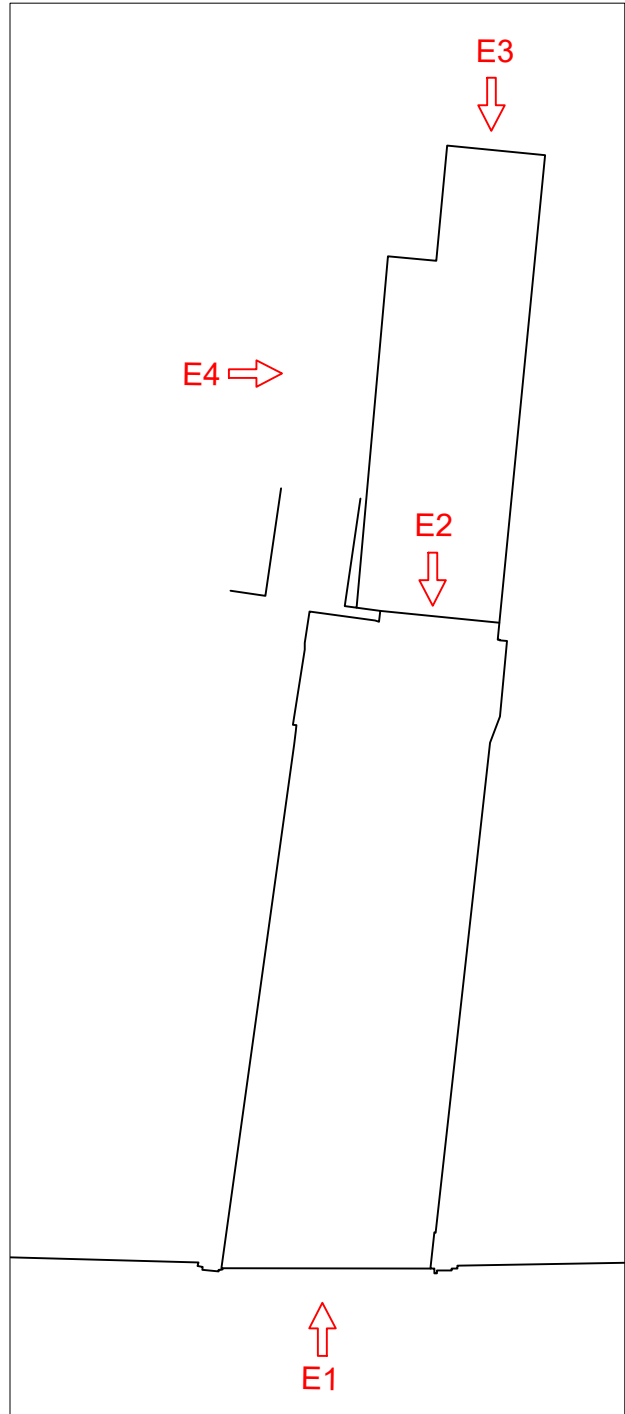

PLAN
scale n/a

 

REV	AMENDMENT	DATE

NOTES:
CONTRACTORS MUST VERIFY ALL DIMENSIONS ON SITE BEFORE COMMENCEMENT OF ANY WORK OR PREPARING MANUFACTURING DRAWINGS
ANY DISCREPANCIES ON THIS DRAWING ARE TO BE NOTIFIED TO THE DESIGNER IMMEDIATELY

DELTA BRAVO LIMITED
DESIGN • CONSTRUCTION • SHOPFITTING • PROJECT MANAGEMENT
Academy House
London Road
Comberley
Surrey
GU15 3HL

CLIENT		
T4		
PROJECT		
6 THE BROADWAY, HIGH ROAD, WOOD GREEN, LONDON, N22 6DS		
TITLE		
PROPOSED ELEVATIONS		
SCALE @ A1	DRAWN BY	DATE
1:50	MW	27.01.23
DRAWING No		REVISION
DB574-EL06		