


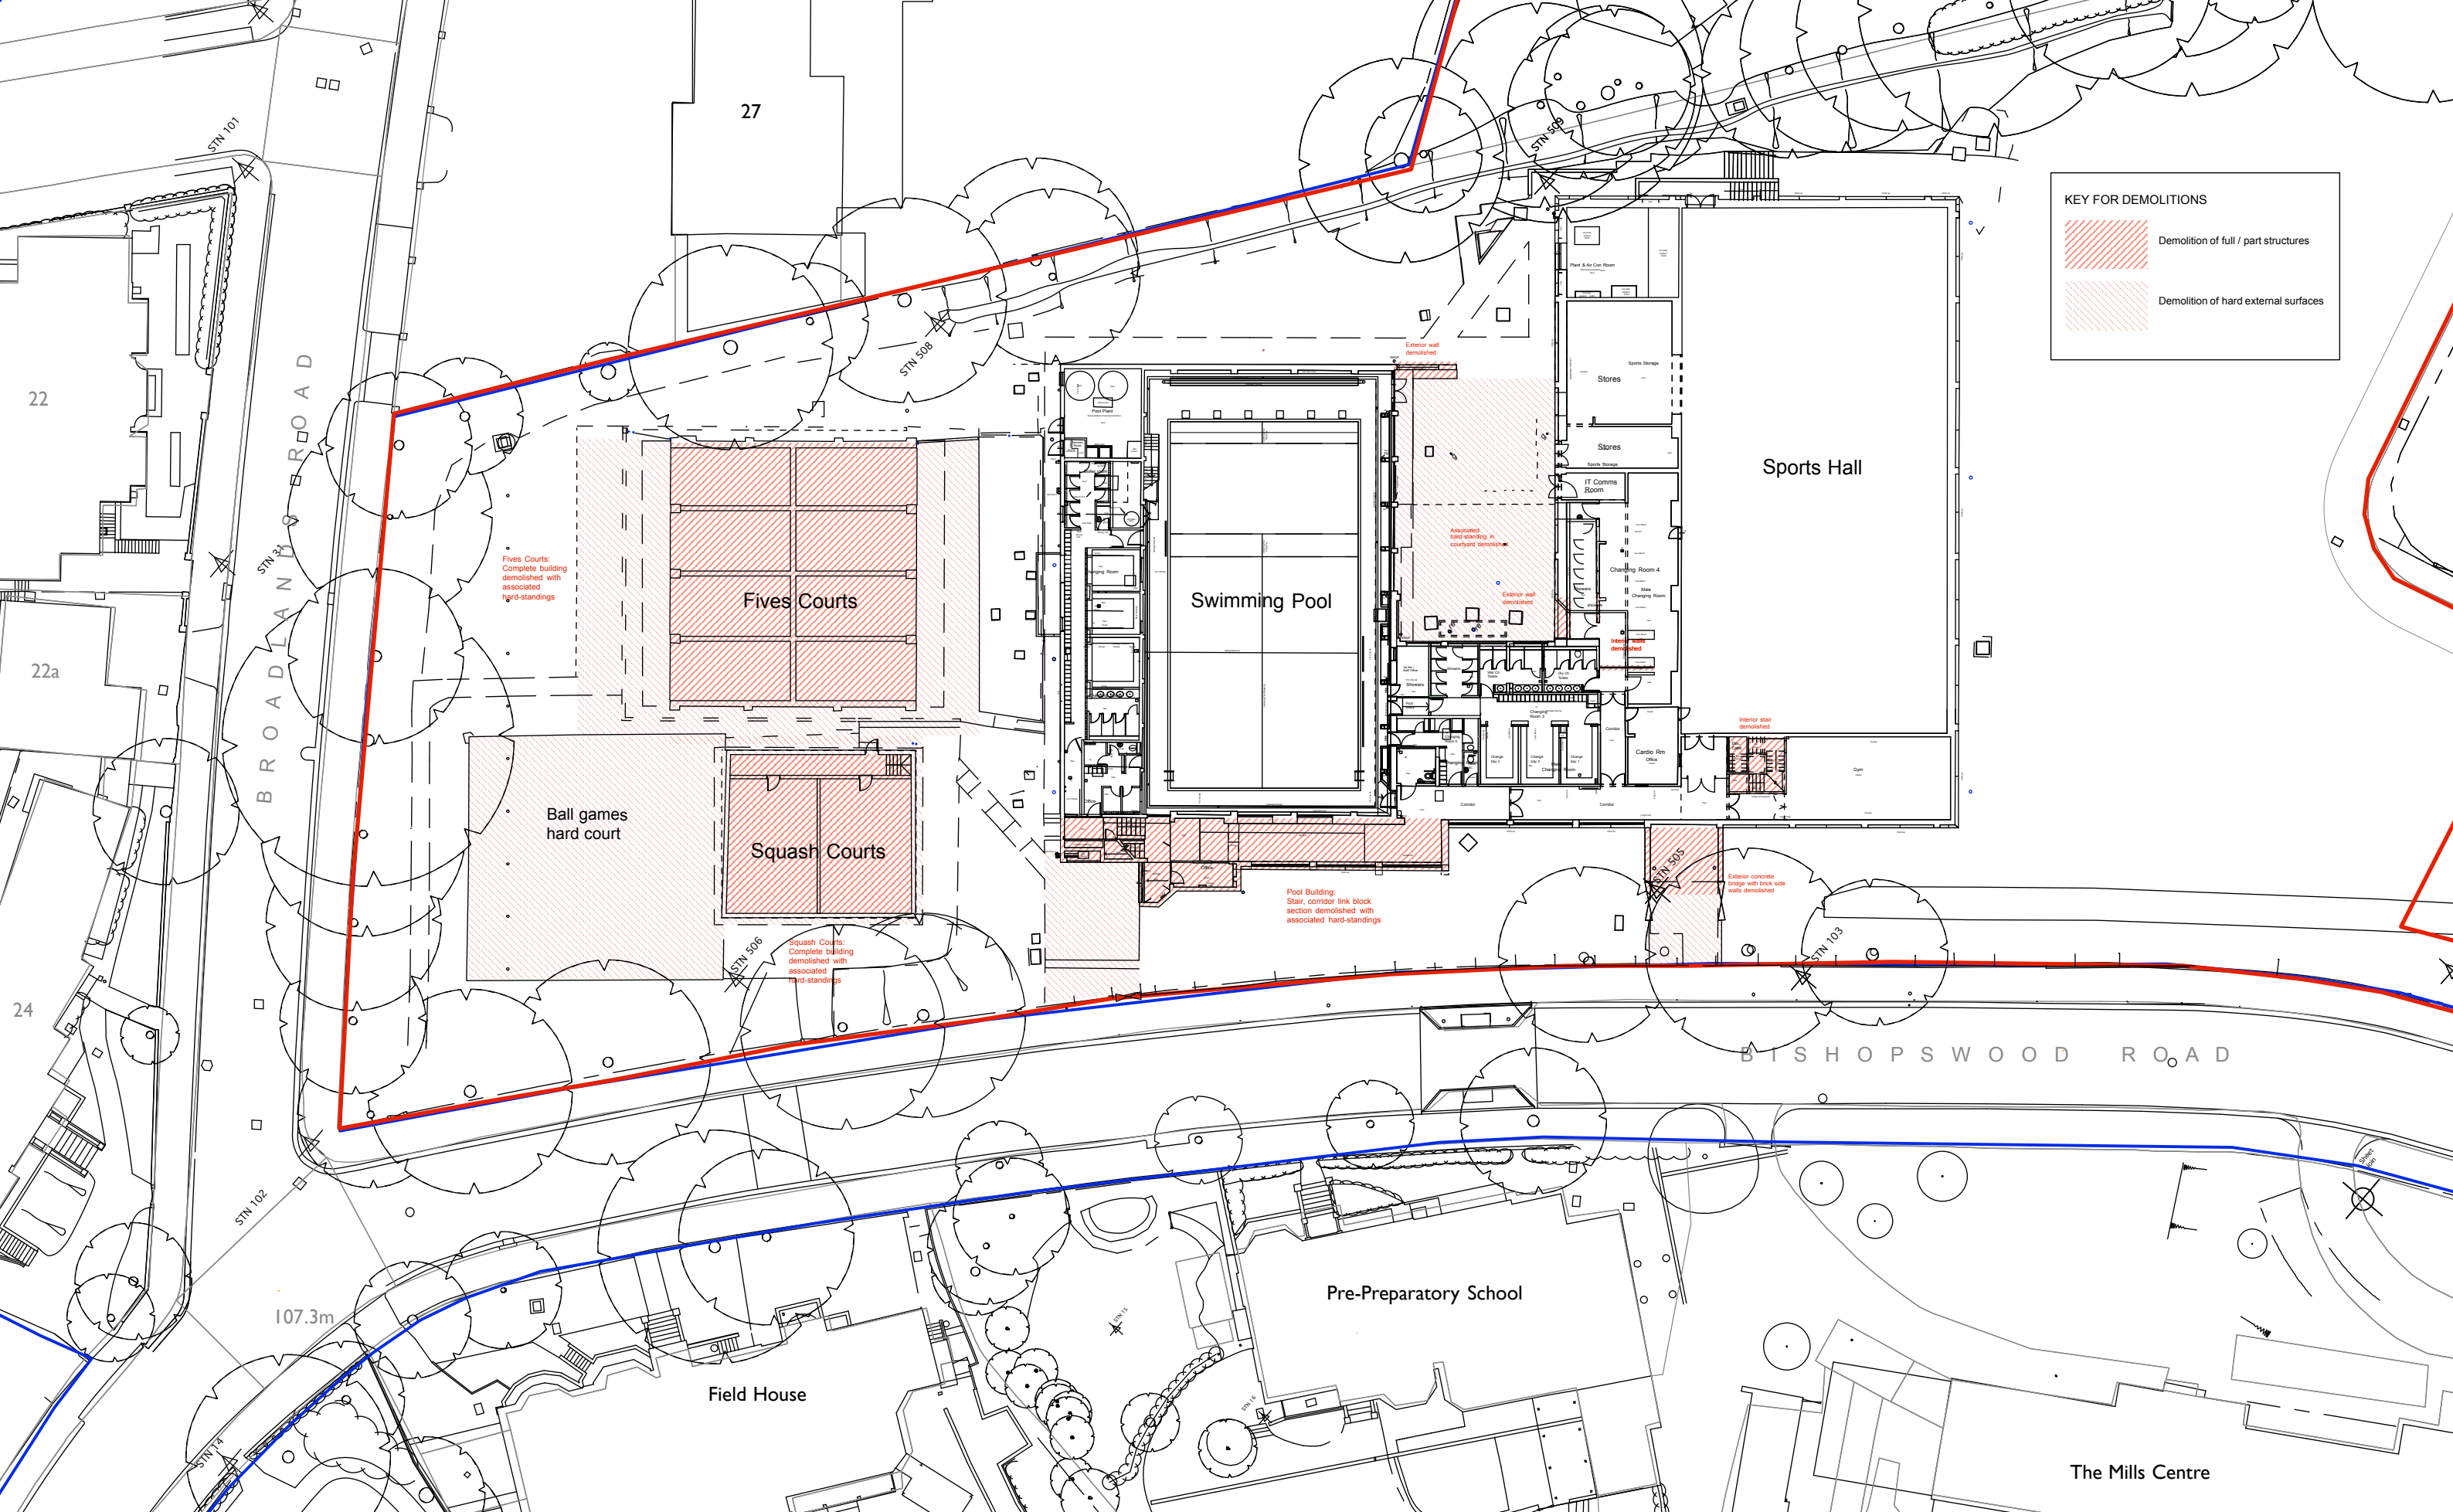

KEY FOR DEMOLITIONS

	Demolition of full / part structures
	Demolition of hard external surfaces


ed tooveyarchitects

studio 401 royle building
31 wenlock road
london n1 7sh
07880 725763
edtoovey@yahoo.co.uk

Revisions:

PLANNING ISSUE

- Always take site measurements to verify dimensions
- Refer to M&E Engineers drawings for all services

 

Highgate School MSC 4-Phase Scheme

Ground Floor Plan Level 2 Demolitions Drwg No. 1182 / DEM / 001 -

August 2019

Scale 1:200 @ A1 / 1:400 @ A3