


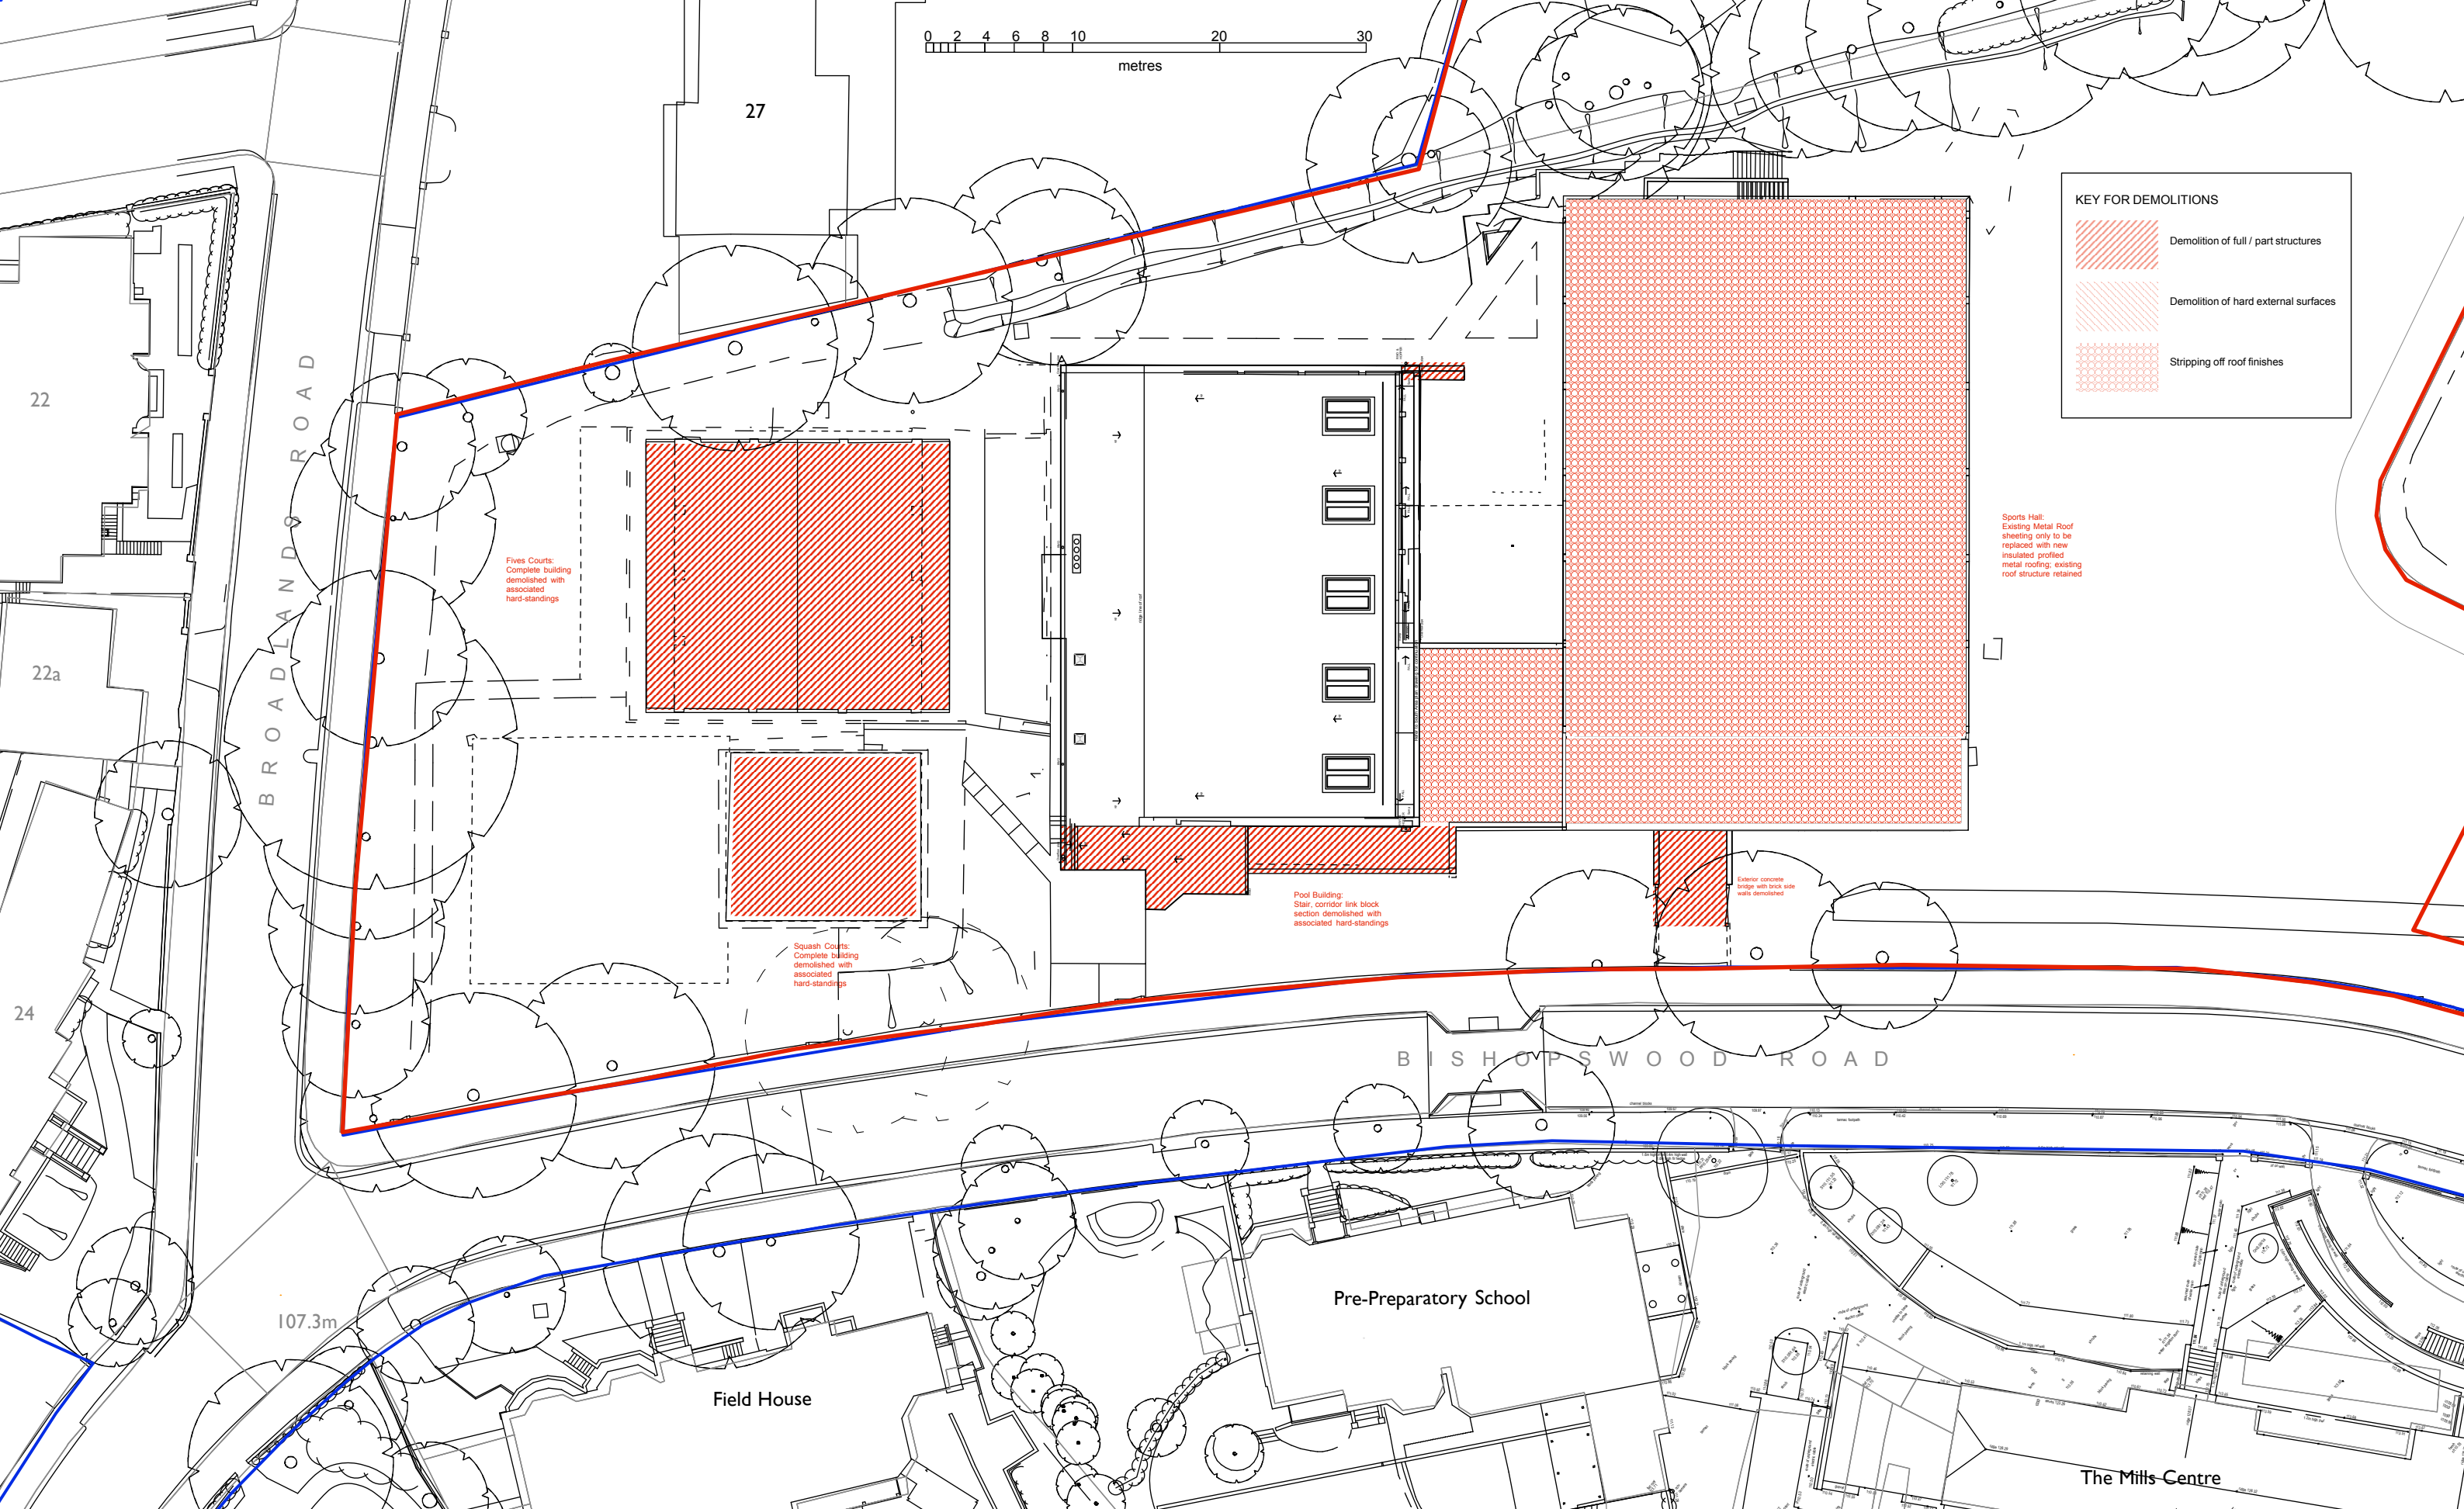

ed tooveyarchitects

studio 401 royle building
31 wenlock road
london n1 7sh
07880 725763
edtoovey@yahoo.co.uk

Revisions:

PLANNING ISSUE

- Always take site measurements
to verify dimensions
- Refer to M&E Engineers
drawings for all services



Highgate School MSC 4-Phase Scheme

Roof Plan Level Demolitions

May 2022

Drwg No. 1182 / DEM / 003 -

Scale 1:200 @ A1 / 1:400 @ A3