


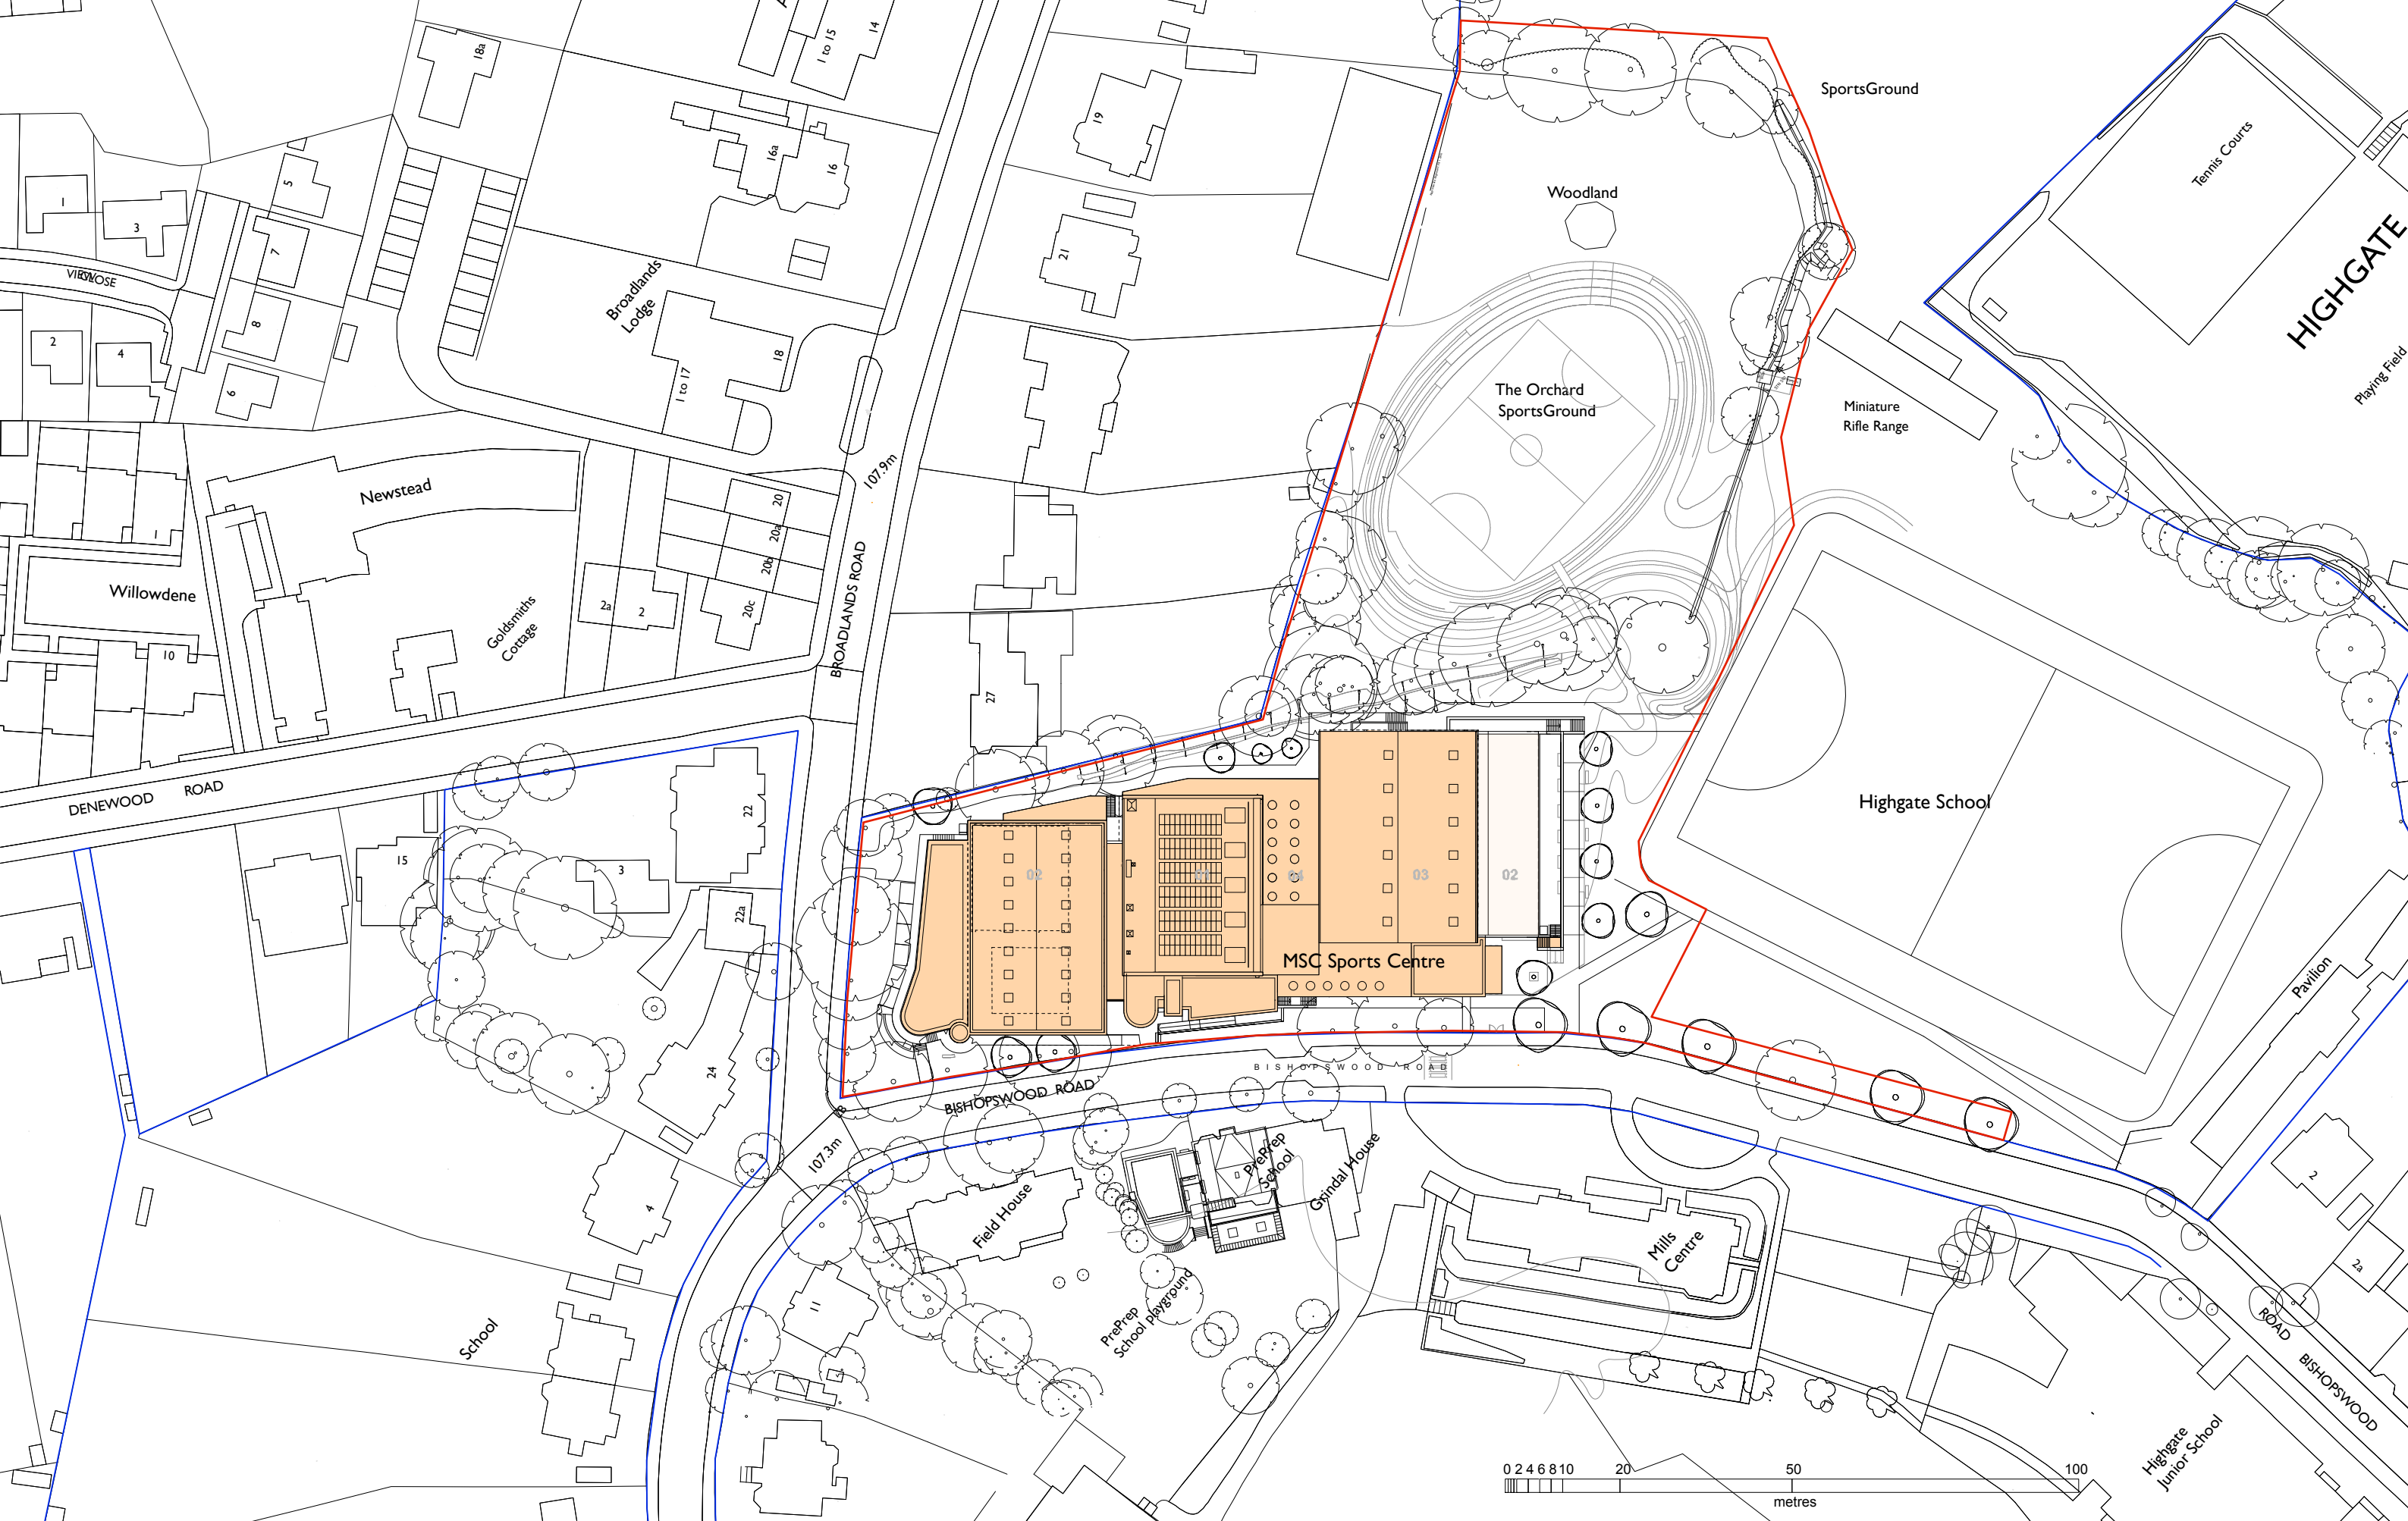

ed toovey architects

studio 401 royle building
31 wenlock road
london n1 7sh
07880 725763
edtoovey@yahoo.co.uk

Revisions:

PLANNING ISSUE

- Always take site measurements
to verify dimensions
- Refer to M&E Engineers
drawings for all services



Highgate School MSC 4-Phase Scheme

Site plan proposed

August 2018

Drwg No. 1182 / GL / 012 -

Scale 1:500 @ A1 / 1:1000 @ A3