



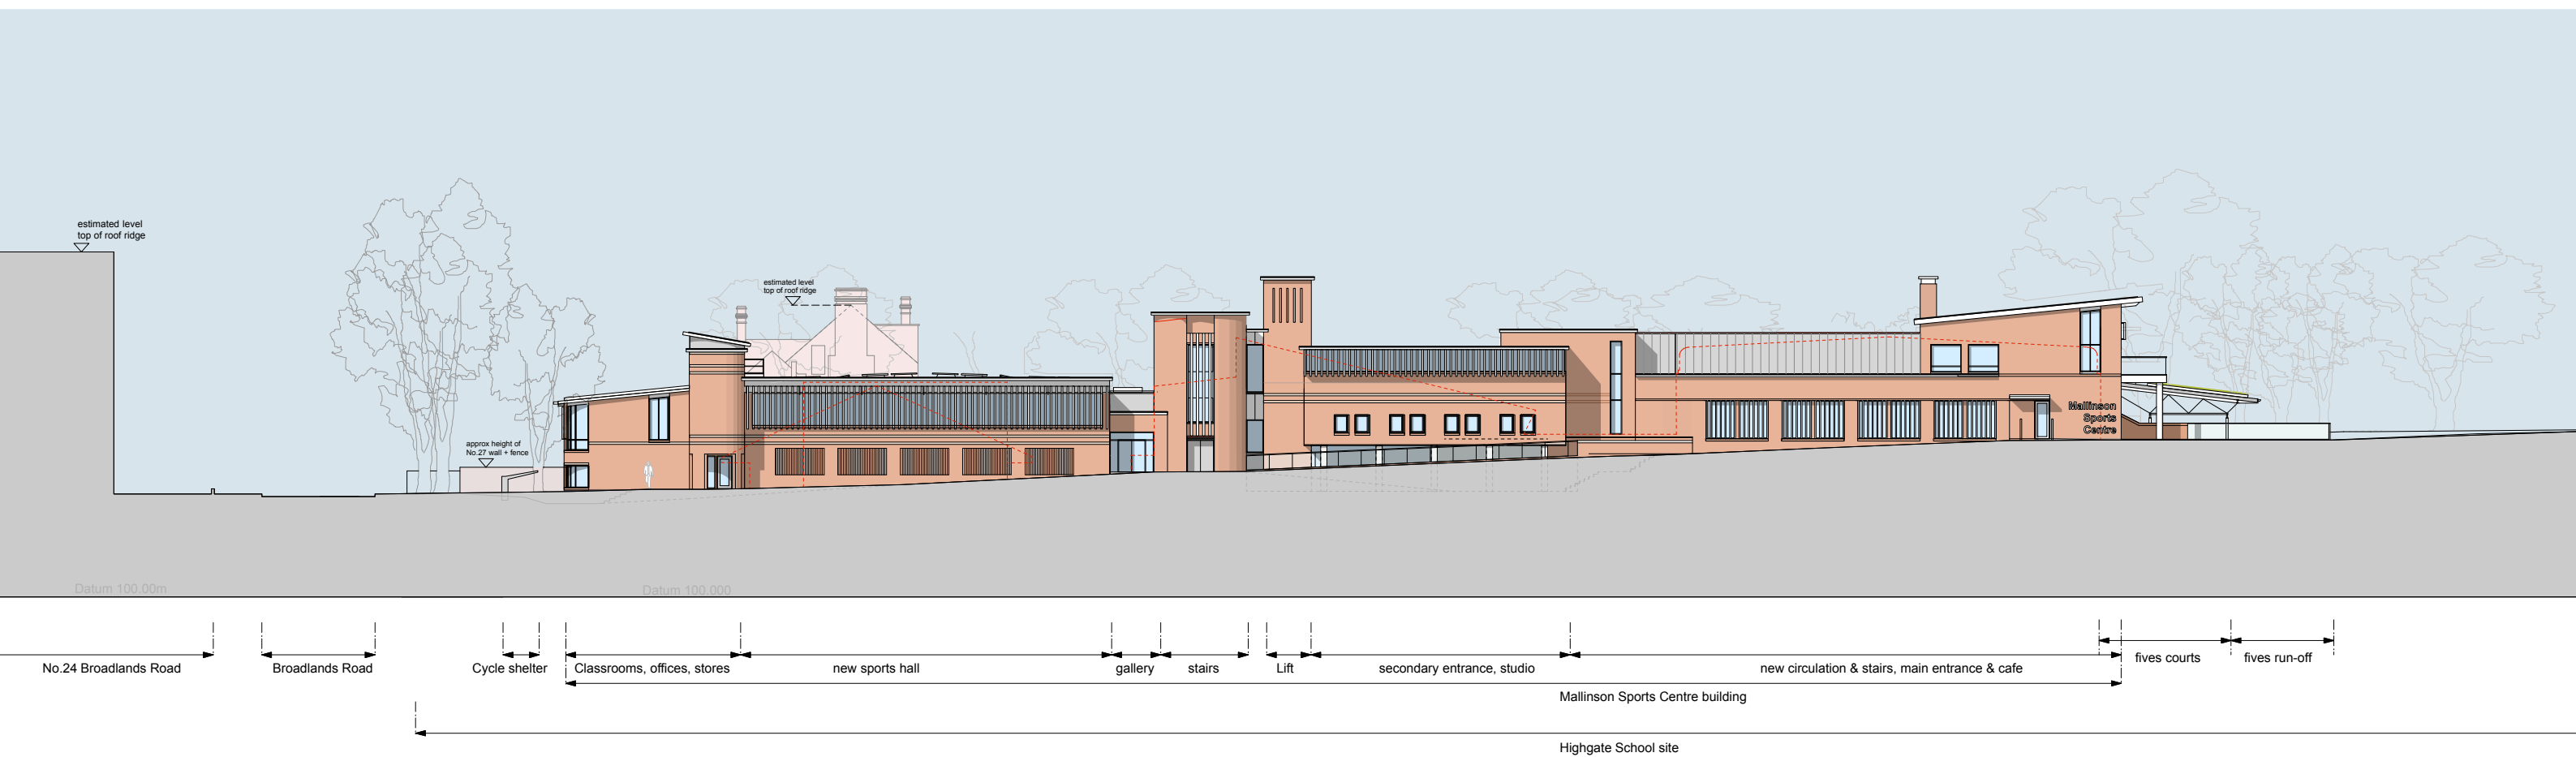

West elevation proposed

 

ed tooveyarchitects studio 401 royle building 31 wenlock road london n1 7sh 07880 725763 edtoovey@yahoo.co.uk	Revisions: PLANNING ISSUE	- Always take site measurements to verify dimensions - Refer to M&E Engineers drawings for all services	Highgate School MSC 4-Phase Future Development Elevation West proposed September 2022	Drwg No. 1182 / GE / 011 Scale 1:400 @ A3 ; 1:200 @ A1
---	---	--	--	--