


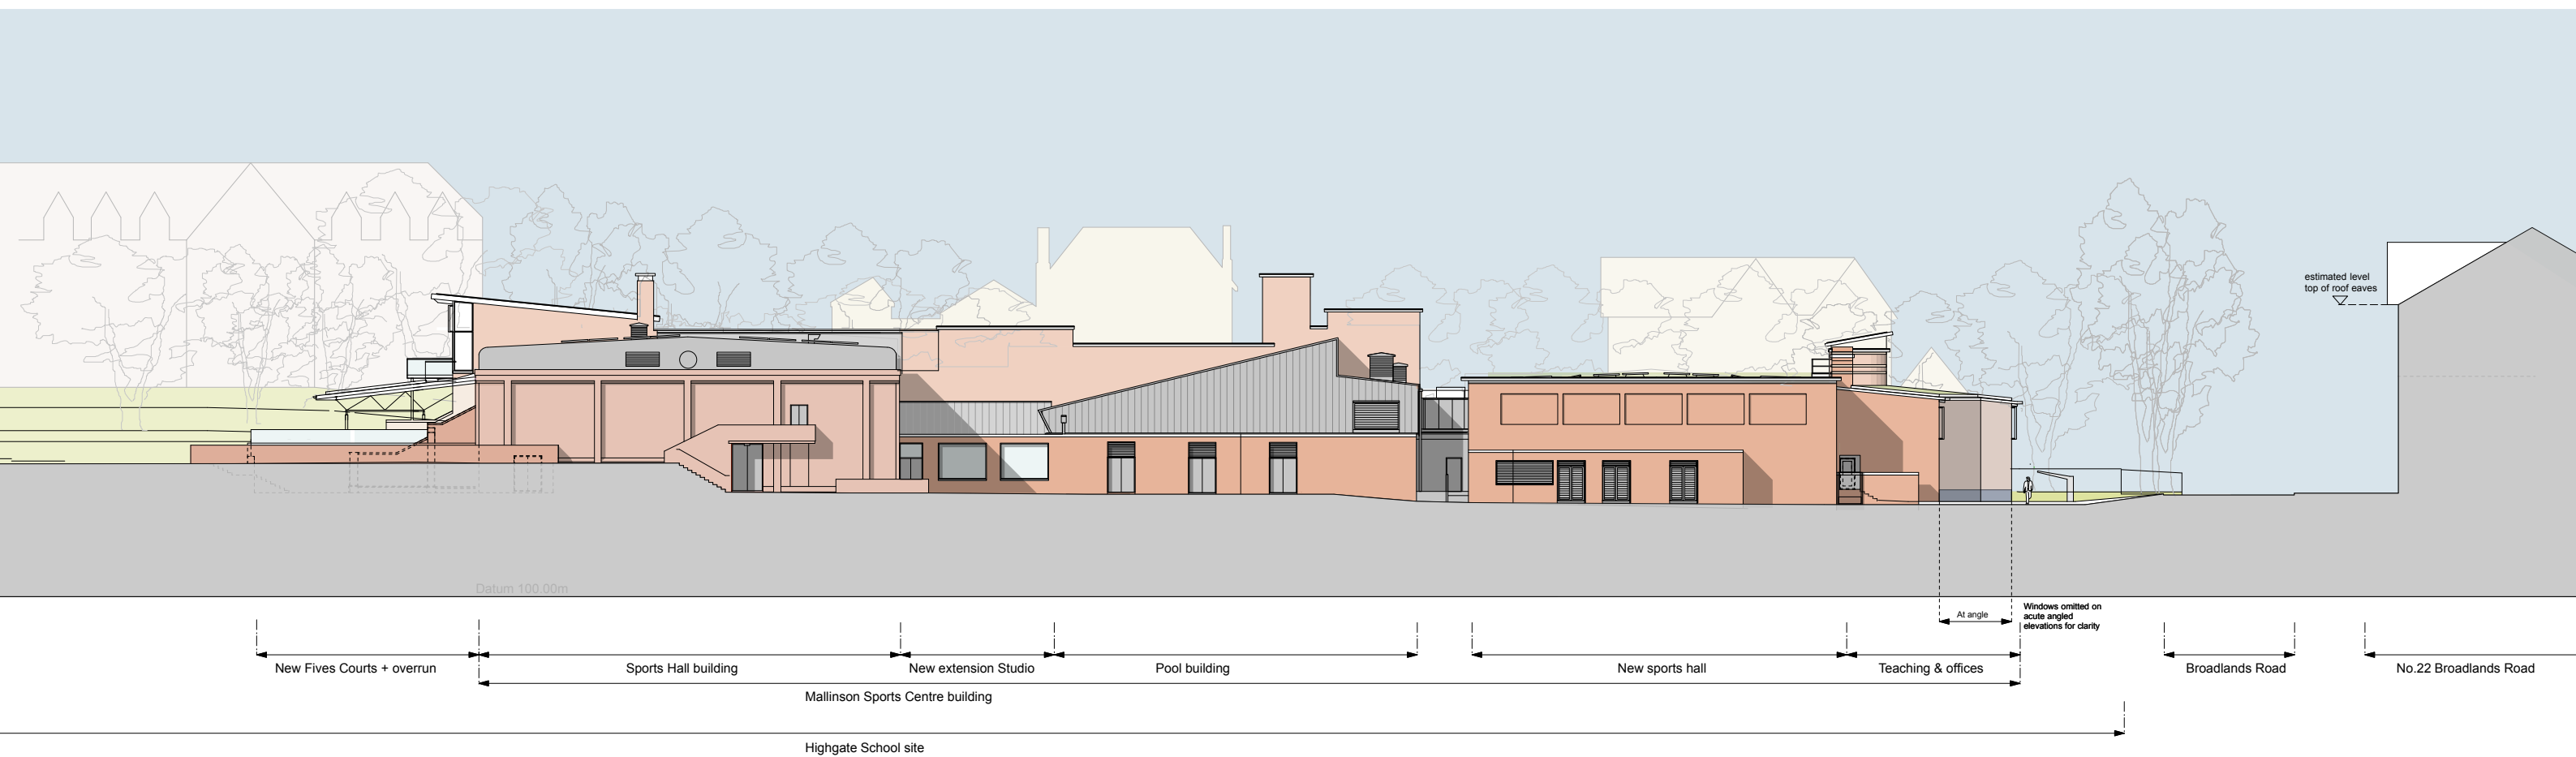

East elevation proposed

ed toovey architects

studio 401 royle building  
31 wenlock road  
london n1 7sh  
07880 725763  
edtoovey@yahoo.co.uk

Revisions:

PLANNING ISSUE

- Always take site measurements  
to verify dimensions  
- Refer to M&E Engineers  
drawings for all services

Highgate School MSC 4-Phase Future Development

Elevation East proposed

January 2022

Drwg No. 1182 / GE / 014

Scale 1:400 @ A3 ; 1:200 @ A1