



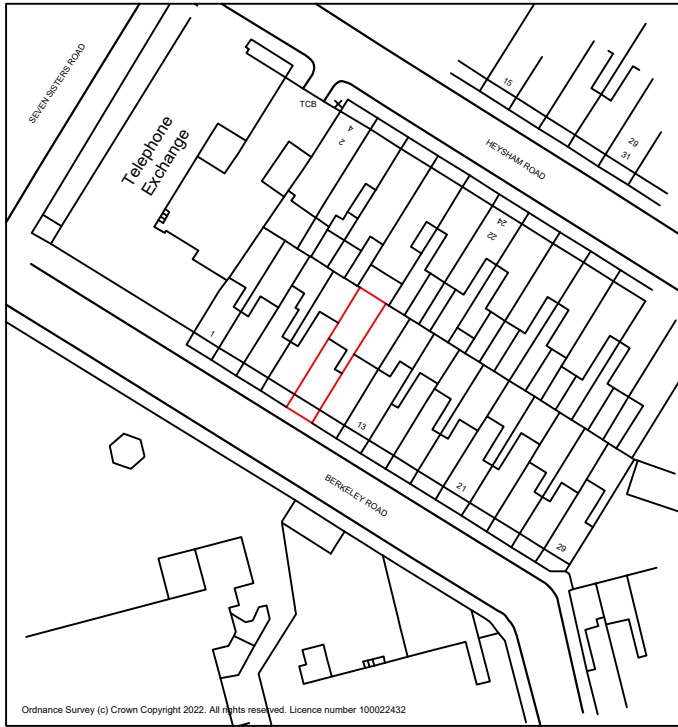

OS Map

Property Boundary

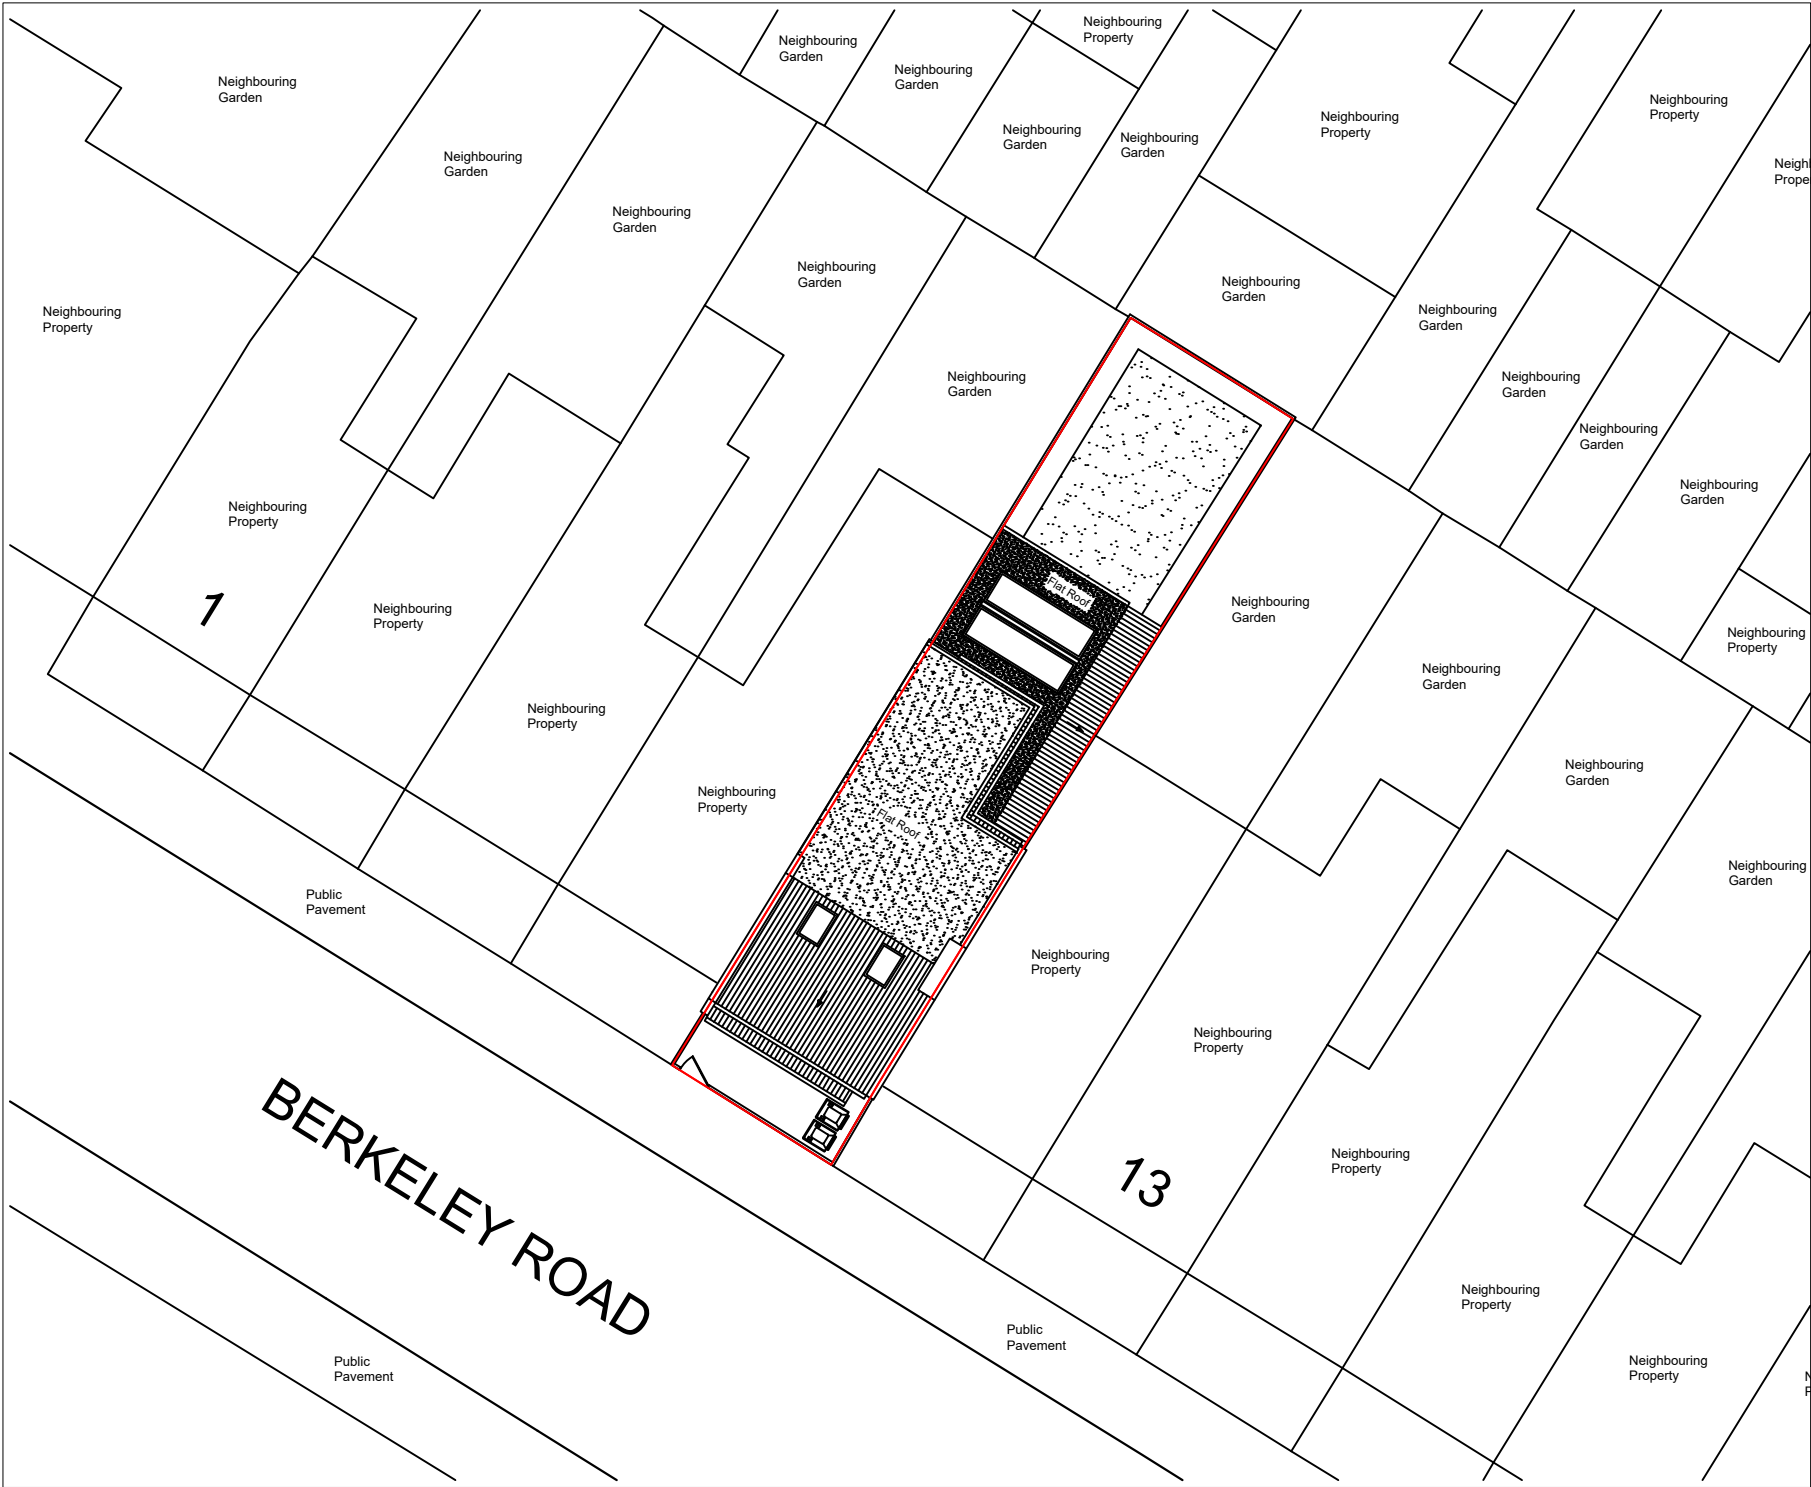


Site Plan

Notes.
Contractors must verify all dimensions at the site before commencing any work.
No construction work before Building Control approval and structural engineer confirmation.
Any discrepancies to be reported to Gridline.
All drawings are to be read in conjunction with all relevant drawings and specifications.

Project No.S					
REV	DATE	DESCRIPTION	BY	CH	

PROJECT TITLE	
9 Berkeley Road	
London	
N15 6HH	
DATE	Project No.
October 2022	6161

DRAWING TITLE		
Proposed-OS Map & Location Plan		
CLIENT		
Mr Spitzer		
DRAWING No.	SCALE @ A3	Drawn by:
PR-L001	1:1250 / 1:200	Sara

 

PLANNING SERVICES
Unit 9b, The High Cross
Centre, Fountayne Rd,
N15 4BE
TEL: 020 8802 3480
www.samplanning.co.uk




Notes.
Contractors must verify all dimensions at the site before comencing any work.
No construction work before Building Control approval and structural engineer confirmation.
Any discrepancies to be reported to Gridline. All drawings are to be read in conjunction with all relevant drawings and specifications.

Project No.S				
REV	DATE	DESCRIPTION	BY	CH

PROJECT TITLE	
9 Berkeley Road London N15 6HH	
DATE	Project No.
October 2022	6161

DRAWING TITLE		
Proposed - Ground Floor Plan		
CLIENT		
Mr Spitzer		
DRAWING No.	SCALE @ A3	Drawn by:
PR-P001	1:100	Sara

 

PLANNING SERVICES
Unit 9b, The High Cross
Centre, Fountayne Rd,
N15 4BE
TEL: 020 8802 3480
www.samplanning.co.uk




Notes.
Contractors must verify all dimensions at the site before comencing any work.
No construction work before Building Control approval and structural engineer confirmation.
Any discrepancies to be reported to Gridline. All drawings are to be read in conjunction with all relevant drawings and specifications.


Project No.S				
REV	DATE	DESCRIPTION	BY	CH

PROJECT TITLE	
9 Berkeley Road London N15 6HH	
DATE	Project No.
October 2022	6161

DRAWING TITLE		
Proposed - First Floor Plan		
CLIENT		
Mr Spitzer		
DRAWING No.	SCALE @ A3	Drawn by:
PR-P002	1:100	Sara

 

PLANNING SERVICES
Unit 9b, The High Cross
Centre, Fountayne Rd,
N15 4BE
TEL: 020 8802 3480
www.samplanning.co.uk

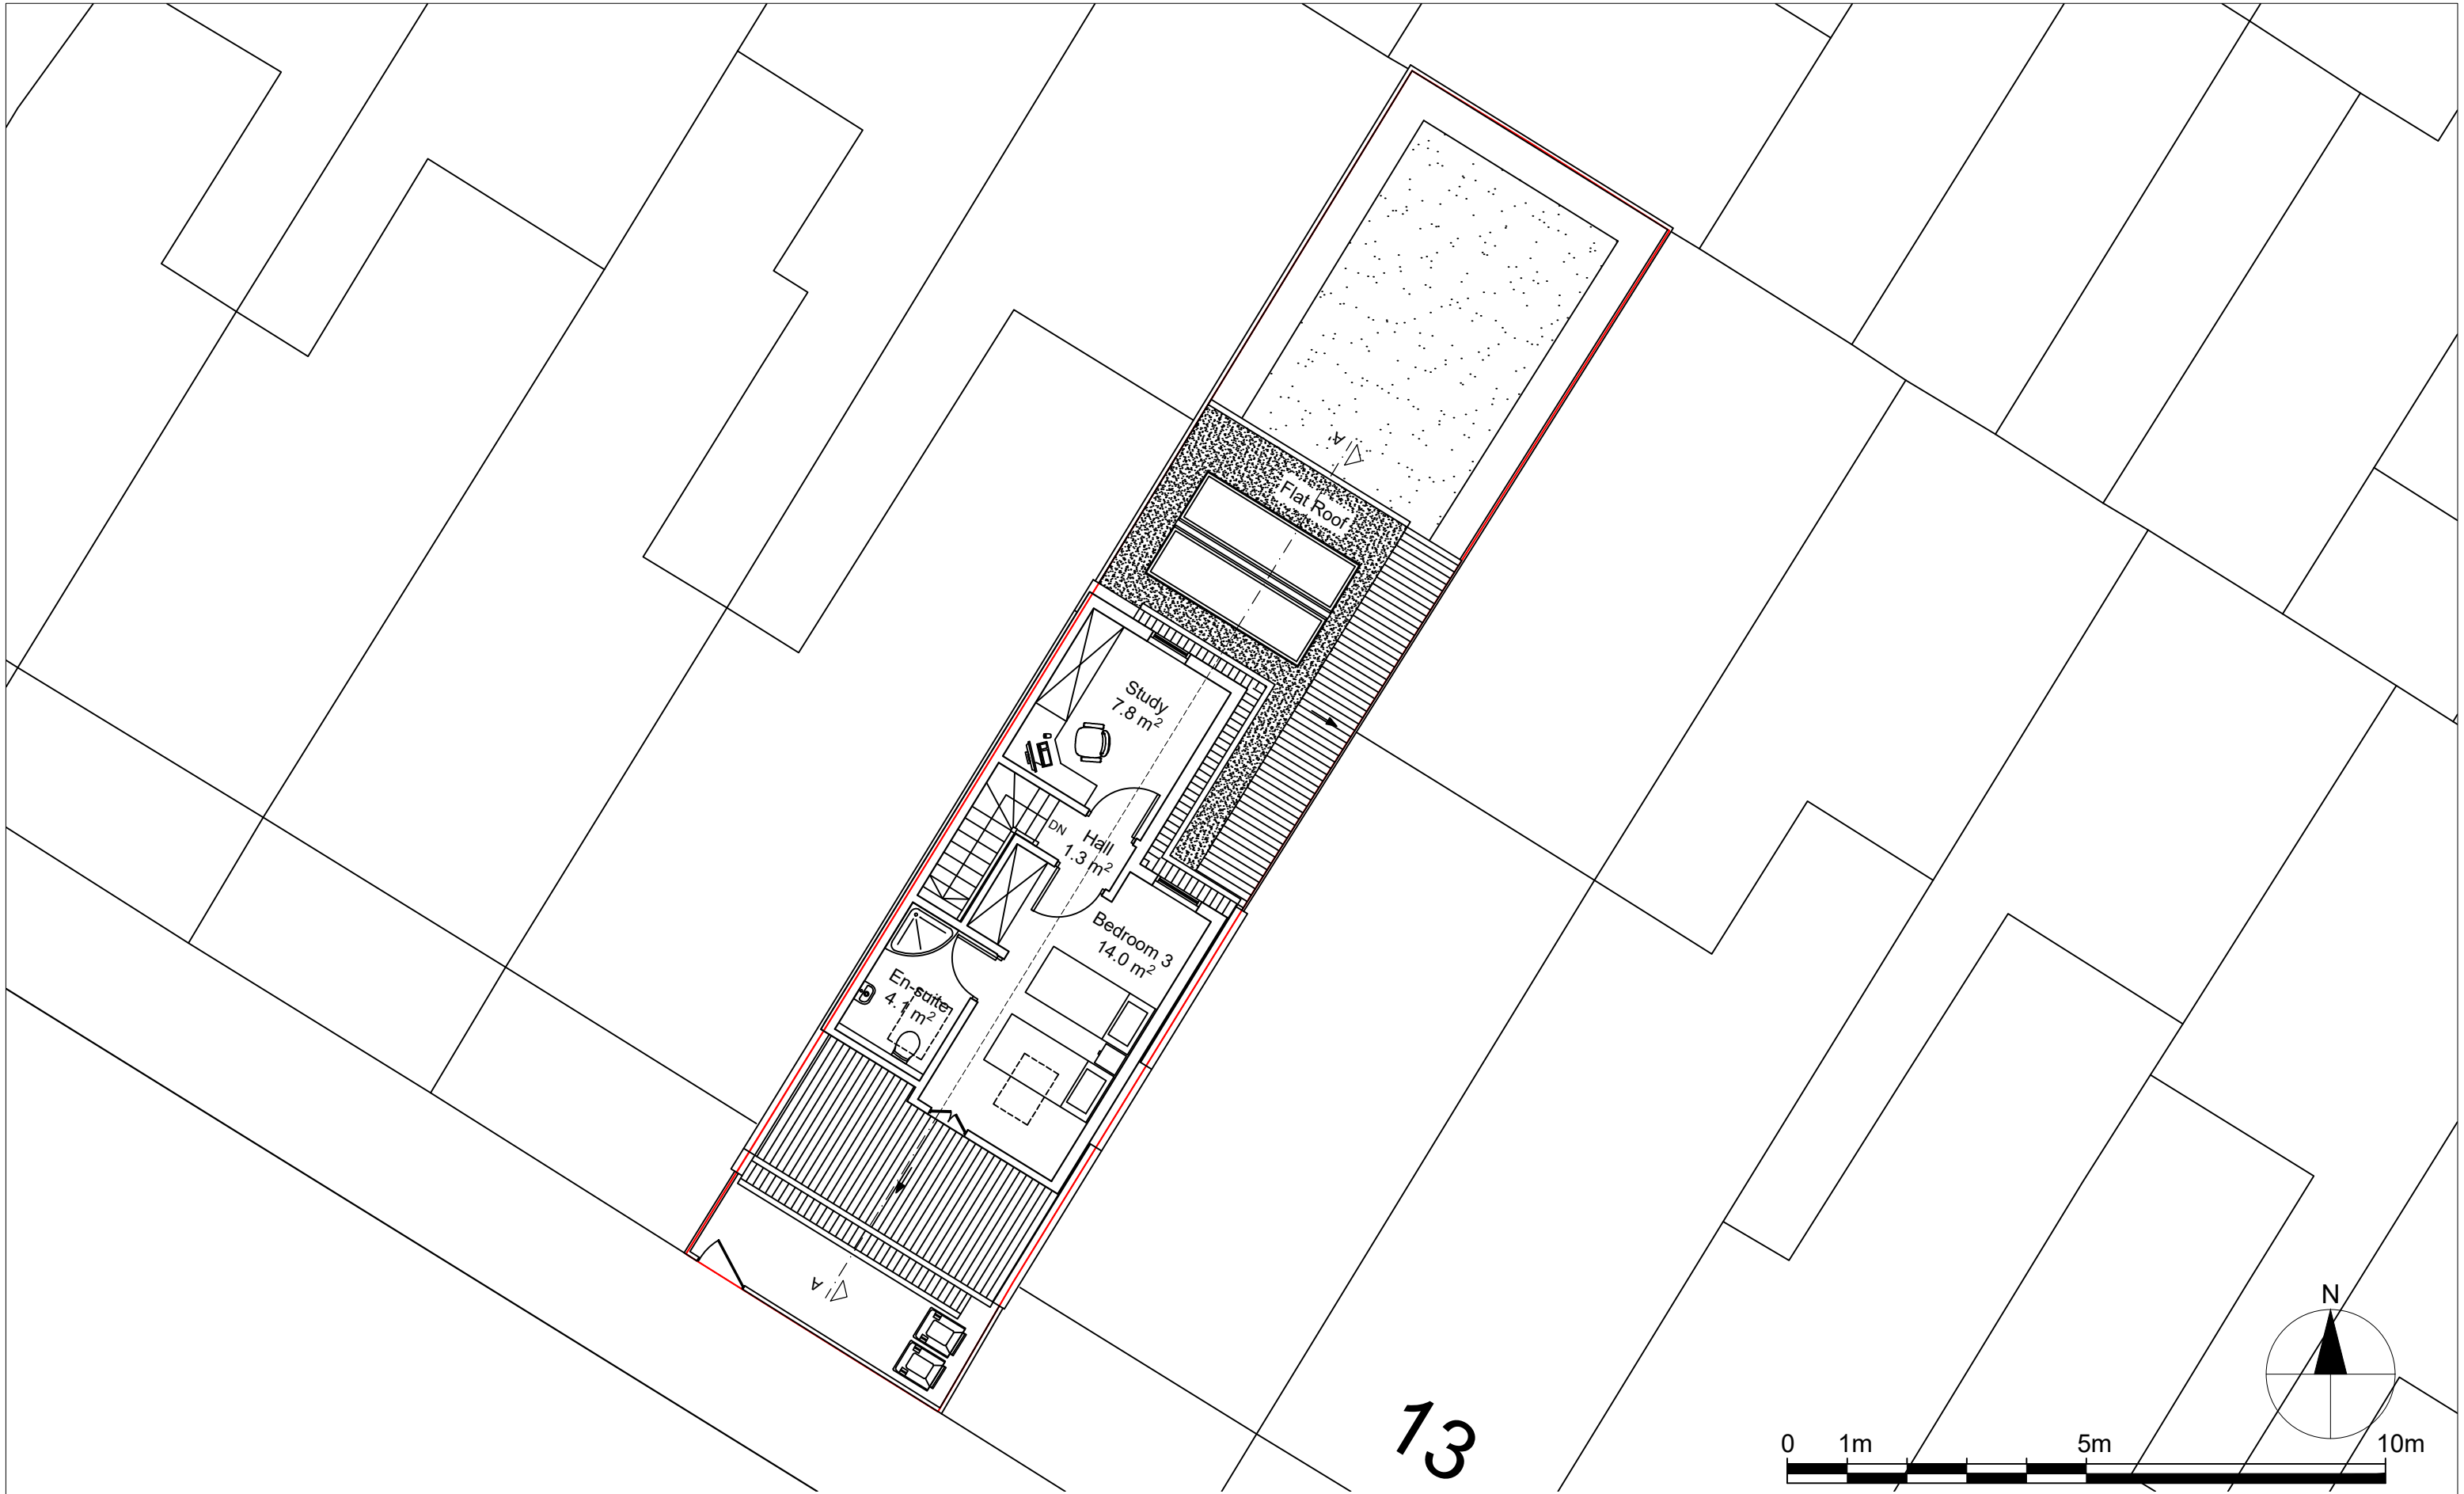


Notes.
Contractors must verify all dimensions at the site before comencing any work.
No construction work before Building Control approval and structural engineer confirmation.
Any discrepancies to be reported to Gridline. All drawings are to be read in conjunction with all relevant drawings and specifications.


Project No.S				
REV	DATE	DESCRIPTION	BY	CH

PROJECT TITLE	
9 Berkeley Road	
London	
N15 6HH	
DATE	Project No.
October 2022	6161

DRAWING TITLE		
Proposed - Loft Floor Plan		
CLIENT		
Mr Spitzer		
DRAWING No.	SCALE @ A3	Drawn by:
PR-P003	1:100	Sara

 

PLANNING SERVICES
Unit 9b, The High Cross
Centre, Fountayne Rd,
N15 4BE
TEL: 020 8802 3480
www.samplanning.co.uk

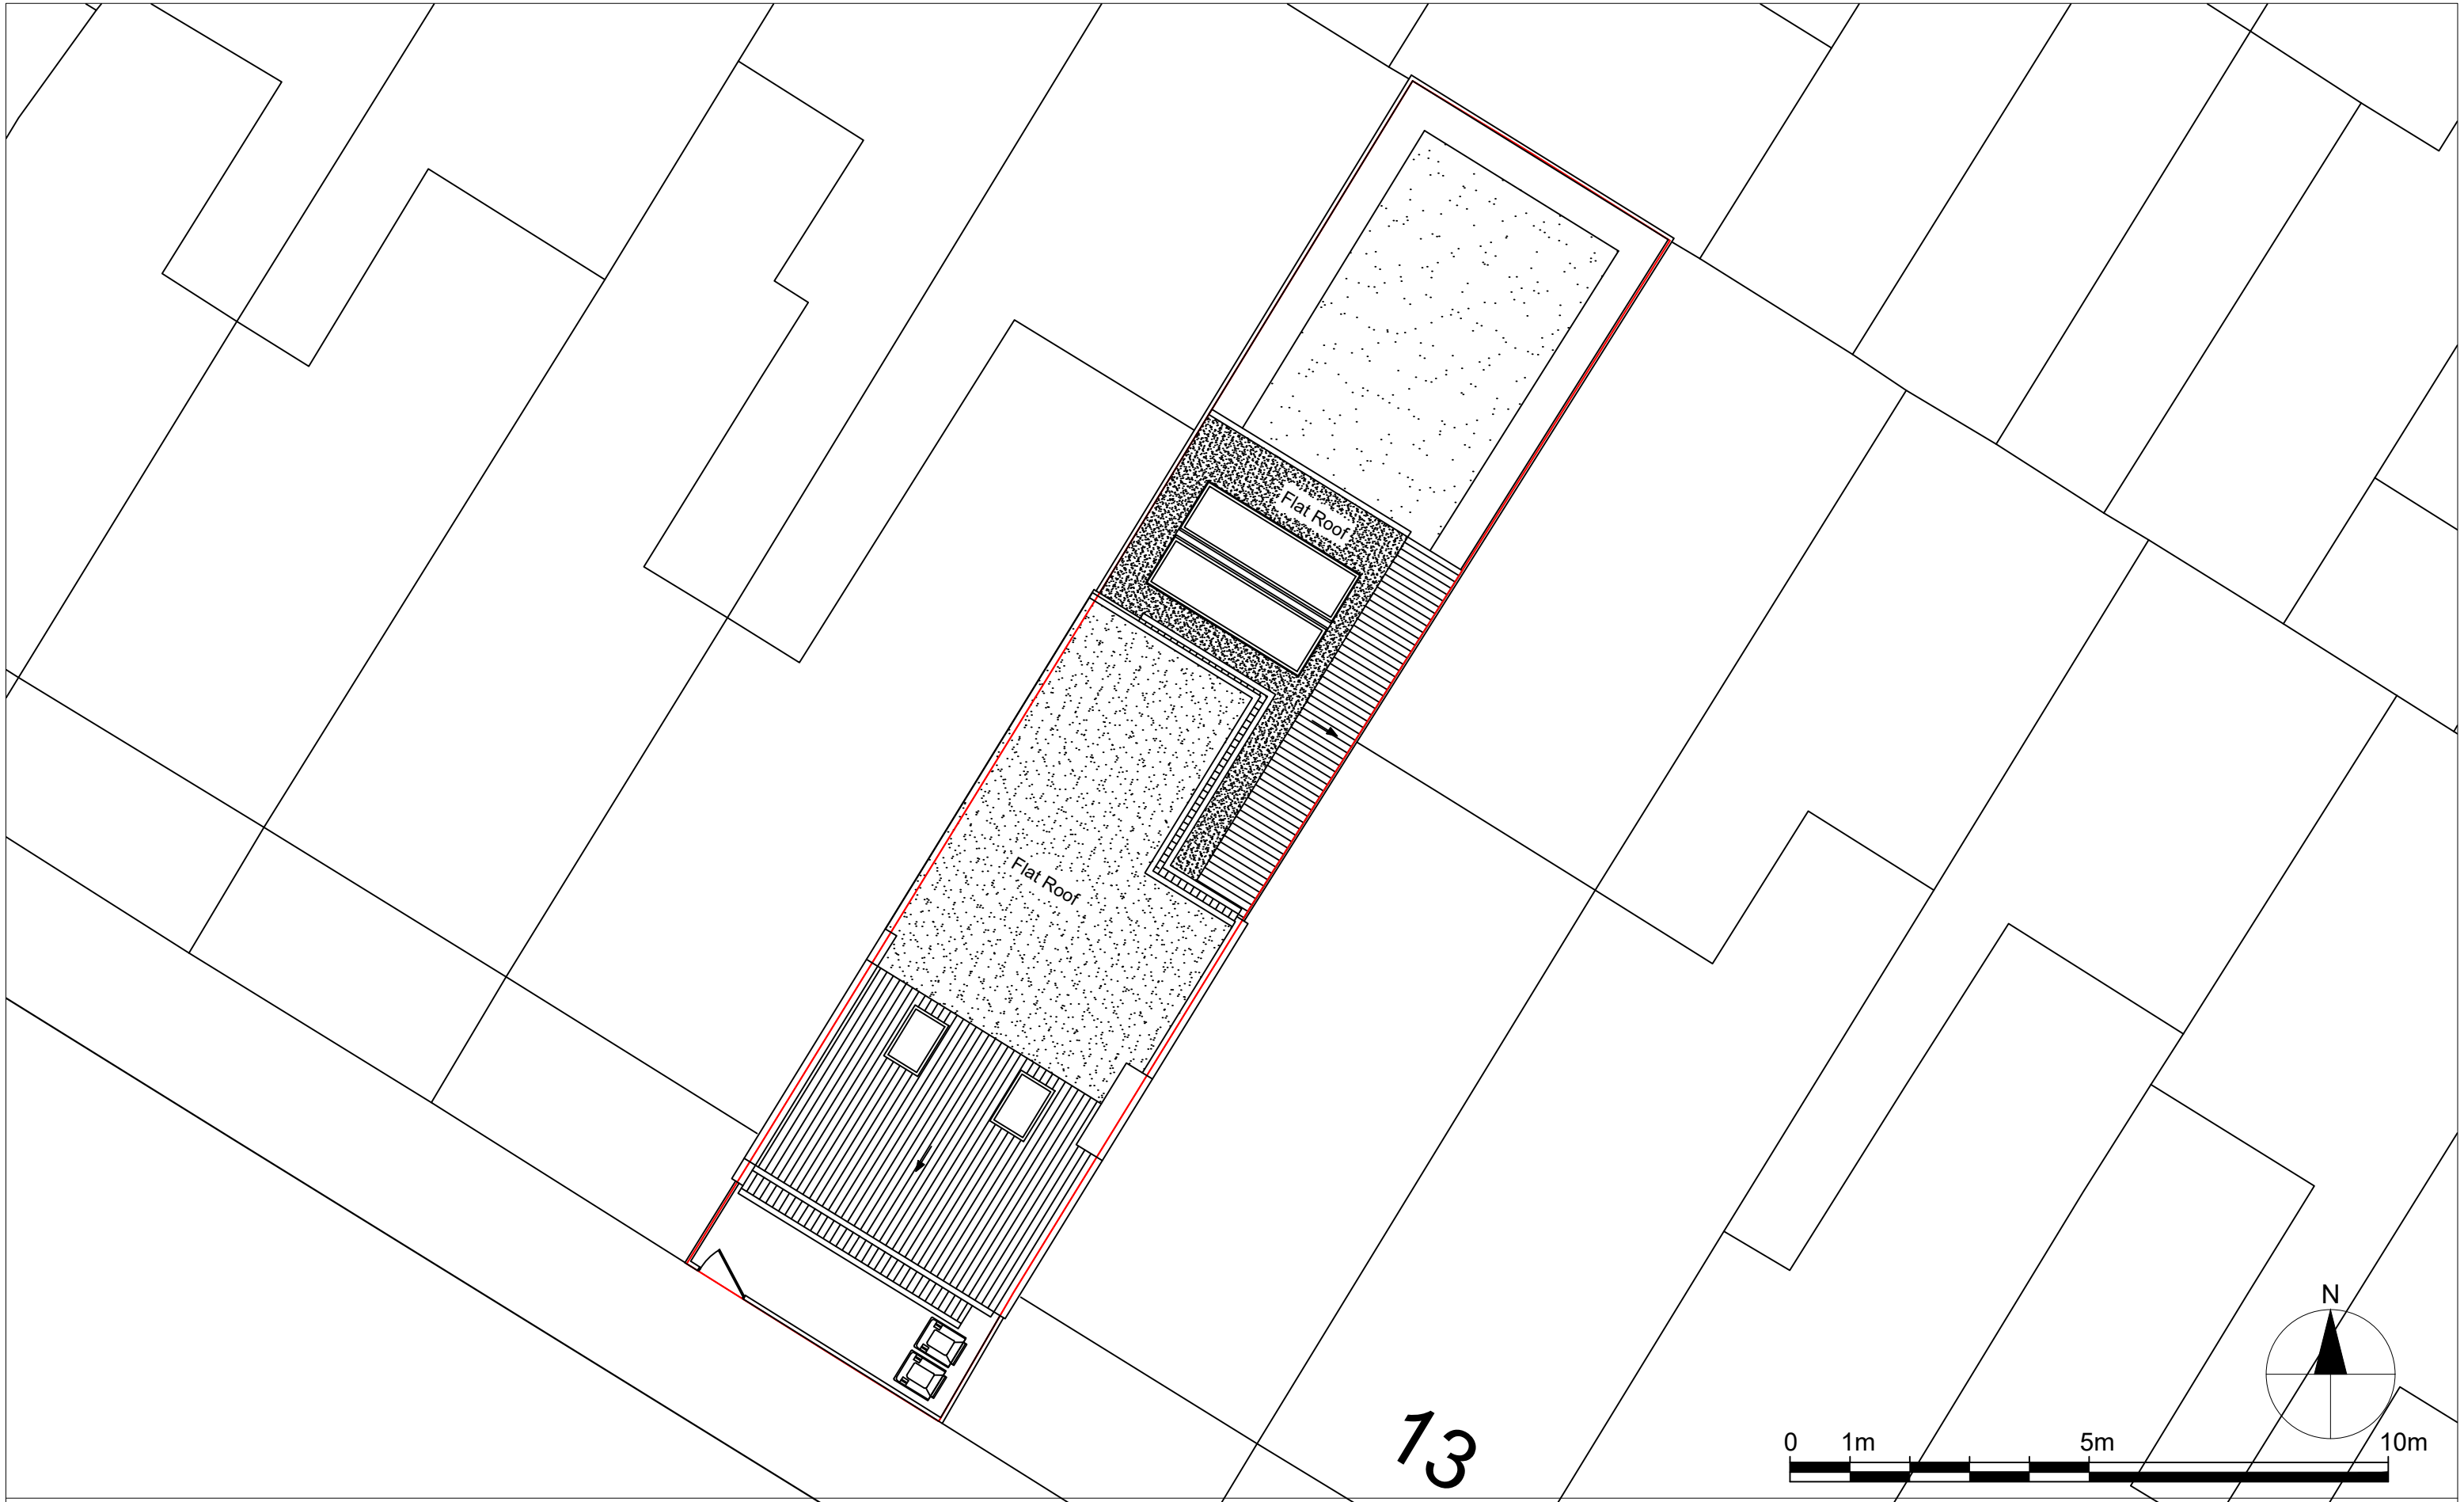

Notes.
Contractors must verify all dimensions at the site before comencing any work.
No construction work before Building Control approval and structural engineer confirmation.
Any discrepancies to be reported to Gridline. All drawings are to be read in conjunction with all relevant drawings and specifications.



Project No.S				
REV	DATE	DESCRIPTION	BY	CH

PROJECT TITLE	
9 Berkeley Road	
London	
N15 6HH	
DATE	Project No.
October 2022	6161

DRAWING TITLE		
Proposed - Roof Plan		
CLIENT		
Mr Spitzer		
DRAWING No.	SCALE @ A3	Drawn by:
PR-P004	1:100	Sara



PLANNING SERVICES
Unit 9b, The High Cross
Centre, Fountayne Rd,
N15 4BE
TEL: 020 8802 3480
www.samplanning.co.uk

 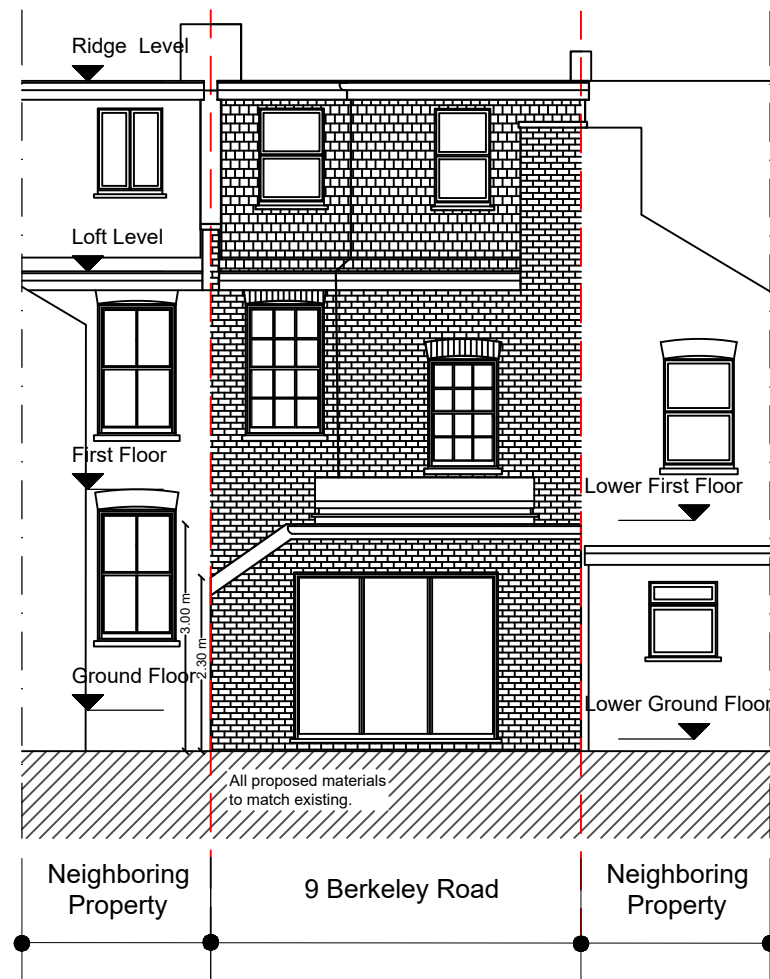



Notes.
Contractors must verify all dimensions at the site before commencing any work.
No construction work before Building Control approval and structural engineer confirmation.
Any discrepancies to be reported to Gridline.
All drawings are to be read in conjunction with all relevant drawings and specifications.

Project No.S					
REV	DATE	DESCRIPTION	BY	CH	

PROJECT TITLE
9 Berkeley Road
London
N15 6HH
DATE
October 2022
Project No.
6161

DRAWING TITLE
Proposed-Front & Rear Elevations
CLIENT
Mr Spitzer
DRAWING No.
PR-E001
SCALE @ A3
1:100
Drawn by:
Sara



 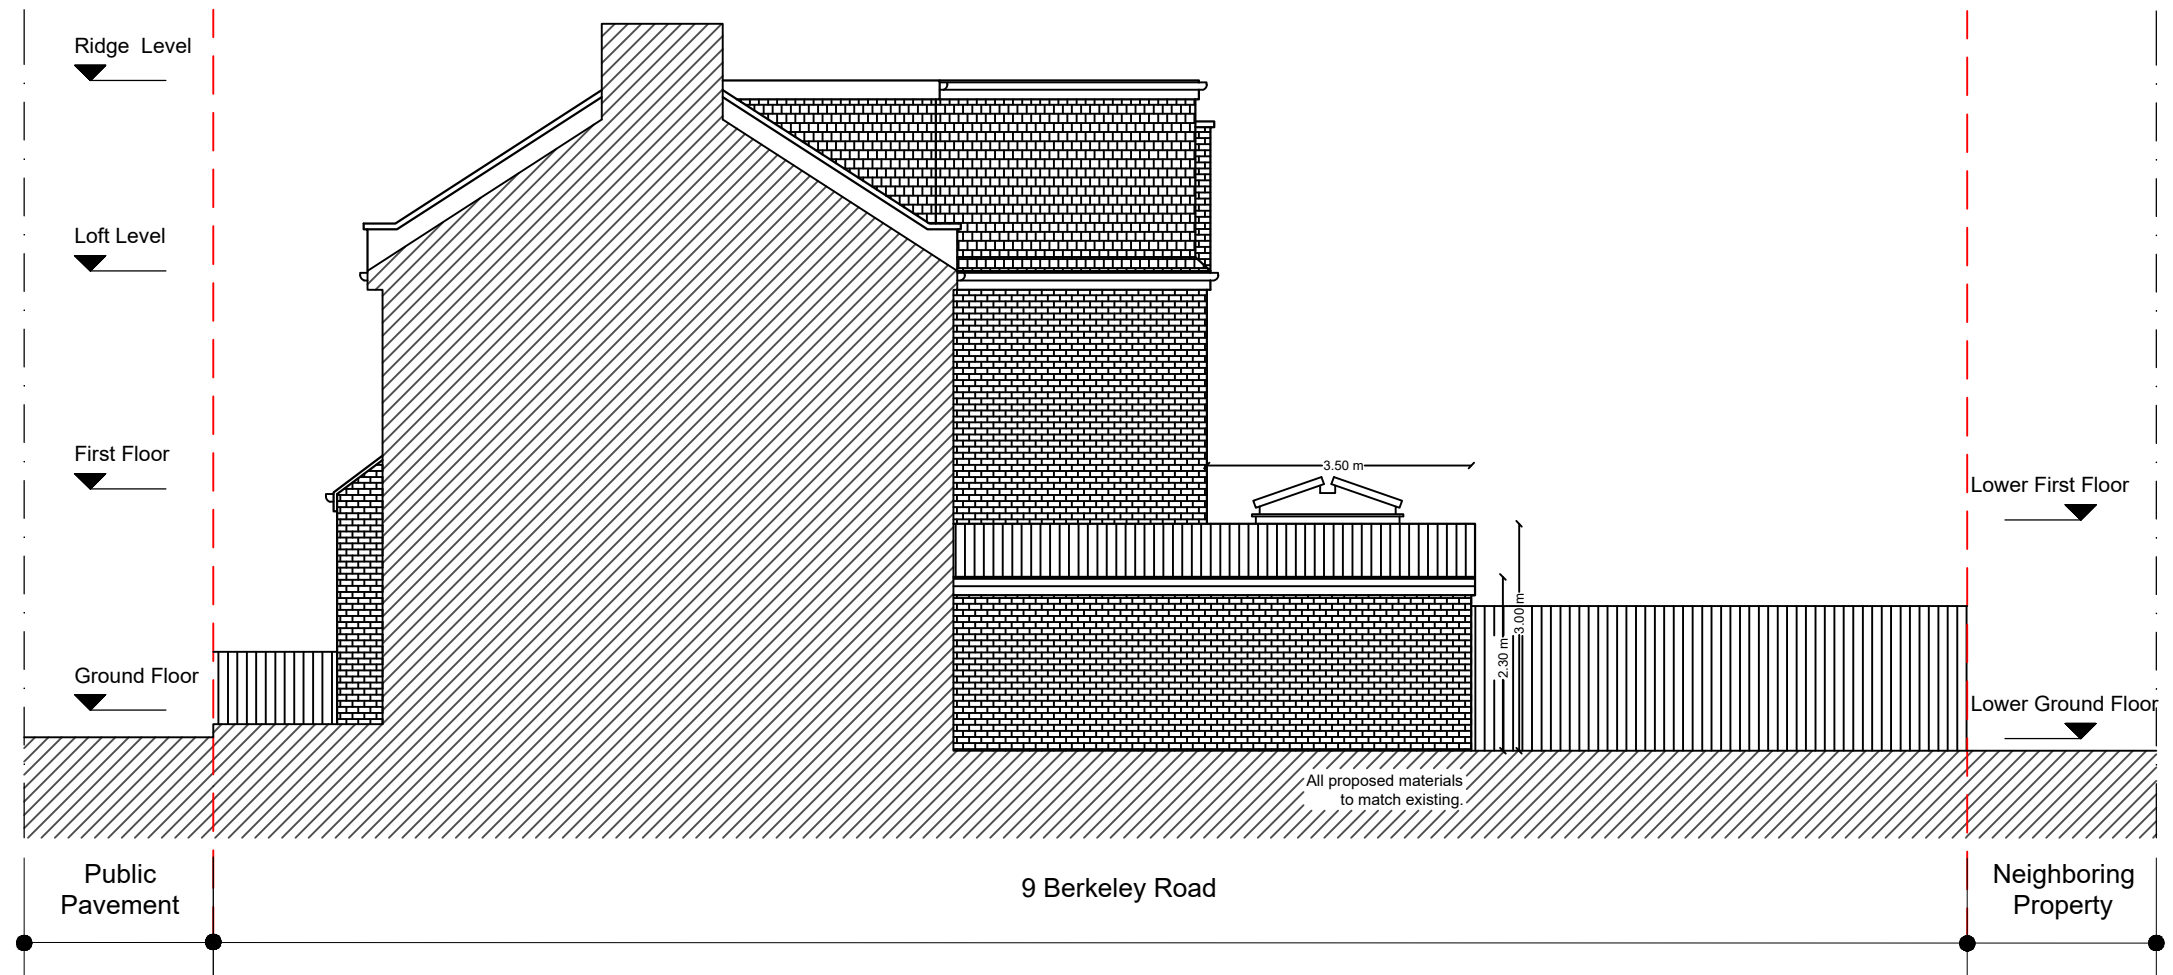



Notes.
Contractors must verify all dimensions at the site before comencing any work.
No construction work before Building Control approval and structural engineer confirmation.
Any discrepancies to be reported to Gridline. All drawings are to be read in conjunction with all relevant drawings and specifications.

Project No.S					
REV	DATE	DESCRIPTION	BY	CH	

PROJECT TITLE 9 Berkeley Road London N15 6HH	
DATE October 2022	Project No. 6161

DRAWING TITLE Proposed - Side Elevation		
CLIENT Mr Spitzer		
DRAWING No. PR-E002	SCALE @ A3 1:100	Drawn by: Sara

PLANNING SERVICES
Unit 9b, The High Cross
Centre, Fountayne Rd,
N15 4BE
TEL: 020 8802 3480
www.samplanning.co.uk

 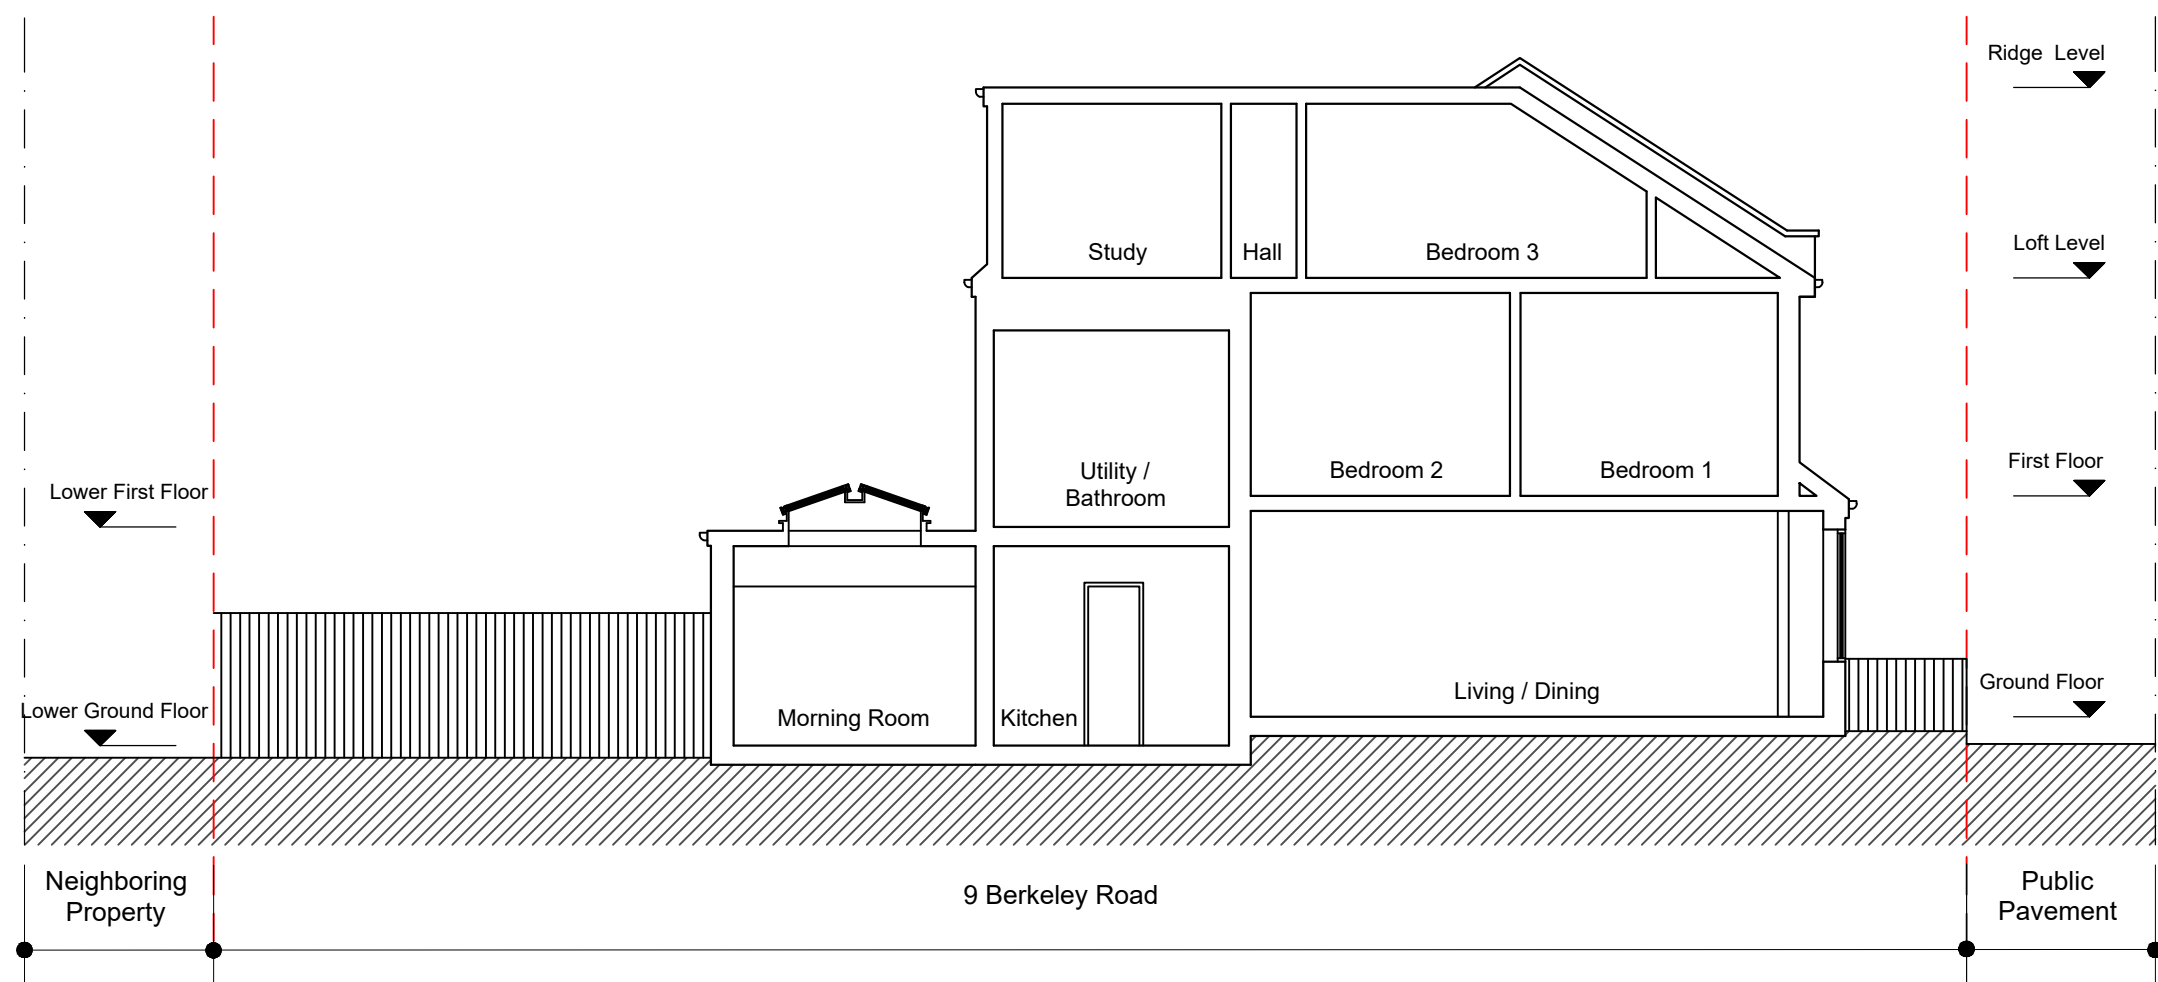

Notes.
Contractors must verify all dimensions at the site before comencing any work.
No construction work before Building Control approval and structural engineer confirmation.
Any discrepancies to be reported to Gridline. All drawings are to be read in conjunction with all relevant drawings and specifications.

Project No.S				
REV	DATE	DESCRIPTION	BY	CH

PROJECT TITLE	
9 Berkeley Road London N15 6HH	
DATE	Project No.
October 2022	6161

DRAWING TITLE		
Proposed - Section AA'		
CLIENT Mr Spitzer		
DRAWING No.	SCALE @ A3	Drawn by:
PR-S001	1:100	Sara

