




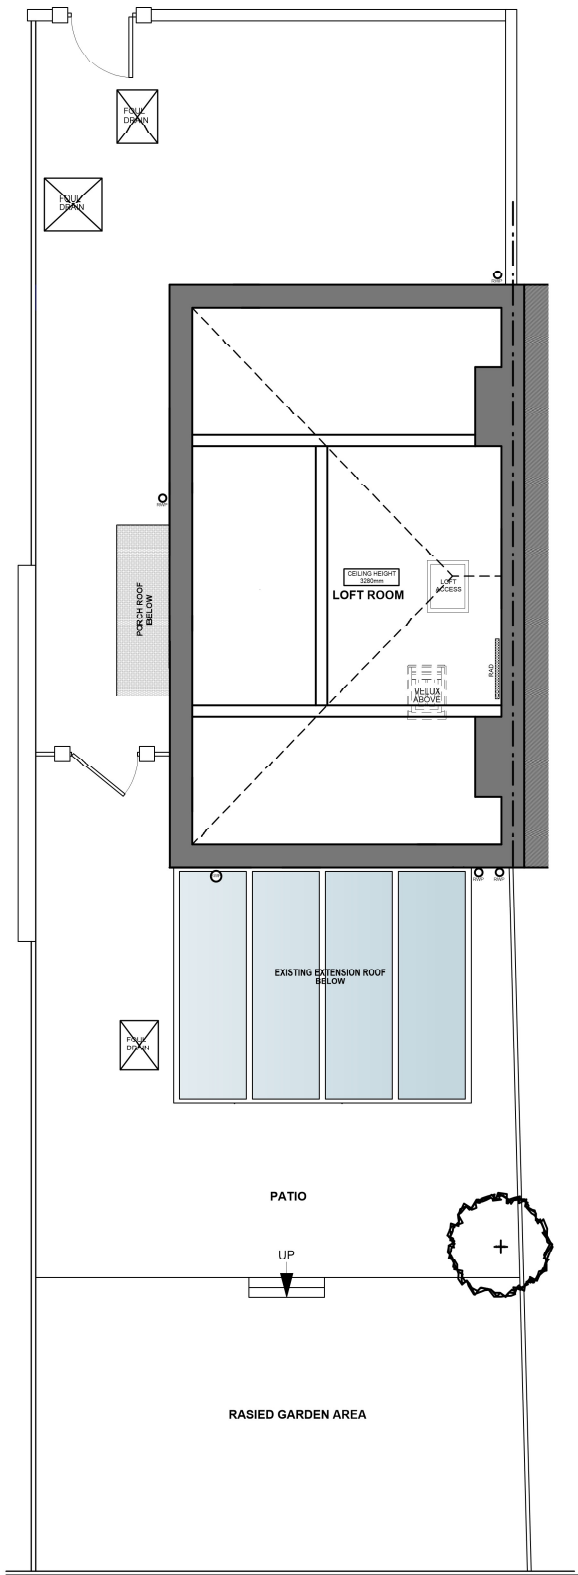

EXISTING LOFT FLOOR PLAN
scale 1:100

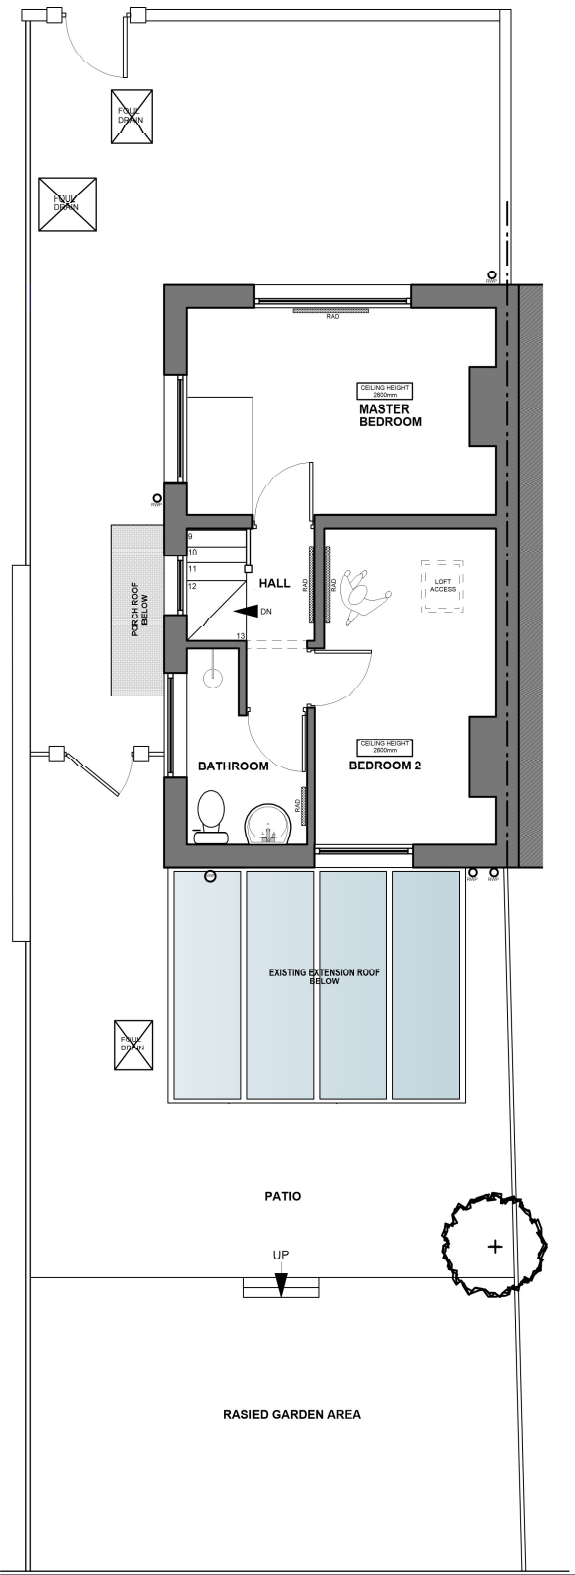

EXISTING FIRST FLOOR PLAN
scale 1:100

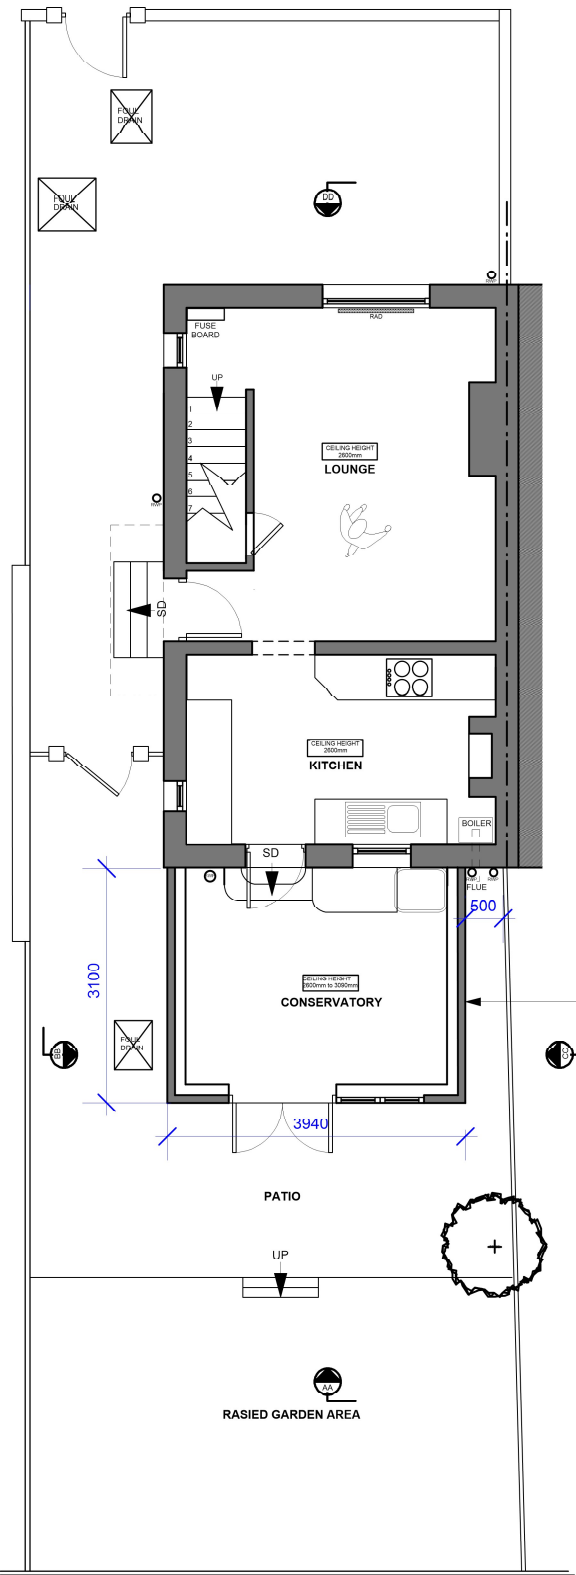

EXISTING GROUND FLOOR PLAN
scale 1:100

REVISIONS:

PRELIMINARY DWG

 153 ENGLEHEART RD LONDON SE8 2EU TEL: 07788508704 EMAIL: angelagreen@verdeinteriors.co.uk	<table><tr><td colspan="3">Title</td></tr><tr><td colspan="3">2 Teynton Terrace, N17 7PZ</td></tr><tr><td colspan="3">Drawing</td></tr><tr><td colspan="3">Existing Plans</td></tr><tr><td>Date</td><td>Scale</td><td>Drawn</td></tr><tr><td>19.10.22</td><td>1:100 @ A3</td><td>AG</td></tr><tr><td>Job No.</td><td>Drawing No.</td><td>Rev.</td></tr><tr><td>T.Avenue01</td><td>101</td><td></td></tr></table>	Title			2 Teynton Terrace, N17 7PZ			Drawing			Existing Plans			Date	Scale	Drawn	19.10.22	1:100 @ A3	AG	Job No.	Drawing No.	Rev.	T.Avenue01	101	
Title																									
2 Teynton Terrace, N17 7PZ																									
Drawing																									
Existing Plans																									
Date	Scale	Drawn																							
19.10.22	1:100 @ A3	AG																							
Job No.	Drawing No.	Rev.																							
T.Avenue01	101																								
	<table><tr><td>Note</td></tr><tr><td>This drawing is copyright and no portion should be used without consent.</td></tr><tr><td>All dimensions and levels on this drawing are to be checked on site by contractor and any discrepancies reported to the designer prior to commencement of the work.</td></tr><tr><td>This drawing is not to be scaled. Only figured dimensions to be used</td></tr><tr><td>© 2020 Verde Interiors</td></tr></table>	Note	This drawing is copyright and no portion should be used without consent.	All dimensions and levels on this drawing are to be checked on site by contractor and any discrepancies reported to the designer prior to commencement of the work.	This drawing is not to be scaled. Only figured dimensions to be used	© 2020 Verde Interiors																			
Note																									
This drawing is copyright and no portion should be used without consent.																									
All dimensions and levels on this drawing are to be checked on site by contractor and any discrepancies reported to the designer prior to commencement of the work.																									
This drawing is not to be scaled. Only figured dimensions to be used																									
© 2020 Verde Interiors																									