




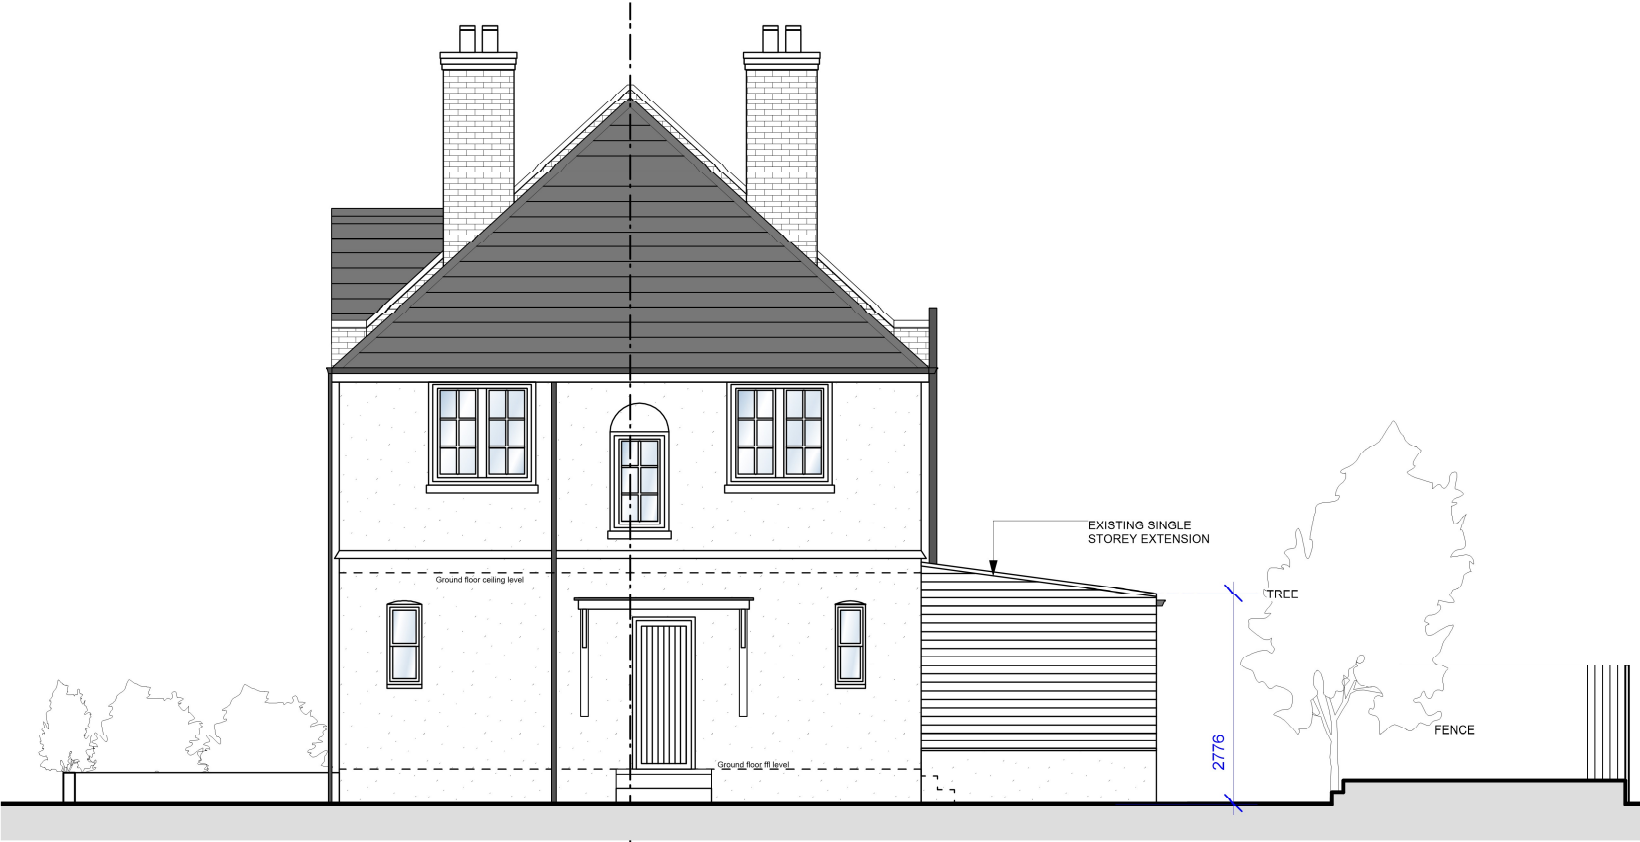

EXISTING SIDE ELEVATION BB
scale 1:100

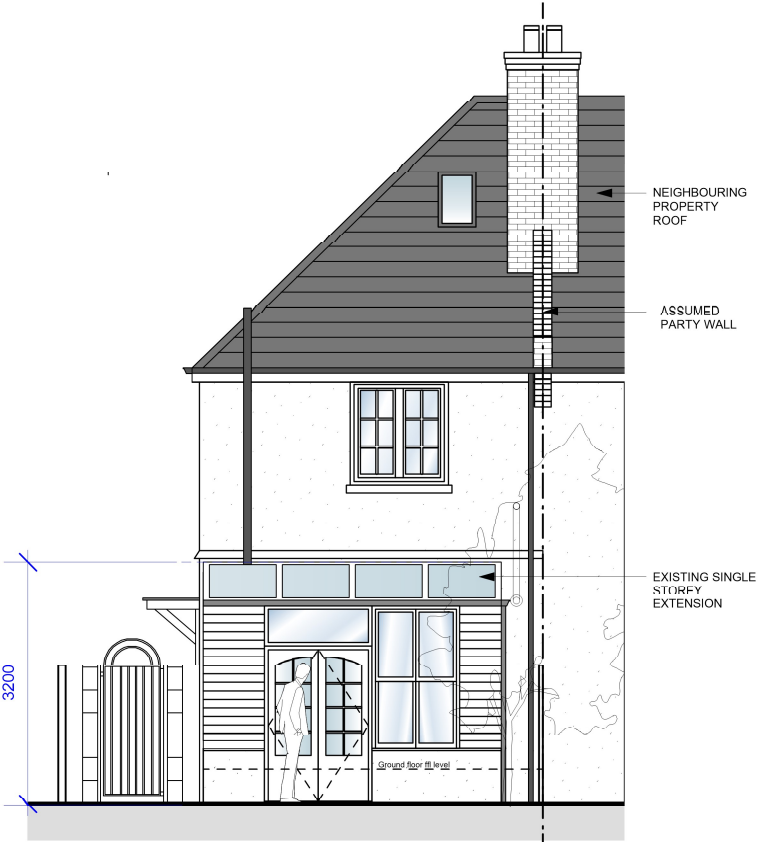

EXISTING REAR ELEVATION AA
scale 1:100

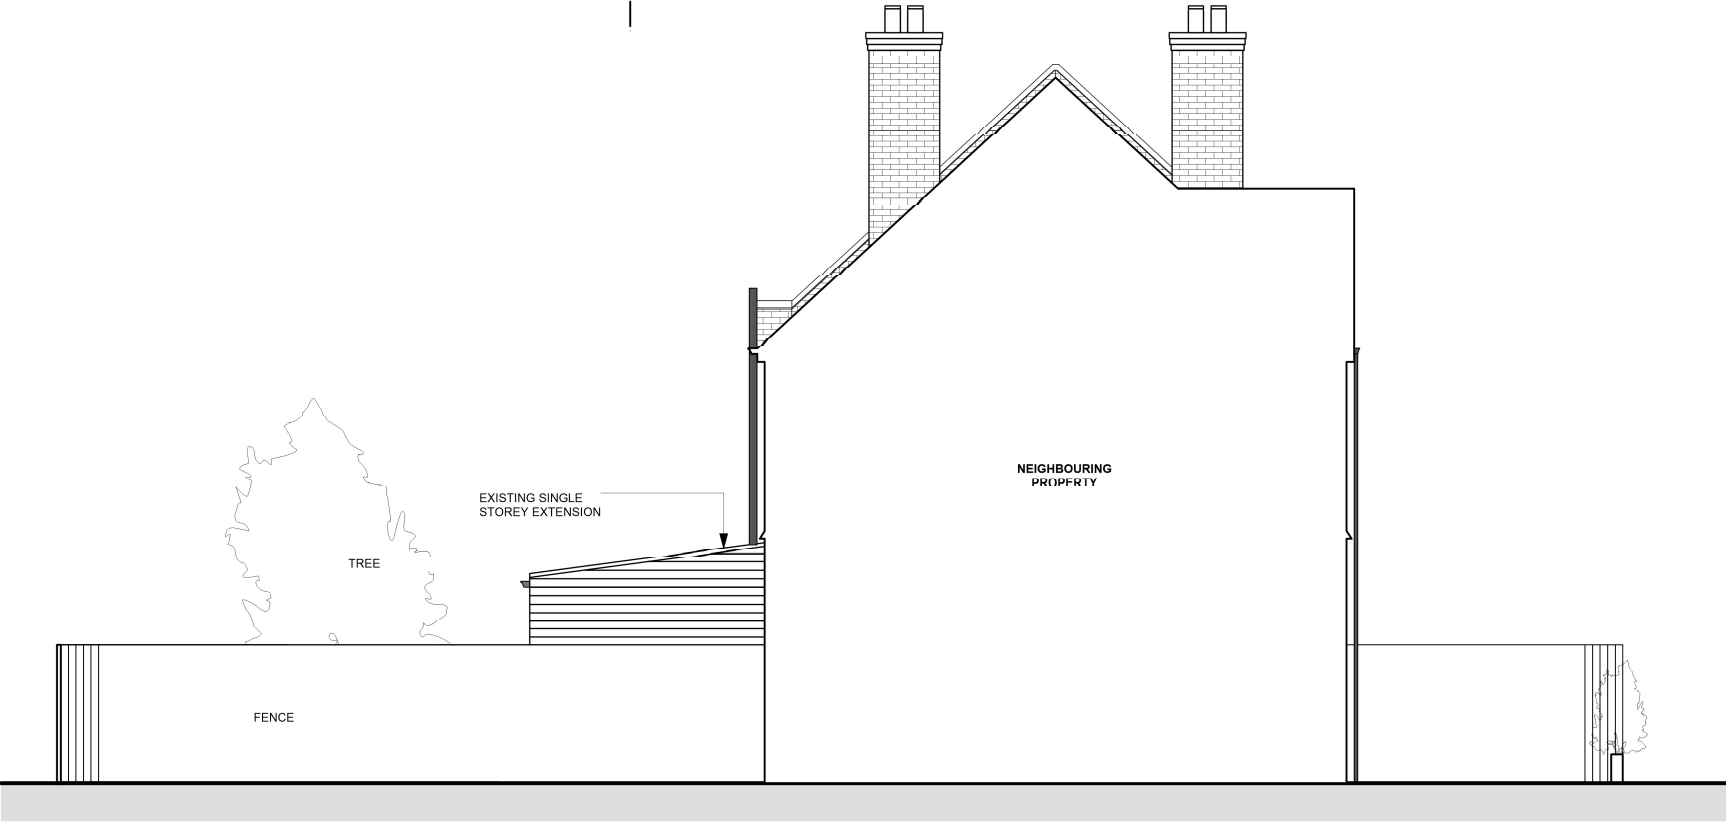

EXISTING SIDE ELEVATION CC
scale 1:100



EXISTING FRONT ELEVATION DD
scale 1:100

REVISIONS:

PRELIMINARY DWG

 153 ENGLEHEART RD LONDON SE8 2EU TEL: 07788508704 EMAIL: angelagreen@verdeinteriors.co.uk	Title 2 Teynton Terrace, N17 7PZ		
	Drawing Existing Elevations		Note This drawing is copyright and no portion should be used without consent.
	Date 19.10.22	Scale 1:100 @ A3	Drawn AG
	Job No. T.Avenue01	Drawing No. 102	Rev.
			This drawing is not to be scaled. Only figured dimensions to be used
		© 2020 Verde Interiors	