


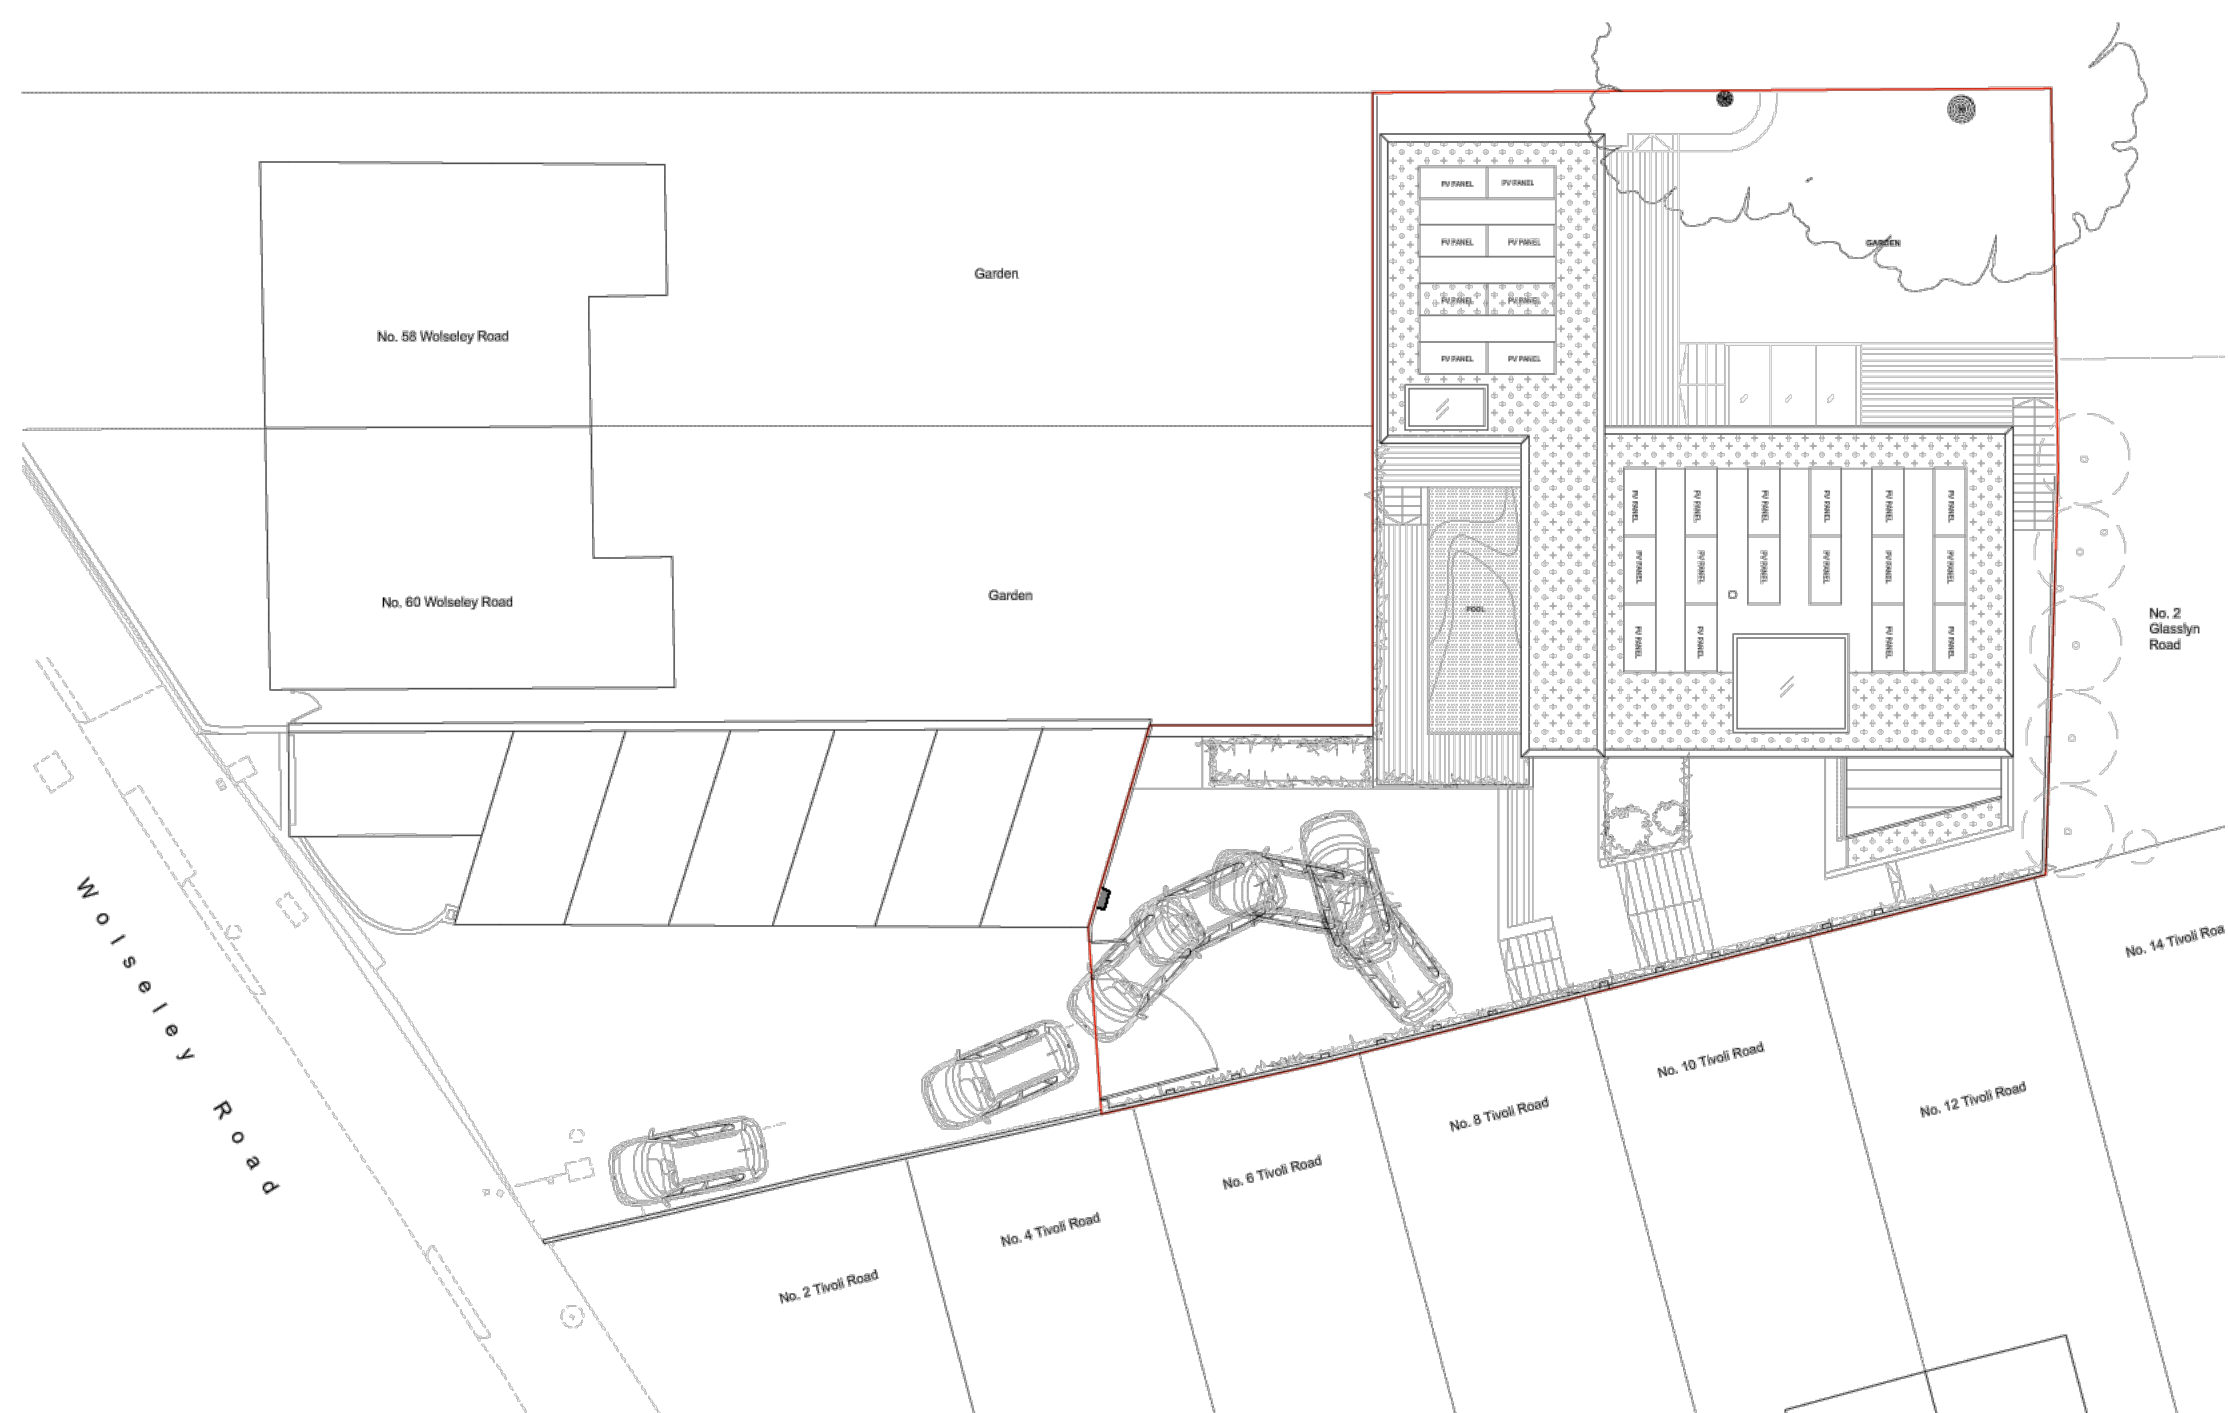

RA | Rich Architecture
64 WOLSELEY ROAD, LONDON N8 8RP
T: 0207 056 0853 | E: info@rich.uk.com
www.richarchitecture.co.uk

Project:
62 WOLSELEY RD, LONDON, N8 8RP

Drawing Title:
PROPOSED ROOF PLAN

Date:
28.11.22

Scale:
1:100@A2

Drawing No:
591-112_SK08

