


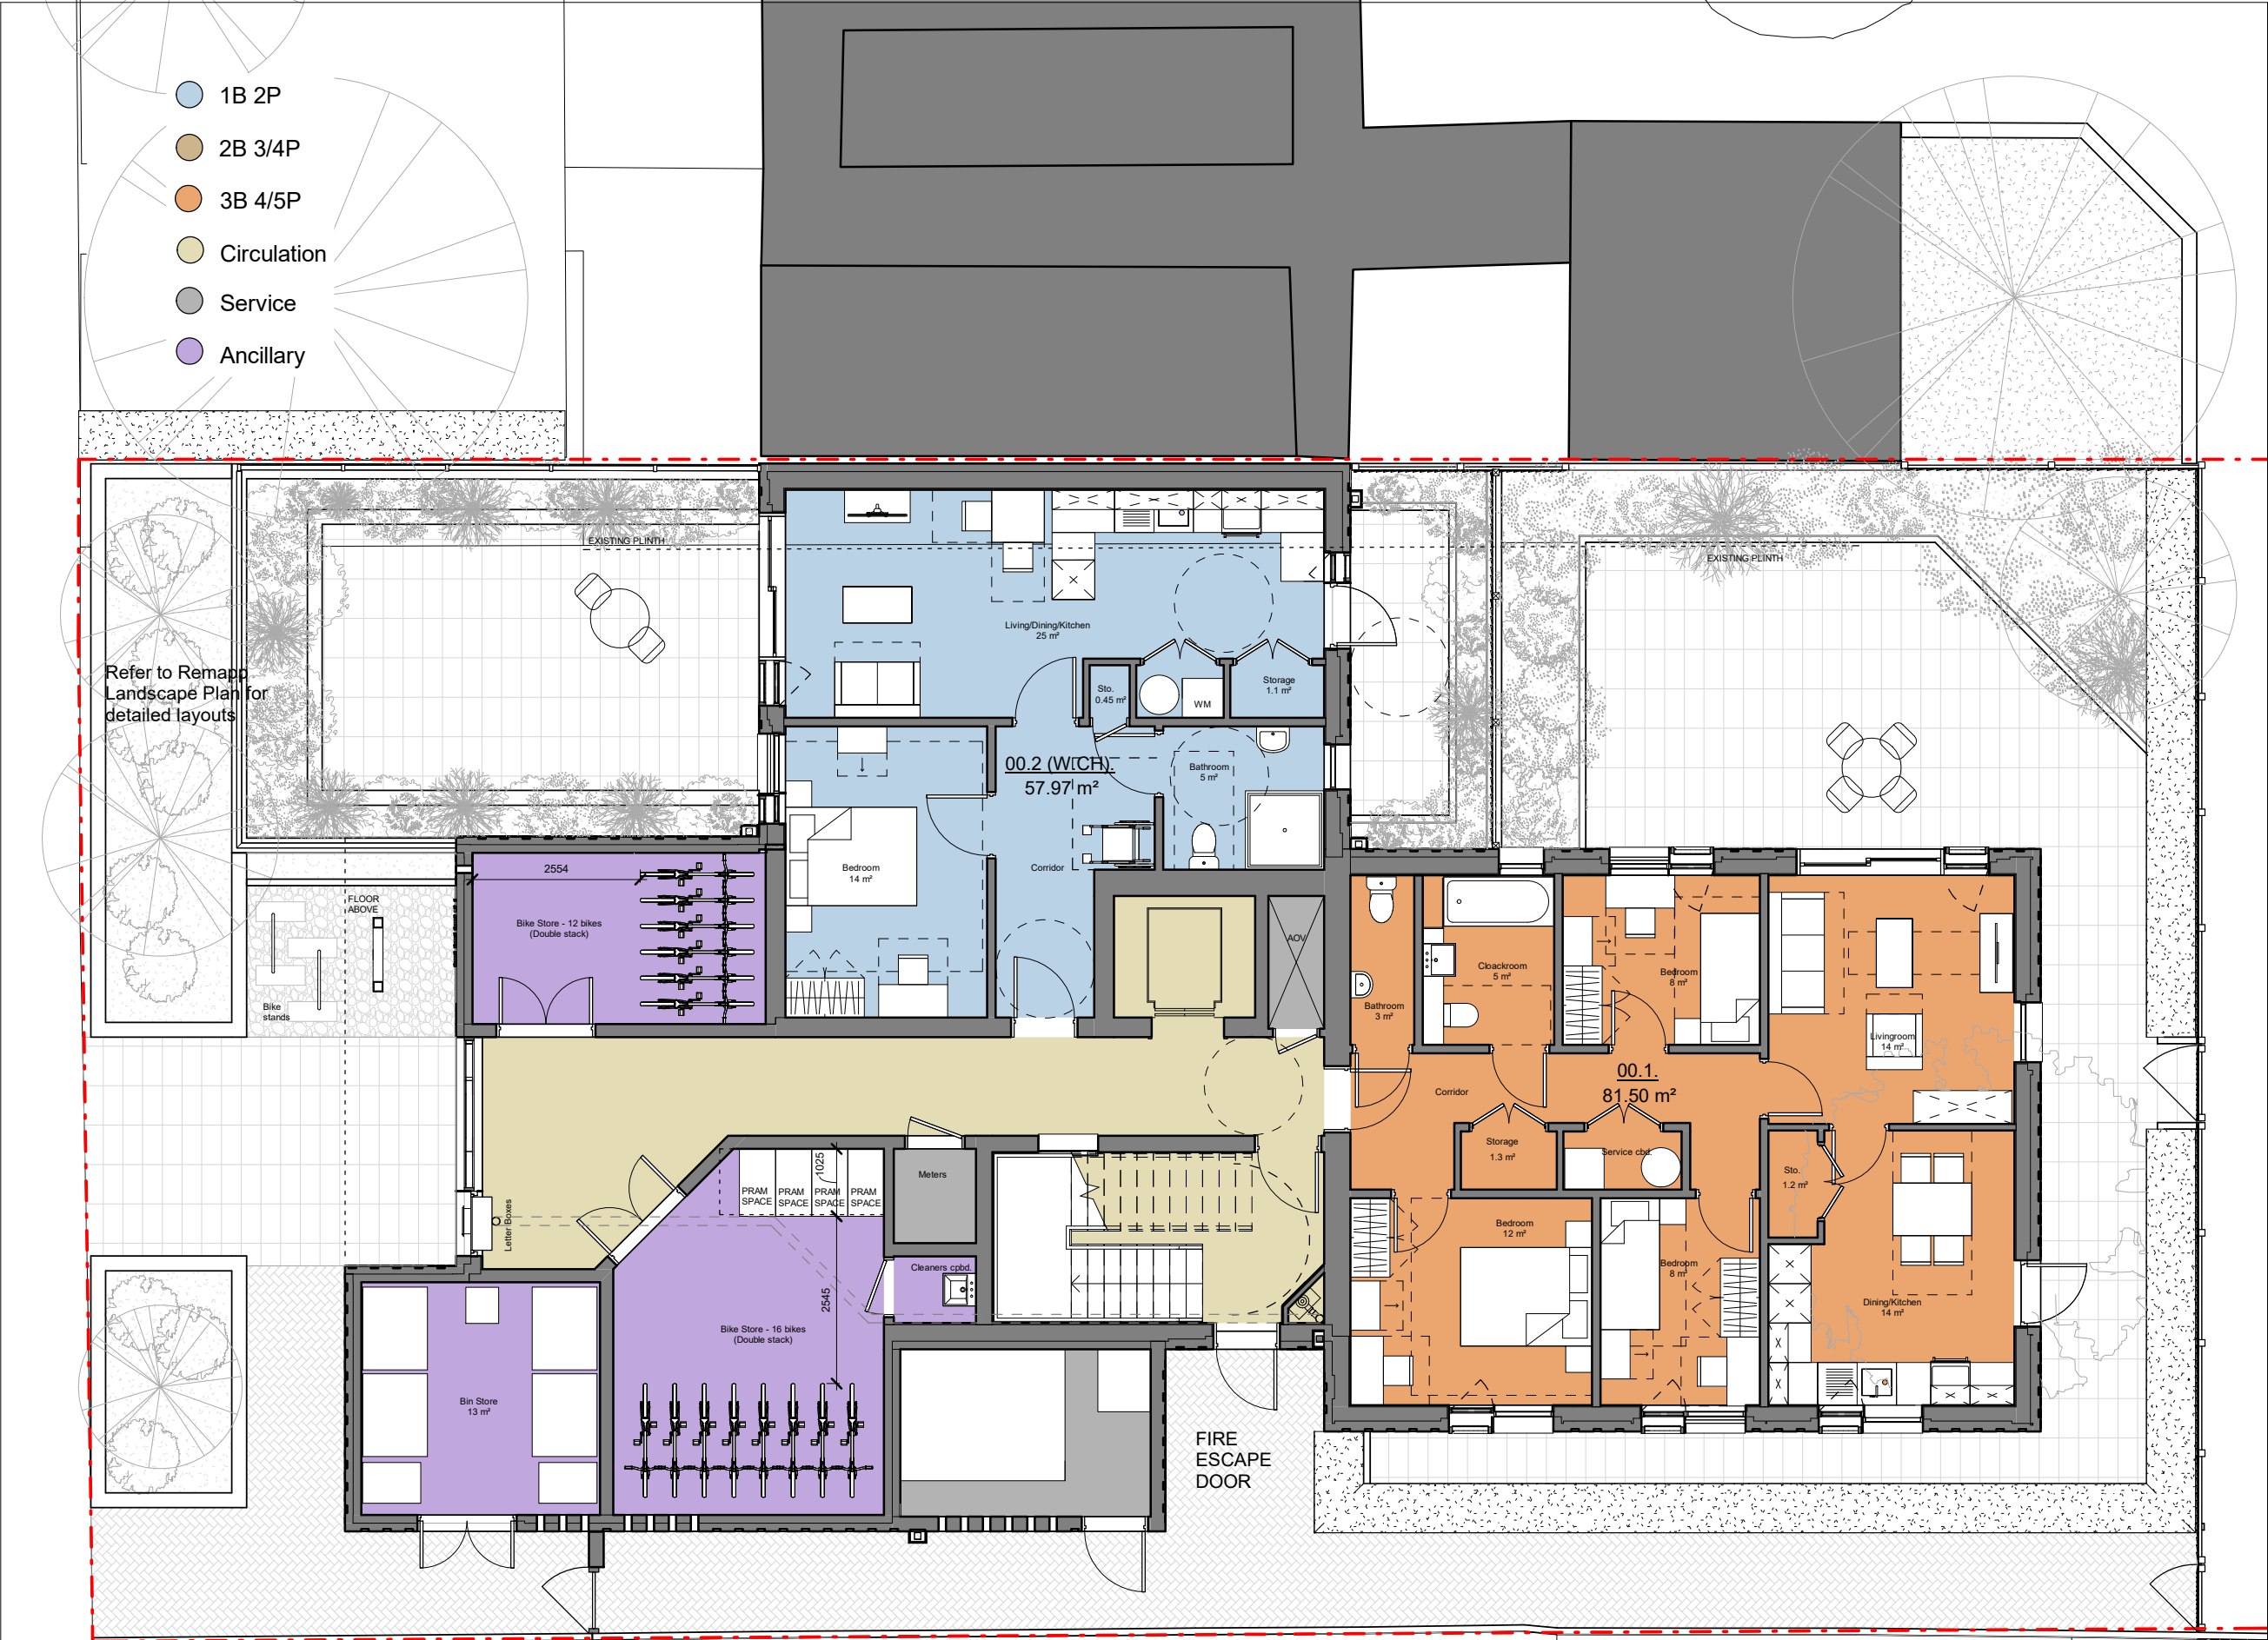

Client:

London Borough of Haringey

Key Plan:

|     |          |                                              |     |     |
|-----|----------|----------------------------------------------|-----|-----|
| M   | 23.01.26 | Issued for Planning Approval                 | MB  | KC  |
| L   | 22.10.21 | Issued for Planning Approval                 | MB  | KC  |
| K   | 22.07.08 | Issued for Design Freeze REV A               | MB  | KC  |
| J   | 21.11.08 | Access to meter room relocated               | MB  | CM  |
| I   | 21/10/18 | Consultant Design Freeze                     | MB  | CM  |
| I   | 21/10/05 | Position of lift and AOV revised. Gate added | MB  | CM  |
| H   | 21/09/09 | Consultant Design Freeze                     | WO  | CM  |
| G   | 21/06/18 | Issued for information                       | MB  | CM  |
| F   | 21/06/08 | Issued for information                       | MB  | CM  |
| E   | 21/05/25 | Issued for information                       | MB  | CM  |
| D   | 21/05/24 | Issued for information                       | MB  | CM  |
| D   | 21/02/05 | Issued for information                       | MB  | CM  |
| C   | 21/01/25 | Issued for comments                          | MB  | CM  |
| B   | 21/01/20 | Issued for comments only                     | MB  | CM  |
| A   | 23/11/20 | Updated Layouts for entrance and storage     | BPL | CM  |
| -   | 14/04/20 | Issue for QRP                                | MFF | CM  |
| REV | DATE     | DESCRIPTION                                  | DWN | CHK |

GENERAL NOTE:

This drawing is to be read in conjunction with all other drawings including structural, mechanical & electrical engineer's drawings.

Do not scale from this drawing. All areas and dimensions are approximate and subject to change.

All dimensions to be confirmed on site any discrepancies are to be notified to the Contract Administrator.

All details are indicative of design intent. Specialist design subcontractors are to develop and co-ordinate final details for the contract administrator's comments.

All installations are to be in accordance with manufacturers recommendations, any discrepancy is to be notified to the contract administrator immediately.

Kiran Curtis Ltd. accepts no responsibility for the accuracy of the existing building survey upon which these drawings are based.

All drawings and specifications are issued for the planning application and indicate the design intent.

This drawing is prepared for the sole use of the London Borough of Haringey.

Kiran Curtis Ltd. accepts no liability for use of this drawing by parties other than the party for whom it was prepared or for purposes other than those for which it was prepared.

This drawing is not for construction it is unsuitable and should not be used for construction purposes.

To complete the Technical Design further design development will be required including but not limited to coordination of designs and information with other consultants, specialist subcontractors, manufacturers and suppliers, compliance with the Employers Requirements and all other statutory and technical requirements and the production of construction issue information.

This drawing is protected by copyright and must not be copied or reproduced without the written consent of Kiran Curtis Ltd.

Project:

0535 - Boyton Road, Wat Tyler N8 7AW

Drawing Title:

Proposed Ground Floor Plan

FOR PLANNING

Drawing Number:

KCA-0535-1100

Scale: As indicated Paper Size: A3 Revision: M

**KC+A**

Designing Brighter Futures  
Architecture Urban Design Planning

+44 (0)20 7336 0999  
enquiries@kcaarchitects.co.uk  
www.kcaarchitects.co.uk

Kemp House  
152 - 160 City Road  
London EC1V 2NX