



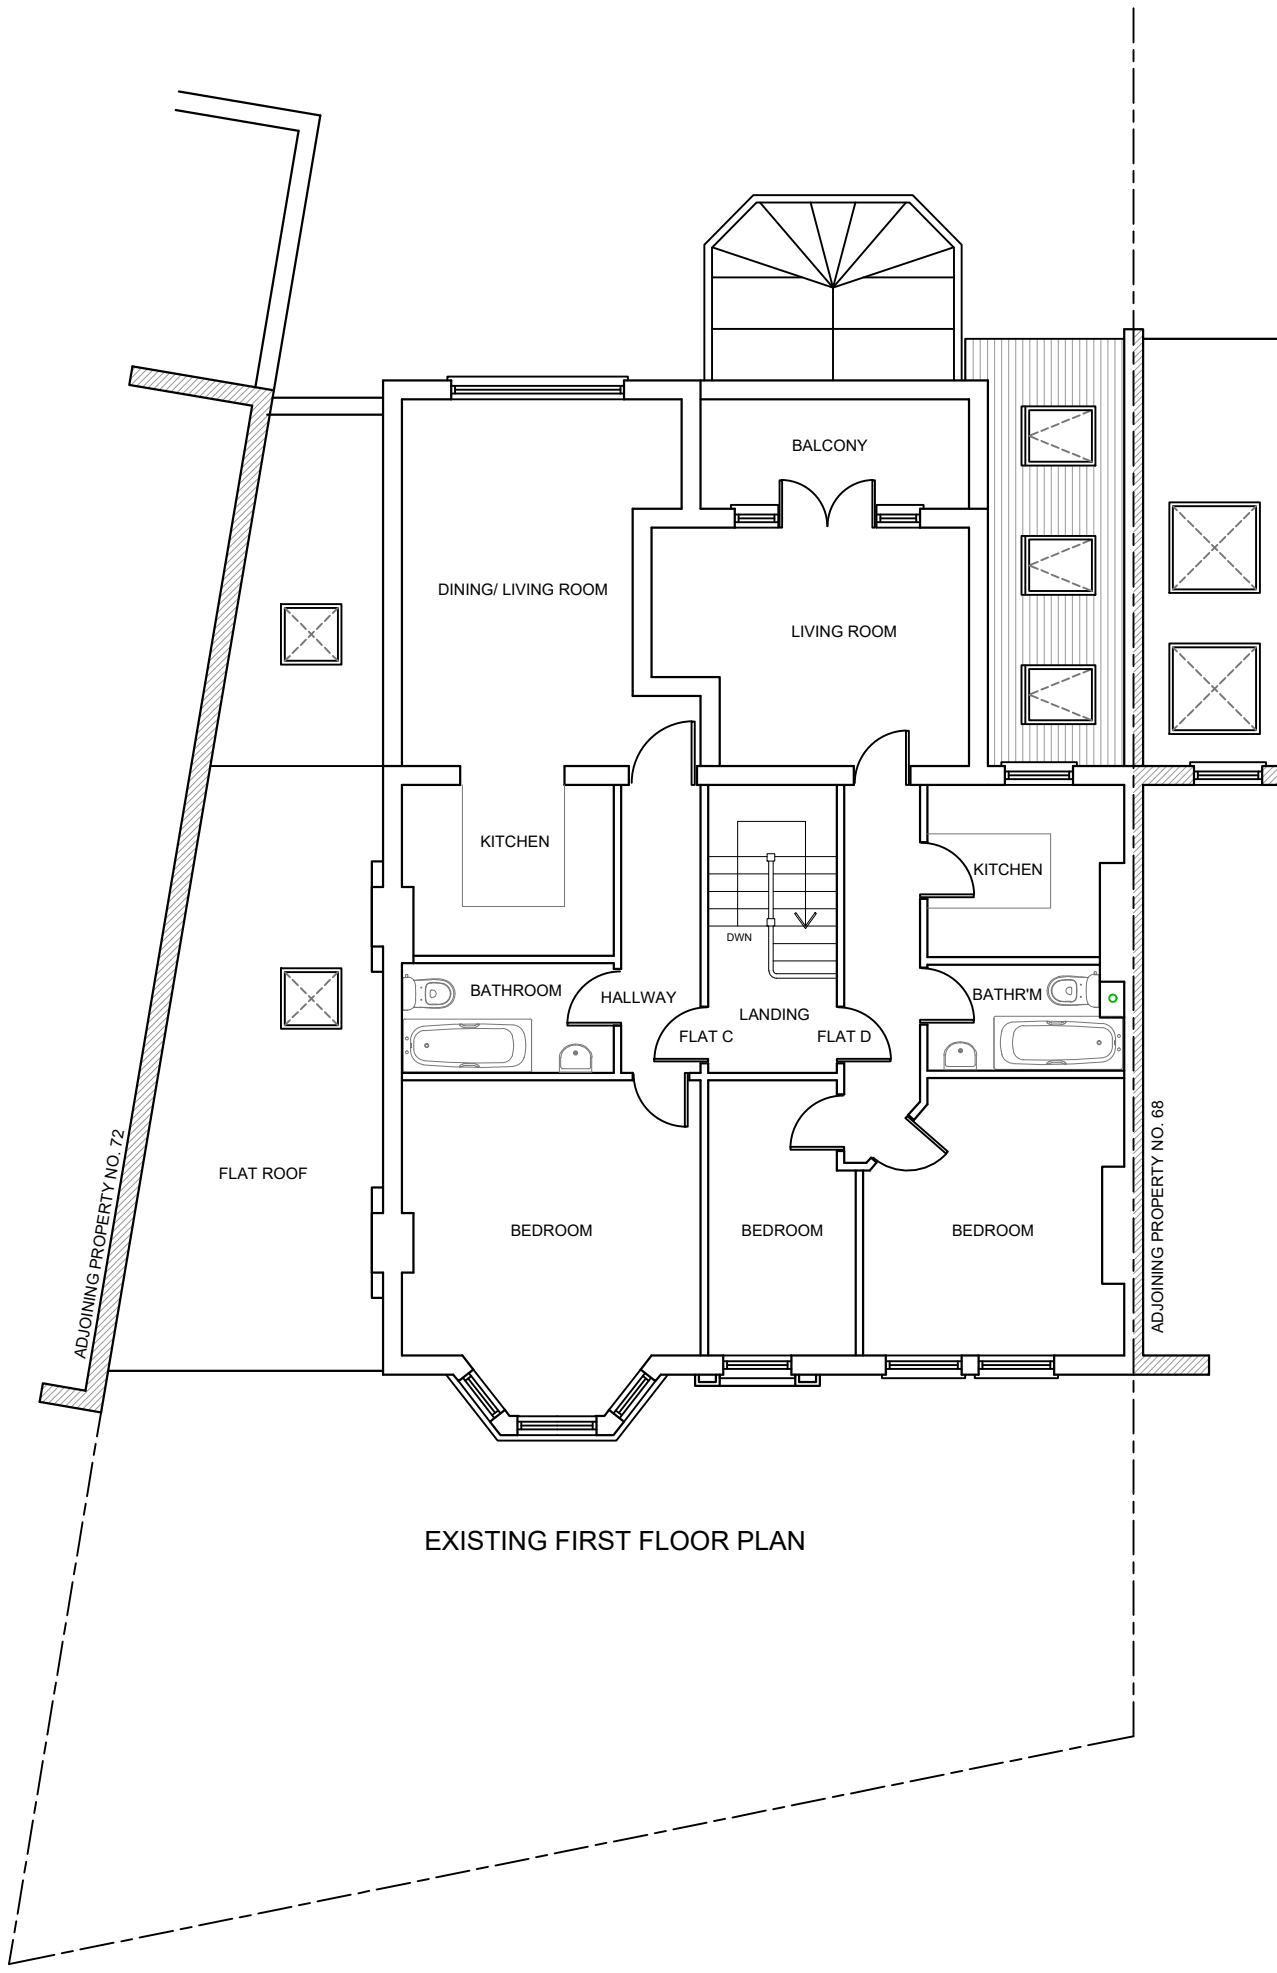


EXISTING FRONT ELEVATION

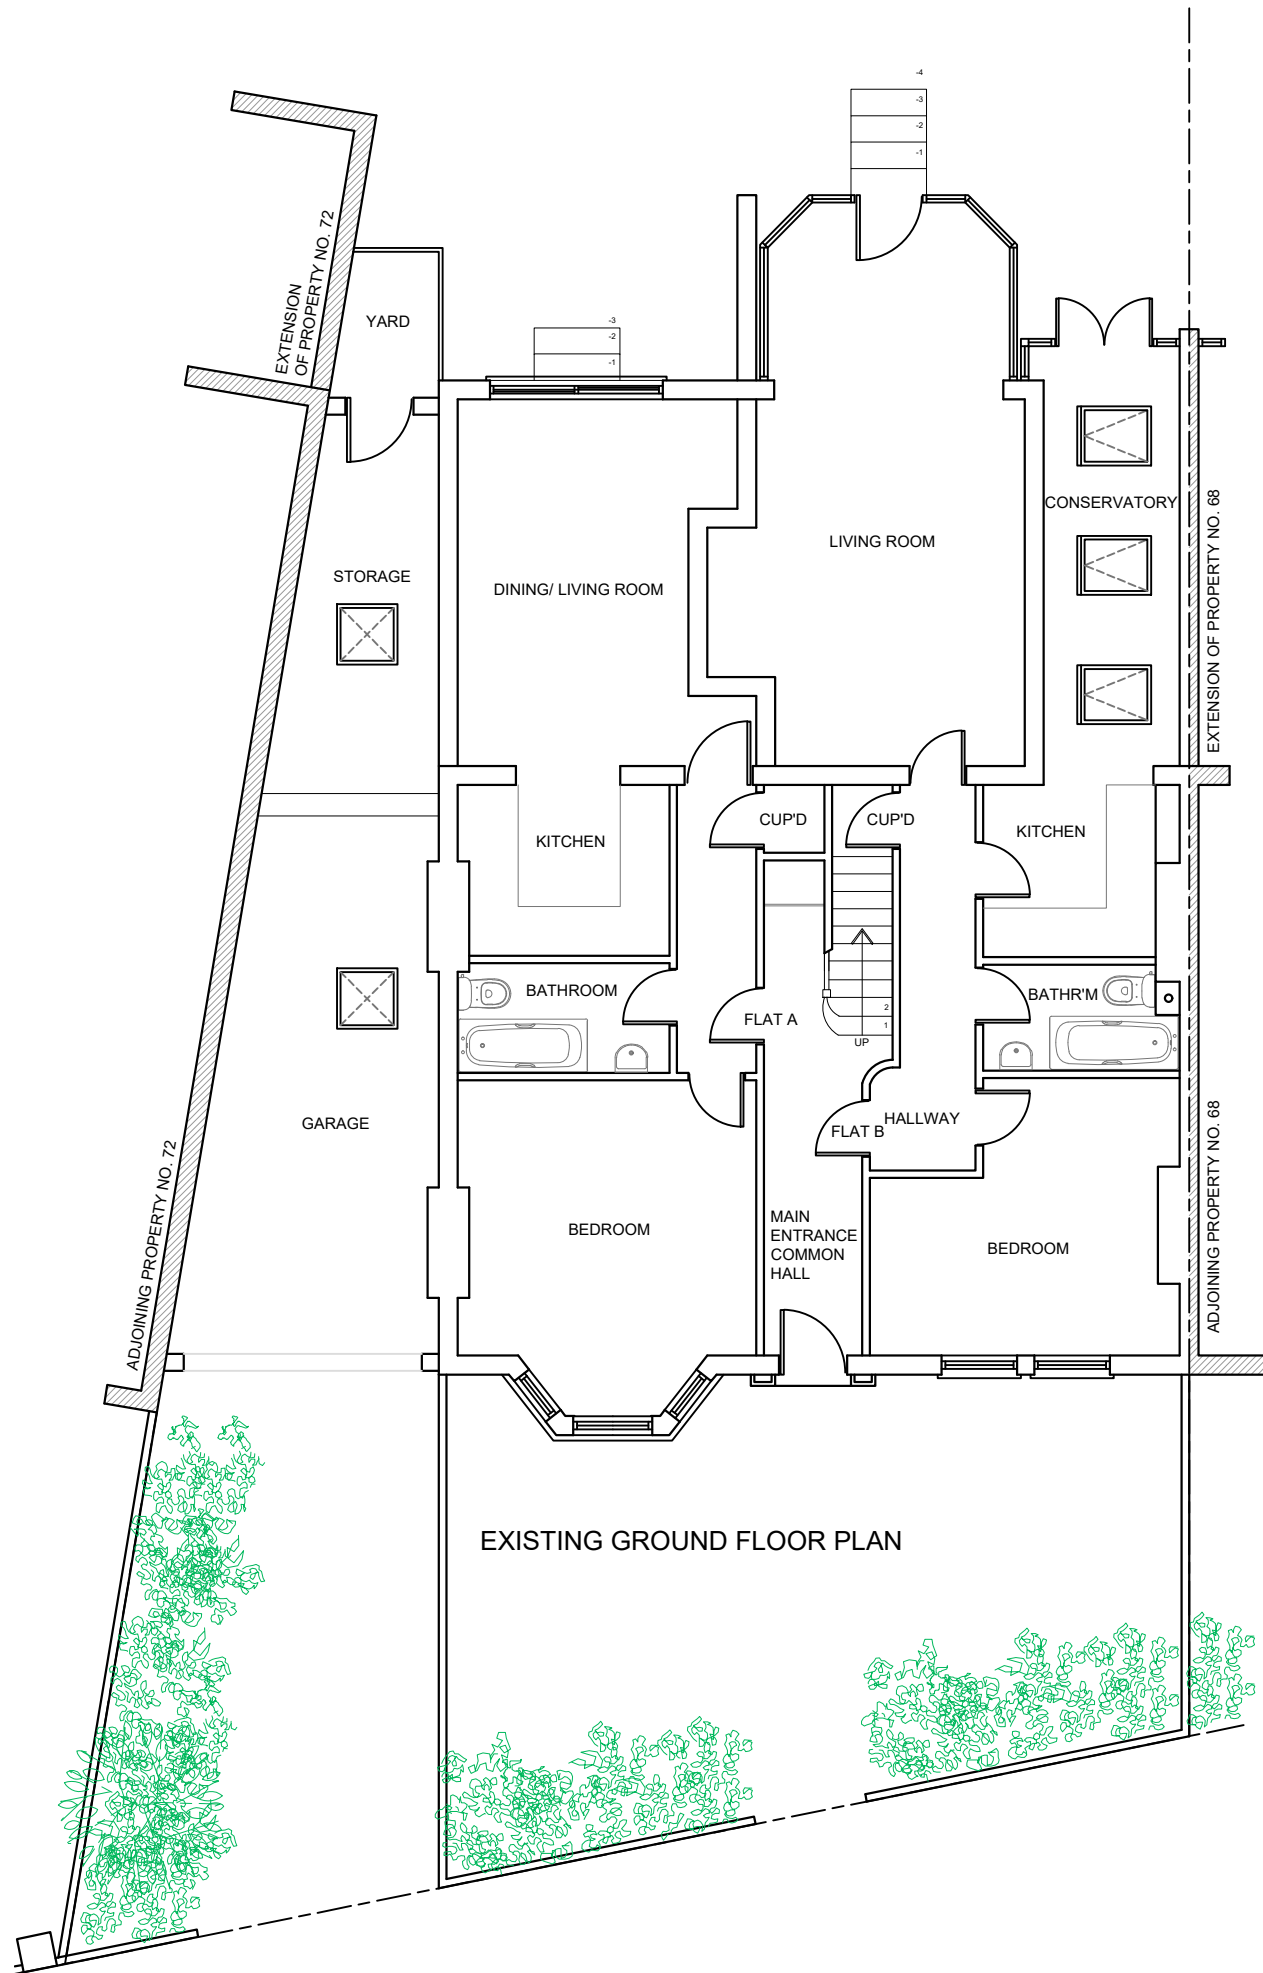

EXISTING REAR ELEVATION



EXISTING REAR ELEVATION

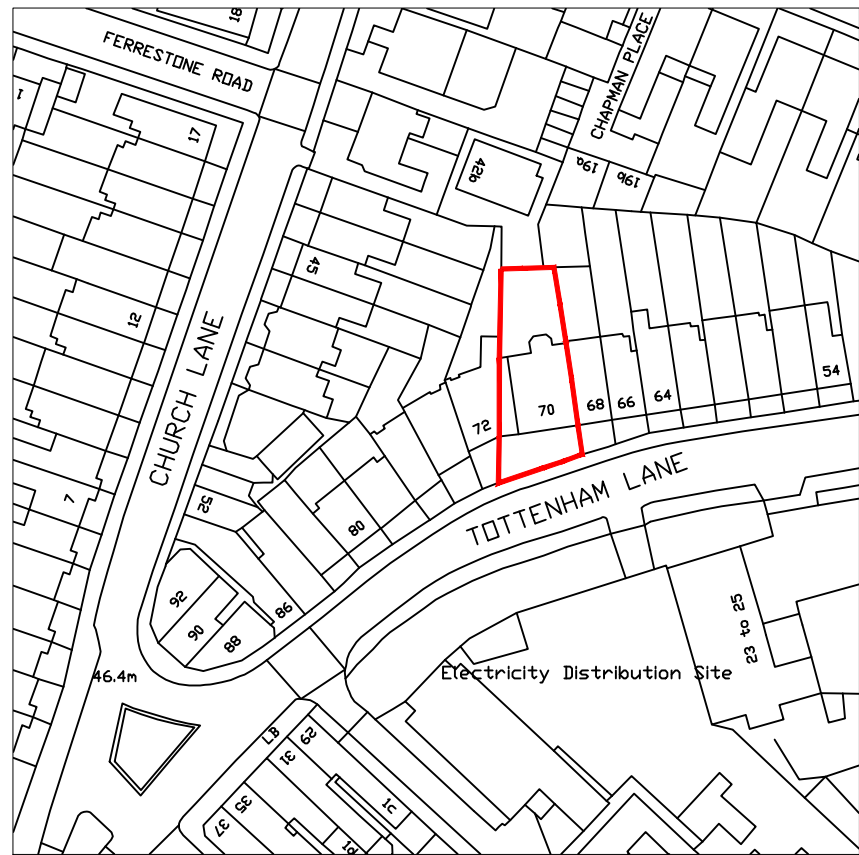

SITE PLAN (1:1250)

IMPORTANT NOTE
The specification is to be read in conjunction with the plans/section details, and other associated Structural details as may be provided.
All work is to be carried out to the Local Authority Planning and Building Regulations Approval, and the Codes of Practice and British Standards as necessary. All dimensions, levels, sizes, positions and locations of particulars as indicated on drawings are to be verified by the appointed Contractor on site prior to engaging in works. Any discrepancies must be reported to the Architect/Surveyor/Engineer or responsible person/s immediately.
The Contractor is responsible for ensuring compliance with the CDM Regulations, and appropriate Health & Safety on site precautions.
The Client/Building Owner must obtain any necessary PARTY WALL AGREEMENTS, prior to engaging in the works on site.

Rev.	Date	Comment
(1:50)		
(1:100)		

Copyright ©

kdb
building designs

Chartered Architectural Technologist
020 3875 2000
plans@kdbdesigns.co.uk
www.kdbdesigns.co.uk

Client: MR S McCRAKEN

Site Address: 70 TOTTENHAM LANE
LONDON
N8 7EE

Project Title: INFILL EXTENSION AND
LOFT CONVERSION
TO FORM 3 STOREY
DWELLING HOUSE

Status: PLANNING APPLICATION

Drawn: ND Checked: KB

Date: 08.09.2021 Scale: 1:100 @ A2

Drawing Title:
EXISTING FLOOR PLANS,
SITE PLAN & SITE
PHOTOGRAPHS

Job No: TOTL70 Drawing No: PL - 01 Rev: