



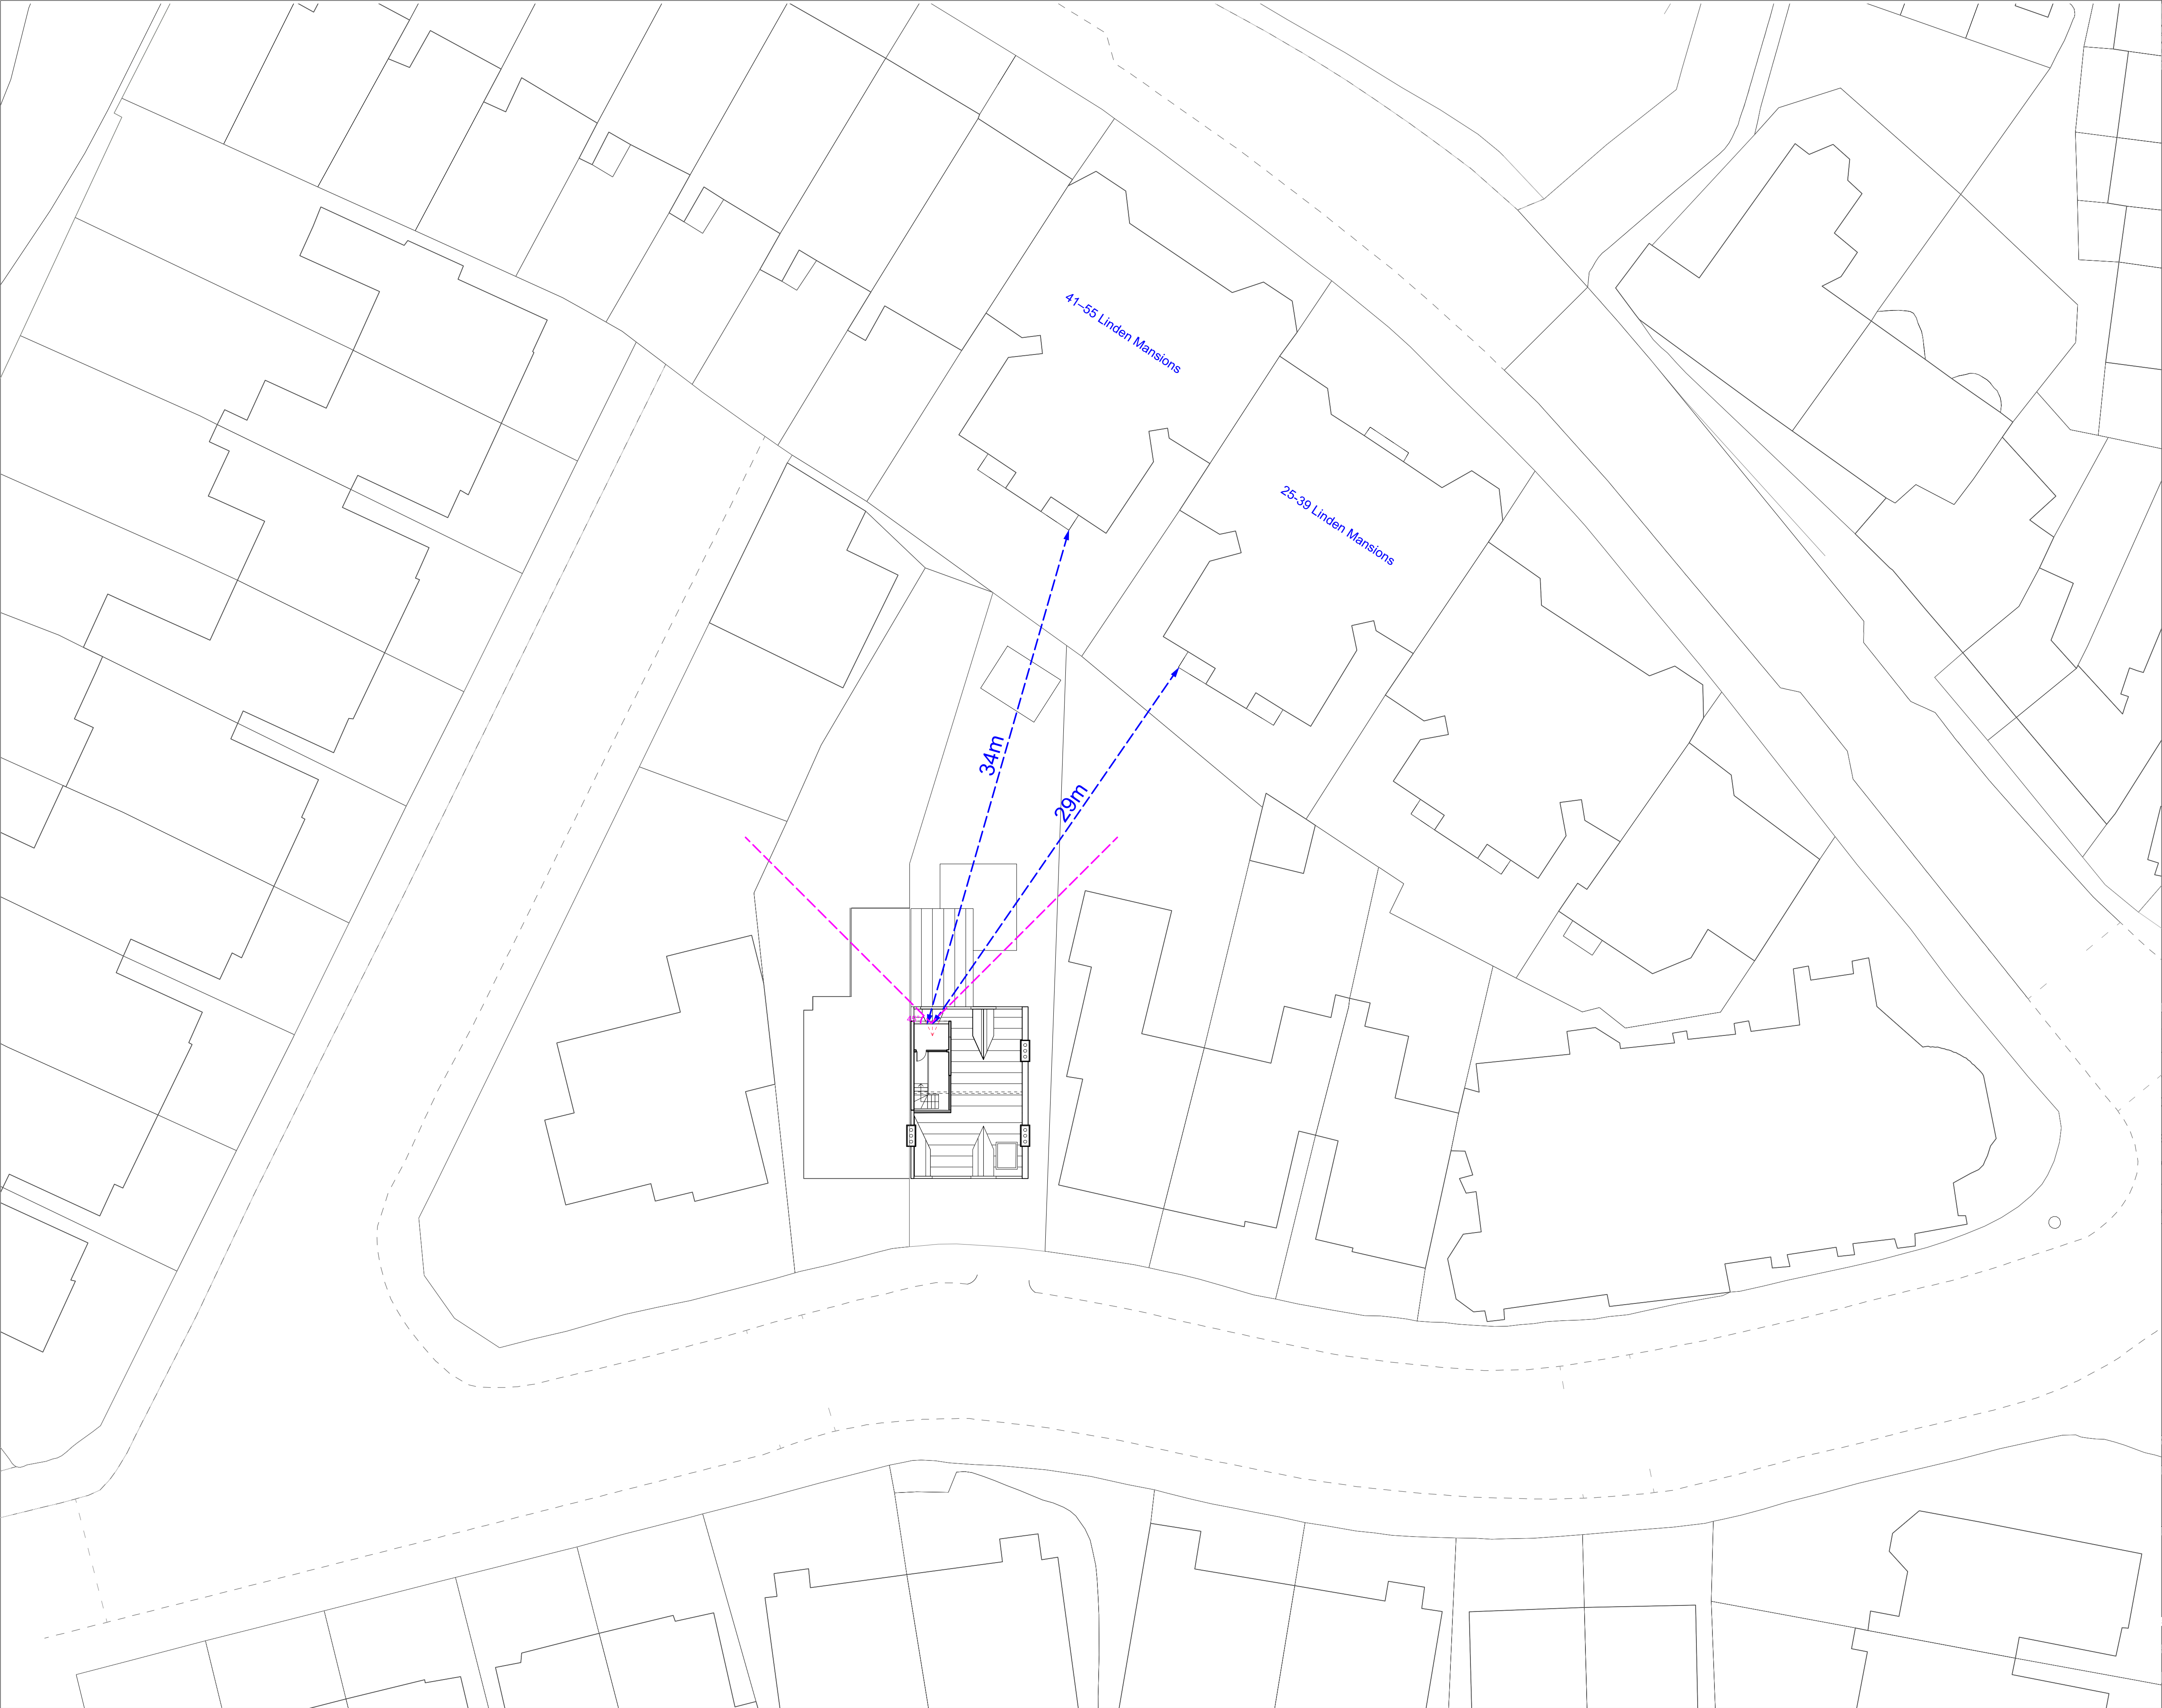

Information contained within this drawing is the sole copyright of 21st Architecture Ltd. and is not to be reproduced without express permission. No implied licence exists. This drawing not to be used for land transfer or valuation purposes. Do not scale from this drawing. All dimensions & levels are to be checked on site by the contractor. Issued for purposes indicated only. Drawing errors and omissions to be reported to the architect.

- notes
- Existing
 - Proposed
 - Removed

P1 11.01.23 Issued for Planning Application

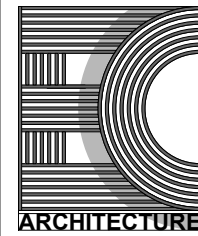

Unit 3/ 2nd Floor
80-82 Pride Court
White Lion Street
London
N1 9PF
Tel: +44(0)20 7952 0252
www.edencoast.com

Client
Andreas Weiskam

Project
69 Cromwell Avenue

Drawing Title
Proposed Roof Plan

Status Planning	Drawn AT	Checked PK
Scale 1:200@A1, 1:400@A3	Date Jan 2023	Revision P1
Drwa. No. 326_GA_10		