






Site Plan 1:1250

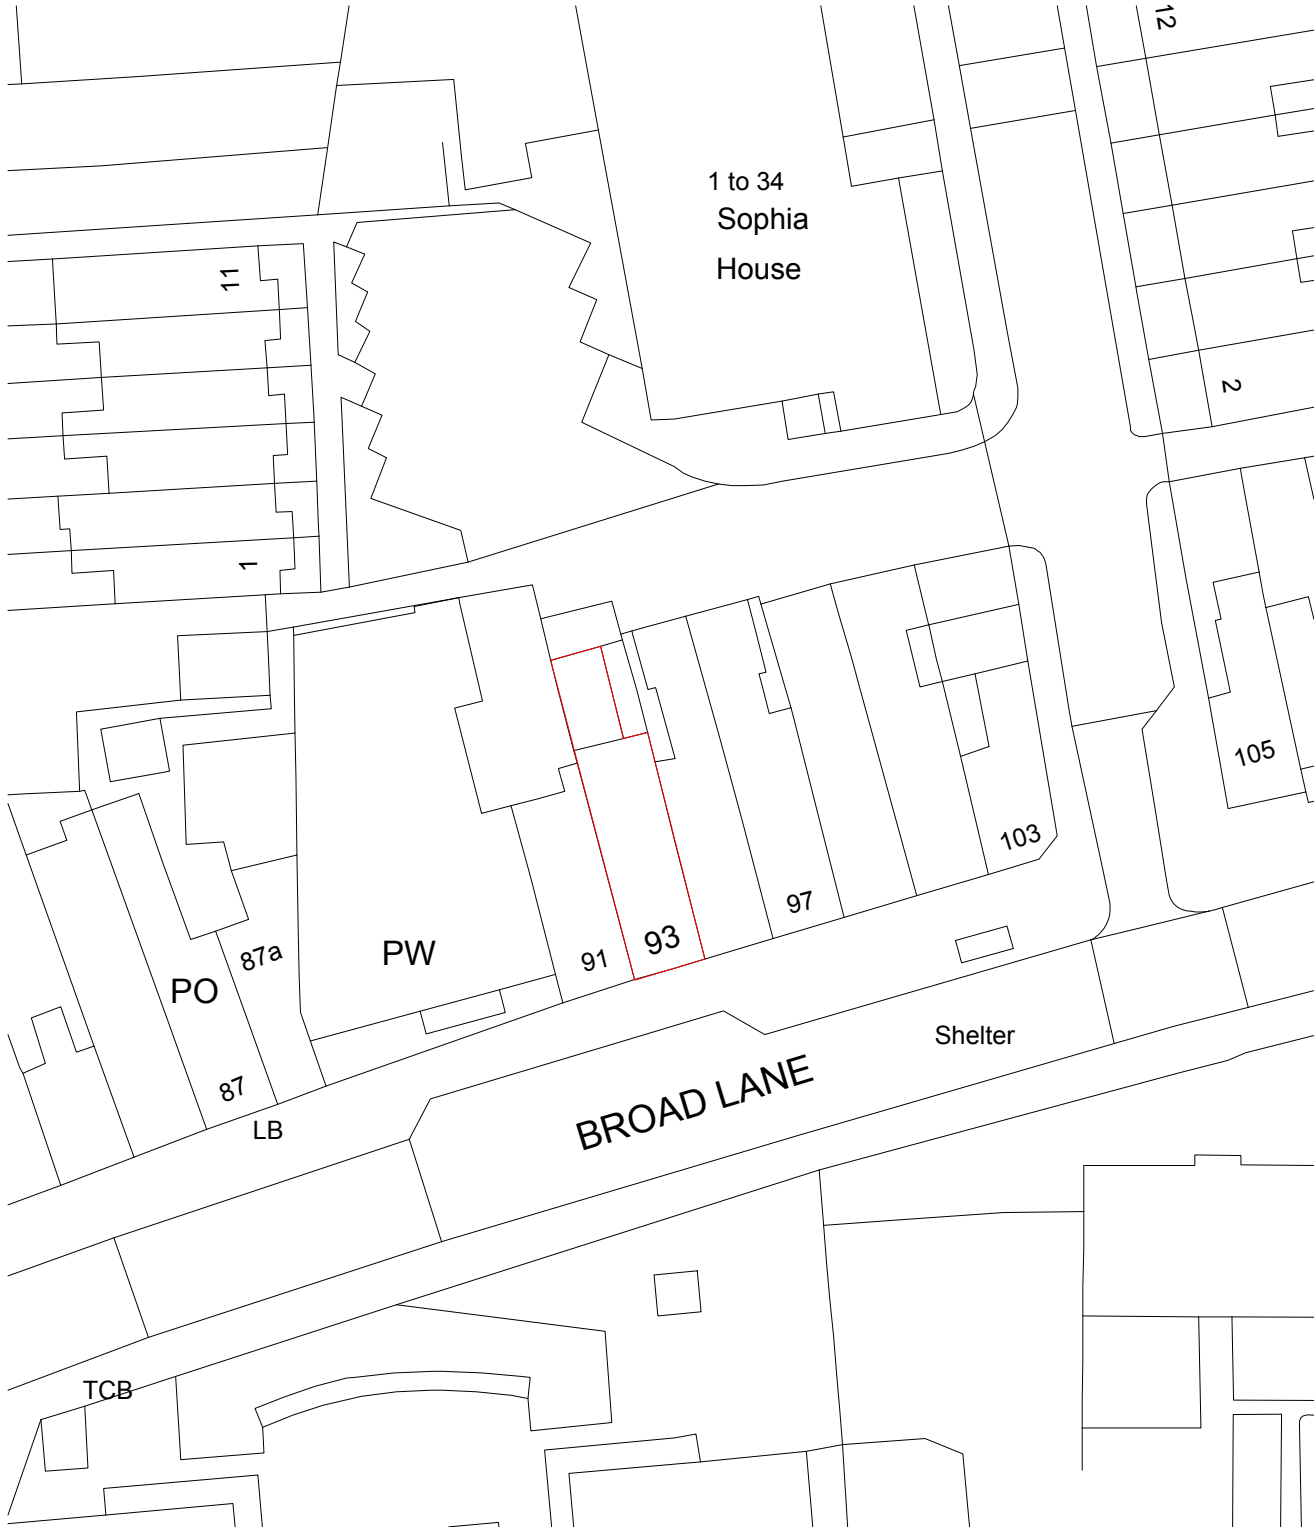

Block Plan 1:500

 

Scale 1:1250 @A3  
Scale 1:500 @A3

 

C  
I  
L  
E  
M

DESIGN STUDIO

|                        |             |
|------------------------|-------------|
| CLIENT                 |             |
| Mr Sami Ozkan          |             |
| PROJECT                | First Floor |
| 93 Broad Lane, N15 4DW |             |
| TITLE                  |             |
| SITE AND BLOCK PLANS   |             |
| DATE                   |             |
| 04.02.2023             |             |
| SCALE                  | REF:        |
| 1:250                  | 93 00       |
| 1:500                  |             |

This drawing is prepared solely for design and planning submission purposes. It is not intended or suitable for either building regulations or construction purposes and should not be used for such.

The copyright of the drawing and designs remains with Cilem Design Studio. All copies are only for information about the application, they may not be used for any other purpose without the express written permission of Cilem Design Studio.