



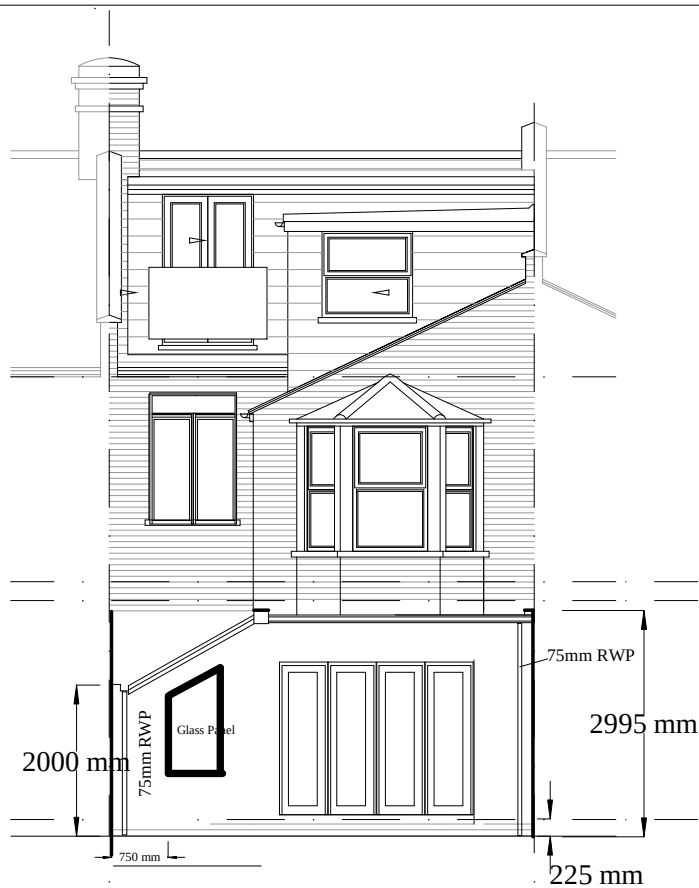

REAR ELEVATION



FLANK ELEVATION

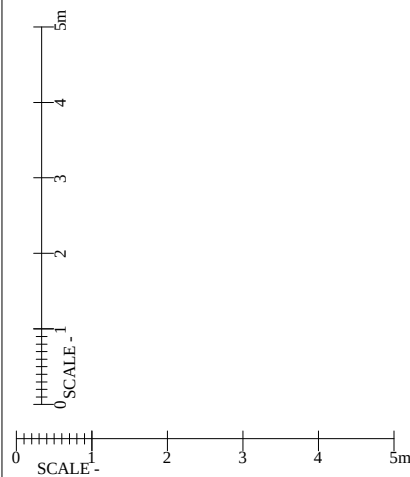

REVISIONS DATE		All dimensions must be checked on site. The Contractor shall be responsible for taking all necessary site dimensions and levels and for all exploratory works to verify the existing structure before commencement of works. All details to comply with current building regulations and Local Authority approvals. Work not to commence before final approval of plans by Local Authority.	Where new work is on/near boundary line/party wall the property owner is to serve party wall notice to the adjoining property/land owner in accordance with the requirements of the 'Party Wall etc.' Act 1996. IDENTIFY DRAINS ON SITE BEFORE ANY WORKS START COMMENCES. INFORM WATER BOARD IF FOUNDATIONS ARE OVER OR CLOSE TO DRAINS.	CA(UK)LTD CHARTERED CIVIL ENGINEERS & ARCHITECTURAL DESIGNERS C. ARNAOUTI, BSc(Eng)Hon,PhD,MICE,CEng	TITLE: PROPOSED ELEVATIONS REAR EXT 1.0M 214 BOUNDARY ROAD LONDON N22 6AJ			
					DRAWN BY: CA	DATE: 15/01/2023		
					DRAWING No: JONNY 214.105 PRO ELEV	SCALE: 1:100		
					2 BATCHELDOR GARDENS BROMHAM BEDS NK43 8SP TEL 07956 635 515			

All dimensions must be checked on site.
The Contractor shall be responsible for taking all necessary site dimensions and levels and for all exploratory works to verify the existing structure before commencement of works.

All details to comply with current building regulations and Local Authority approvals.
Work not to commence before final approval of plans by Local Authority.