


DO NOT SCALE FROM THIS DRAWING.
(DRAWINGS MAY BE SCALED FOR LOCAL AUTHORITY & PLANNING PURPOSES ONLY)
ALL DIMENSIONS TO BE CHECKED ON SITE.
COPYRIGHT PROTECTED.

1 0 1 2 3 4 5
SCALE 1:100 m

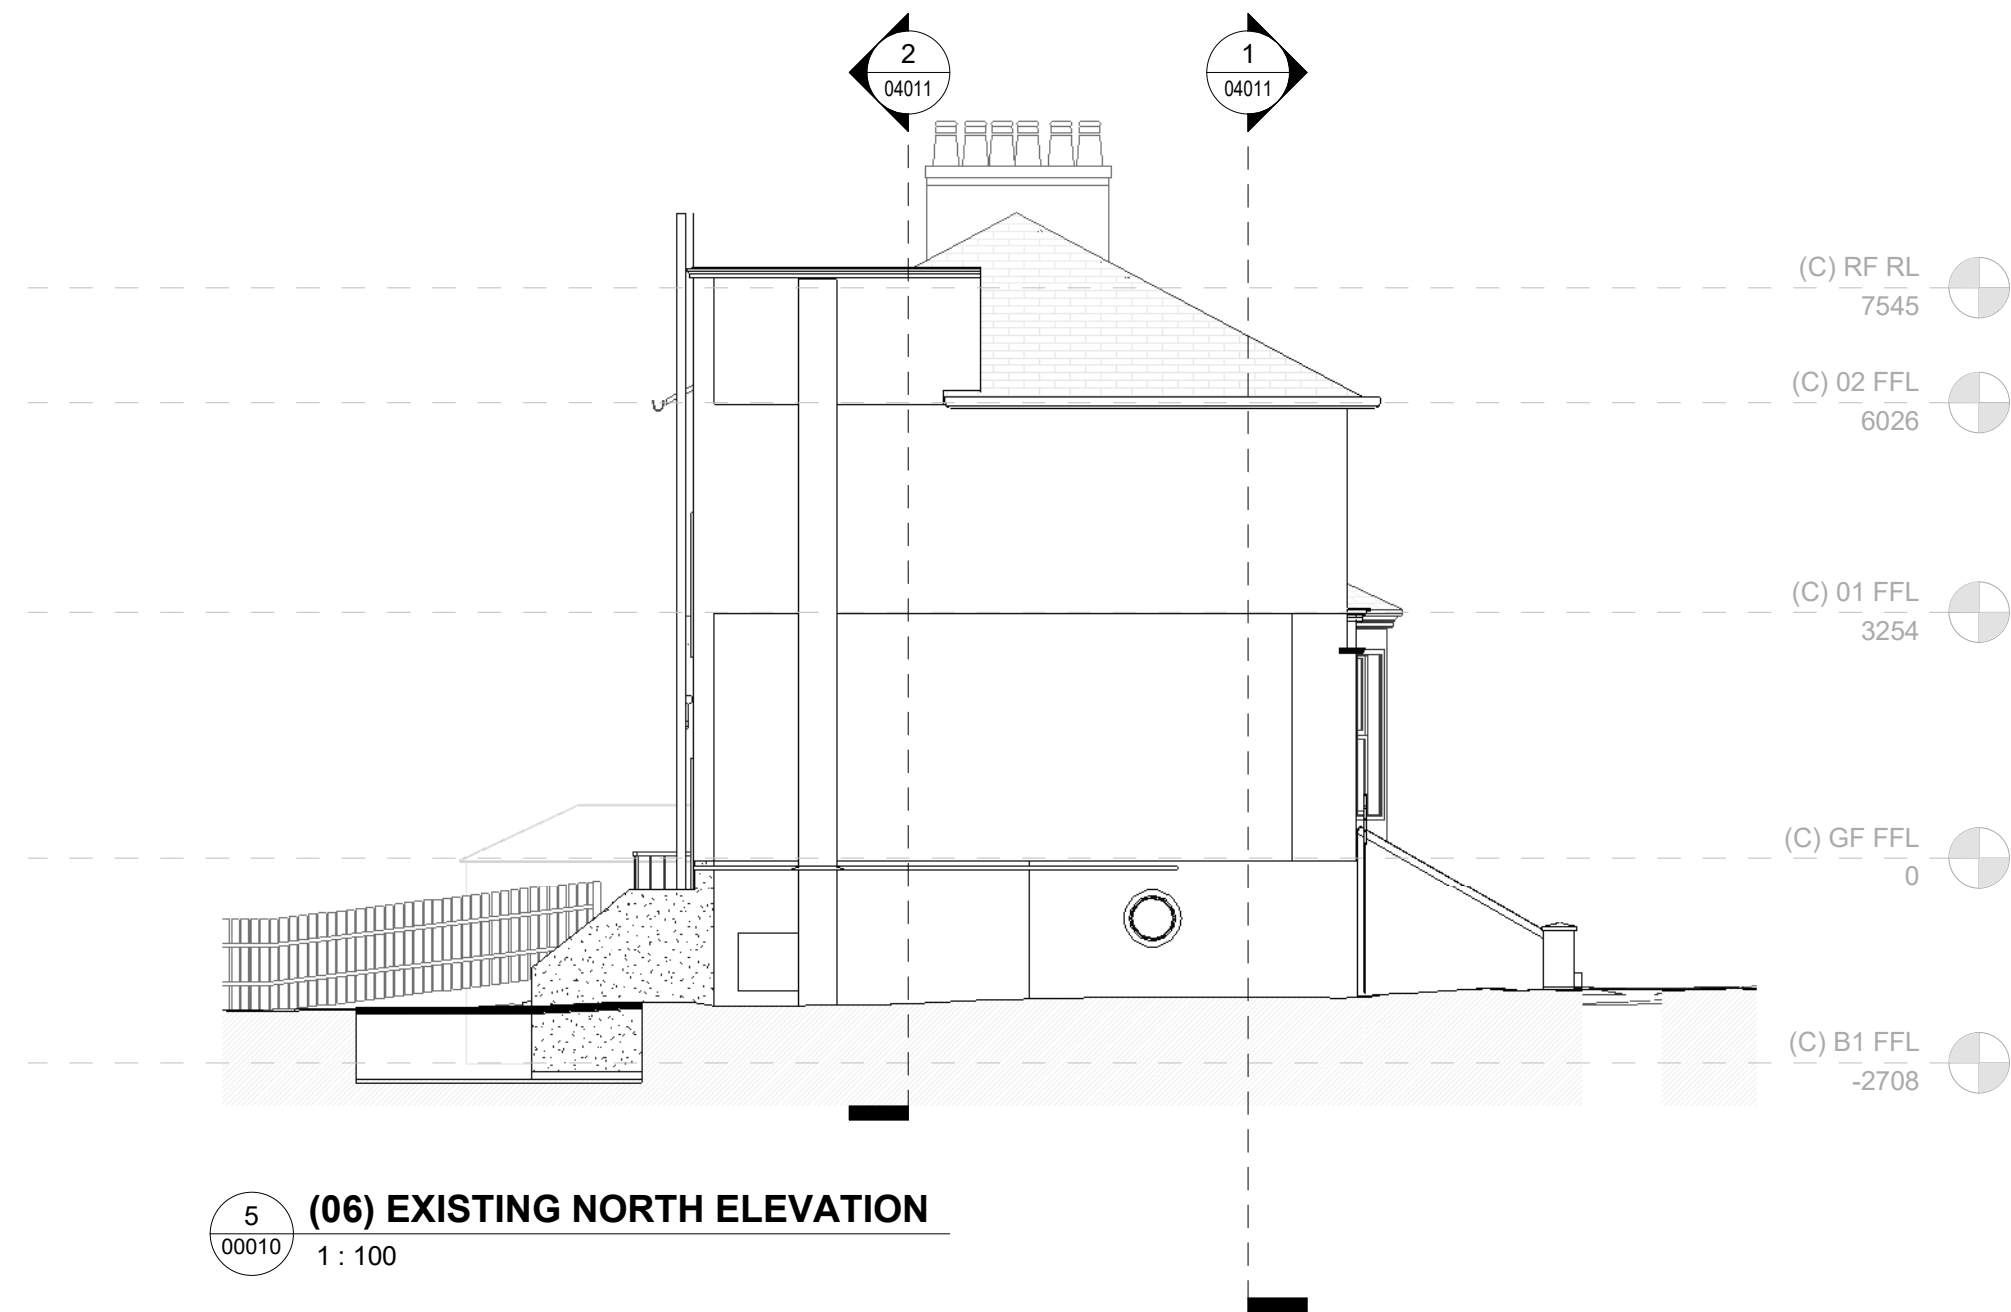


(06) EXISTING NORTH ELEVATION

1 : 100



(06) EXISTING SOUTH ELEVATION

1 : 100

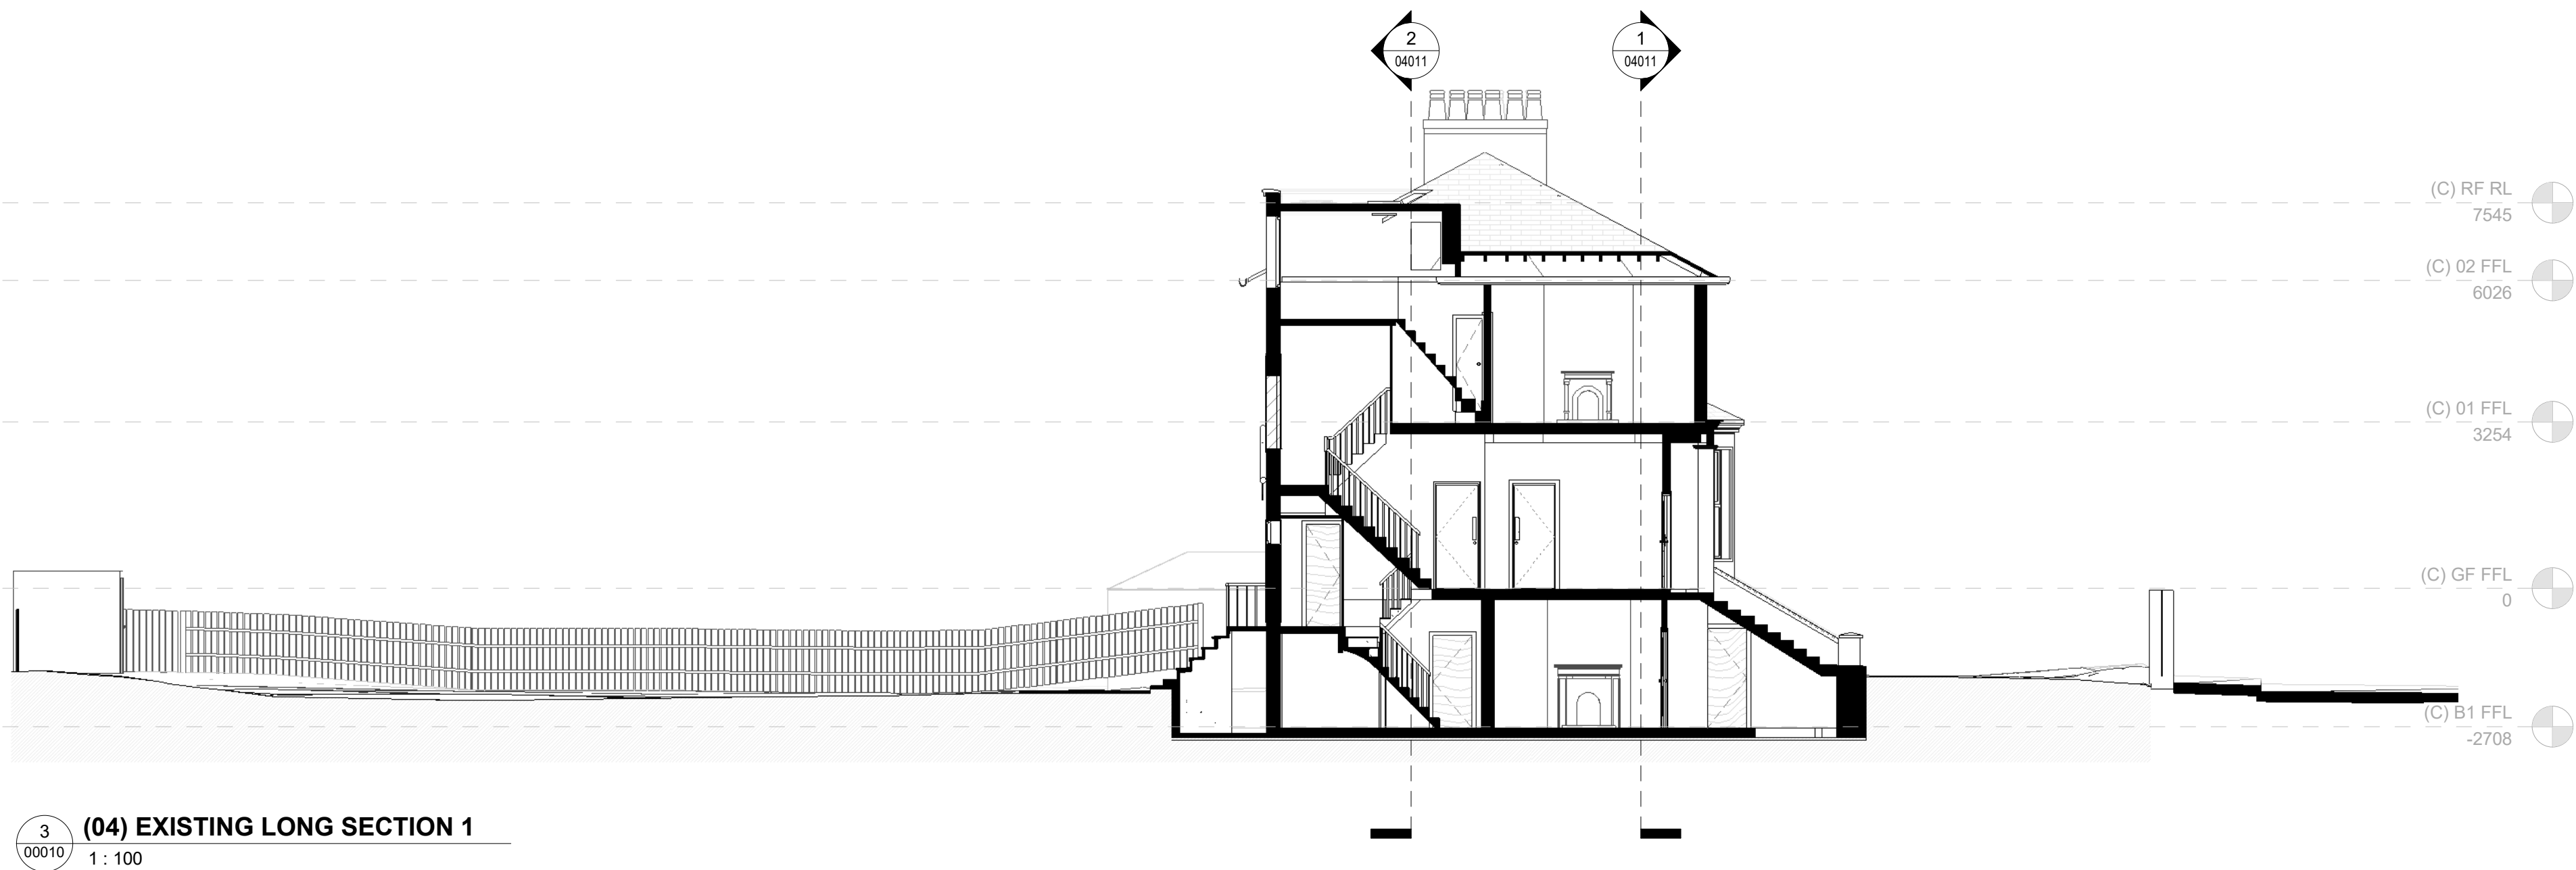


(04) EXISTING LONG SECTION 1

1 : 100




(04) EXISTING CROSS SECTION 1

1 : 100

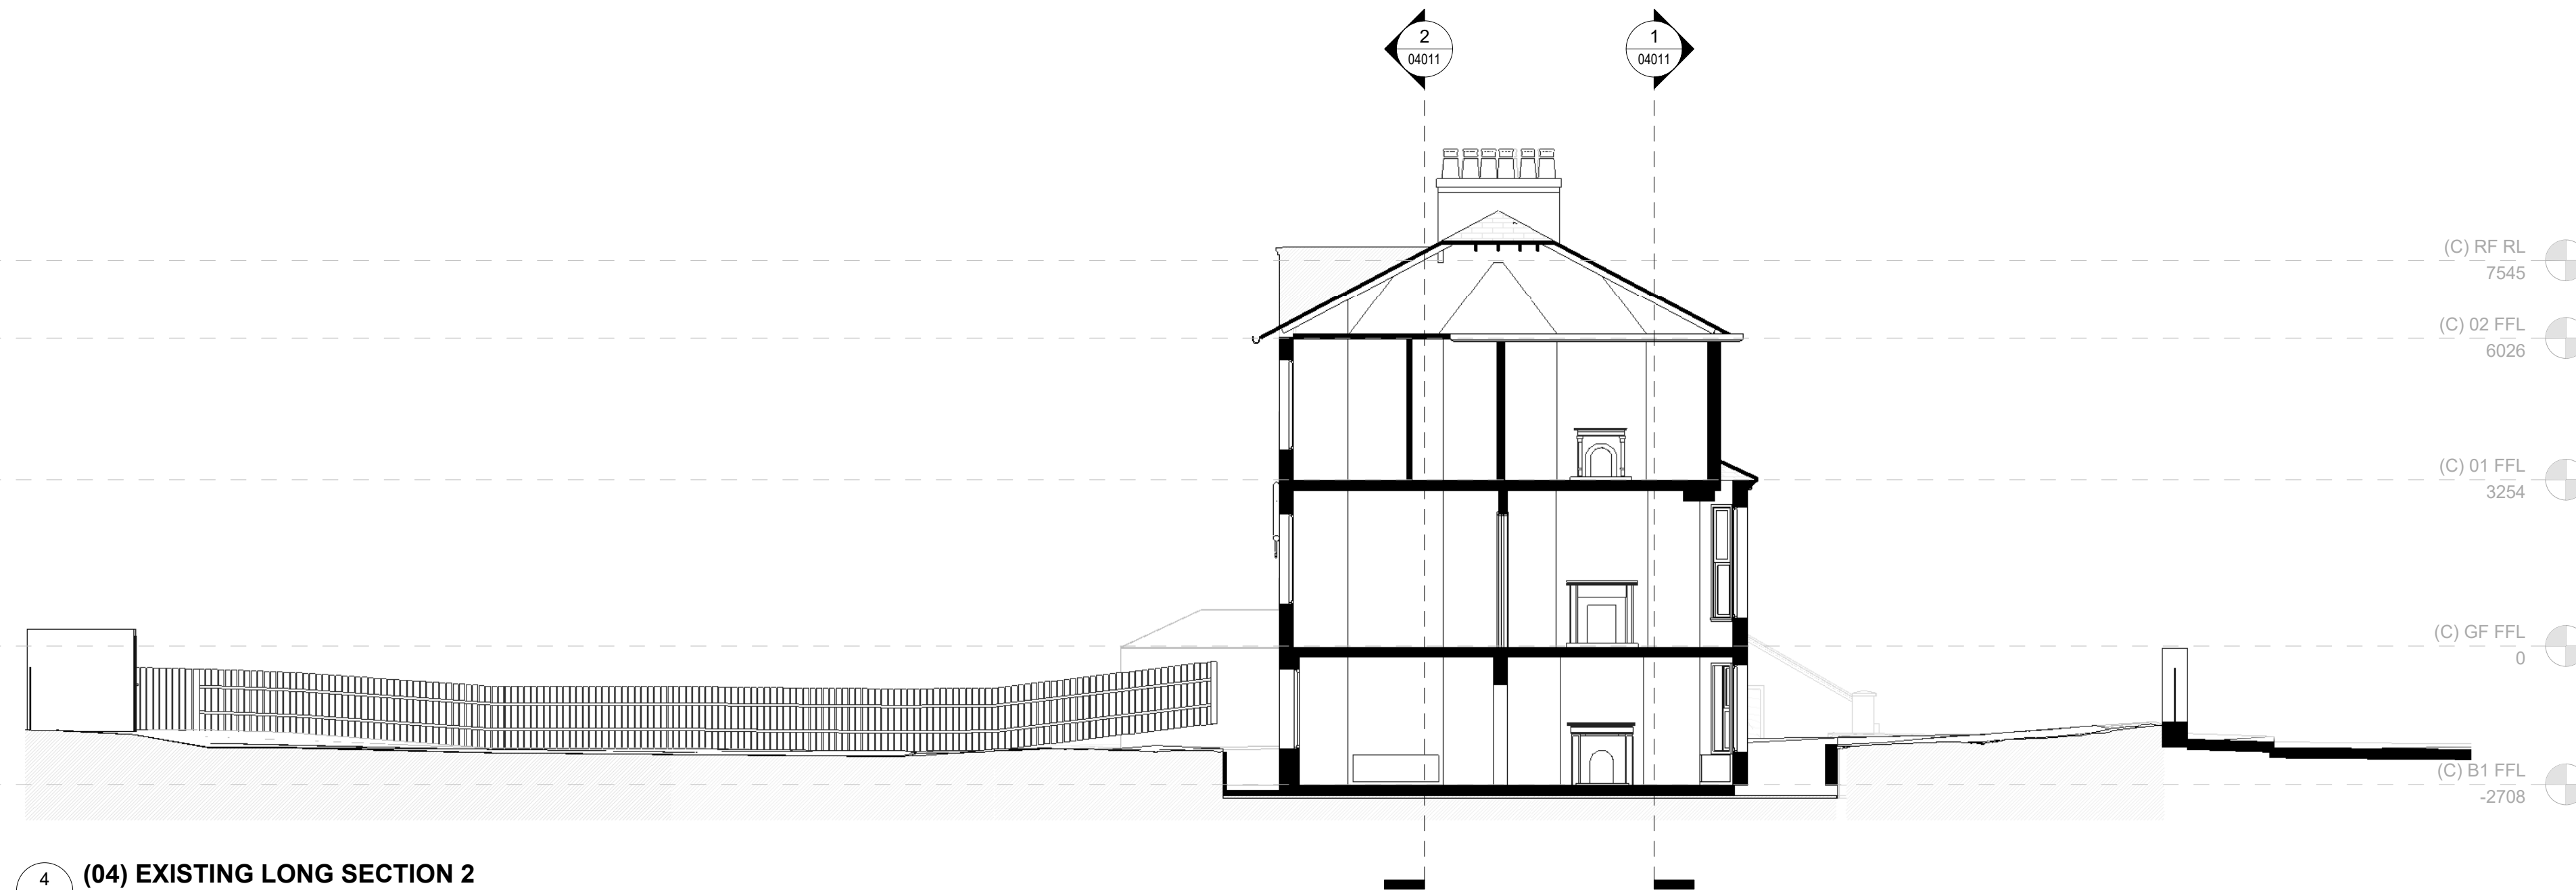

(04) EXISTING LONG SECTION 2

1 : 100

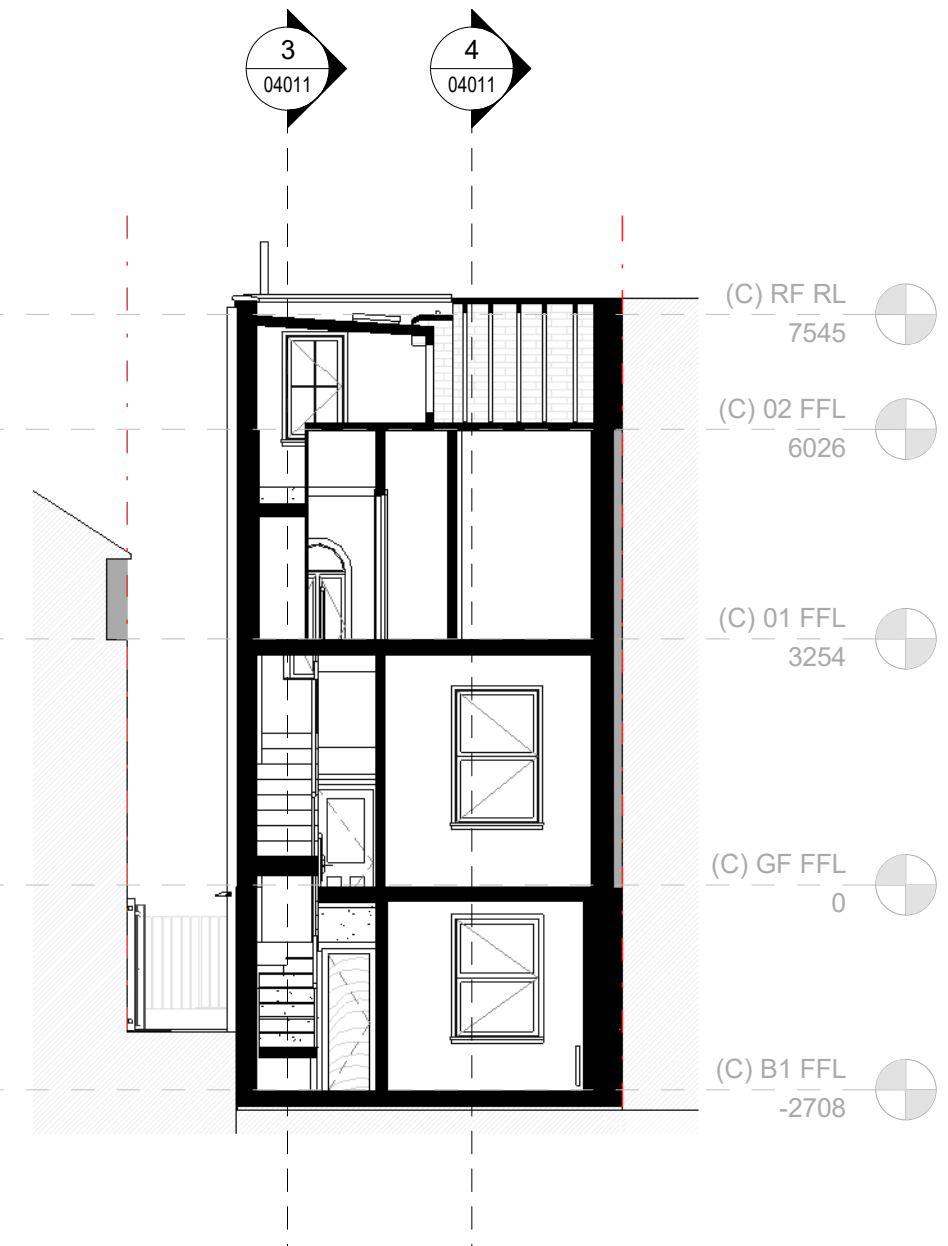

(04) EXISTING CROSS SECTION 2

1 : 100

3-03	03/02/23	REVISED ISSUED TO PLANNING	CDO/RP
3-02	24/11/22	ISSUED TO PLANNING	CDO/RP
2-01	20/09/22	WORK IN PROGRESS ISSUE	CDO/RP
1-00	17/08/22	FIRST ISSUE POST SURVEY	CDO/RP
Rev	Date	Revision Description	Drw/Chk

IDL: Architects

LONDON
17 Blackfriars Lane
St Paul's, London
EC4V 6ER

PRAQUE
The Forum, Fifth Floor,
Wenceslas Square 19
Prague, 110 00

+44 (0)20 7248 1234

+42 (0) 72 0279 588

Idl group
Registered in England No.7111665
RIBA Accreditation No.20014346

Project
Mr. K Robinson
21 Eastern Road, East Finchley
Proposed Extension & Remodel

Drawing Title
EXISTING ELEVATIONS & SECTIONS

Project No
22-2484

Scale @A1
1 : 100

File Identifier
2484-IDL-ZZ-ZZ-DR-A-04011

Purpose of Issue
PLANNING ISSUE

Drawn by
CDO

Checked by
RP

(Status - Revision)
[3-03]