


© RS DESIGN 2019

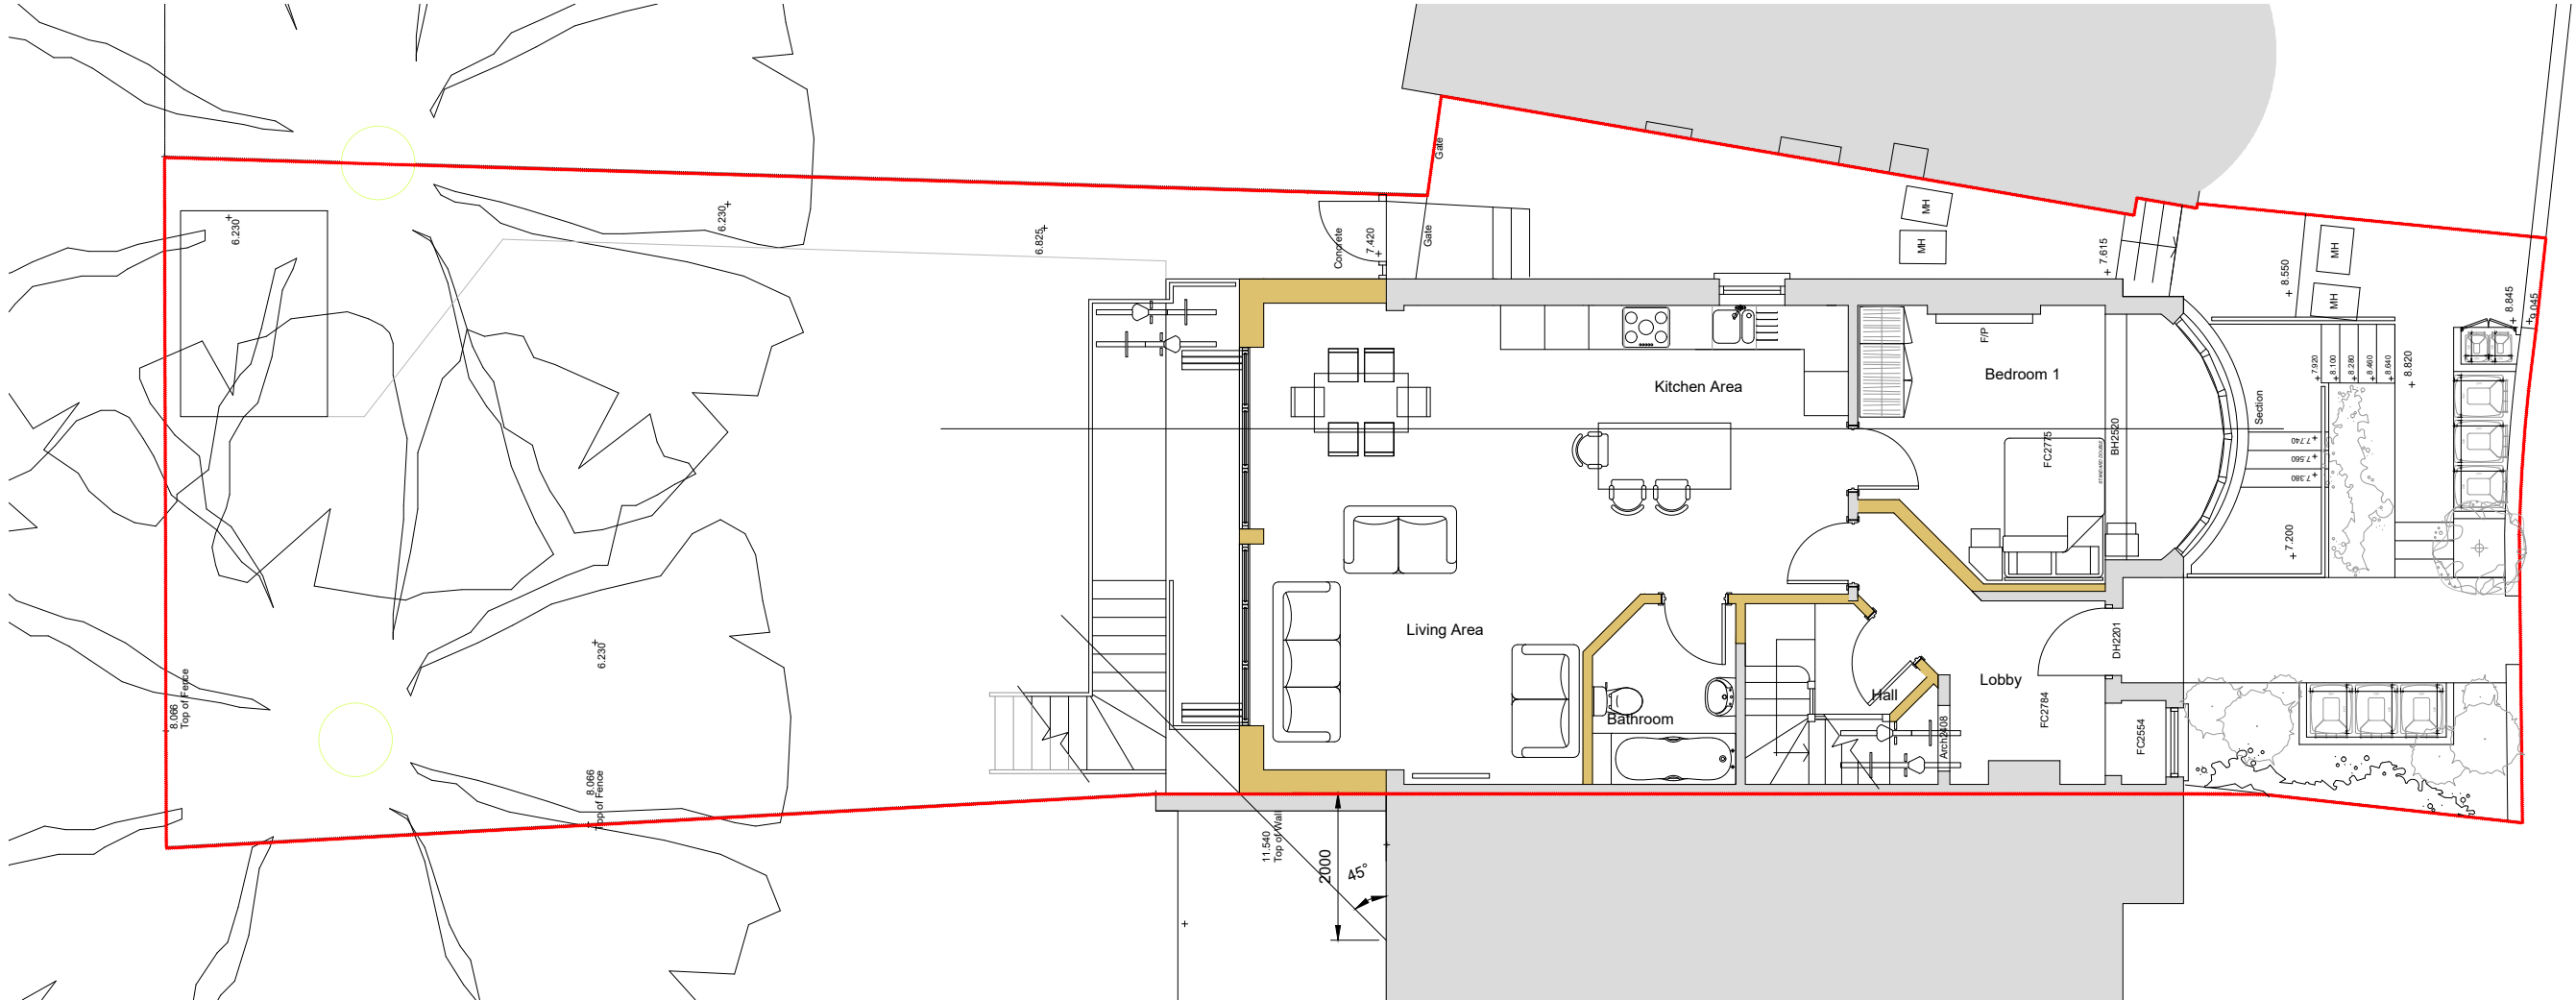

Lower Ground Floor Plan

Ground Floor Plan

 RS DESIGN STUDIO 115 SURRENDER ROAD BRIGHTON EAST SUSSEX BN1 6HB rs@rdesign-architect.com	CLIENT	PROJECT	DRAWN
	Mr I Robinson	28 Linden Road	September 2020
	SCALE 1:100 @ A3	DRAWING Lower Ground and Ground floor plan as Proposed	REV 18677 P 302
B			