


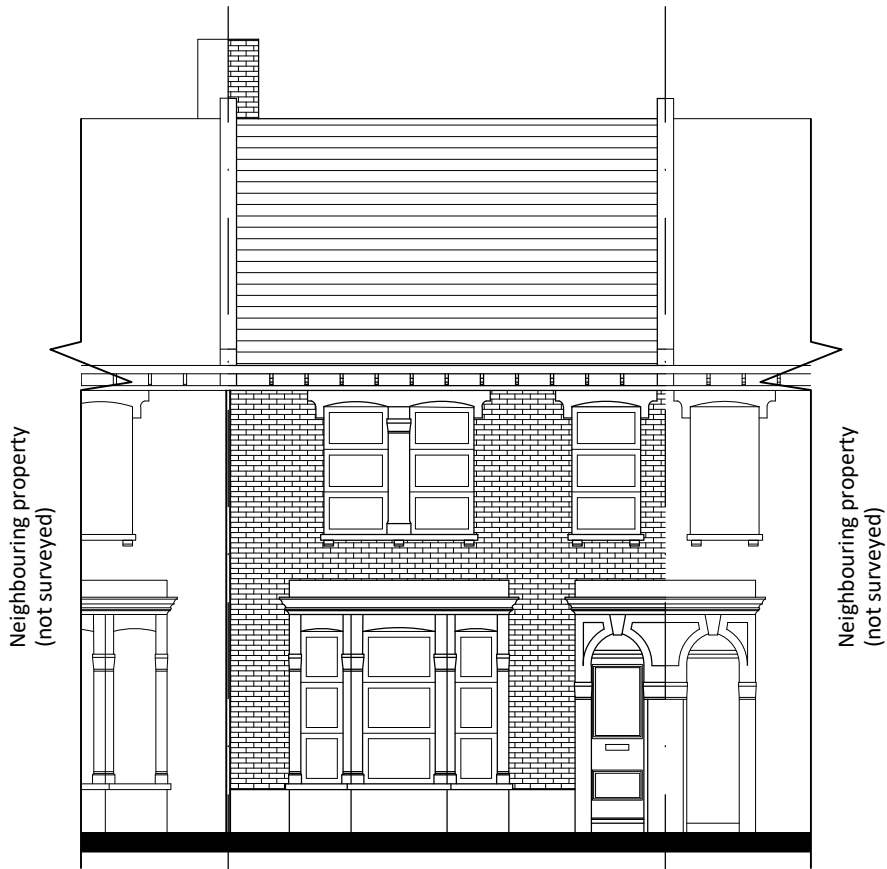


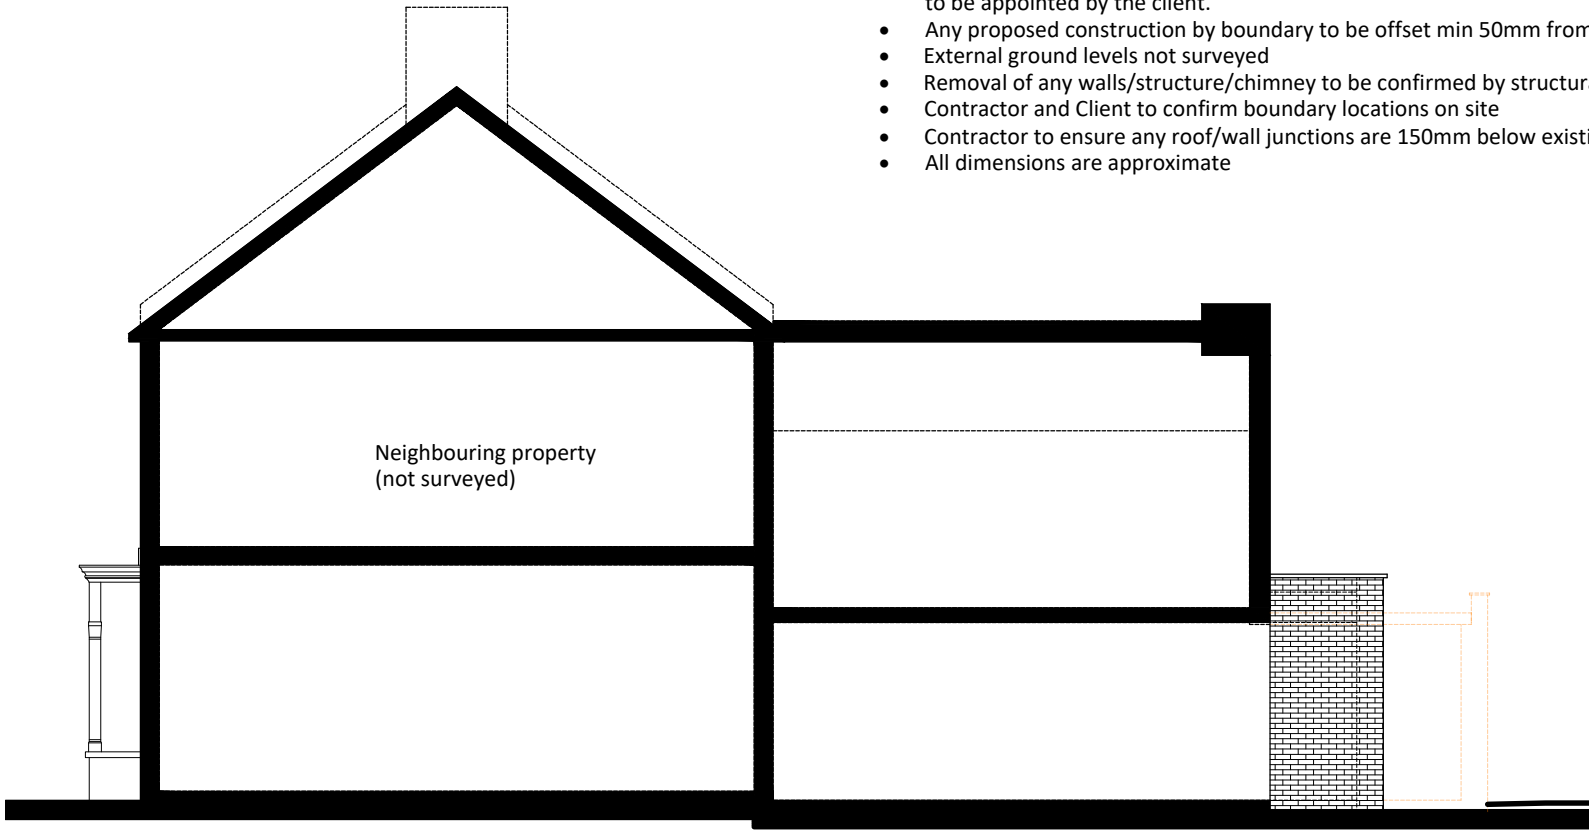


Proposed Front Elevation
Scale 1:100

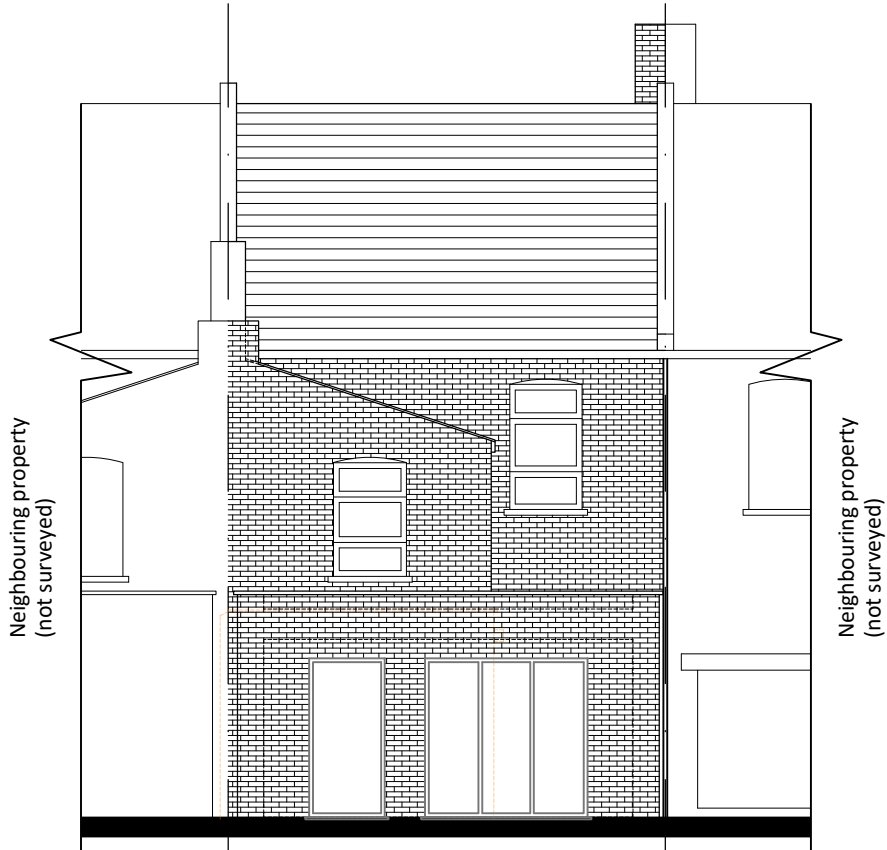

Proposed Indicative Side Section / Elevation
Scale 1:100

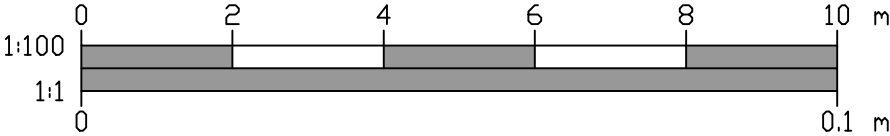

Proposed Rear Elevation
Scale 1:100

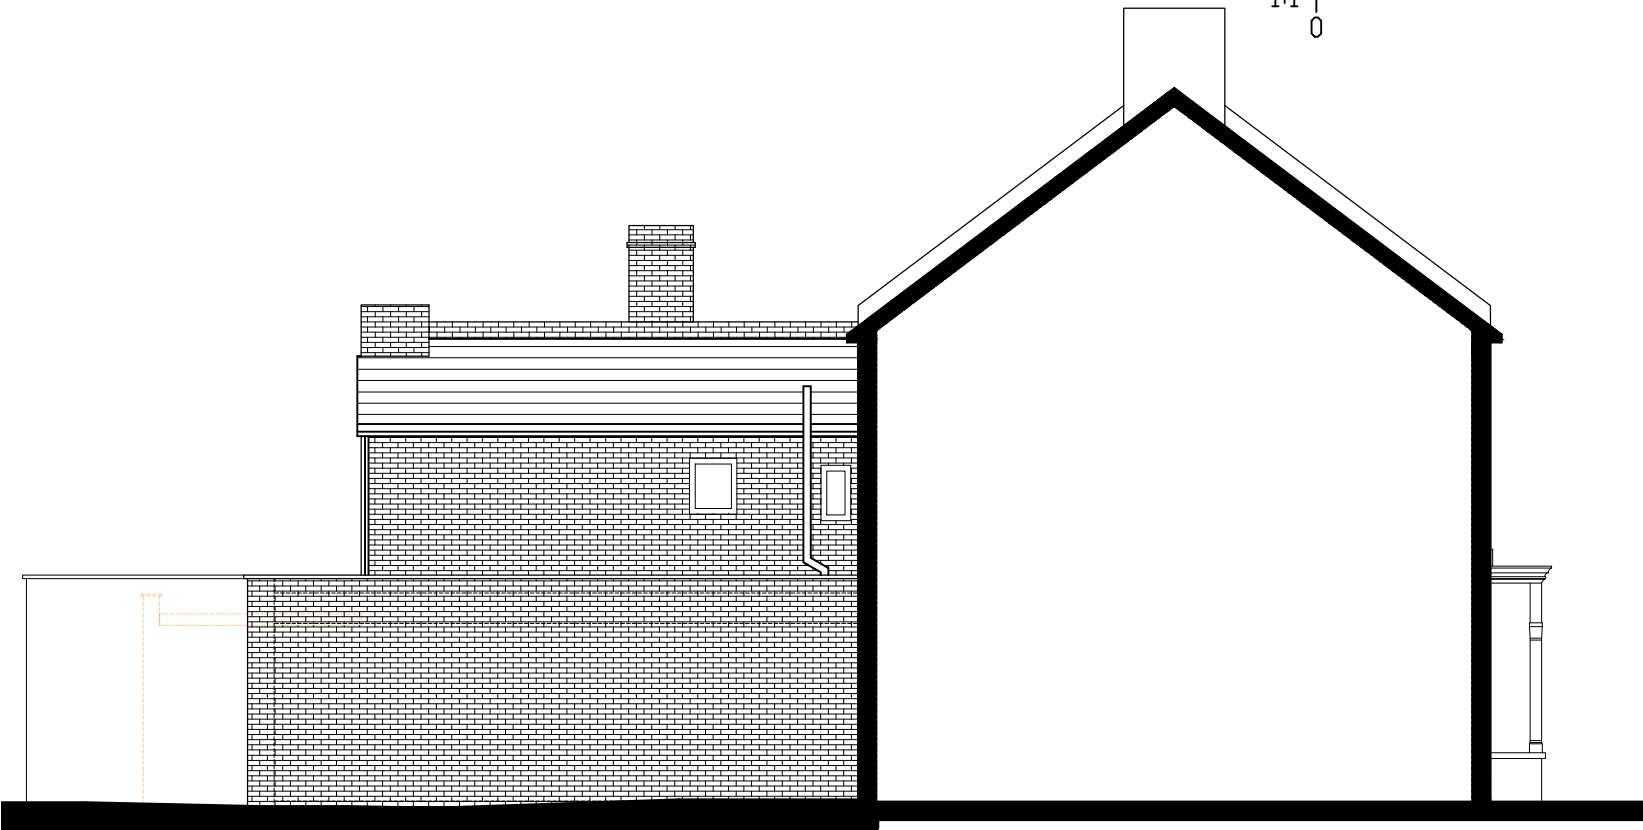

Proposed Side Elevation
Scale 1:100

Indicates Existing Structure Removed

PURPOSE OF ISSUE:
PLANNING

BLACKSTONE
ARCHITECTS

SUITE THIRTY TWO
NEW HOUSE
67/68 HATTON GARDEN
LONDON EC1N 8JY

0207 0960907
INFO@BLACKSTONEARCHITECTS.COM
WWW.BLACKSTONEARCHITECTS.COM

GROUND FLOOR SIDE & REAR EXTENSIONS
4 RAVENSTONE ROAD, LONDON, N8 0JT

PROPOSED ELEVATIONS
AS SHOWN @ A3 - LW

389-005
FEBRUARY 2023