




EXISTING BASEMENT PLAN 1:50

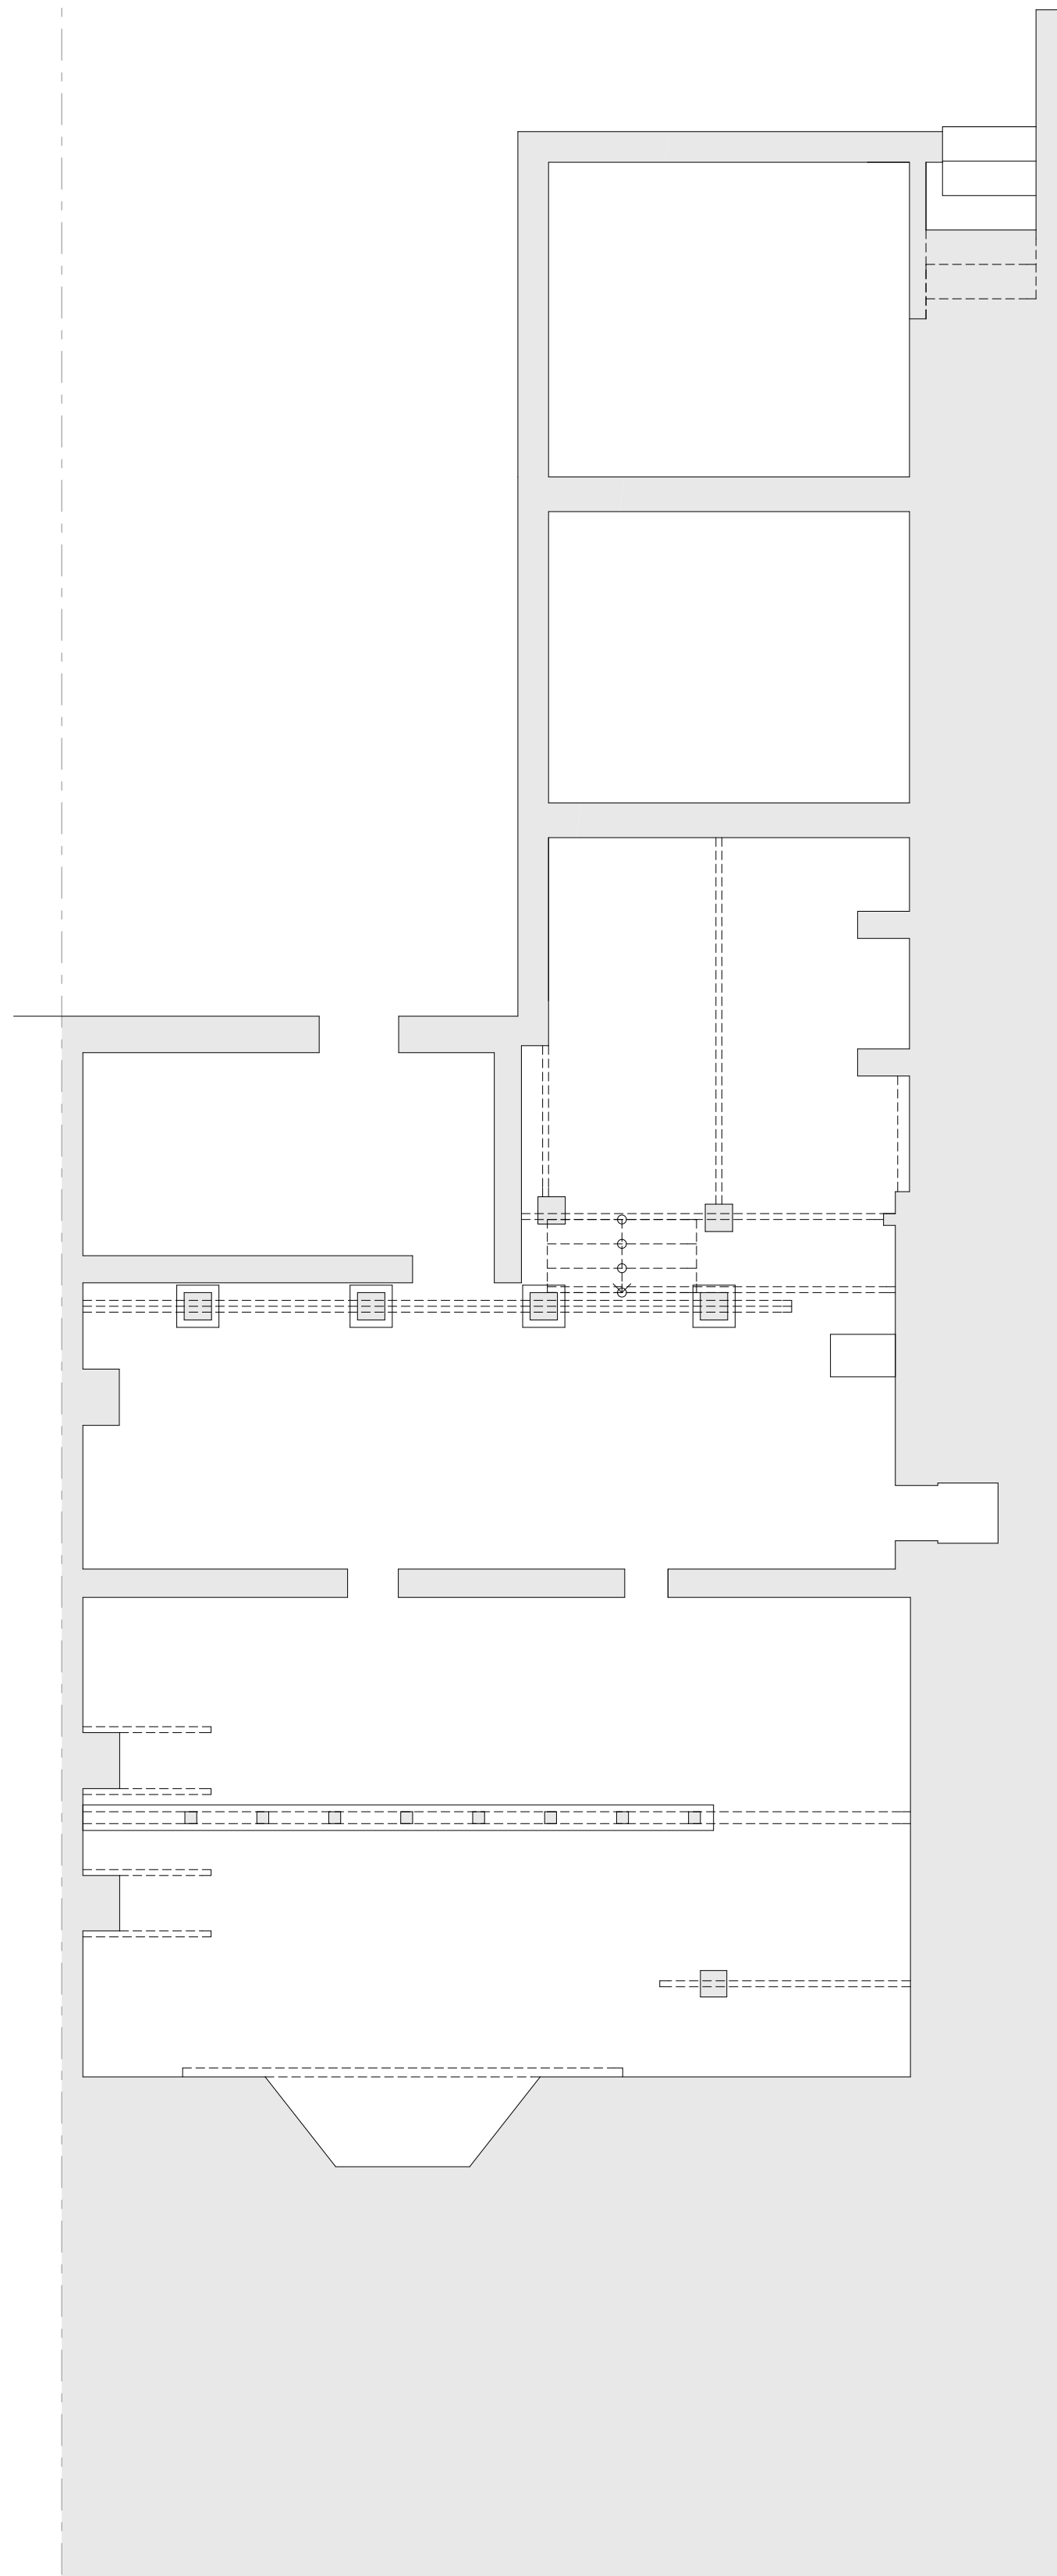


EXISTING GROUND FLOOR PLAN 1:50

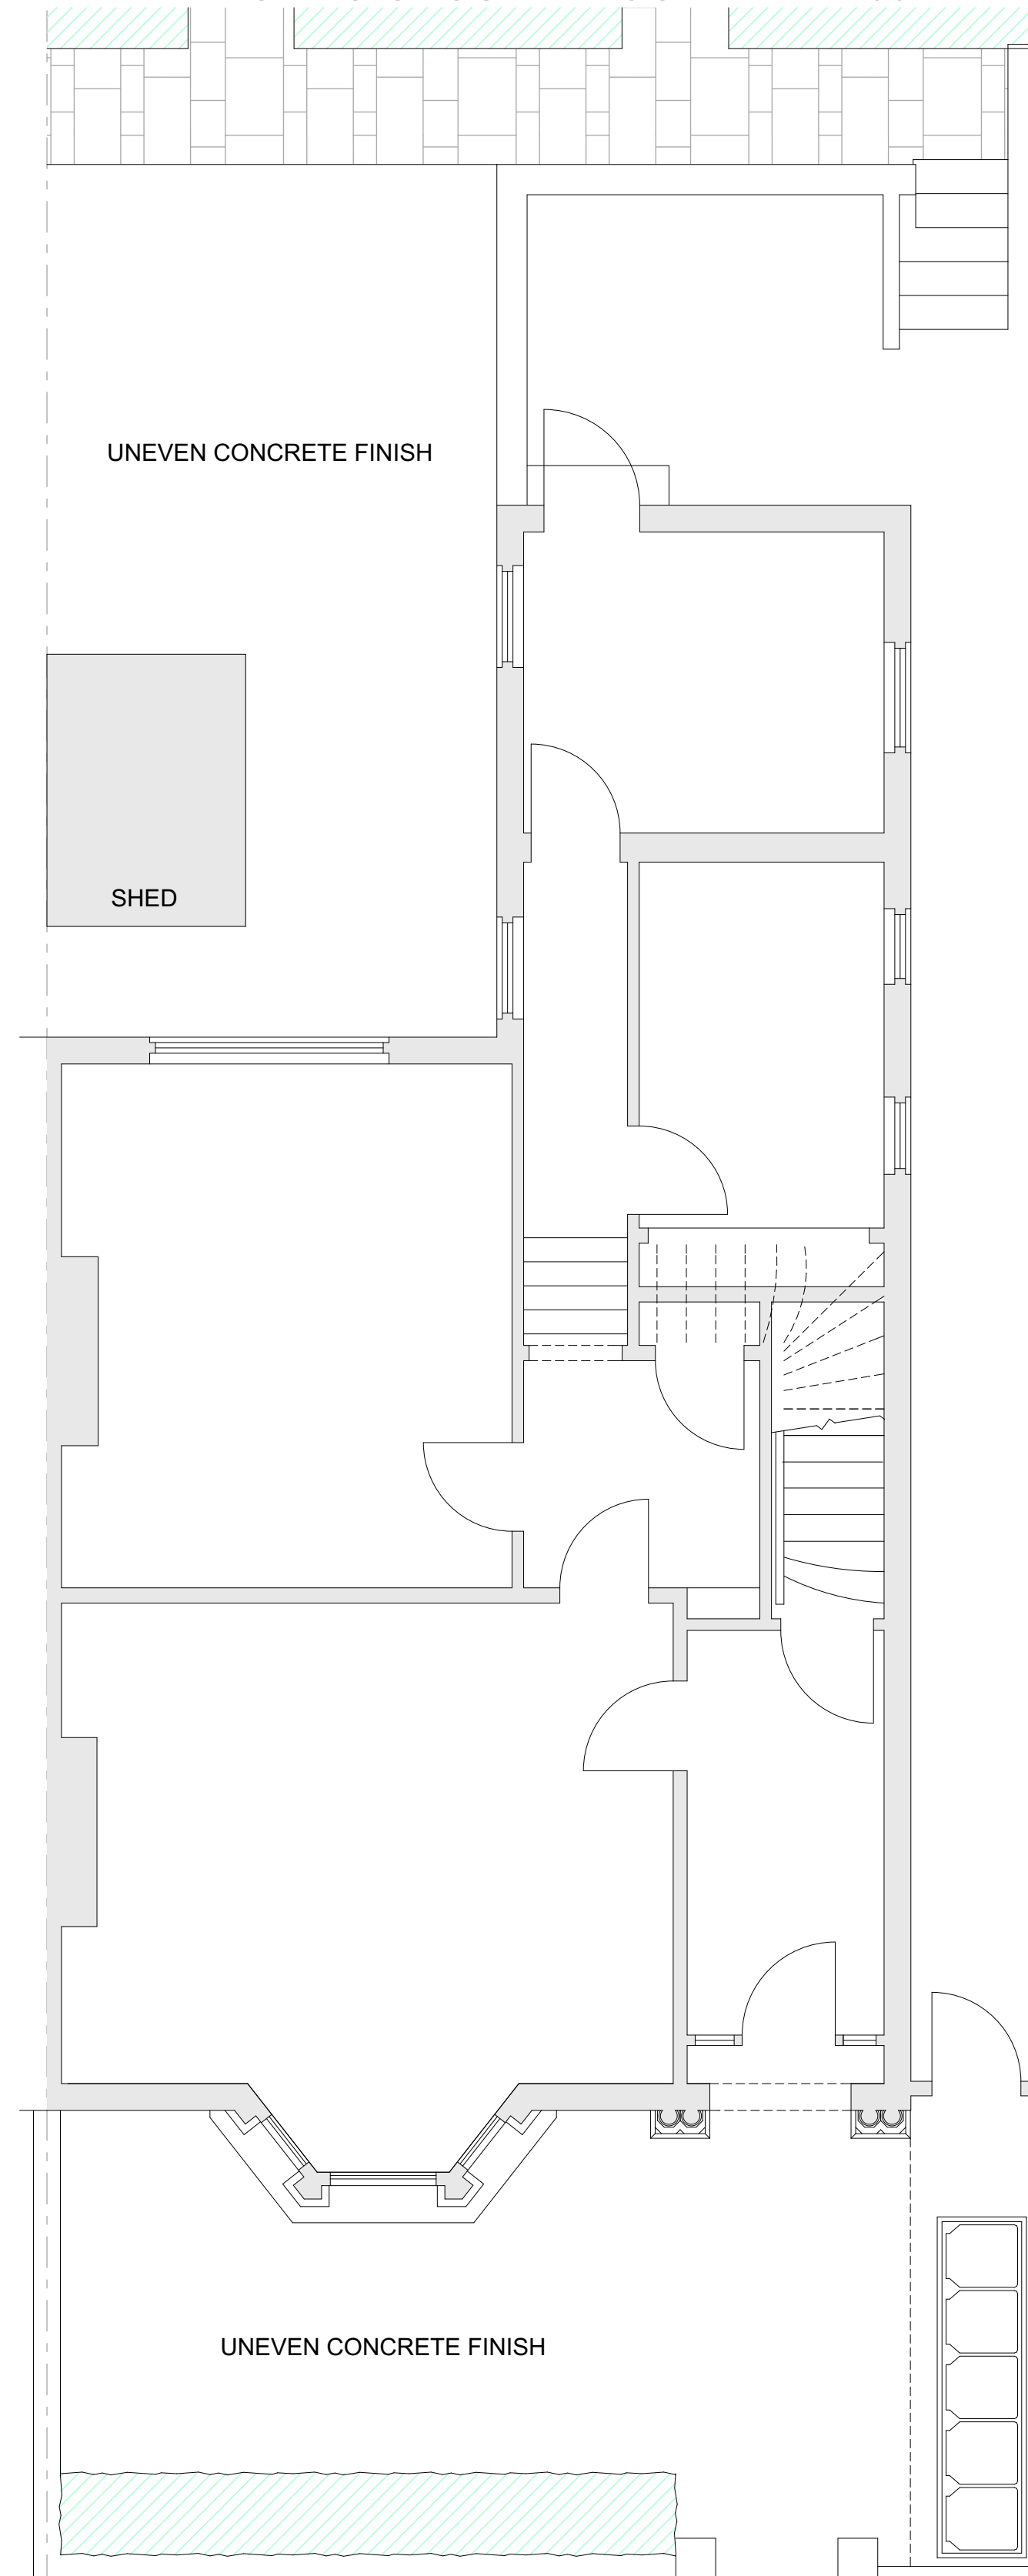


EXISTING FIRST FLOOR PLAN 1:50

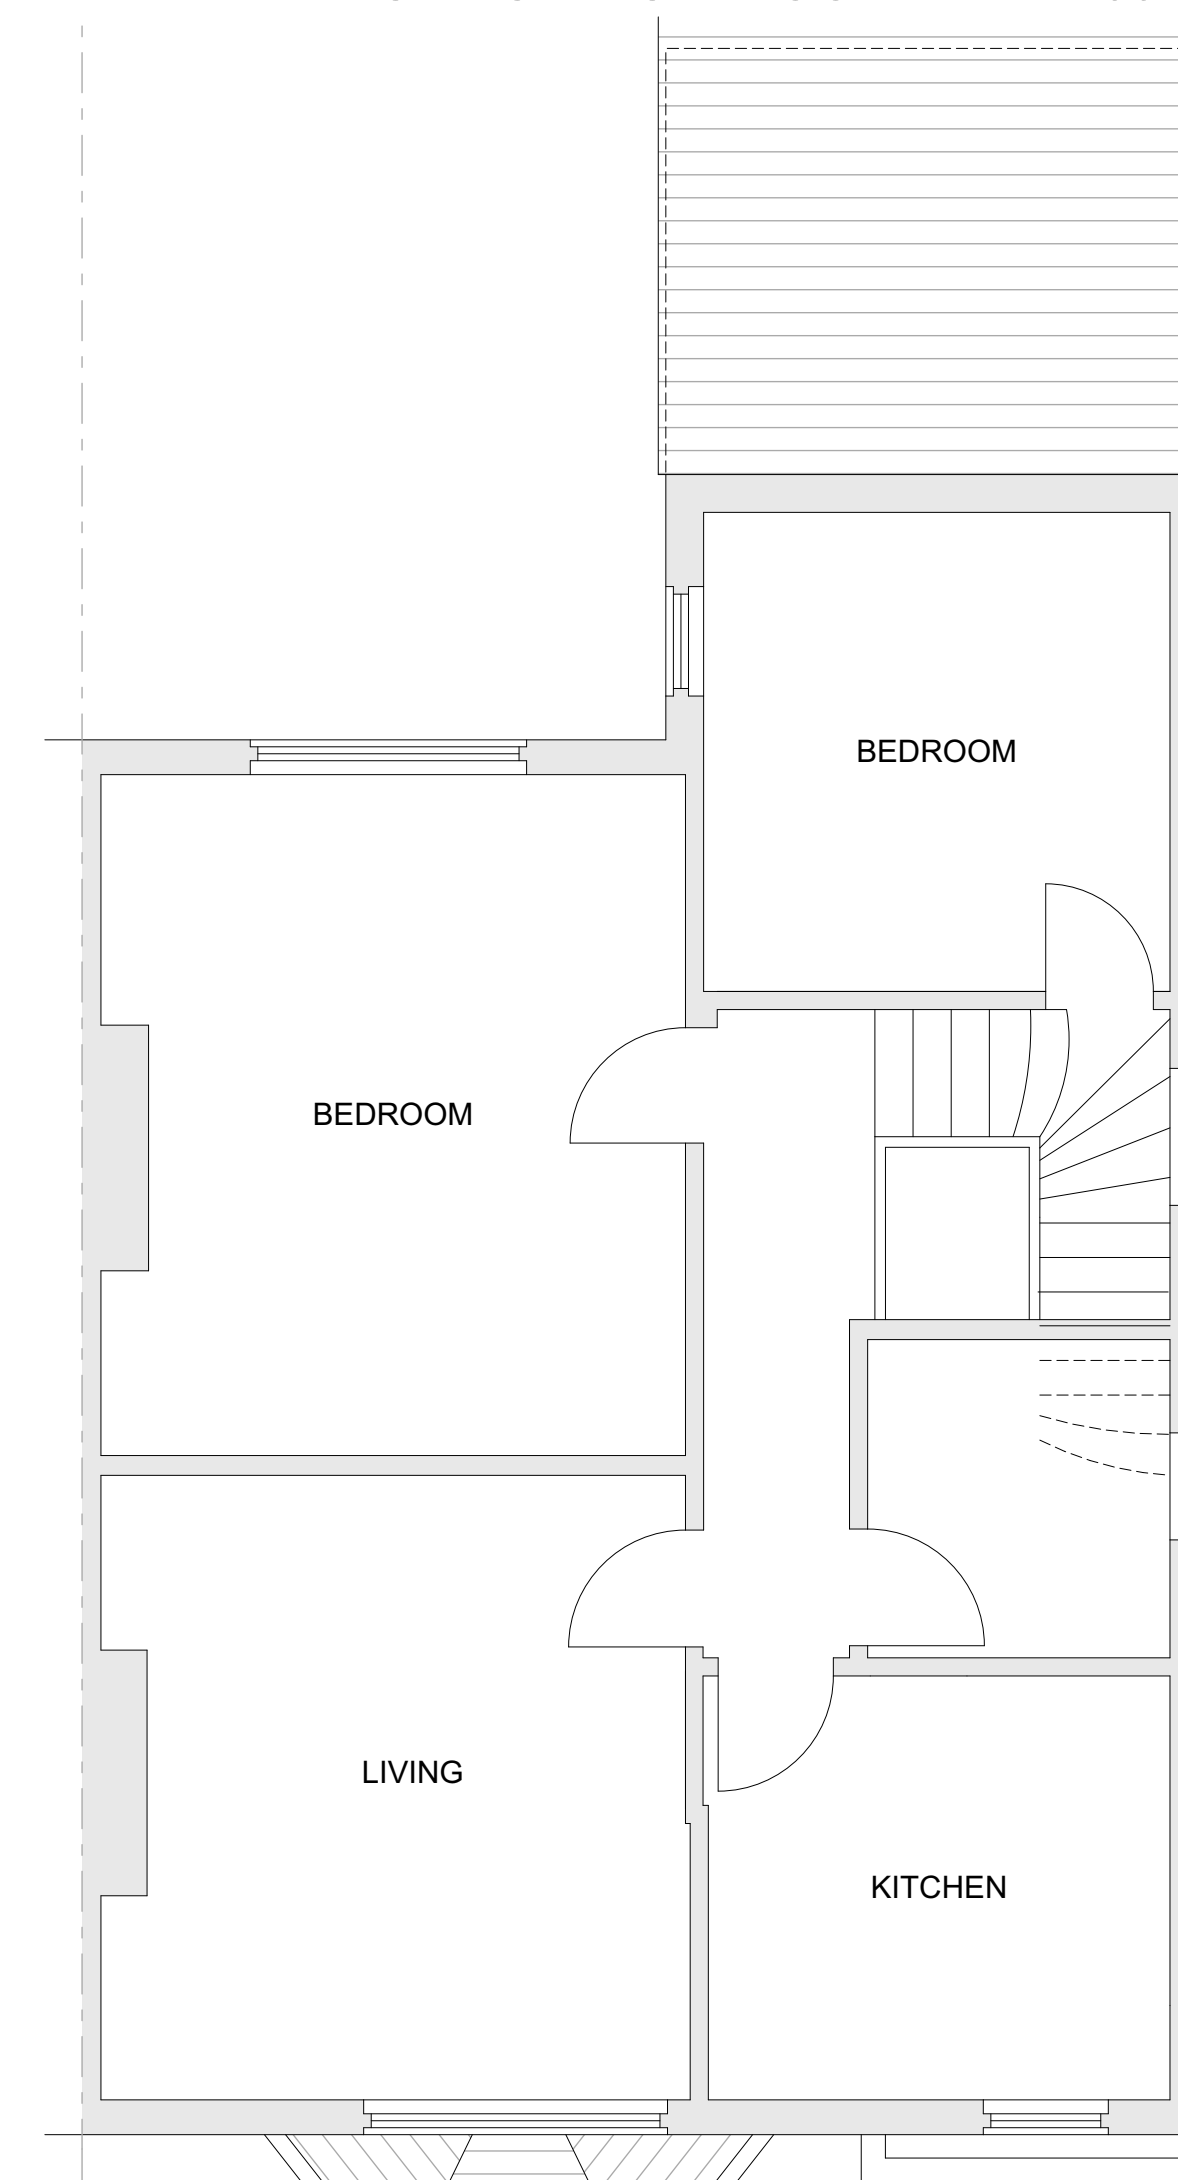

EXISTING LOFT PLAN 1:50

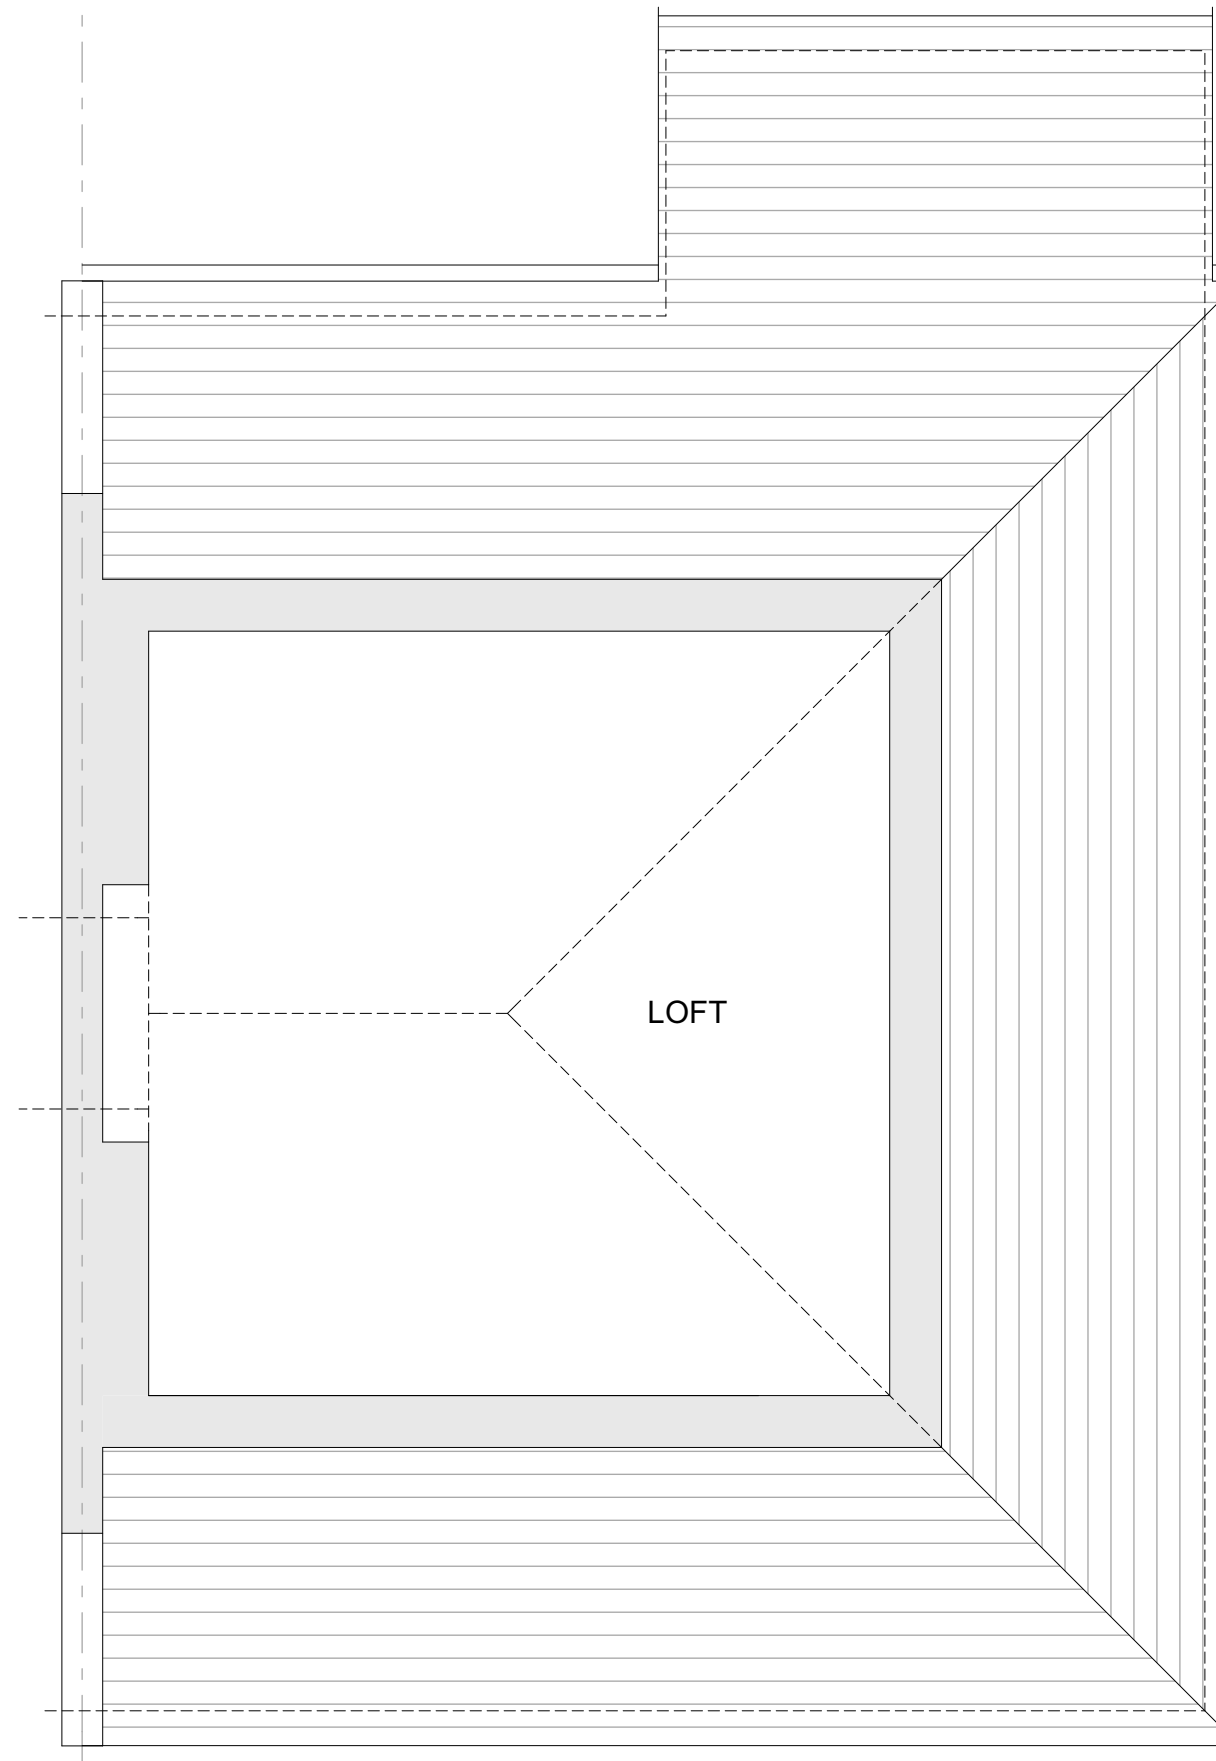

EXISTING ROOF PLAN 1:50

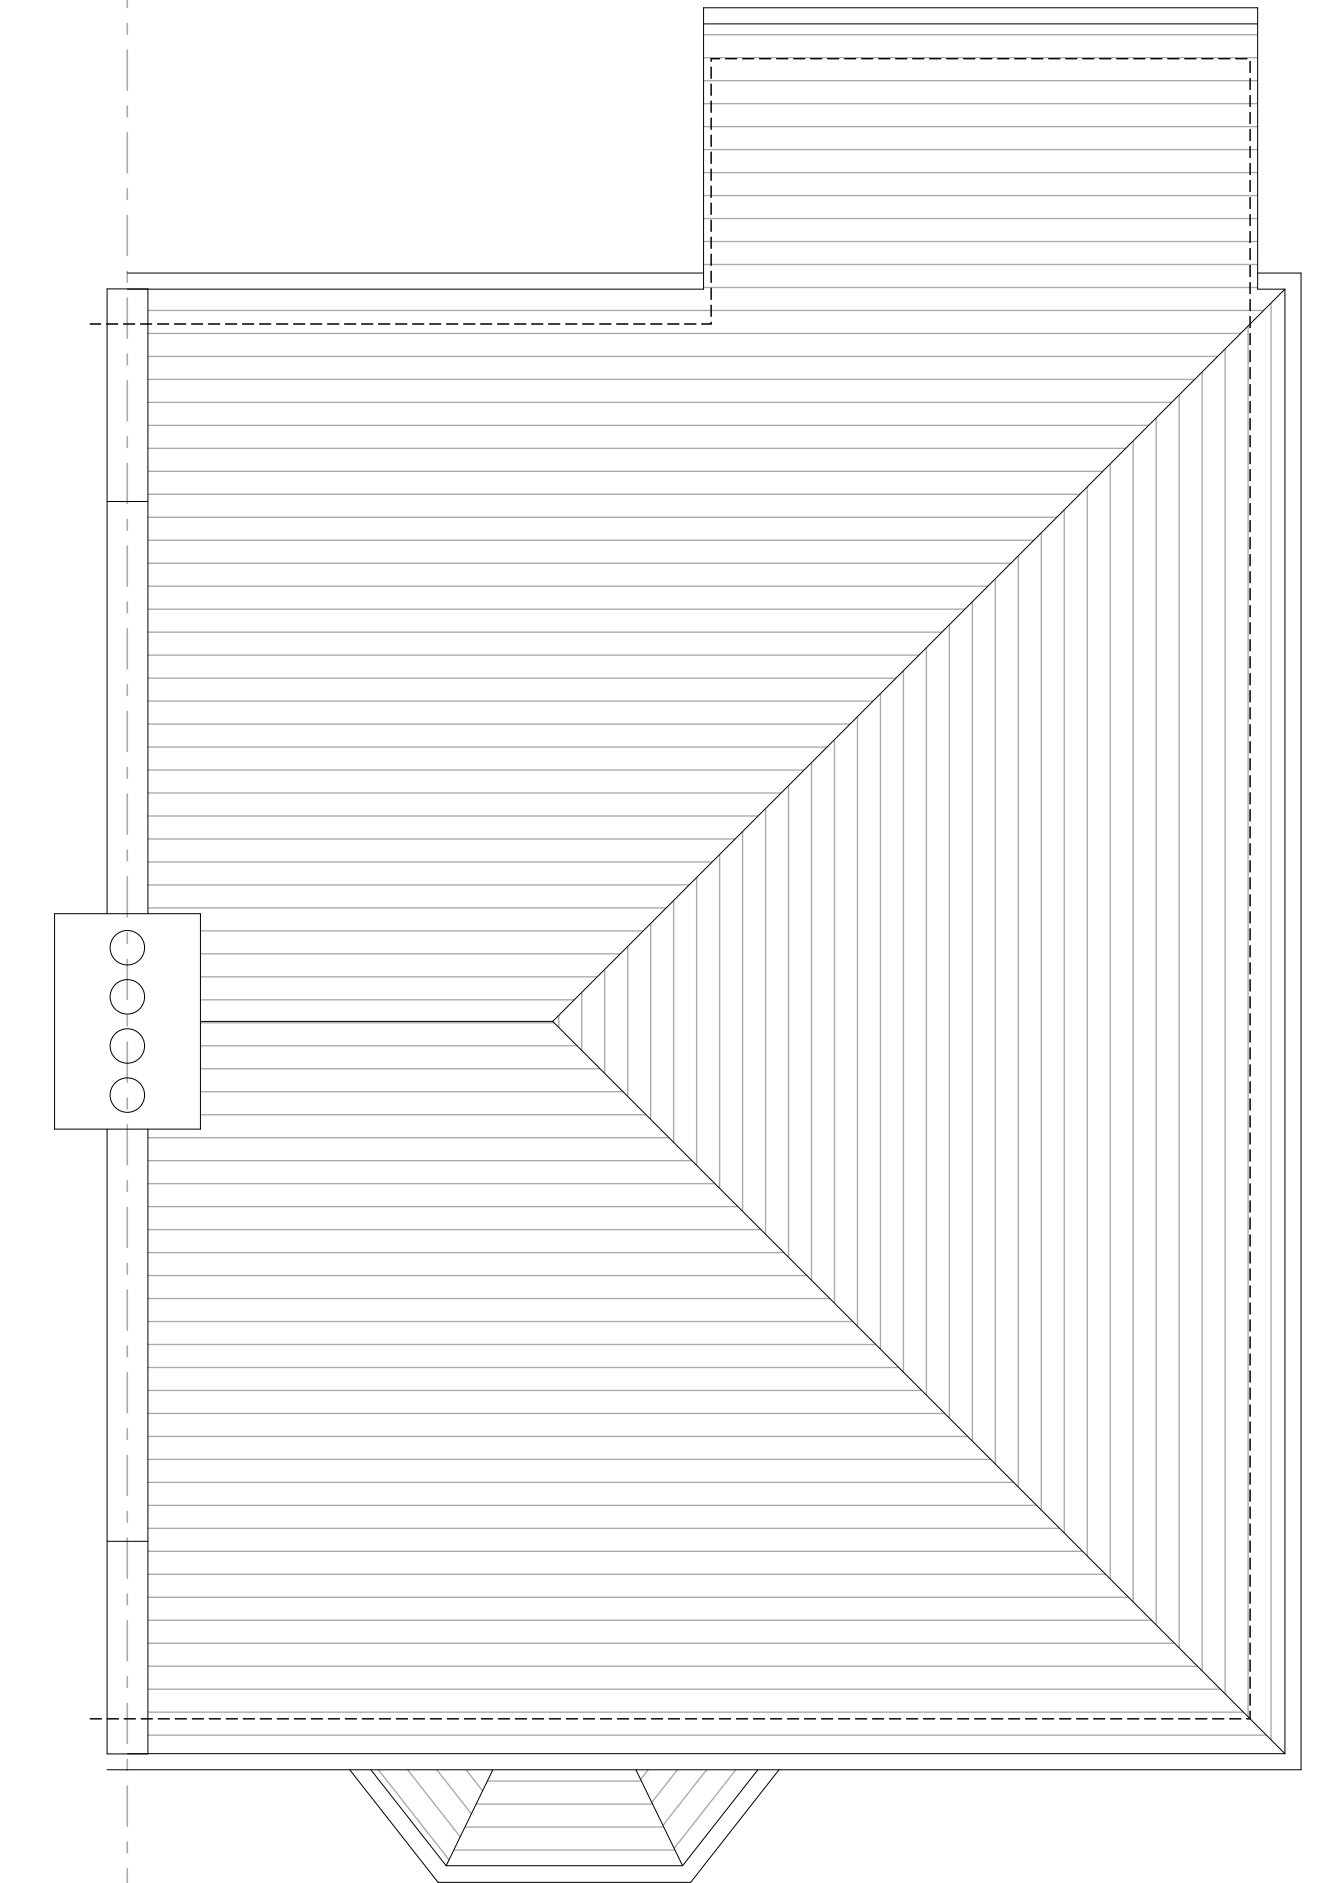


0 2 4 6 8 10M



SHAUN KNIGHT
ARCHITECTURE

40 FALCON ROAD, HAMPTON
TW12 2RA
07824 815 258M
0208 979 4949T
E:skarchitecture@hotmail.co.uk
W:shaunknightarchitecture.com

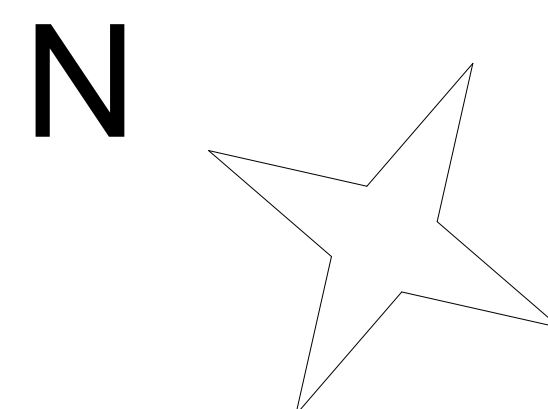

PROJECT: 136 FERME PARK
ROAD

TITLE : EXISTING PLANS

Date: FEBRUARY 2019

Scale: 1:50 Drawn: SDK

DRAWING NUMBER: 170-003