



NOTES
1. All dimensions and levels are to be checked on site by the Main Contractor before work commences. The Architect is to be informed immediately of any discrepancies.
2. Do not scale this drawing, use written dimensions only.
3. All dimensions are in millimetres unless otherwise stated.
Copyright of Lacey Architects.

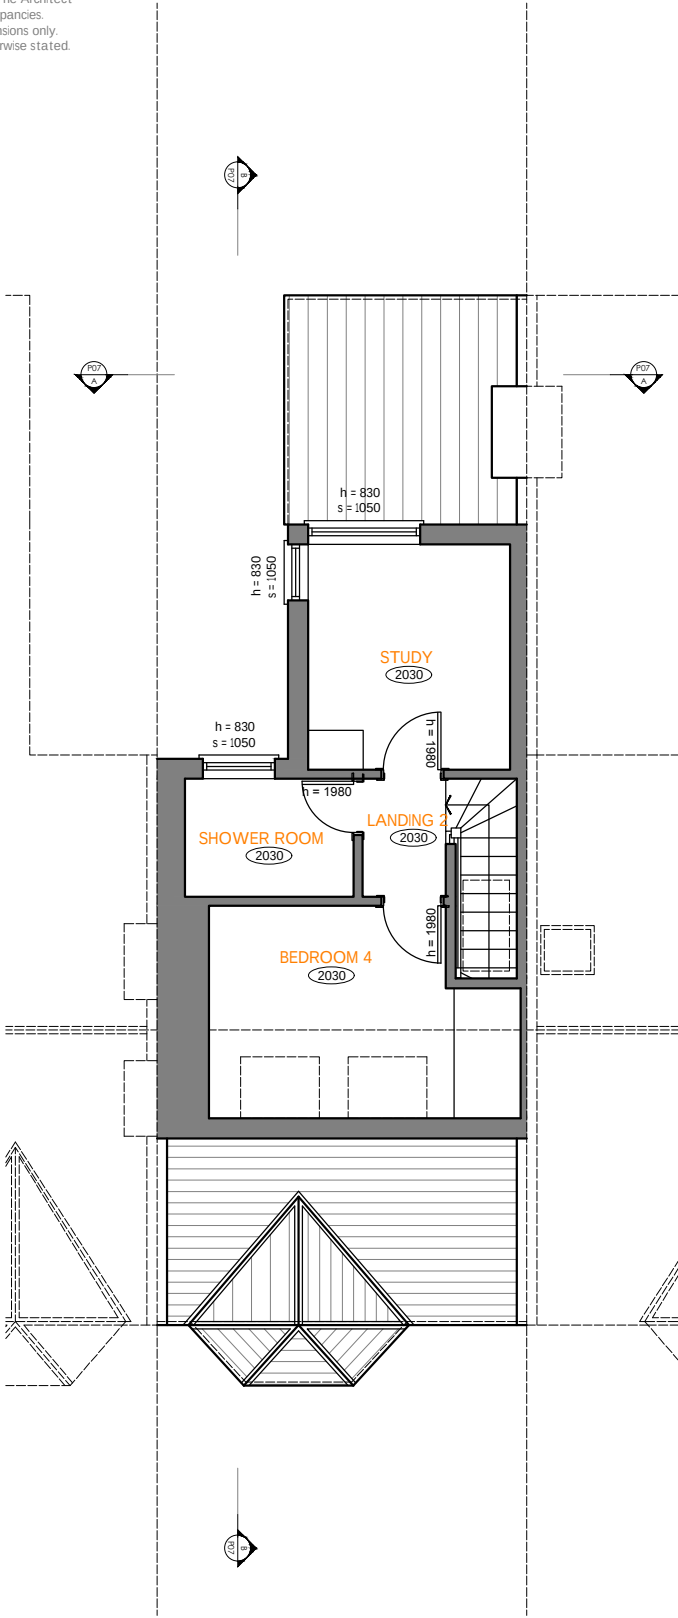

Second Floor Plan

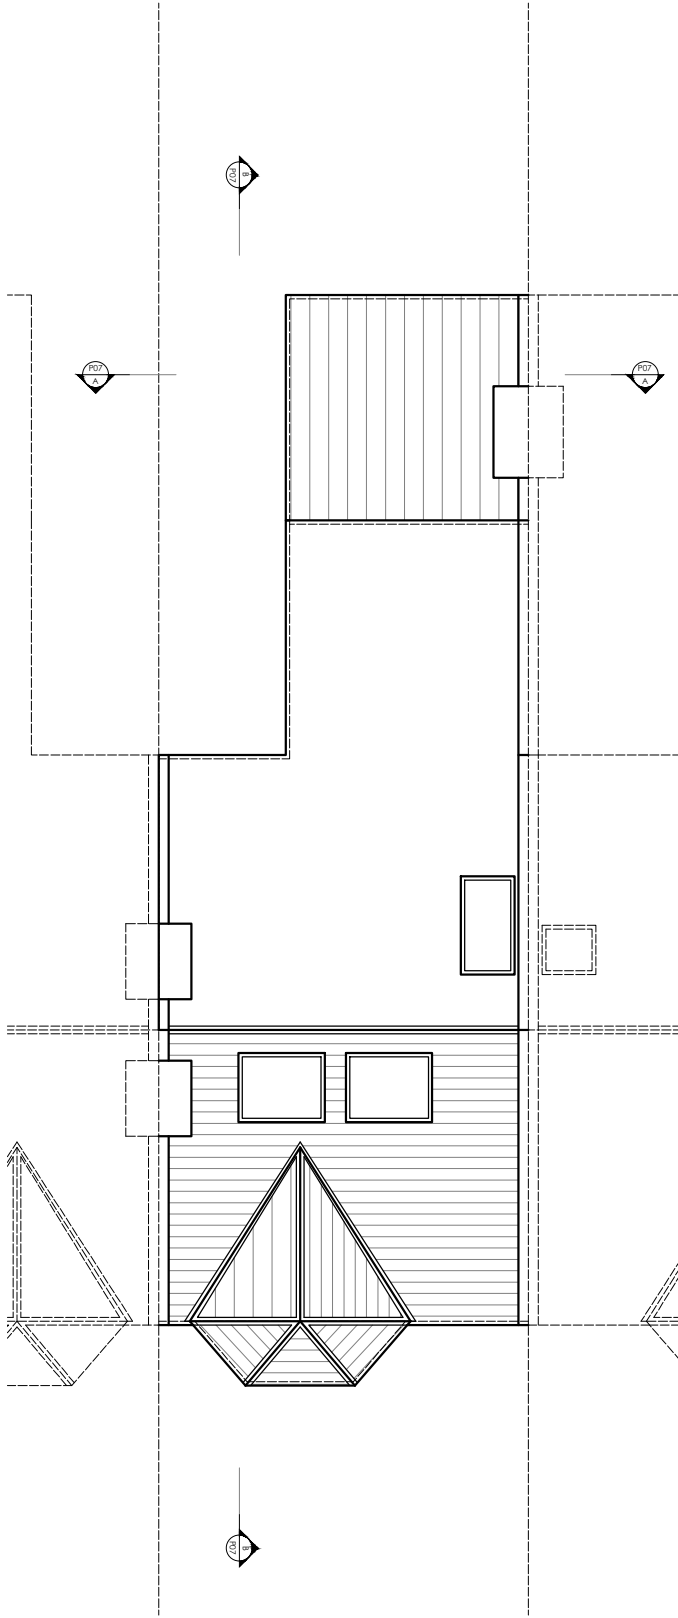


Roof Plan

Rev	Date	Description
1		
2		
3		

Status: Planning
Title: Existing Second & Roof Plan
Drawing Ref: 23_01-P06 Rev: .
Scale: 1:100 @ A3 Date: Jan '23
Client: Mr Solomon
Address: 116 Roseberry Gardens, London
N4 1JL

LACEY
ARCHITECTS

 

t: 07791702089
e: stephen@LaceyArchitects.com