


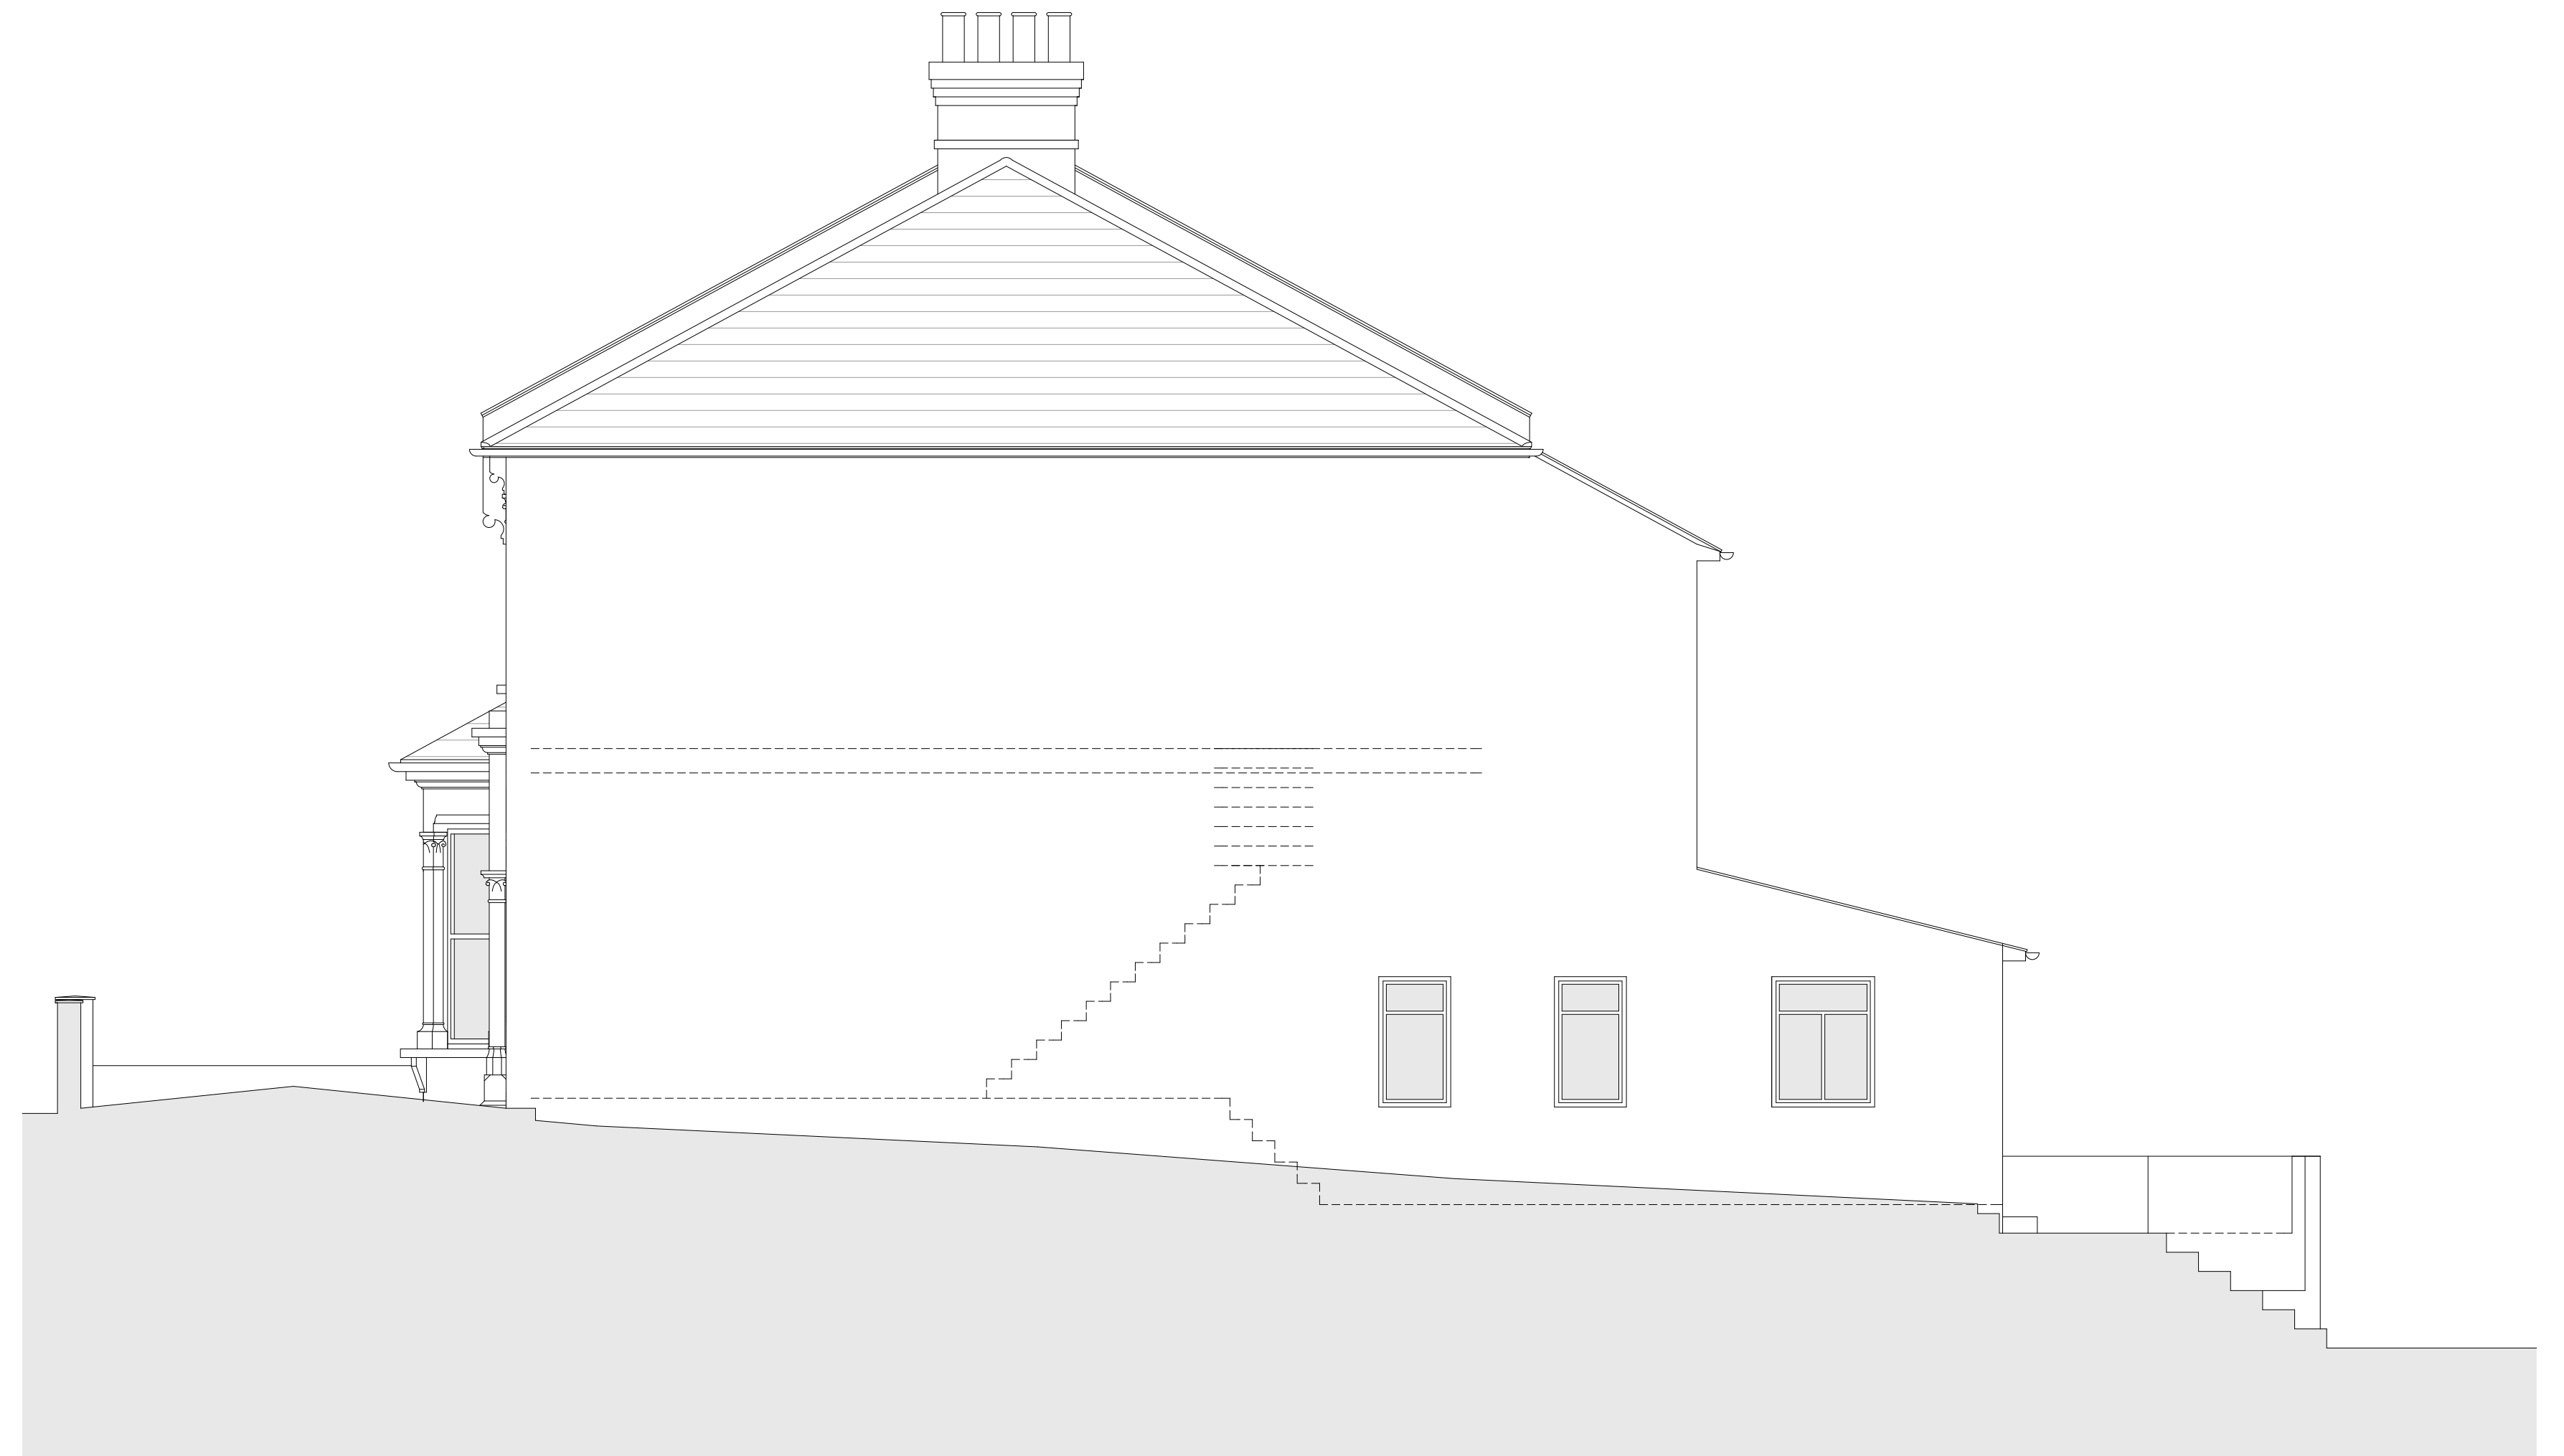

EXISTING WEST ELEVATION 1:50



EXISTING SOUTH ELEVATION 1:50

0 2 4 6 8 10M



SHAUN KNIGHT
ARCHITECTURE

40 FALCON ROAD, HAMPTON
TW12 2RA
07824 815 258M
0208 979 4949T
E: skarchitecture@hotmail.co.uk
W: shaunknightarchitecture.com

PROJECT: 136 FERME PARK
ROAD

TITLE : EXISTING WEST AND
SOUTH ELEVATIONS

Date: FEBRUARY 2019

Scale: 1:50 Drawn: SDK

DRAWING NUMBER: 170-004