


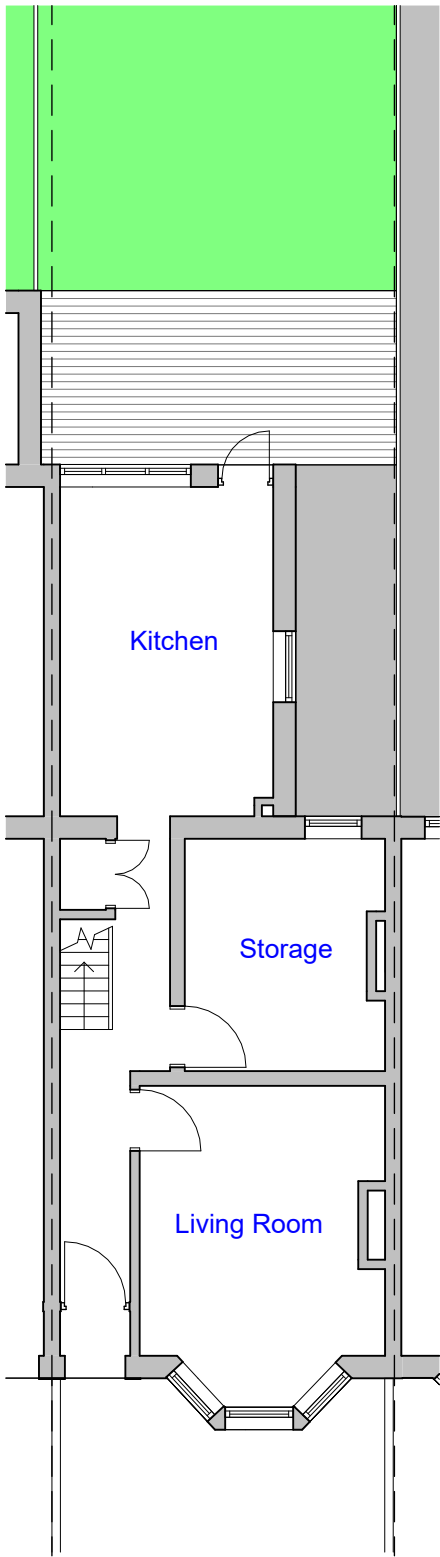


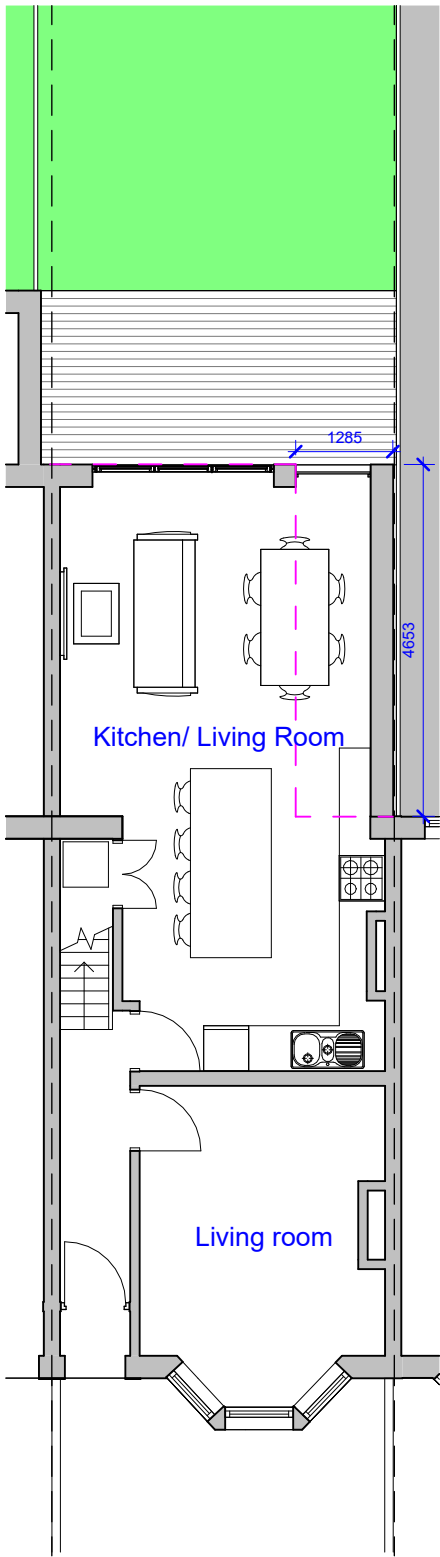

EXISTING
GROUND FLOOR PLAN
SCALE 1:100

 


PROPOSED
GROUND FLOOR PLAN
SCALE 1:100


 


--- Outline of existing ground floor


REVISION		
Rev	Notes	Date
NOTES: All dimensions are to be checked and verified on site prior to construction.		
STATUS Planning		
DRAWING TITLE Existing and proposed ground floor plan		
CLIENT Hannah Brain		
PROJECT ADDRESS 7 Grainger Road, London, N22 5LT		
SCALE 1:100 at A3		DRAWN BY AB
DATE November 2022		CHECKED BY DD
DRAWING NO.		7GR - 101

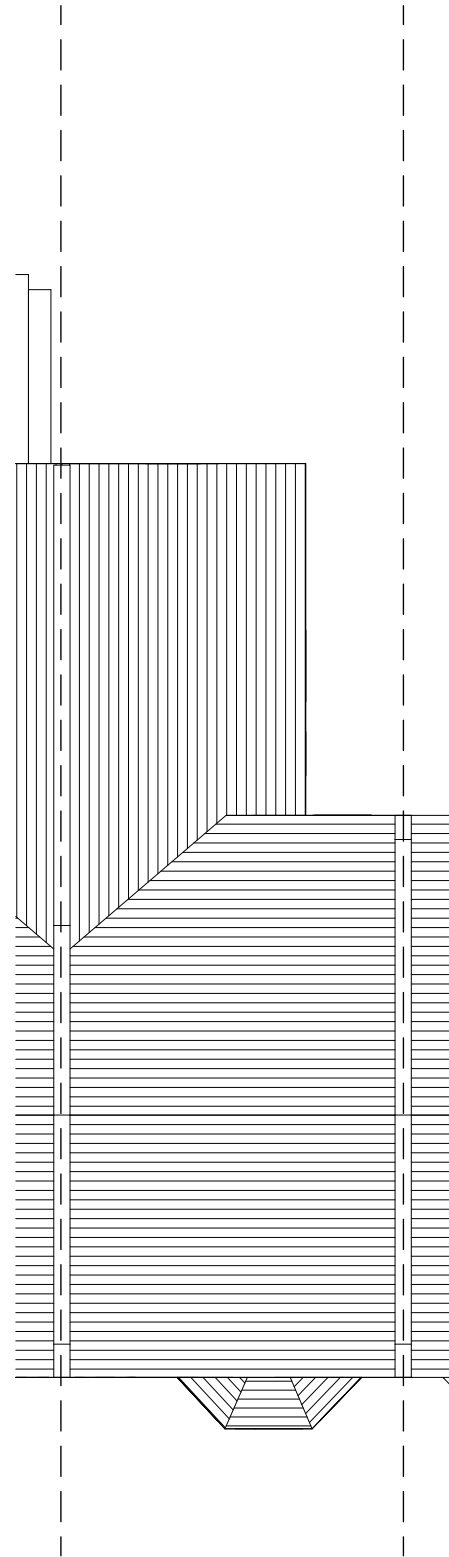

EXISTING
ROOF PLAN
SCALE 1:100

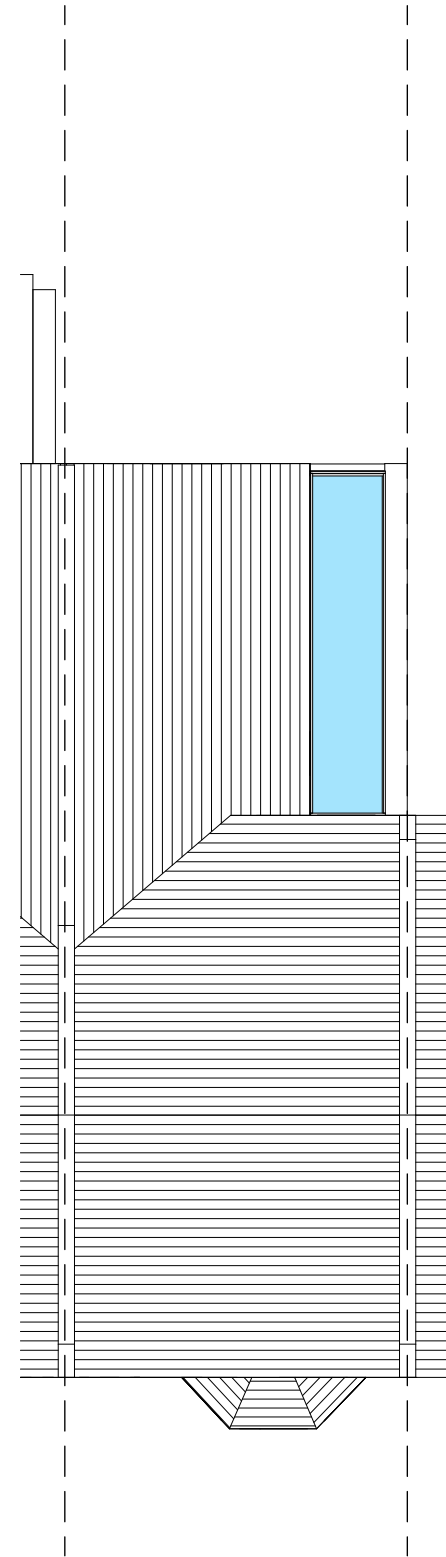 


PROPOSED
ROOF PLAN
SCALE 1:100

 


REVISION		
Rev	Notes	Date
NOTES: All dimensions are to be checked and verified on site prior to construction.		
STATUS Planning		
DRAWING TITLE Existing and proposed roof plan		
CLIENT Hannah Brain		
PROJECT ADDRESS 7 Grainger Road, London, N22 5LT		
SCALE 1:100 at A3		DRAWN BY AB
DATE November 2022		CHECKED BY DD
DRAWING NO.		7GR - 102



EXISTING
FRONT ELEVATION
SCALE 1:100

 


PROPOSED
FRONT ELEVATION
SCALE 1:100

 


REVISION		
Rev	Notes	Date
NOTES: All dimensions are to be checked and verified on site prior to construction.		
STATUS Planning		
DRAWING TITLE Existing and proposed front elevation (no changes)		
CLIENT Hannah Brain		
PROJECT ADDRESS 7 Grainger Road, London, N22 5LT		
SCALE 1:100 at A3		DRAWN BY AB
DATE November 2022		CHECKED BY DD
DRAWING NO.		7GR - 103



EXISTING
REAR ELEVATION
SCALE 1:100

 

PROPOSED
REAR ELEVATION
SCALE 1:100

 

REVISION		
Rev	Notes	Date
NOTES: All dimensions are to be checked and verified on site prior to construction.		
STATUS Planning		
DRAWING TITLE Existing and proposed rear elevation		
CLIENT Hannah Brain		
PROJECT ADDRESS 7 Grainger Road, London, N22 5LT		
SCALE 1:100 at A3		DRAWN BY AB
DATE November 2022		CHECKED BY DD
DRAWING NO.		7GR - 104

EXISTING



PROPOSED



REVISION		
Rev	Notes	Date
NOTES: All dimensions are to be checked and verified on site prior to construction.		
STATUS Planning		
DRAWING TITLE Existing and proposed rear view		
CLIENT Hannah Brain		
PROJECT ADDRESS 7 Grainger Road, London, N22 5LT		
SCALE Not to scale at A3		DRAWN BY AB
DATE November 2022		CHECKED BY DD
DRAWING NO.		7GR - 105

Glass pitche roof and wall examples



REVISION		
Rev	Notes	Date
NOTES: All dimensions are to be checked and verified on site prior to construction.		
STATUS Planning		
DRAWING TITLE Examples of materials		
CLIENT Hannah Brain		
PROJECT ADDRESS 7 Grainger Road, London, N22 5LT		
SCALE Not to scale at A3		DRAWN BY AB
DATE November 2022		CHECKED BY DD
DRAWING NO.		7GR - 106