



NOTES
1. All dimensions and levels are to be checked on site by the Main Contractor before work commences. The Architect is to be informed immediately of any discrepancies.
2. Do not scale this drawing, use written dimensions only.
3. All dimensions are in millimetres unless otherwise stated.
Copyright of Lacey Architects.

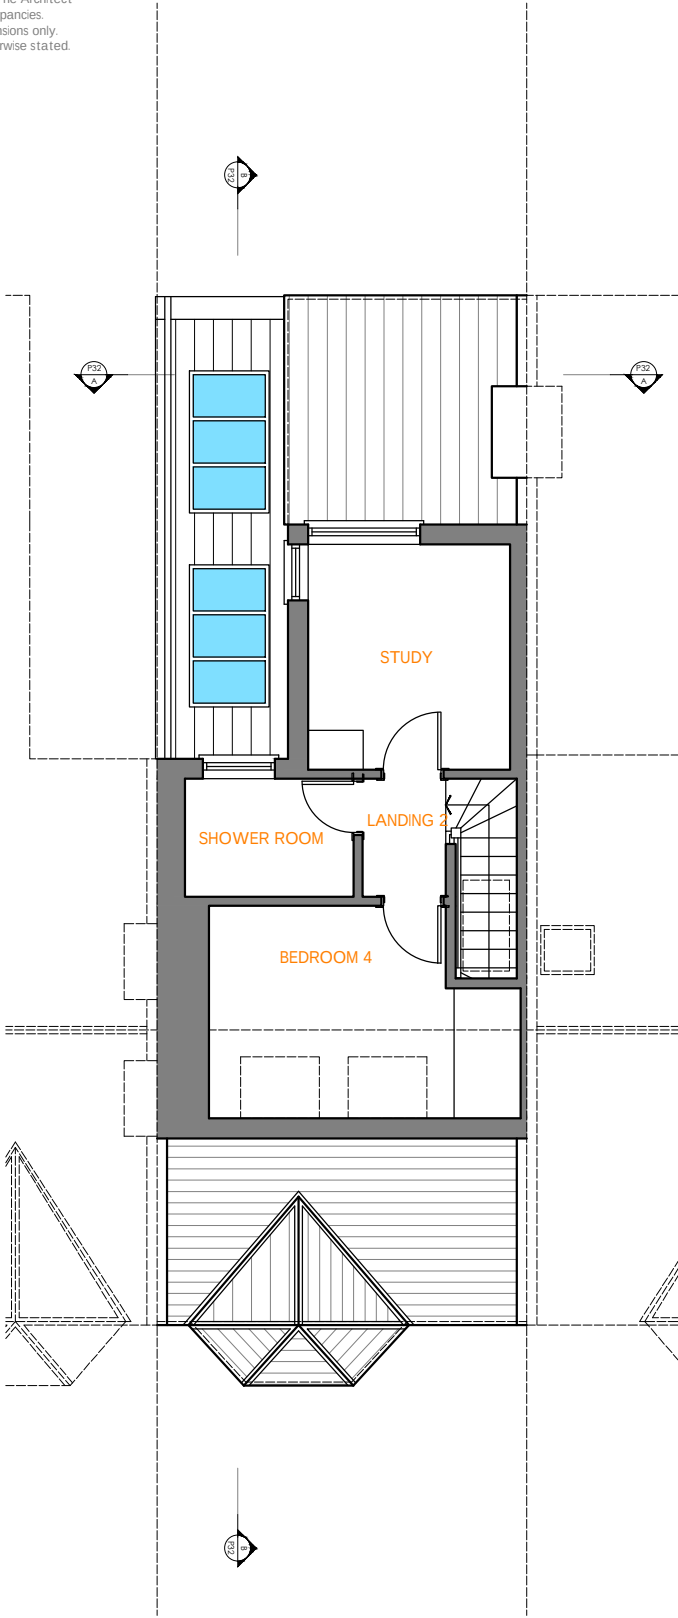

Second Floor Plan

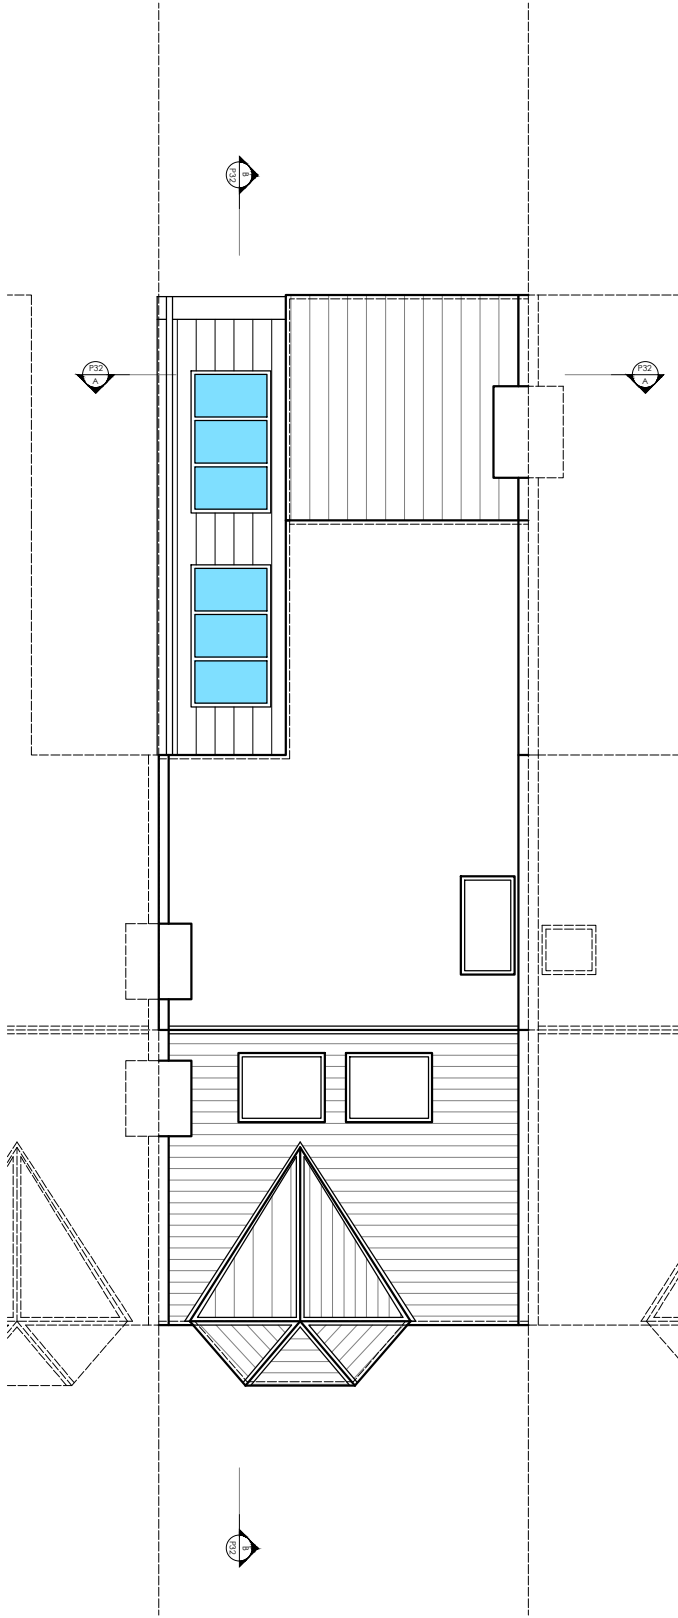

Roof Plan


Legend

- Proposed wall
- Existing wall
- Items to be demolished
- Items overhead

Rev	Date	Description
0		
1		
2		
3		

Status: Planning
Title: Proposed Second & Roof Plan
Drawing Ref: 23_01-P31 Rev: .
Scale: 1:100 @ A3 Date: Jan '23
Client: Mr Solomon
Address: 116 Roseberry Gardens, London
N4 1JL

LACEY
ARCHITECTS

 

t: 07791702089
e: stephen@LaceyArchitects.com