



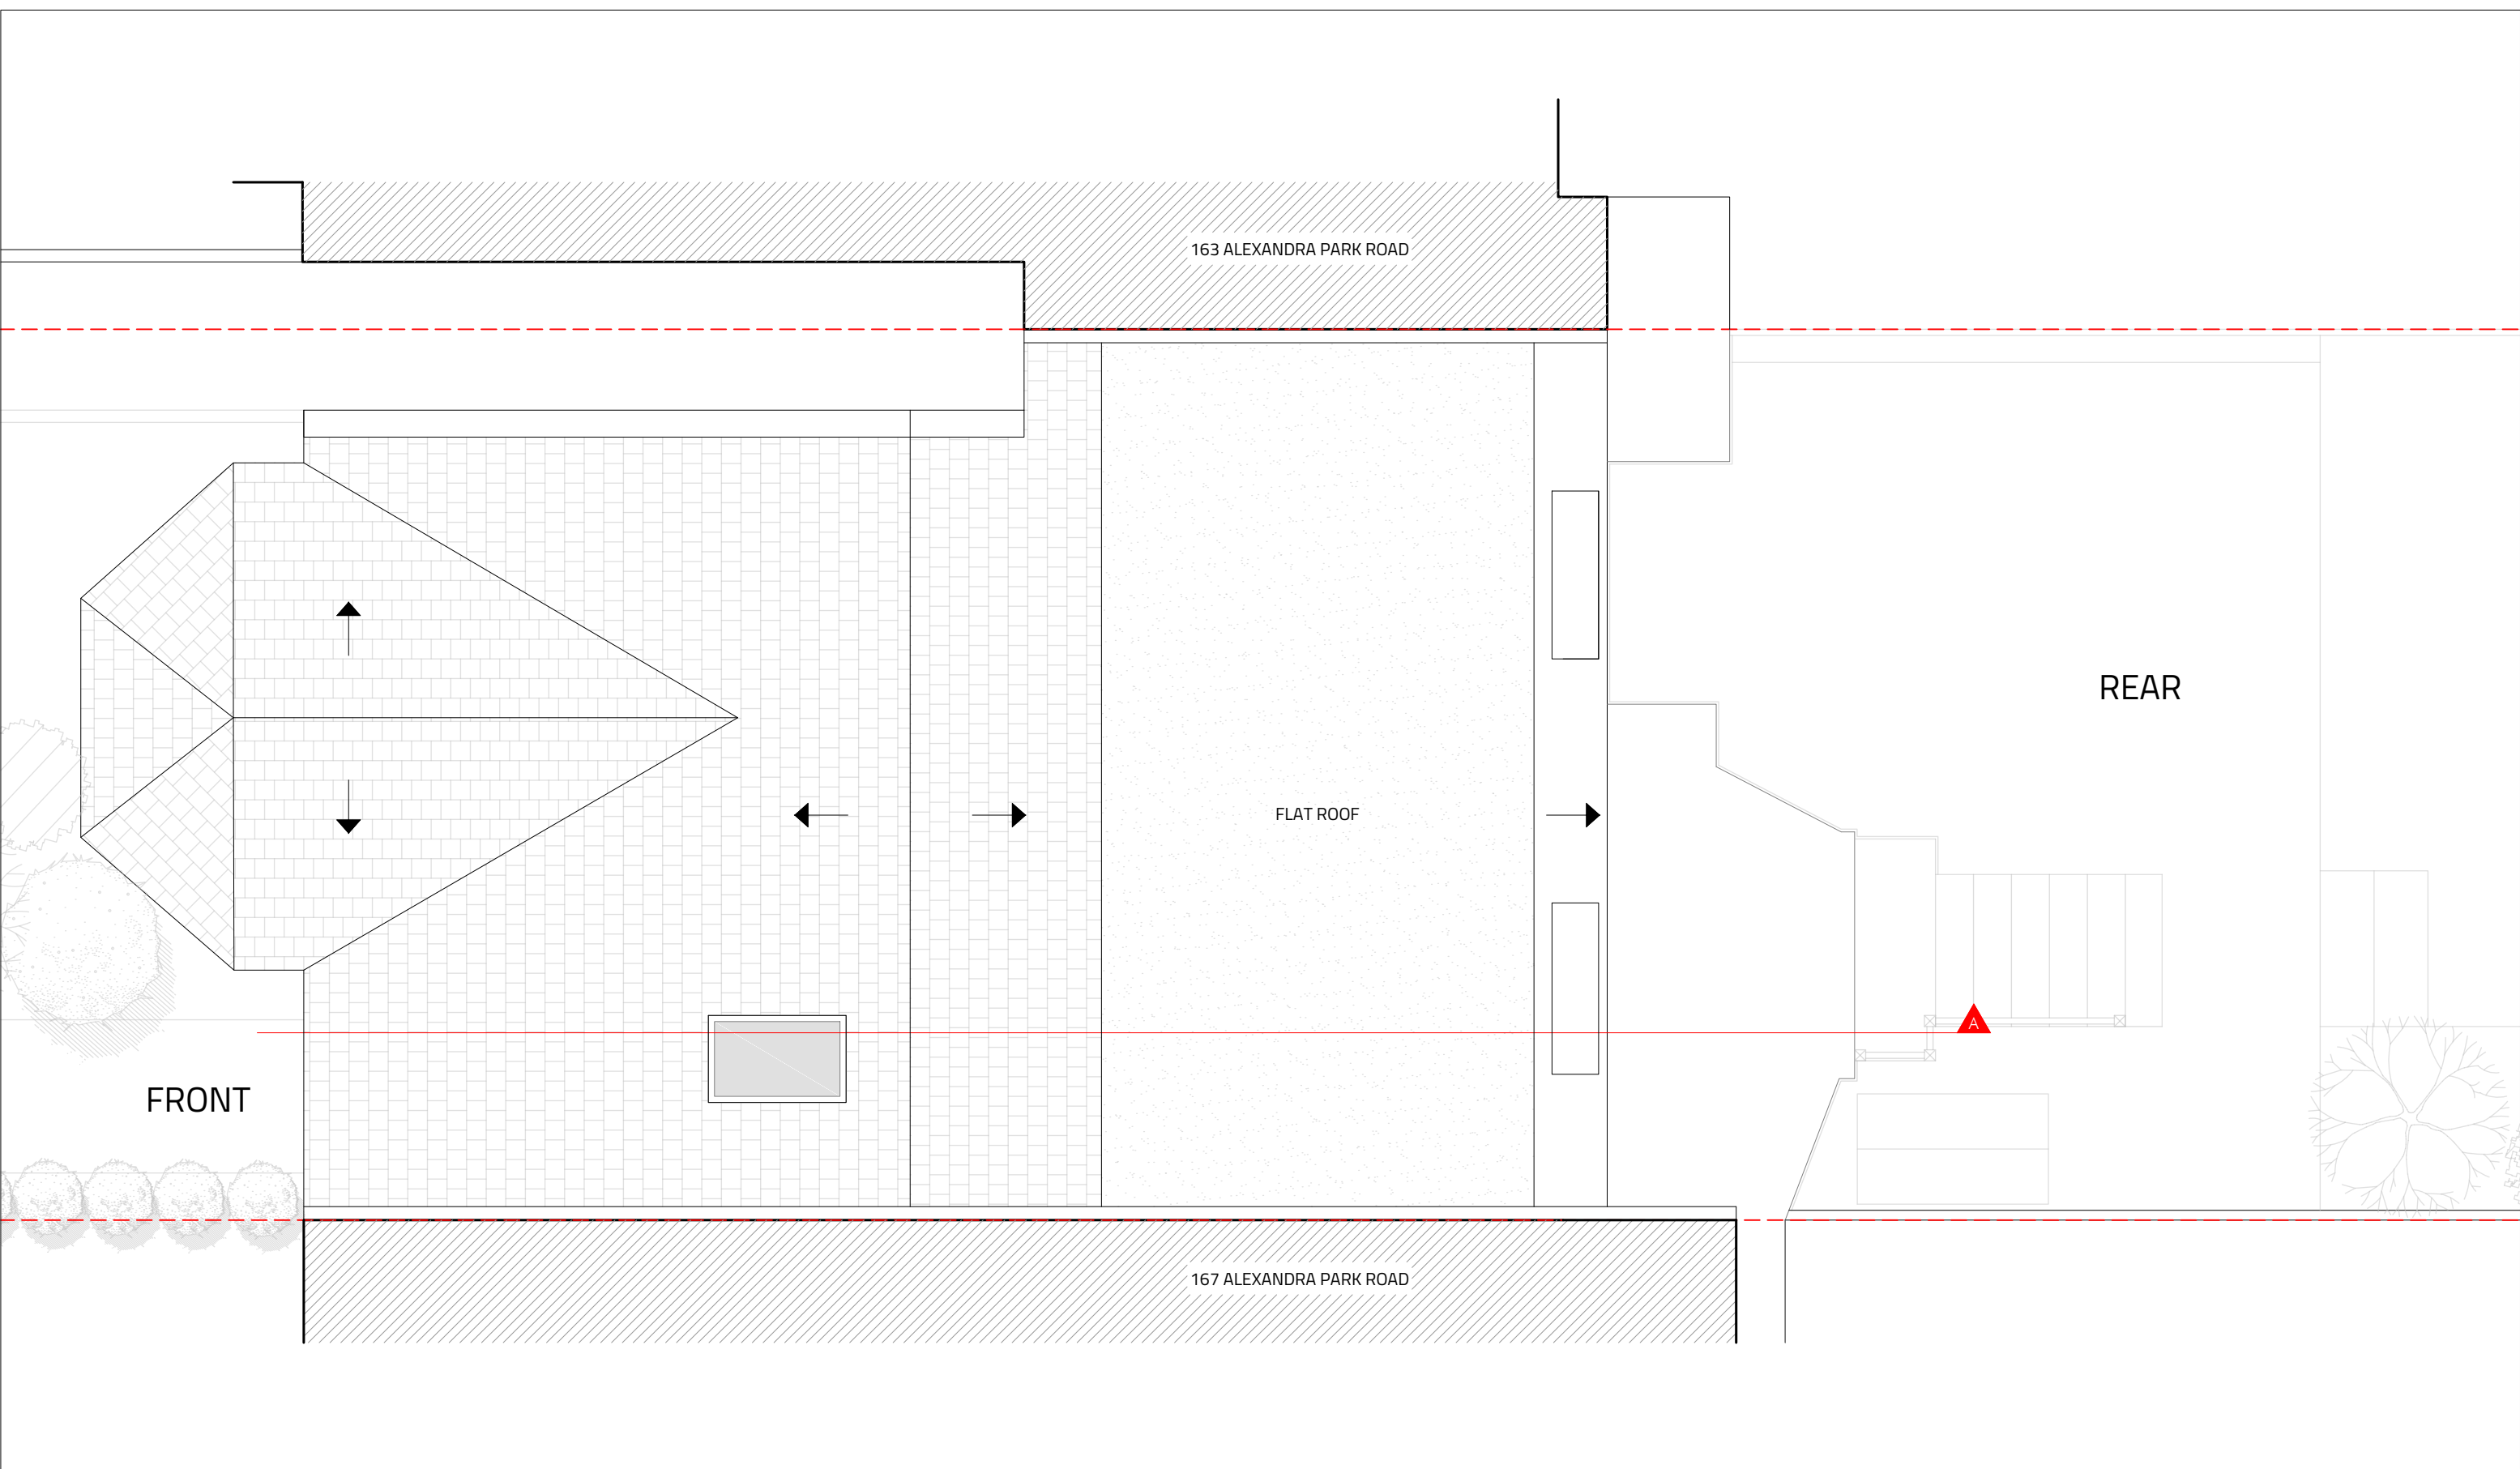

PROJECT	165 Alexandra Park Road	DRAWING NO.	E05	
	N22 7UL, Haringey	SCALE	1:50 @ A3	
DRAWING TITLE	Existing	DATE	Jan 2023	Note: Not for construction purposes. All dimensions to be confirmed on site before any work commences. Yellow Cloud Studio Ltd. retain copyright of design, scheme & ownership of drawings.
	Roof Plan	REVISION	A	

+44 (0) 744 5203532
+44 (0) 208 5332946
170 Glyn Road, London E50JE

info@yellowcloudstudio.com
www.yellowcloudstudio.com

 