



NOTES
1. All dimensions and levels are to be checked on site by the Main Contractor before work commences. The Architect is to be informed immediately of any discrepancies.
2. Do not scale this drawing, use written dimensions only.
3. All dimensions are in millimetres unless otherwise stated.
Copyright of Lacey Architects.

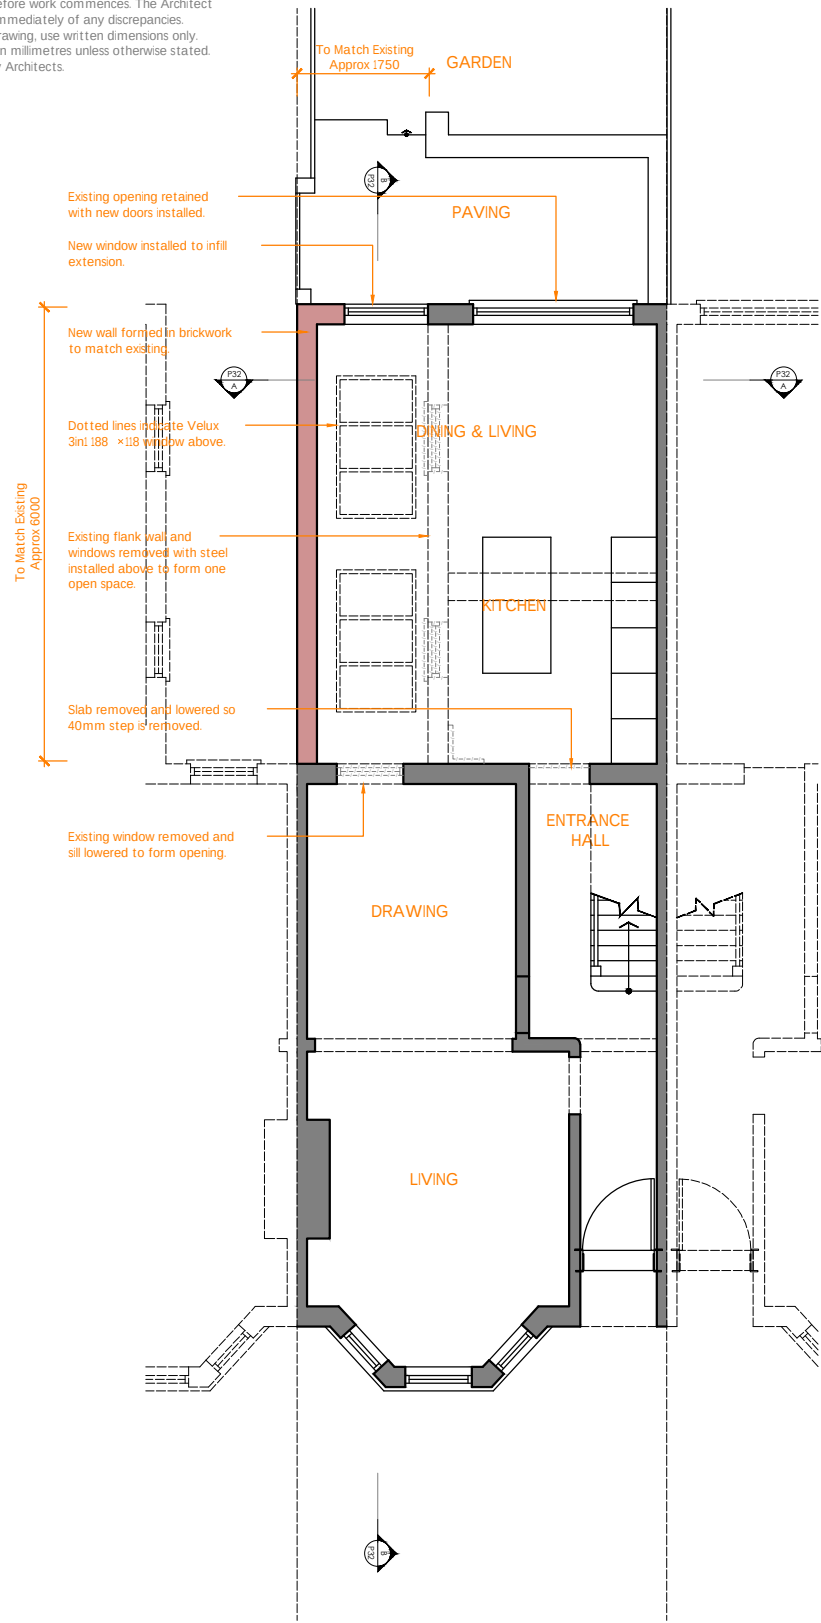

Ground Floor Plan

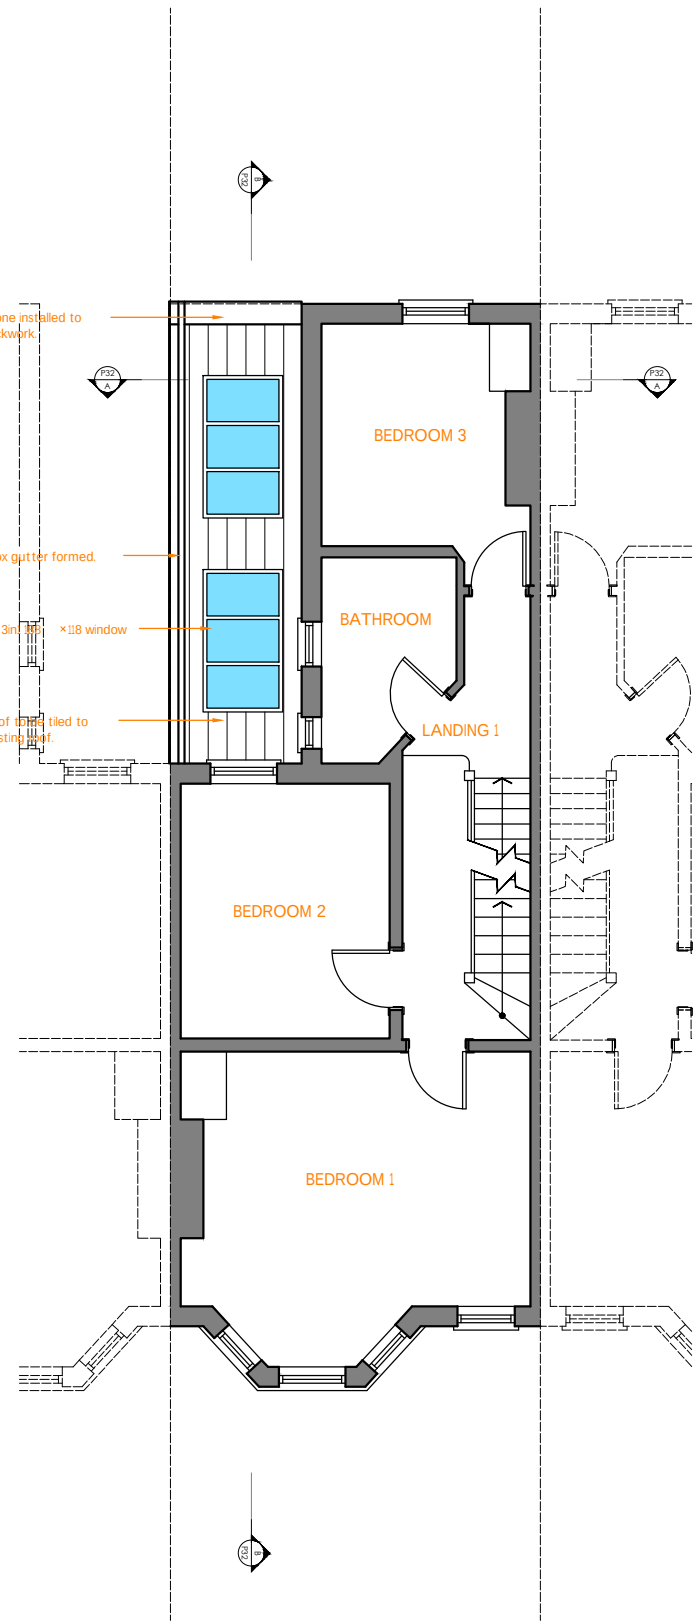

First Floor Plan

Legend

- Proposed wall
- Existing wall
- Items to be demolished
- Items overhead

Rev	Date	Description
1		
2		
3		

Status: Planning
Title: Proposed Ground & First Floor
Drawing Ref: 23_01-P30 Rev: .
Scale: 1:100 @ A3 Date: Jan '23
Client: Mr Solomon
Address: 116 Roseberry Gardens, London N4 1JL

LACEY
ARCHITECTS



t: 07791702089
e: stephen@LaceyArchitects.com