


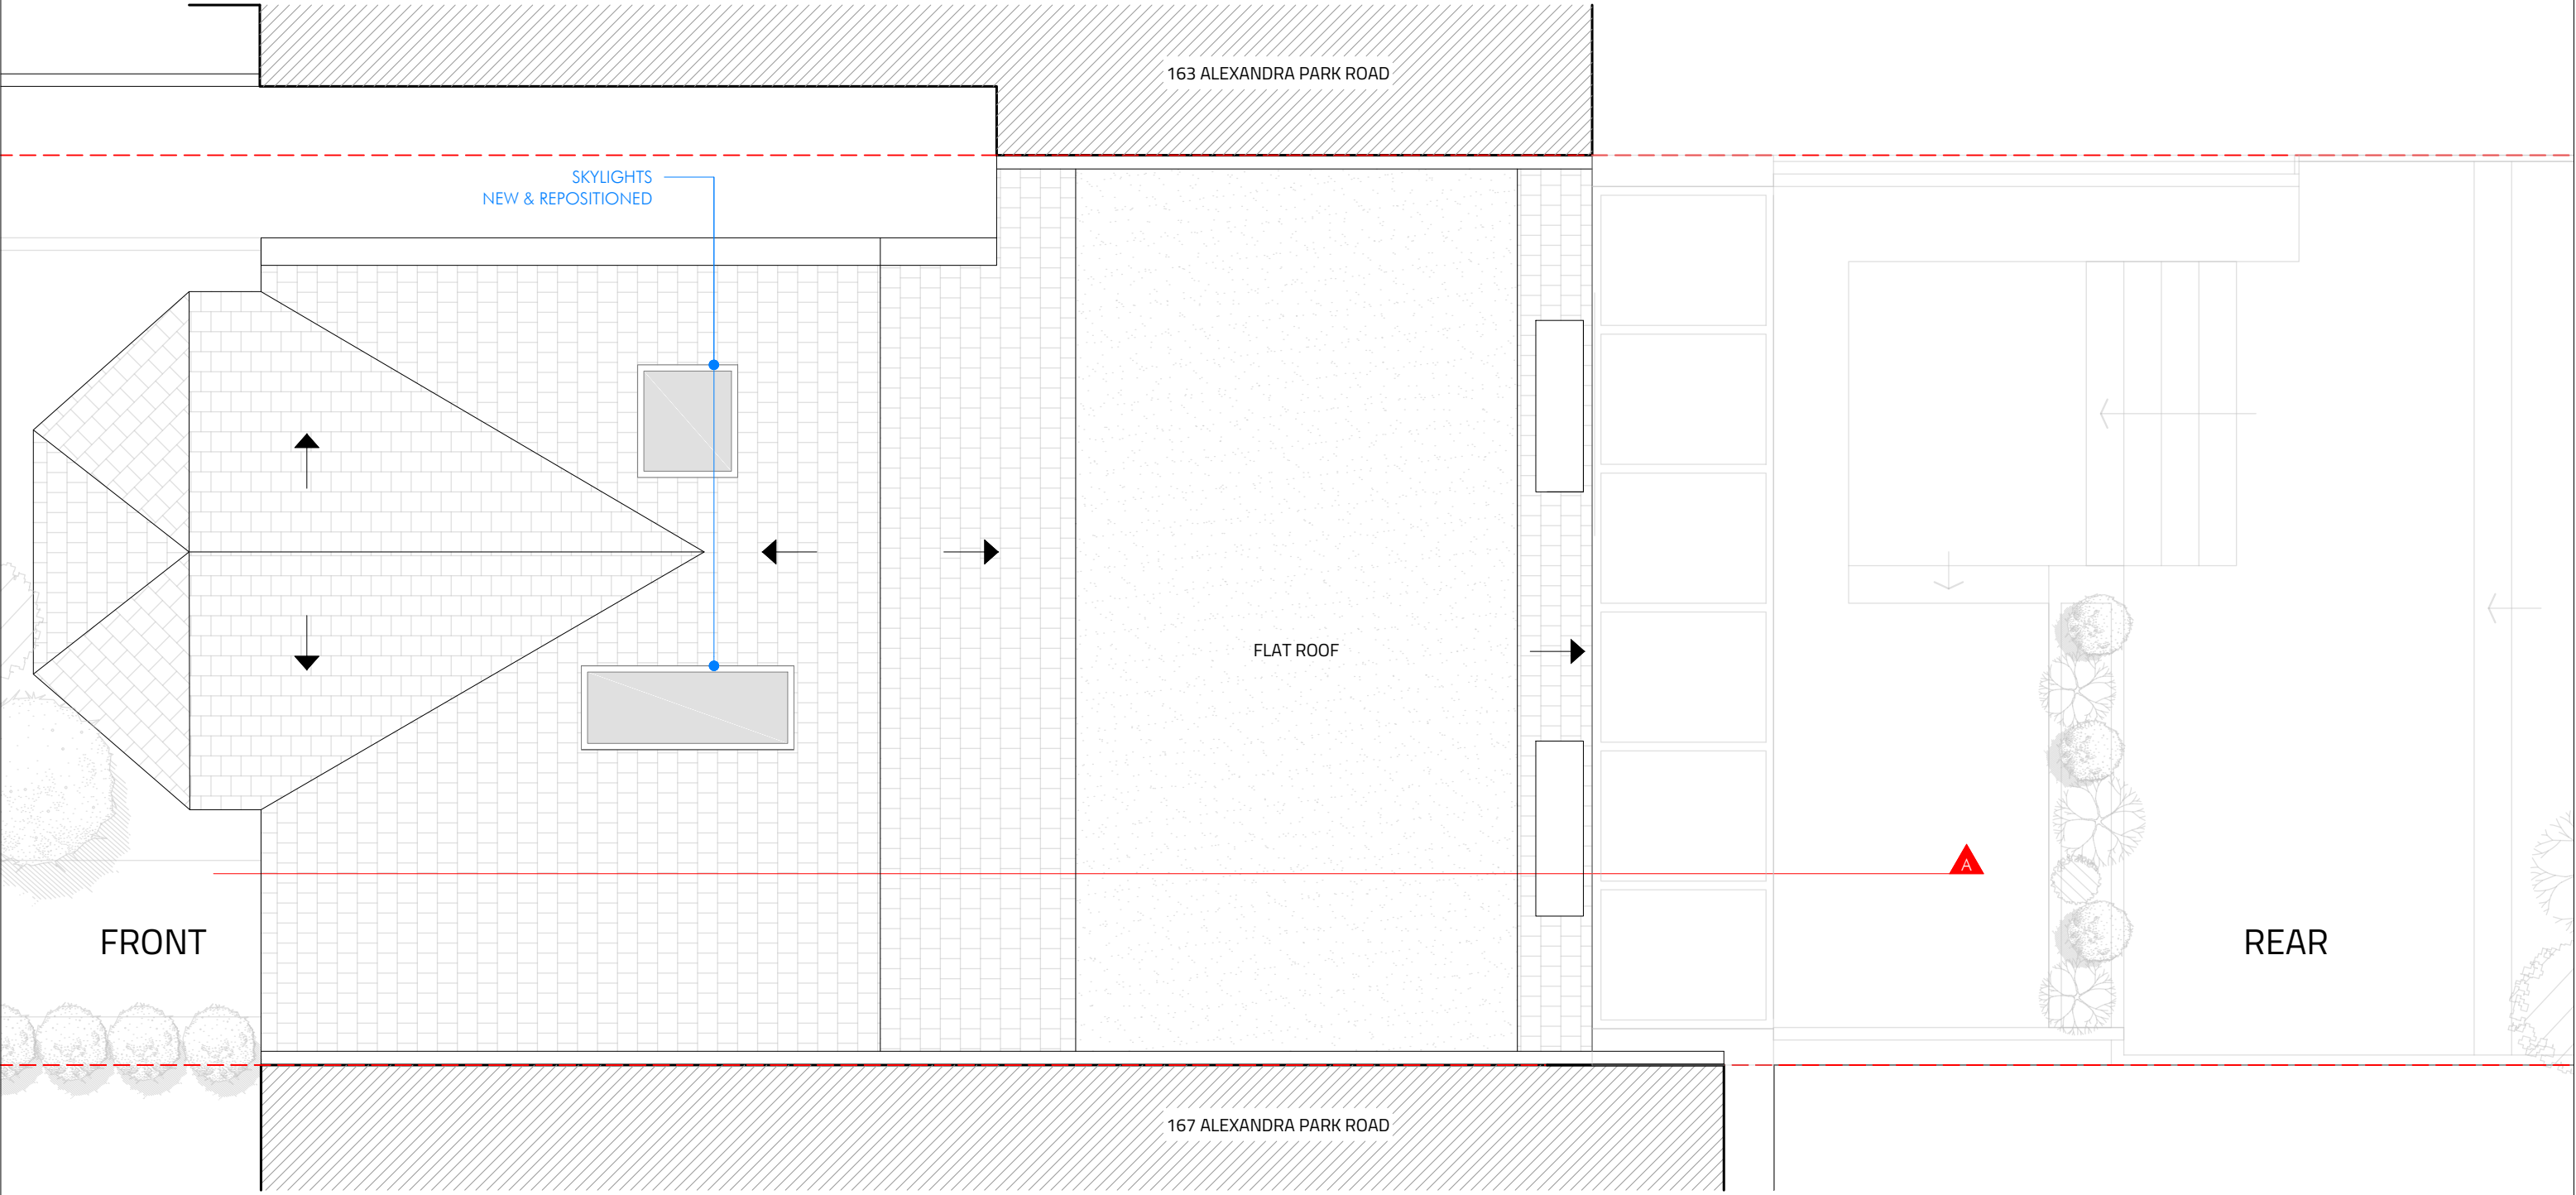

PROJECT	165 Alexandra Park Road N22 7UL, Haringey	DRAWING NO.	P05
		SCALE	1:50@ A3
DRAWING TITLE	Proposed Roof Plan	DATE	Jan 2023
		REVISION	A