


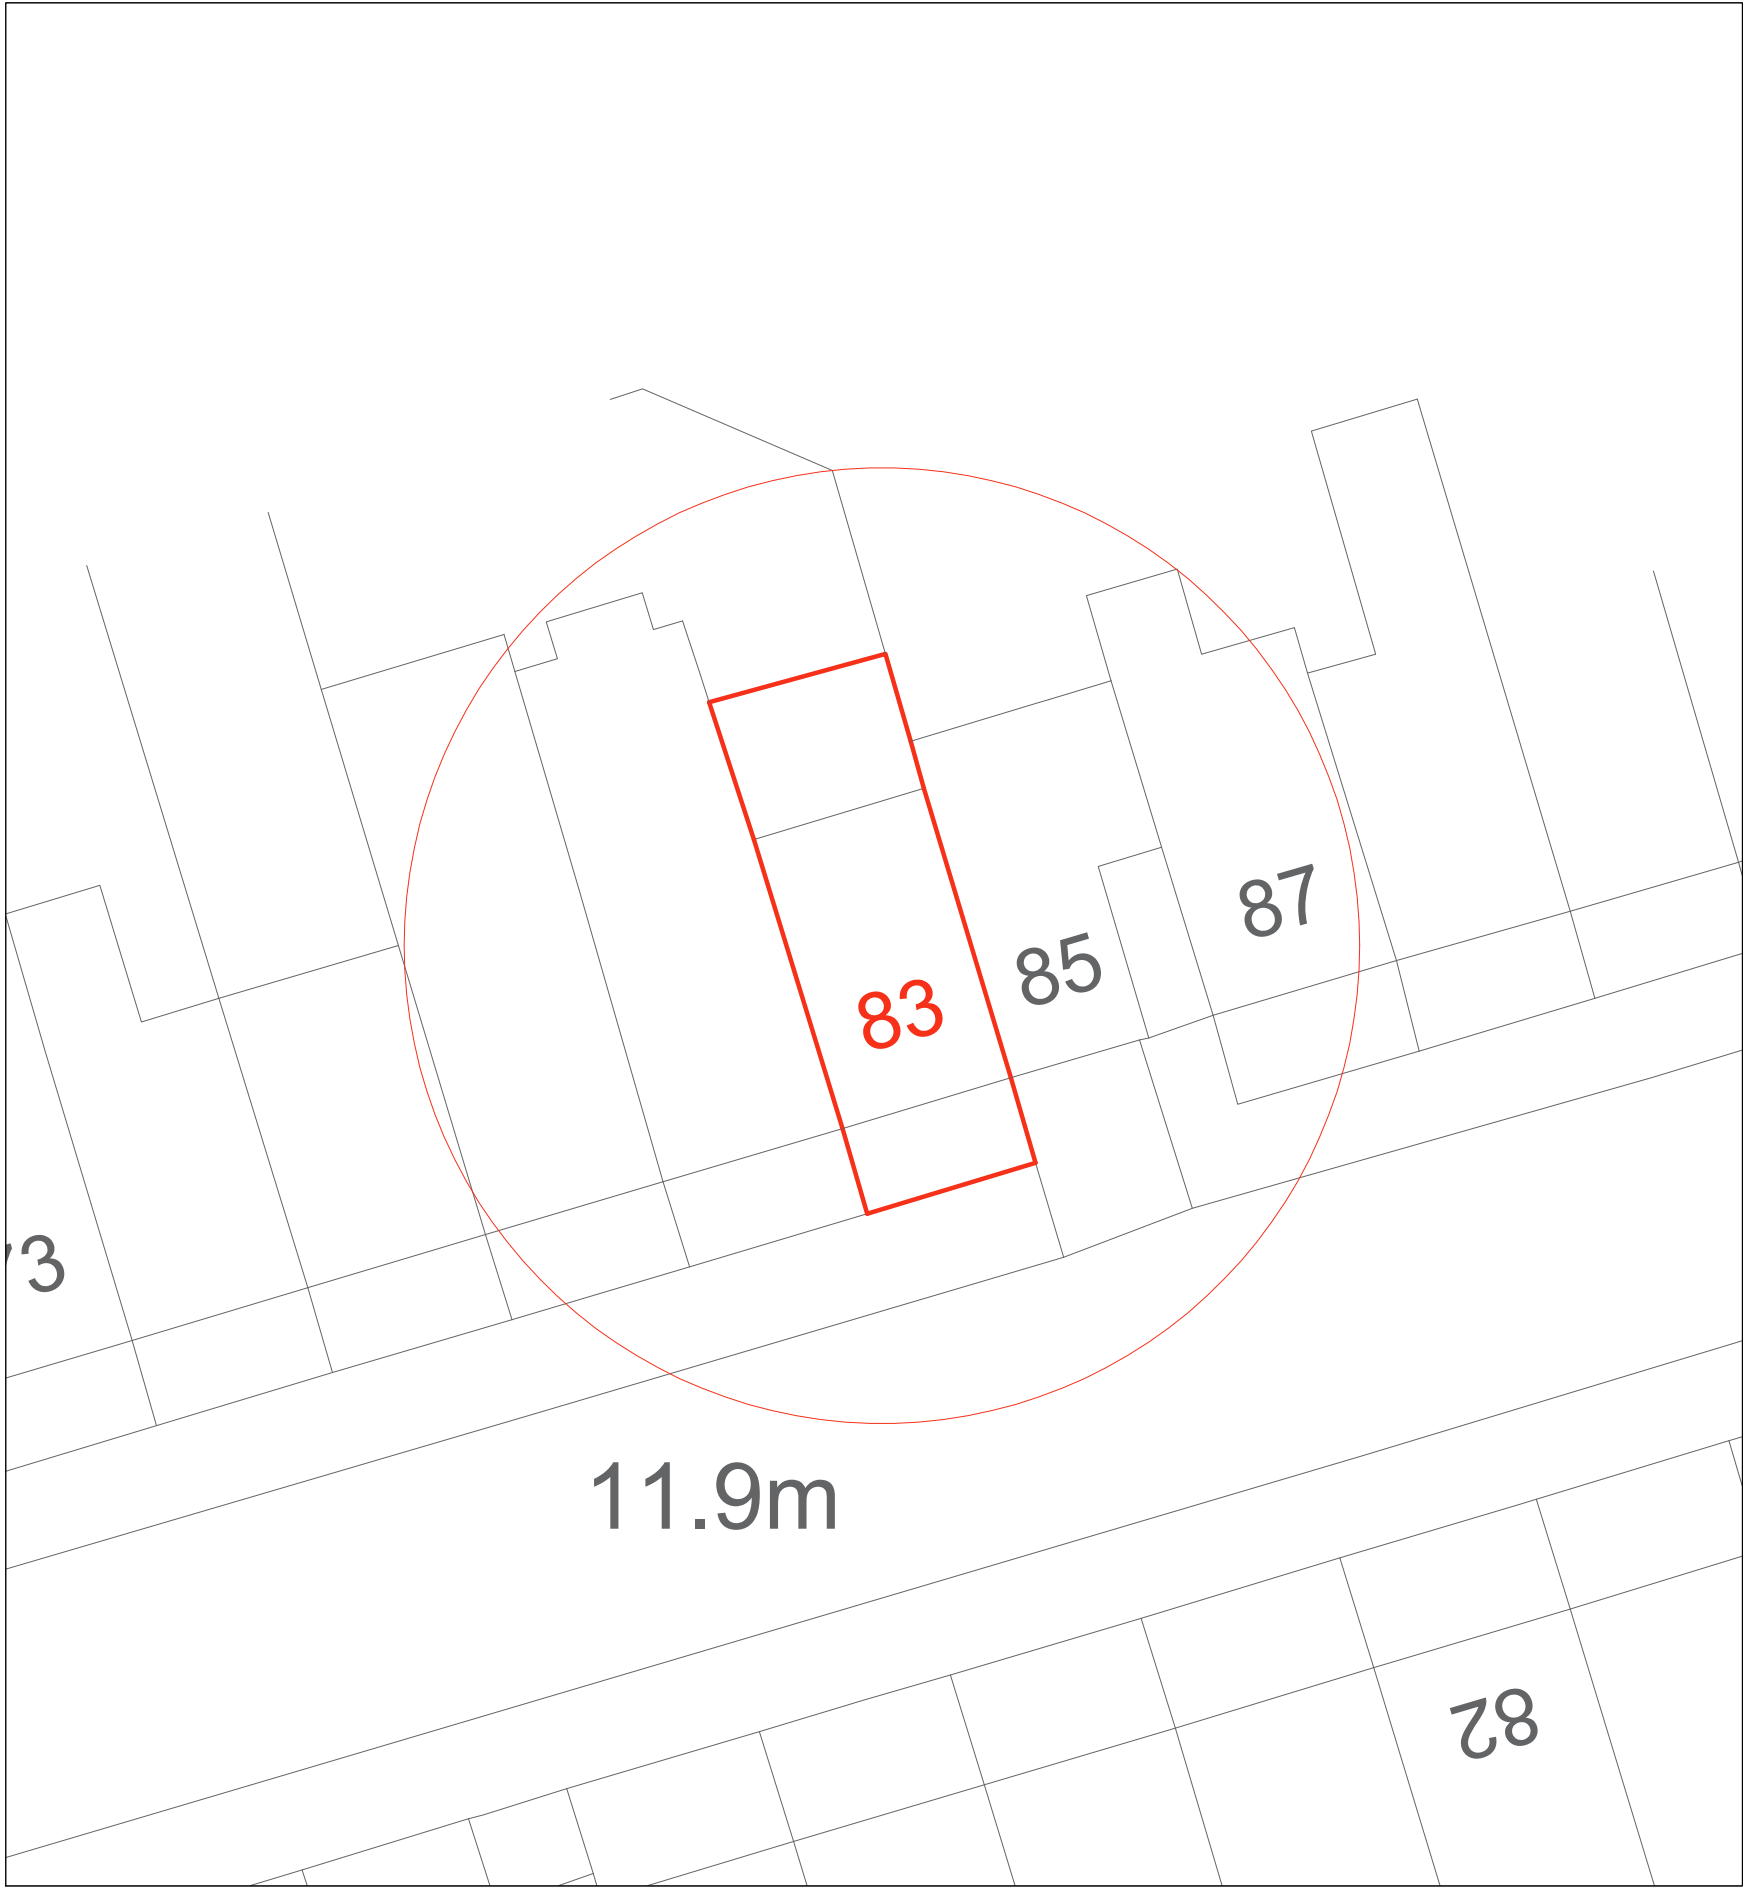


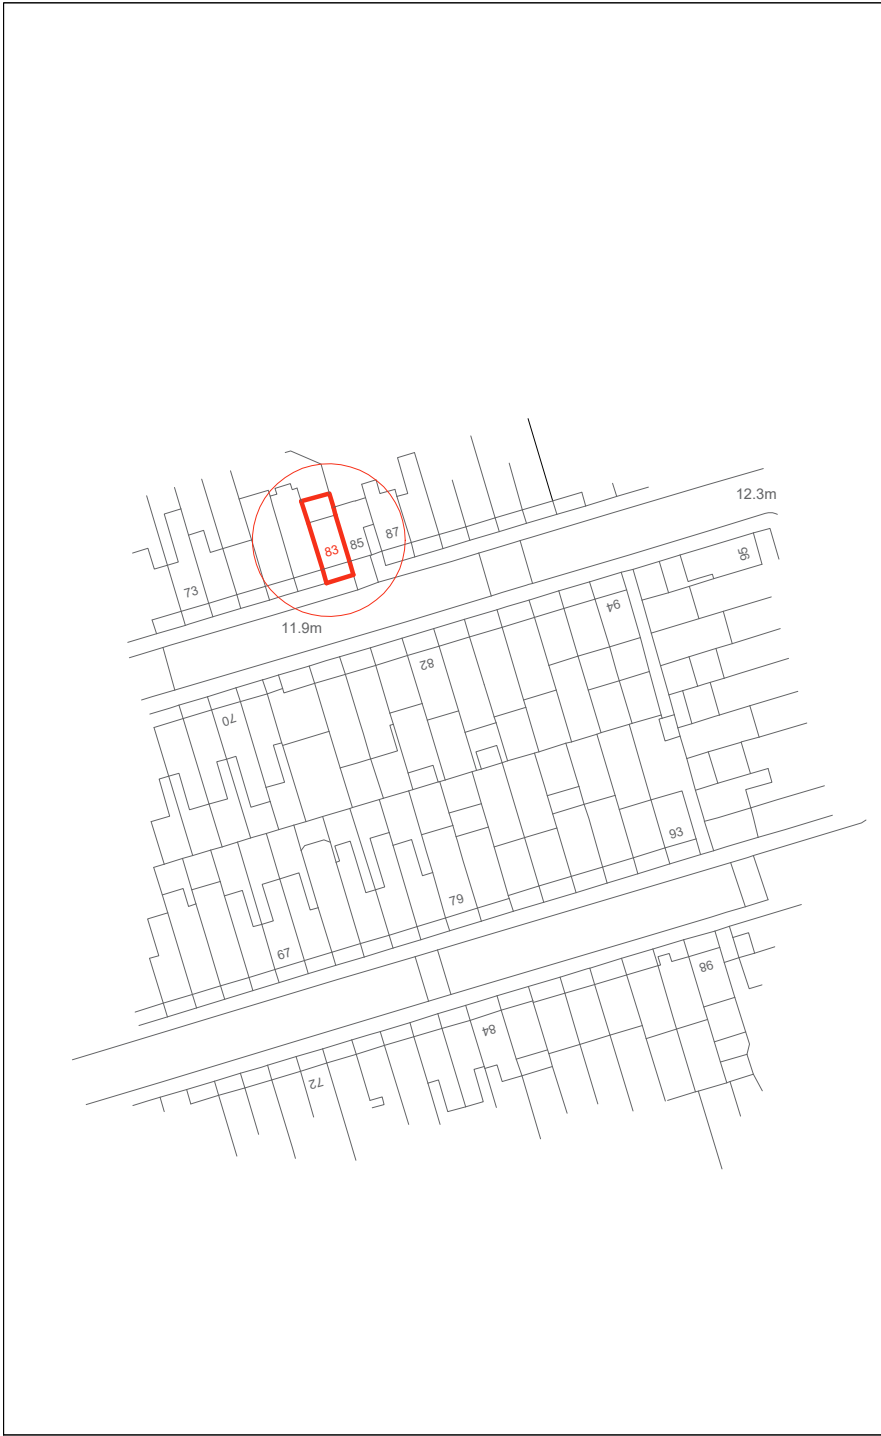

1:200

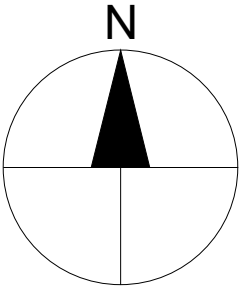

1:1250

 

MDM

The planners who outsmart

Mdm Planning Ltd.
Unit 6 Grosvenor Way
London
E5 9ND

T. 0203 935 3434
M. 07824628403
E. davidmotzen@gmail.com

Project Detail

Proposed 6.00 meter Rear
Extension and Sukka Roof

Property Address:

83 Ferndale Road
London
N15 6UG

Title

Location And site plan

Date

31-Jan-2023

Done by

M.D.M

Revision

RV- 00

Drawing No.

PLOS

Scale 1:200/1:1250 [@ A3]