
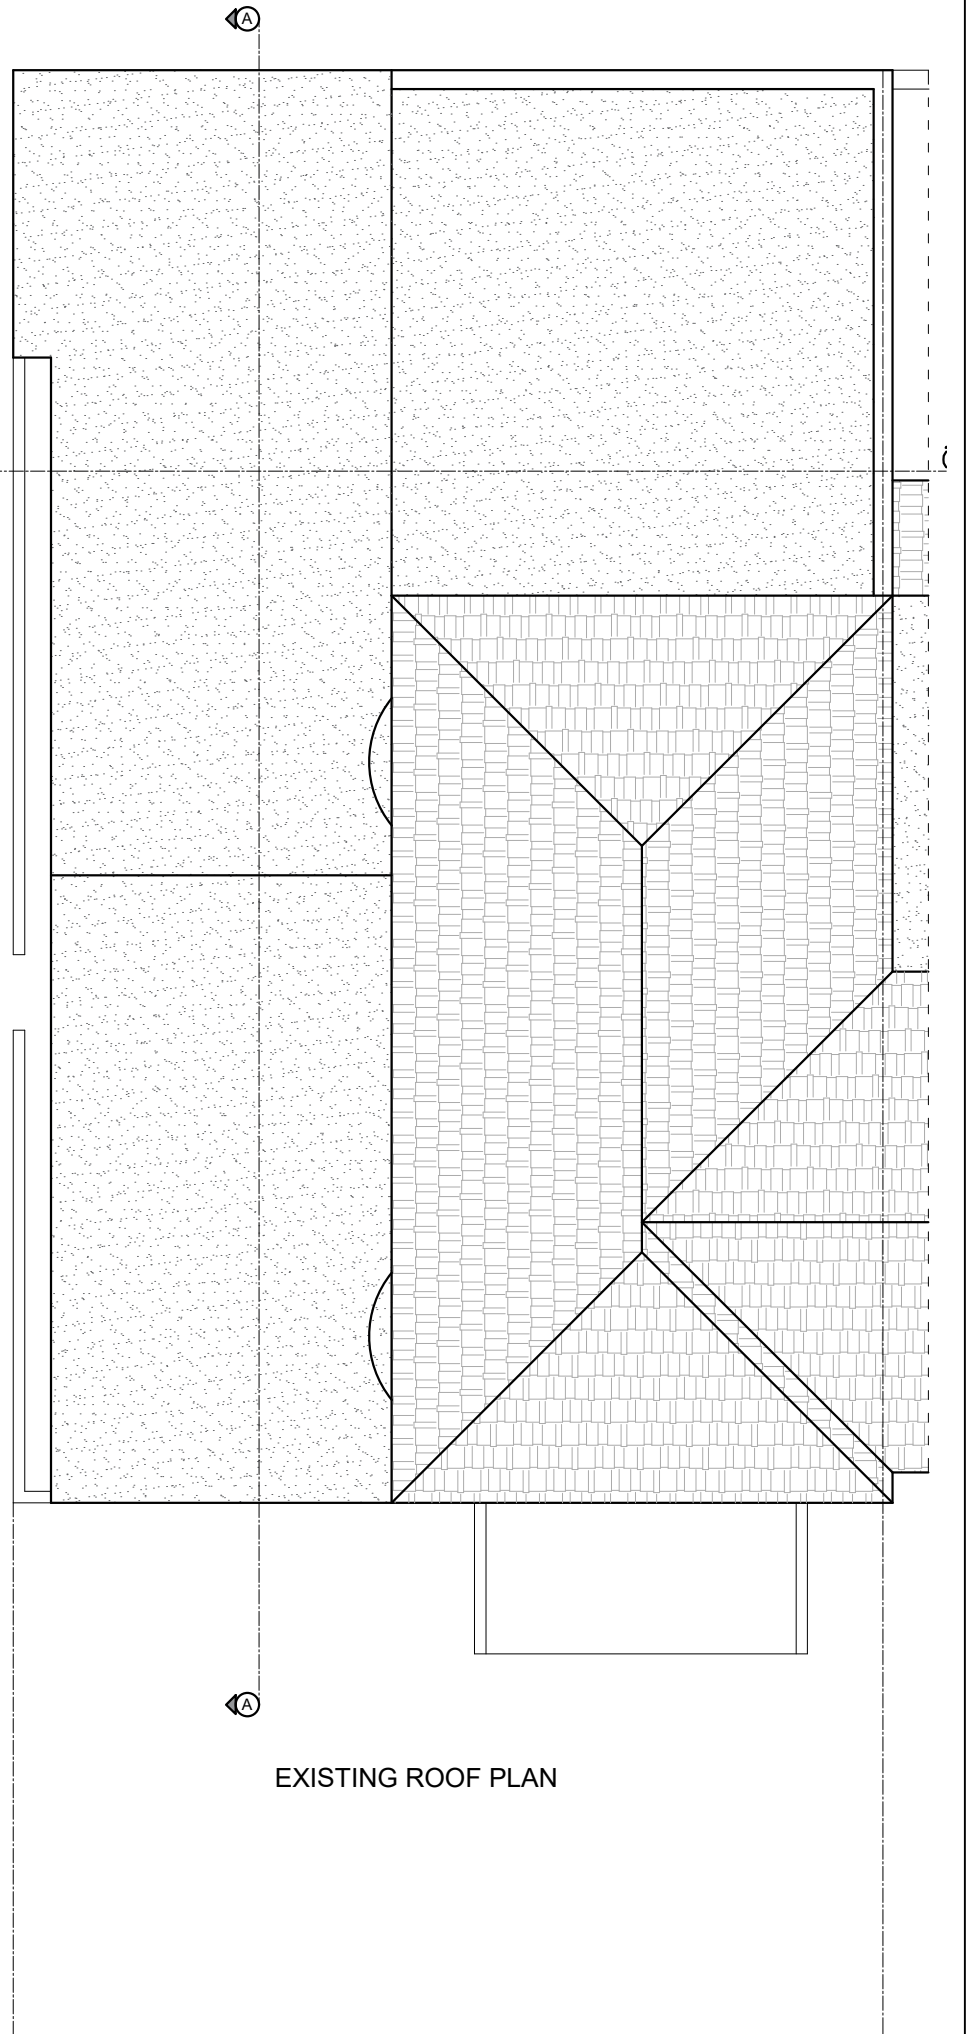


Title
**EXISTING
FLOOR PLANS**

Client: 36 Chalgrove Road
N17 0NS

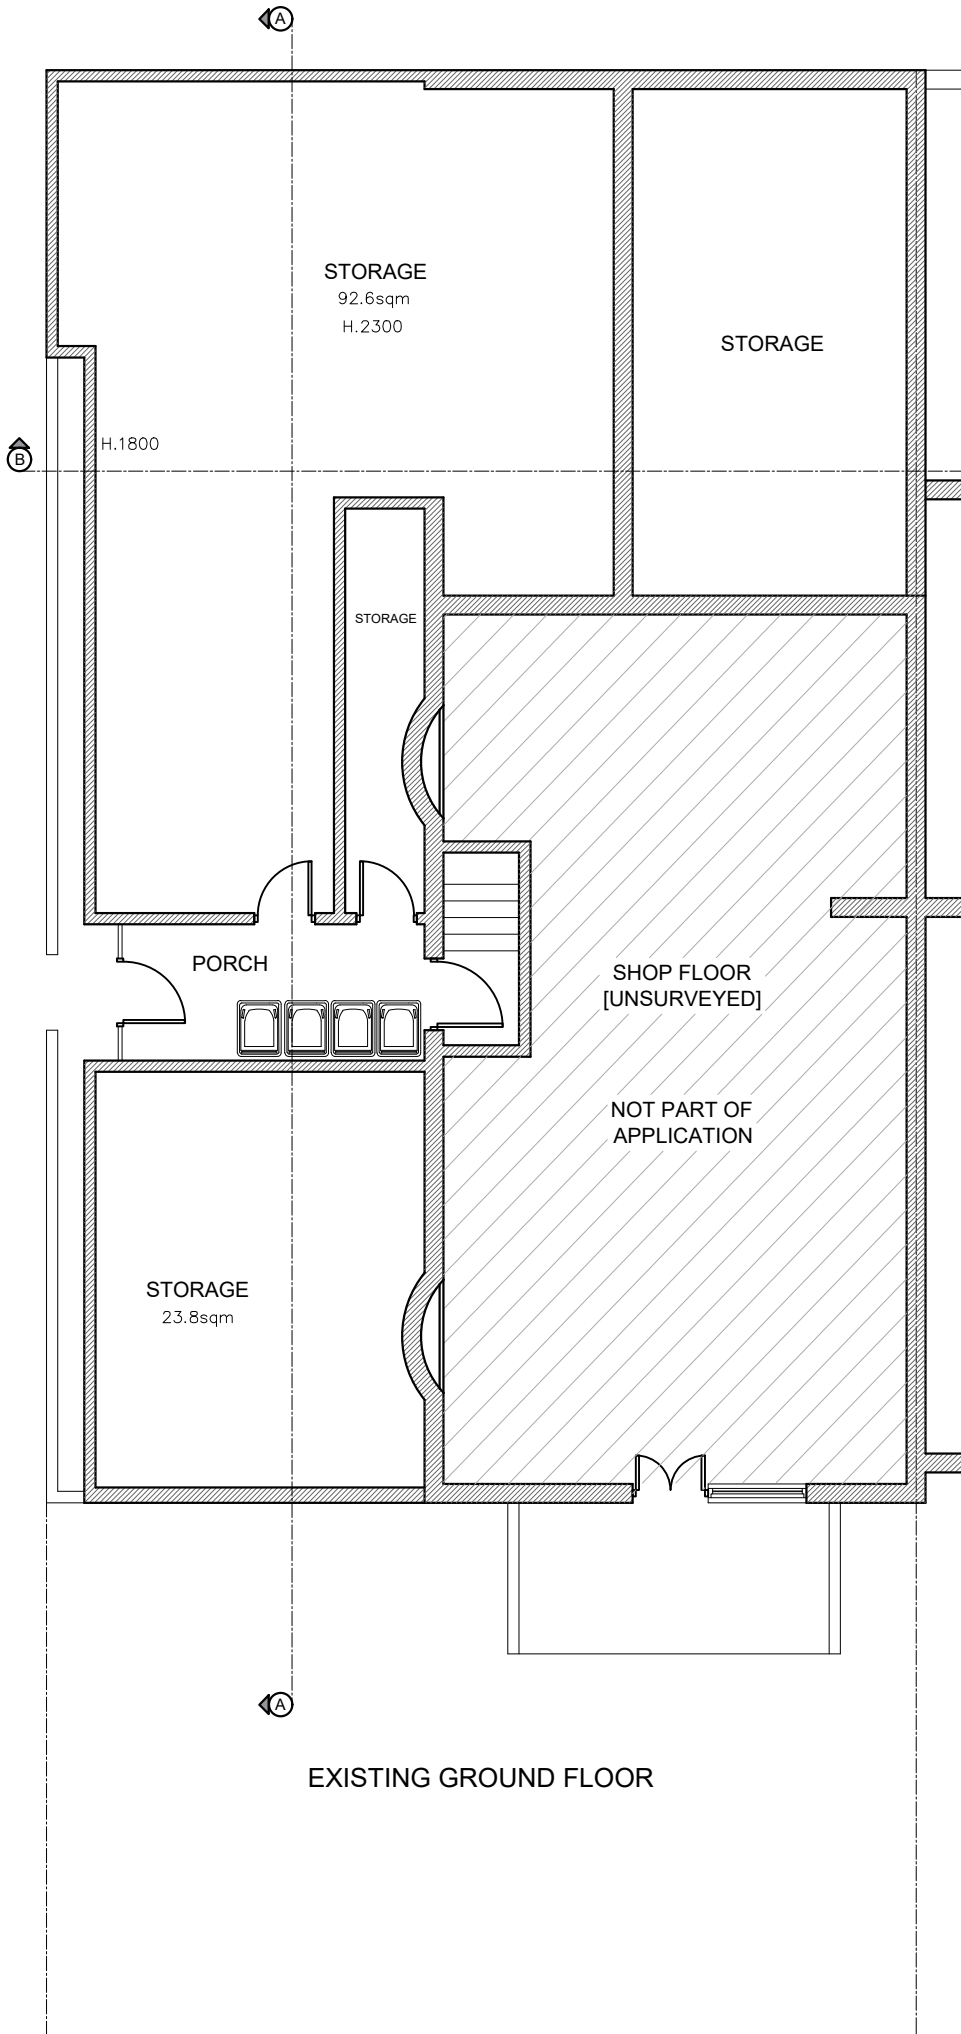


NOTES:
THE CONTRACTORS ARE TO CHECK
ALL DIMENSIONS, DRAIN RUNS AND
GENERAL CONDITIONS ON SITE
BEFORE WORKS COMMENCE .


ALL WORKS ARE TO BE CARRIED
OUT IN ACCORDANCE WITH
CURRENT BUILDING REGULATIONS,
BRITISH STANDARDS, CODE OF
PRACTICE AND LOCAL AUTHORITY
REQUIREMENTS.

Drawn By SS
DrG No CR.36.EX.01
Date 29.11.22
Scale 1:100 @A3

Rev

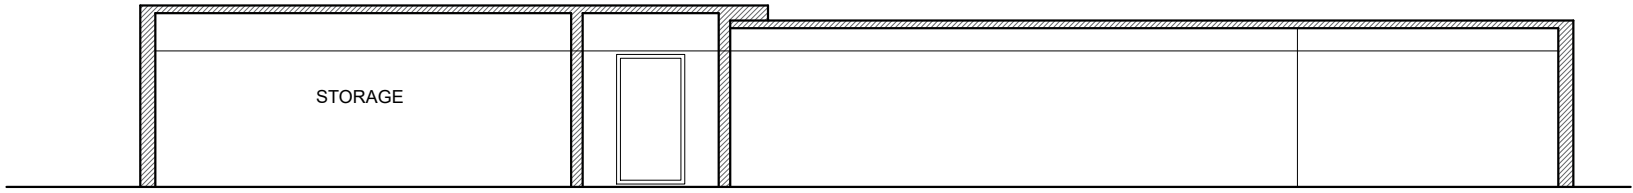

EXISTING SECTION A-A

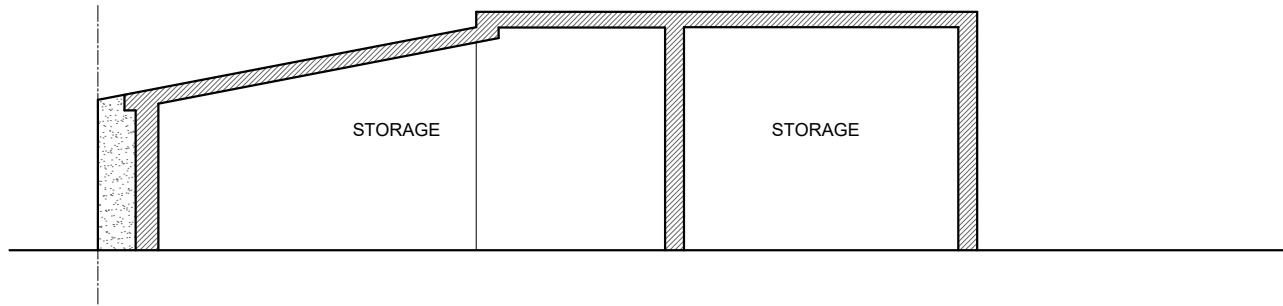


EXISTING SECTION B-B




EXISTING SIDE ELEVATION 1
MANOR ROAD



EXISTING FRONT ELEVATION
CHALGROVE ROAD

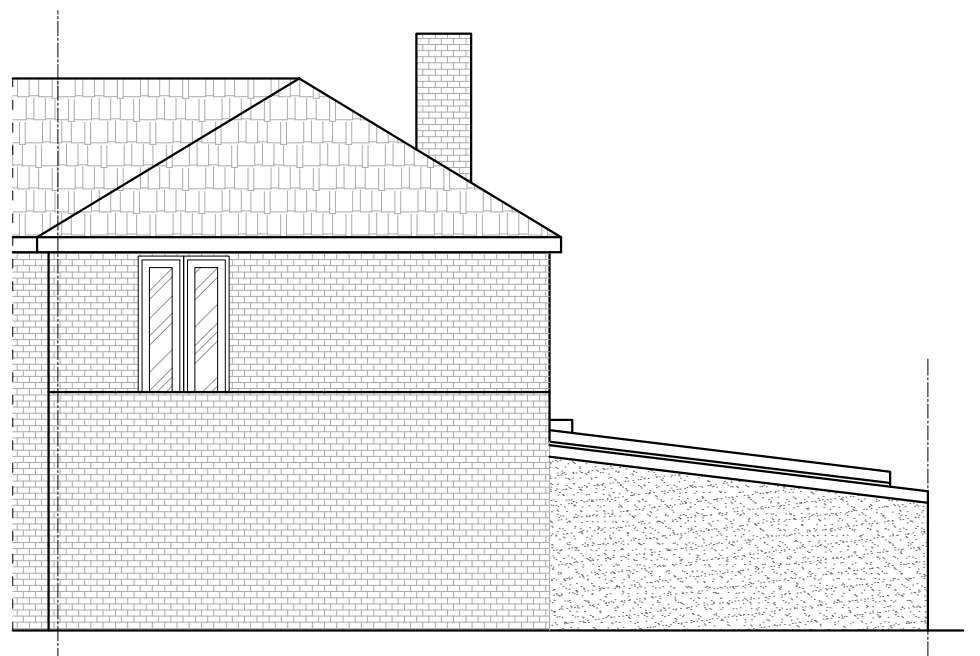

EXISTING REAR ELEVATION

 

Title
EXISTING
SECTION A-A & ELEVATIONS

Client: 36 Chalgrove Road
N17 0NS



NOTES:
THE CONTRACTORS ARE TO CHECK
ALL DIMENSIONS, DRAIN RUNS AND
GENERAL CONDITIONS ON SITE
BEFORE WORKS COMMENCE .

ALL WORKS ARE TO BE CARRIED
OUT IN ACCORDANCE WITH
CURRENT BUILDING REGULATIONS,
BRITISH STANDARDS, CODE OF
PRACTICE AND LOCAL AUTHORITY
REQUIREMENTS.

Drawn By SS
DrG No CR.36.EX.02
Date 29.11.22
Scale 1:100 @A3

Rev