



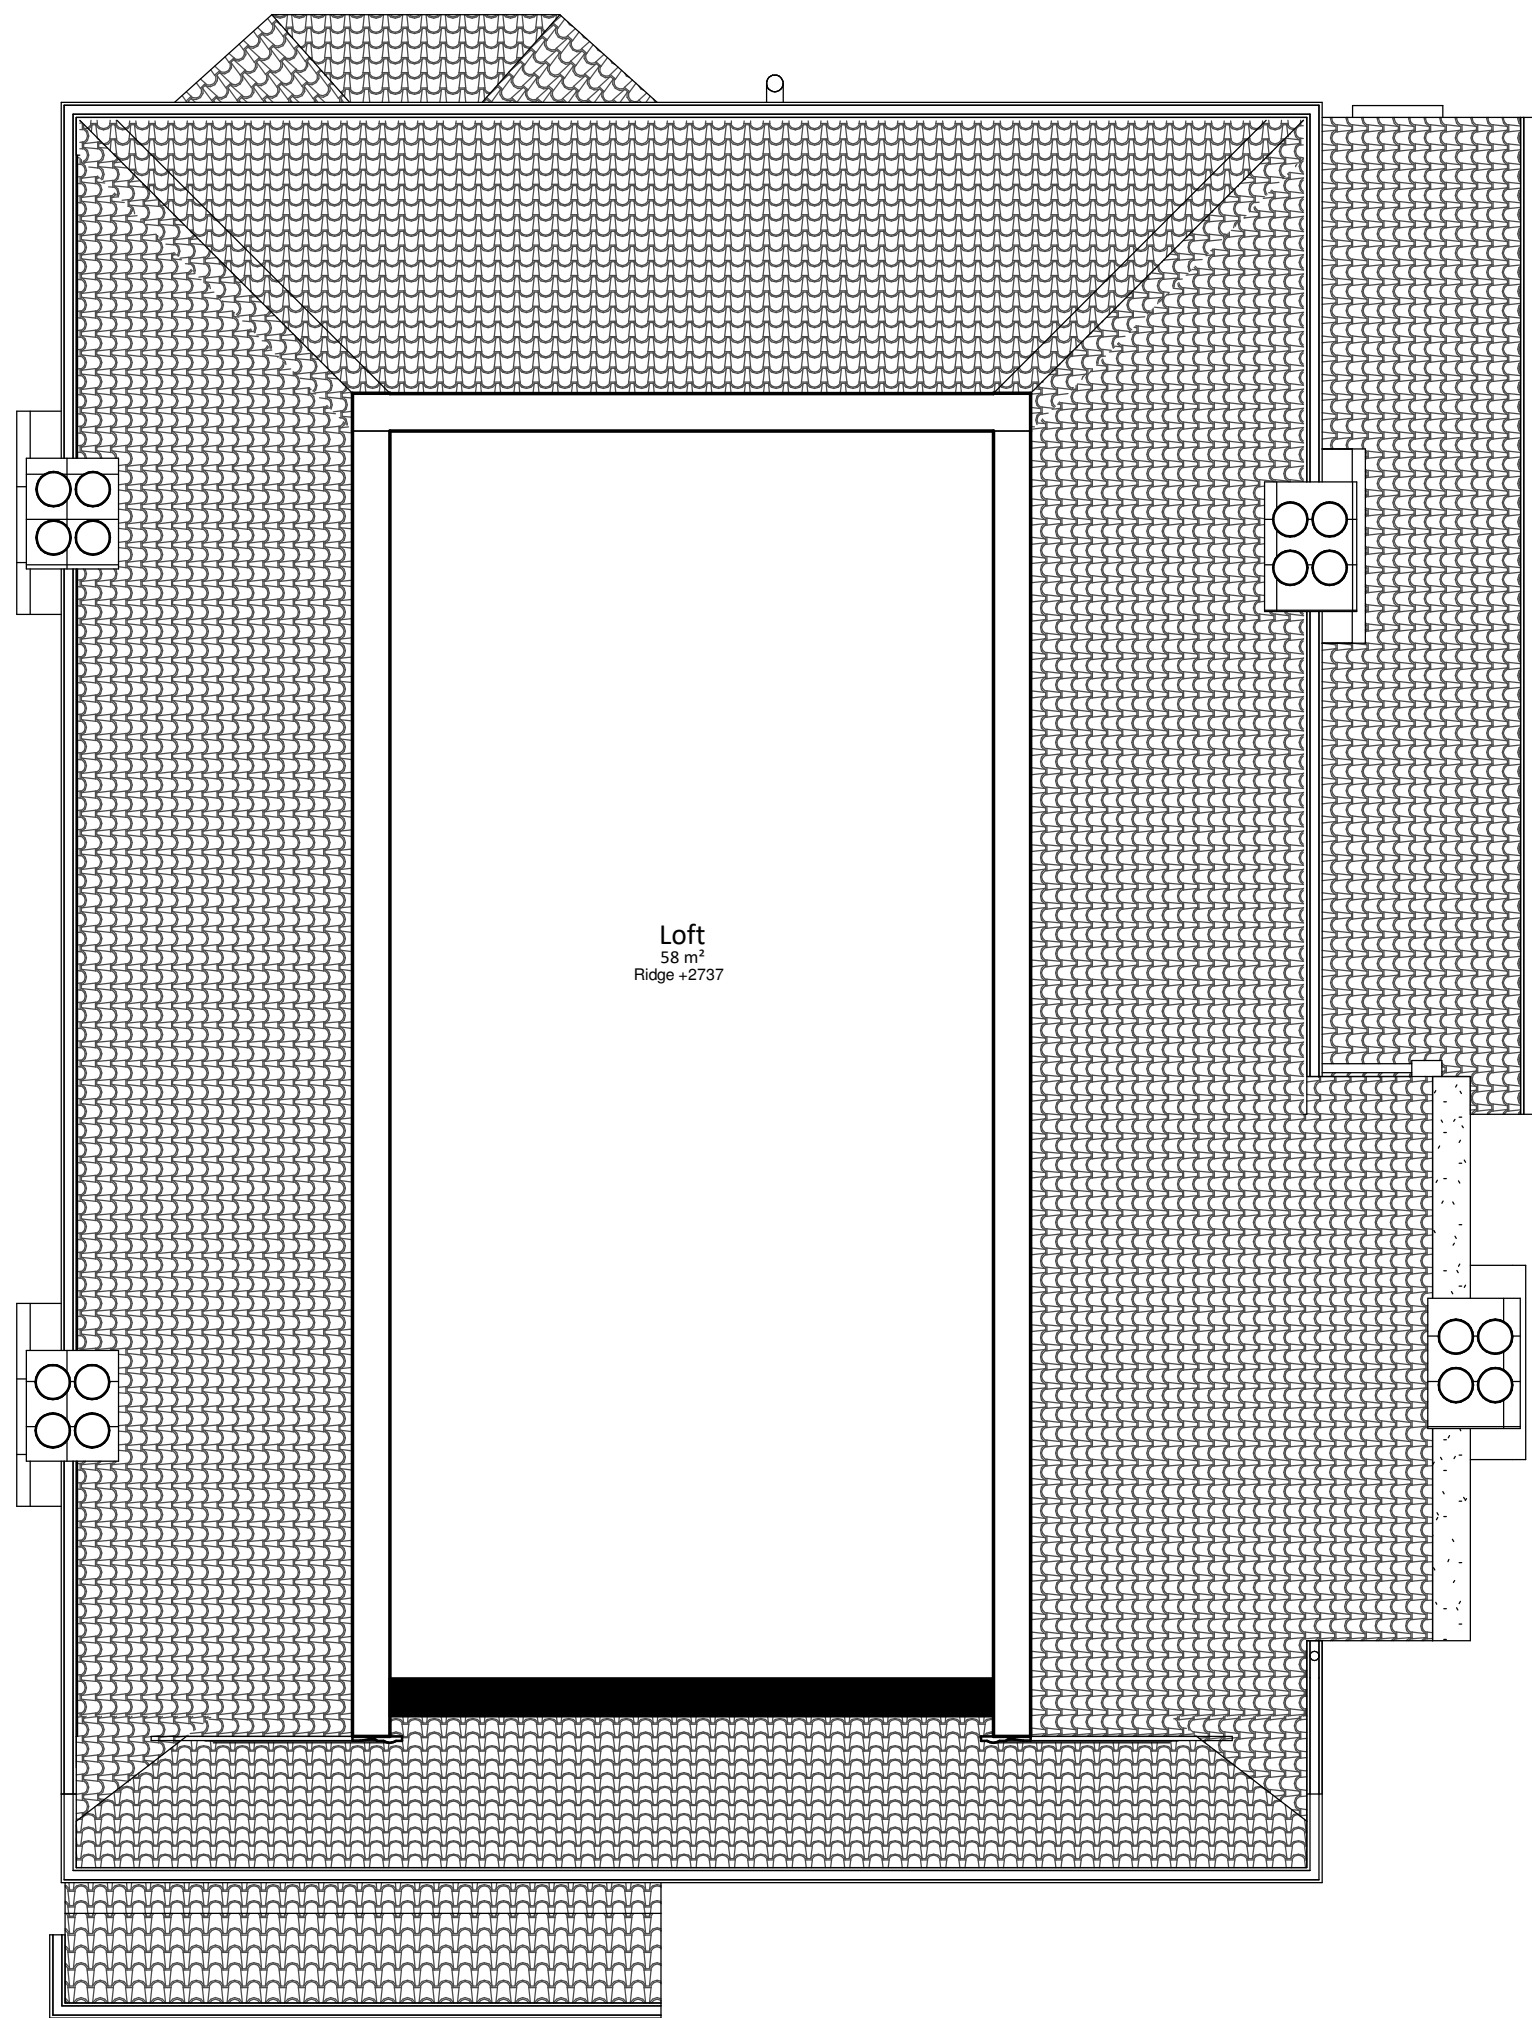

Existing Loft

1 : 50

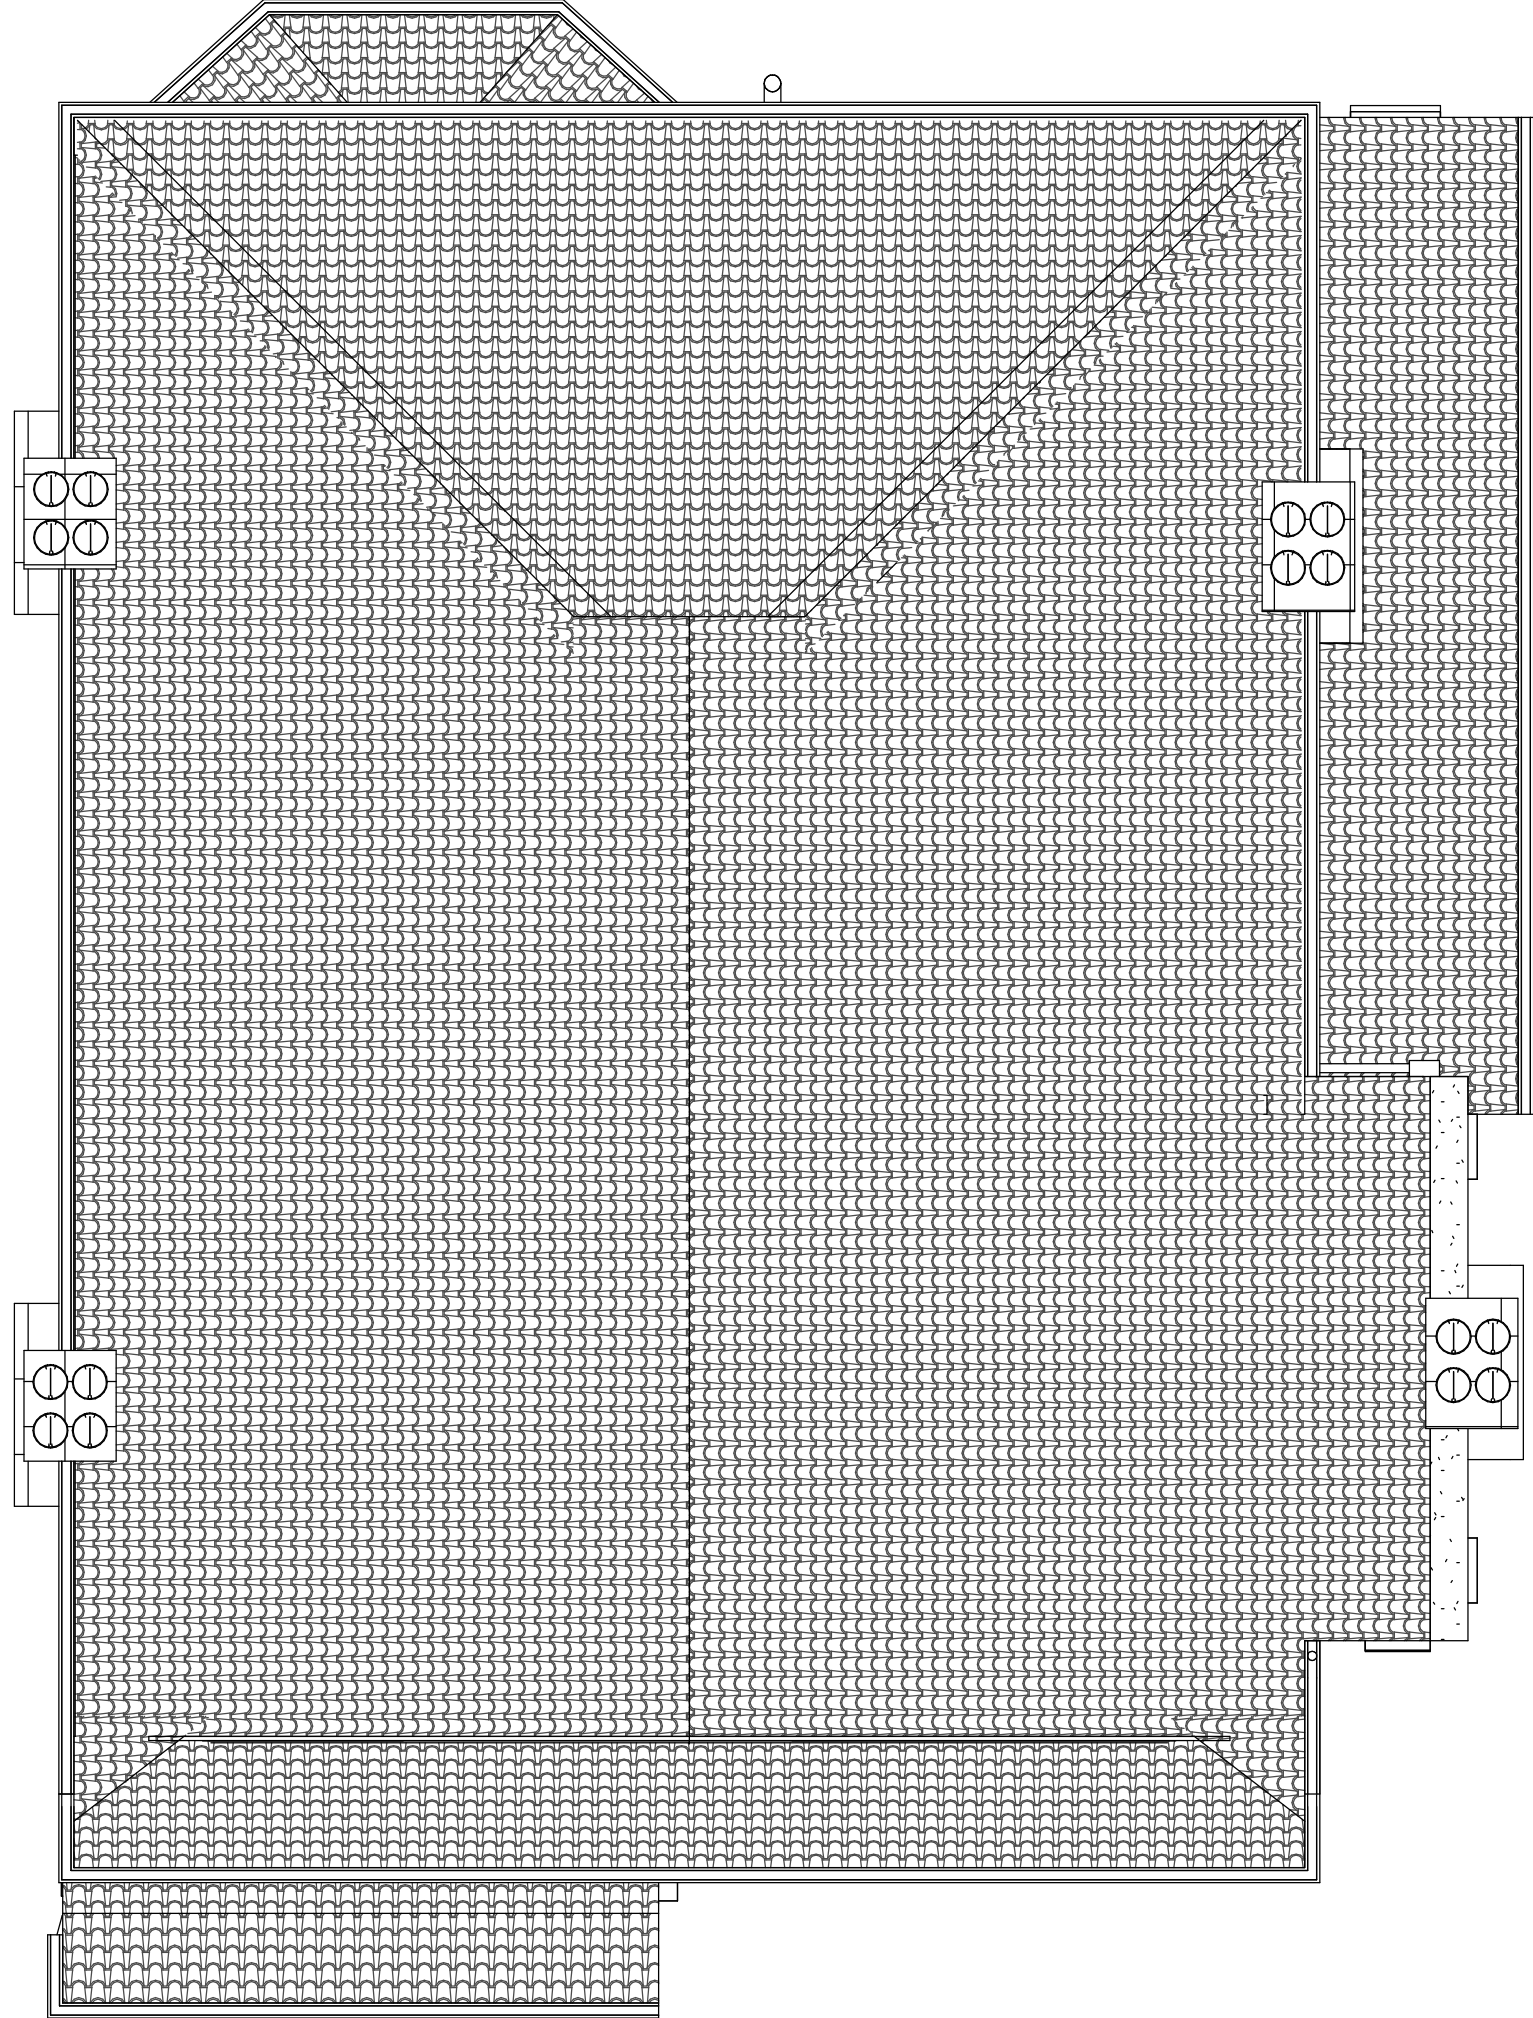


Existing Roof Plan

1 : 50



© This drawing is the property of BLUELIME LTD who retain the sole copyright of its contents & it may not be reproduced in part or in whole without written permission



Legend:

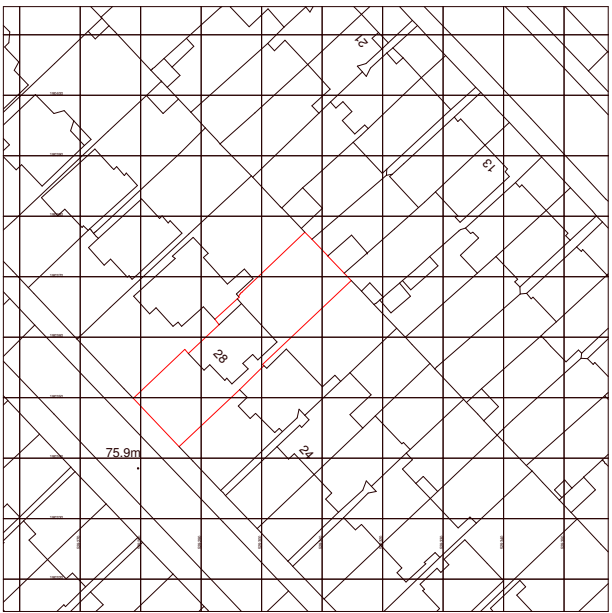

Ordnance Survey, (c) Crown Copyright 2022. All rights reserved.
Licence number 100022432

Site Location Plan 1:1250

North

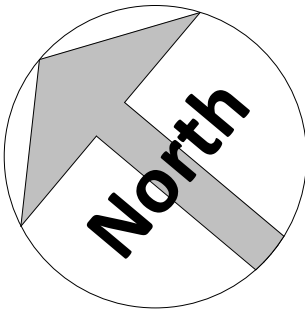 

Amendments

Rev.	Date	By	Description
------	------	----	-------------

Project :

28 The Avenue,
Muswell Hill,
London, Greater London,
N10 2QL

Title :

Planning drawings
Existing Plans - Loft, Roof



Bluelime Conversions Ltd.
Bluelime Planning Consultancy Ltd.

T: +44 (0) 8448005711
T2: 0207 813 4913

Unit 2-3, 17-19 Bonny Street,
London, NW1 9 PE

E: info@bluelimetd.com
W: www.bluelimetd.com

Detached dwelling house

Drawn by:	Checked by:	Scale @ A1:	Date:
CXS	AMC	As indicated	24/11/2022

Drawing number :	Rev :
BLC-221124- PD-003	

Do not scale from this drawing. Dimensions to be checked on site.

05/02/2023 20:27:23