



Existing North-West Elevation

1 : 50



Existing South-East Elevation

1 : 50



Existing South-West Elevation

1 : 50




Existing North-East Elevation

1 : 50

© This drawing is the property of BLUELIME LTD who retain the sole copyright of its contents & it may not be reproduced in part or in whole without written permission

Legend:

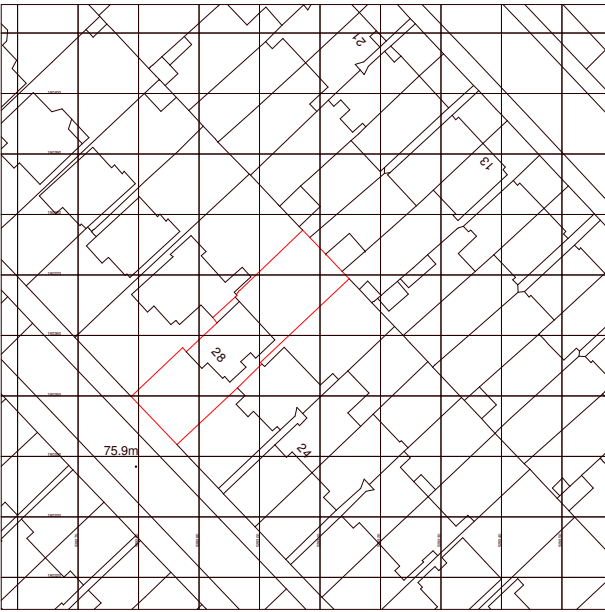

Site Location Plan 1:1250

10 0 10 20 30 40 50
SCALE 1:1250 m

North



Amendments

Rev.	Date	By	Description
------	------	----	-------------

Project :

28 The Avenue,
Muswell Hill,
London, Greater London,
N10 2QL

Title :

Constructions Drawings
Existing Elevations



Bluelime Conversions Ltd.
Bluelime Planning Consultancy Ltd.

Unit 2-3, 17-19 Bonny Street,
London, NW1 9 PE

T: +44 (0) 8448005711
T2: 0207 813 4913

E: info@bluelimeltd.com
W: www.bluelimeltd.com

Detached dwelling house

Drawn by : CXS	Checked by : AMC	Scale @ A1 : As indicated	Date : 24/11/2022
-------------------	---------------------	------------------------------	----------------------

Drawing number : BLC-221124- WD-004	Rev :
--	-----------

Do not scale from this drawing. Dimensions to be checked on site.

0.5 0 0.5 1 1.5 2 2.5
SCALE 1:50 m

05/02/2023 20:27:32