


Legend:



Site Location Plan 1:1250

 

North



Roof extension  
volume calculation:

10.00 m<sup>3</sup> +  
10.00 m<sup>3</sup> +  
10.00 m<sup>3</sup> +  
7.40 m<sup>3</sup> +  
5.40 m<sup>3</sup> +

= 42.80 m<sup>3</sup>

Amendments

| Rev. | Date | By | Description |
|------|------|----|-------------|
|------|------|----|-------------|

Project :

28 The Avenue,  
Muswell Hill,  
London, Greater London,  
N10 2QL

Title :

Planning Drawings  
Proposed Elevations



Bluelime Conversions Ltd.  
Bluelime Planning Consultancy Ltd.

T: +44 (0) 8448005711  
T2: 0207 813 4913

Unit 2-3, 17-19 Bonny Street,  
London, NW1 9 PE


E: info@bluelimetd.com  
W: www.bluelimetd.com

Detached dwelling house

|                   |                     |                              |                      |
|-------------------|---------------------|------------------------------|----------------------|
| Drawn by :<br>CXS | Checked by :<br>AMC | Scale @ A1 :<br>As indicated | Date :<br>24/11/2022 |
|-------------------|---------------------|------------------------------|----------------------|


|                                        |           |
|----------------------------------------|-----------|
| Drawing number :<br>BLC-221124- WD-005 | Rev :<br> |
|----------------------------------------|-----------|

Do not scale from this drawing. Dimensions to be checked on site.

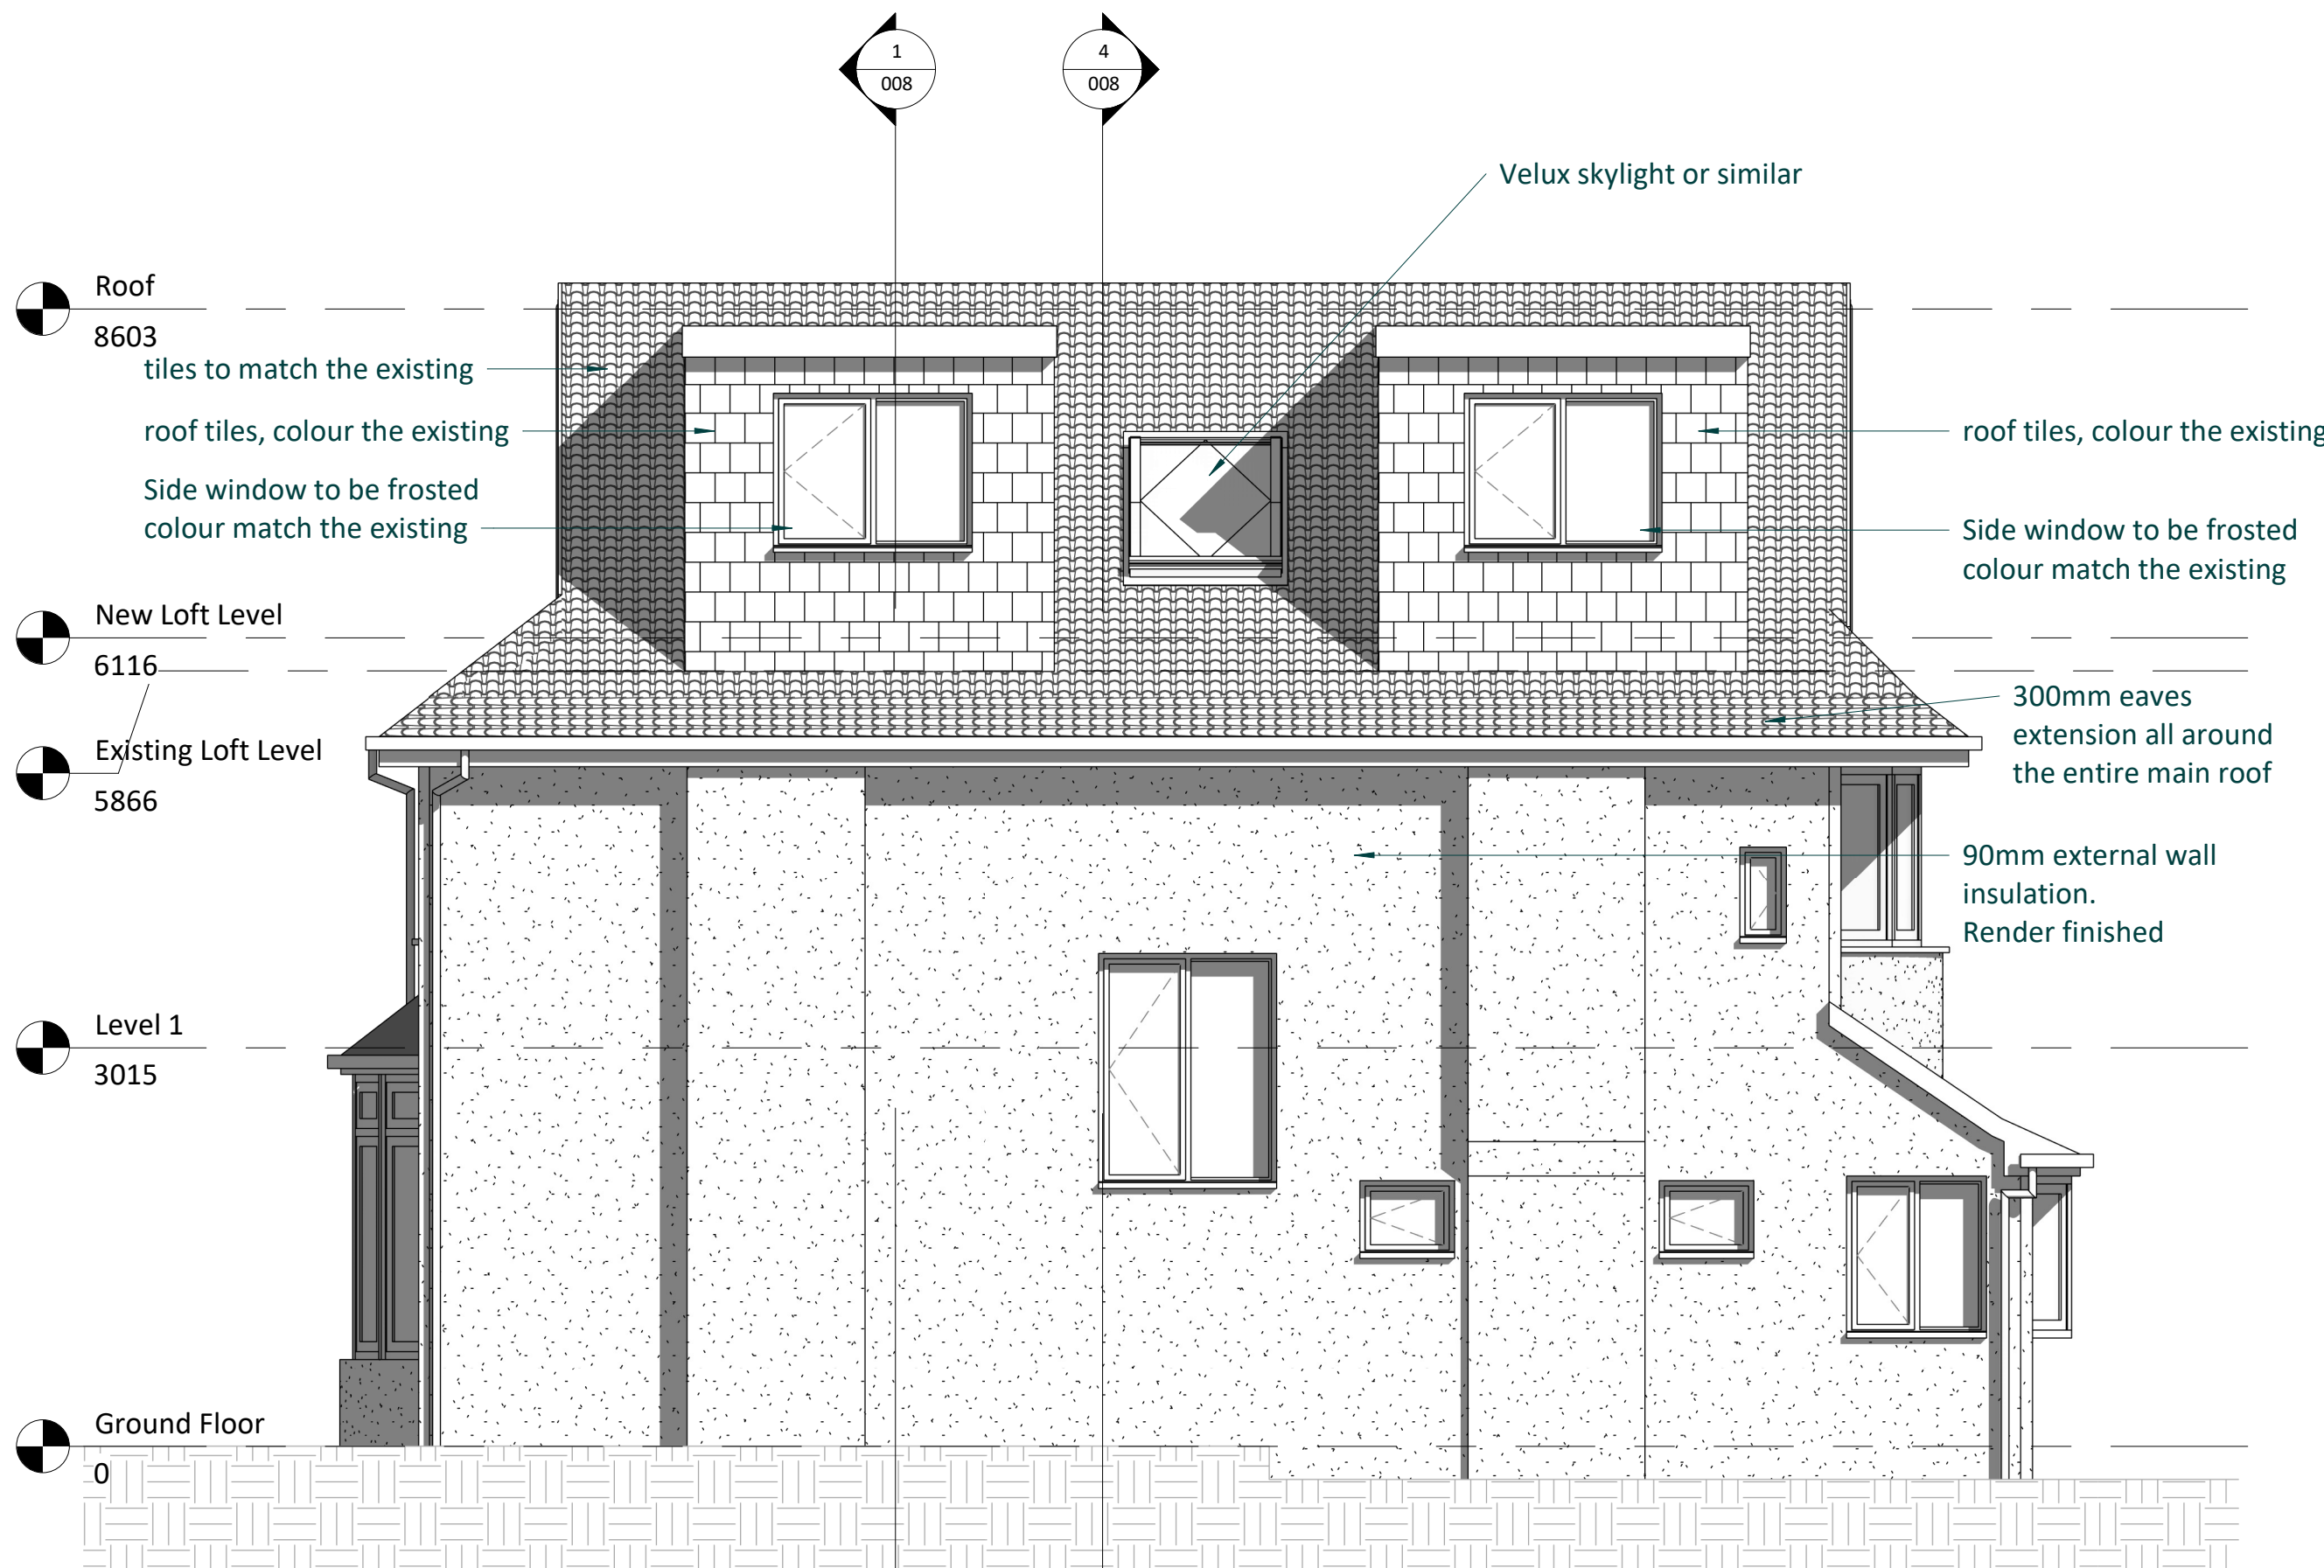


Proposed North-West Elevation

1 : 50

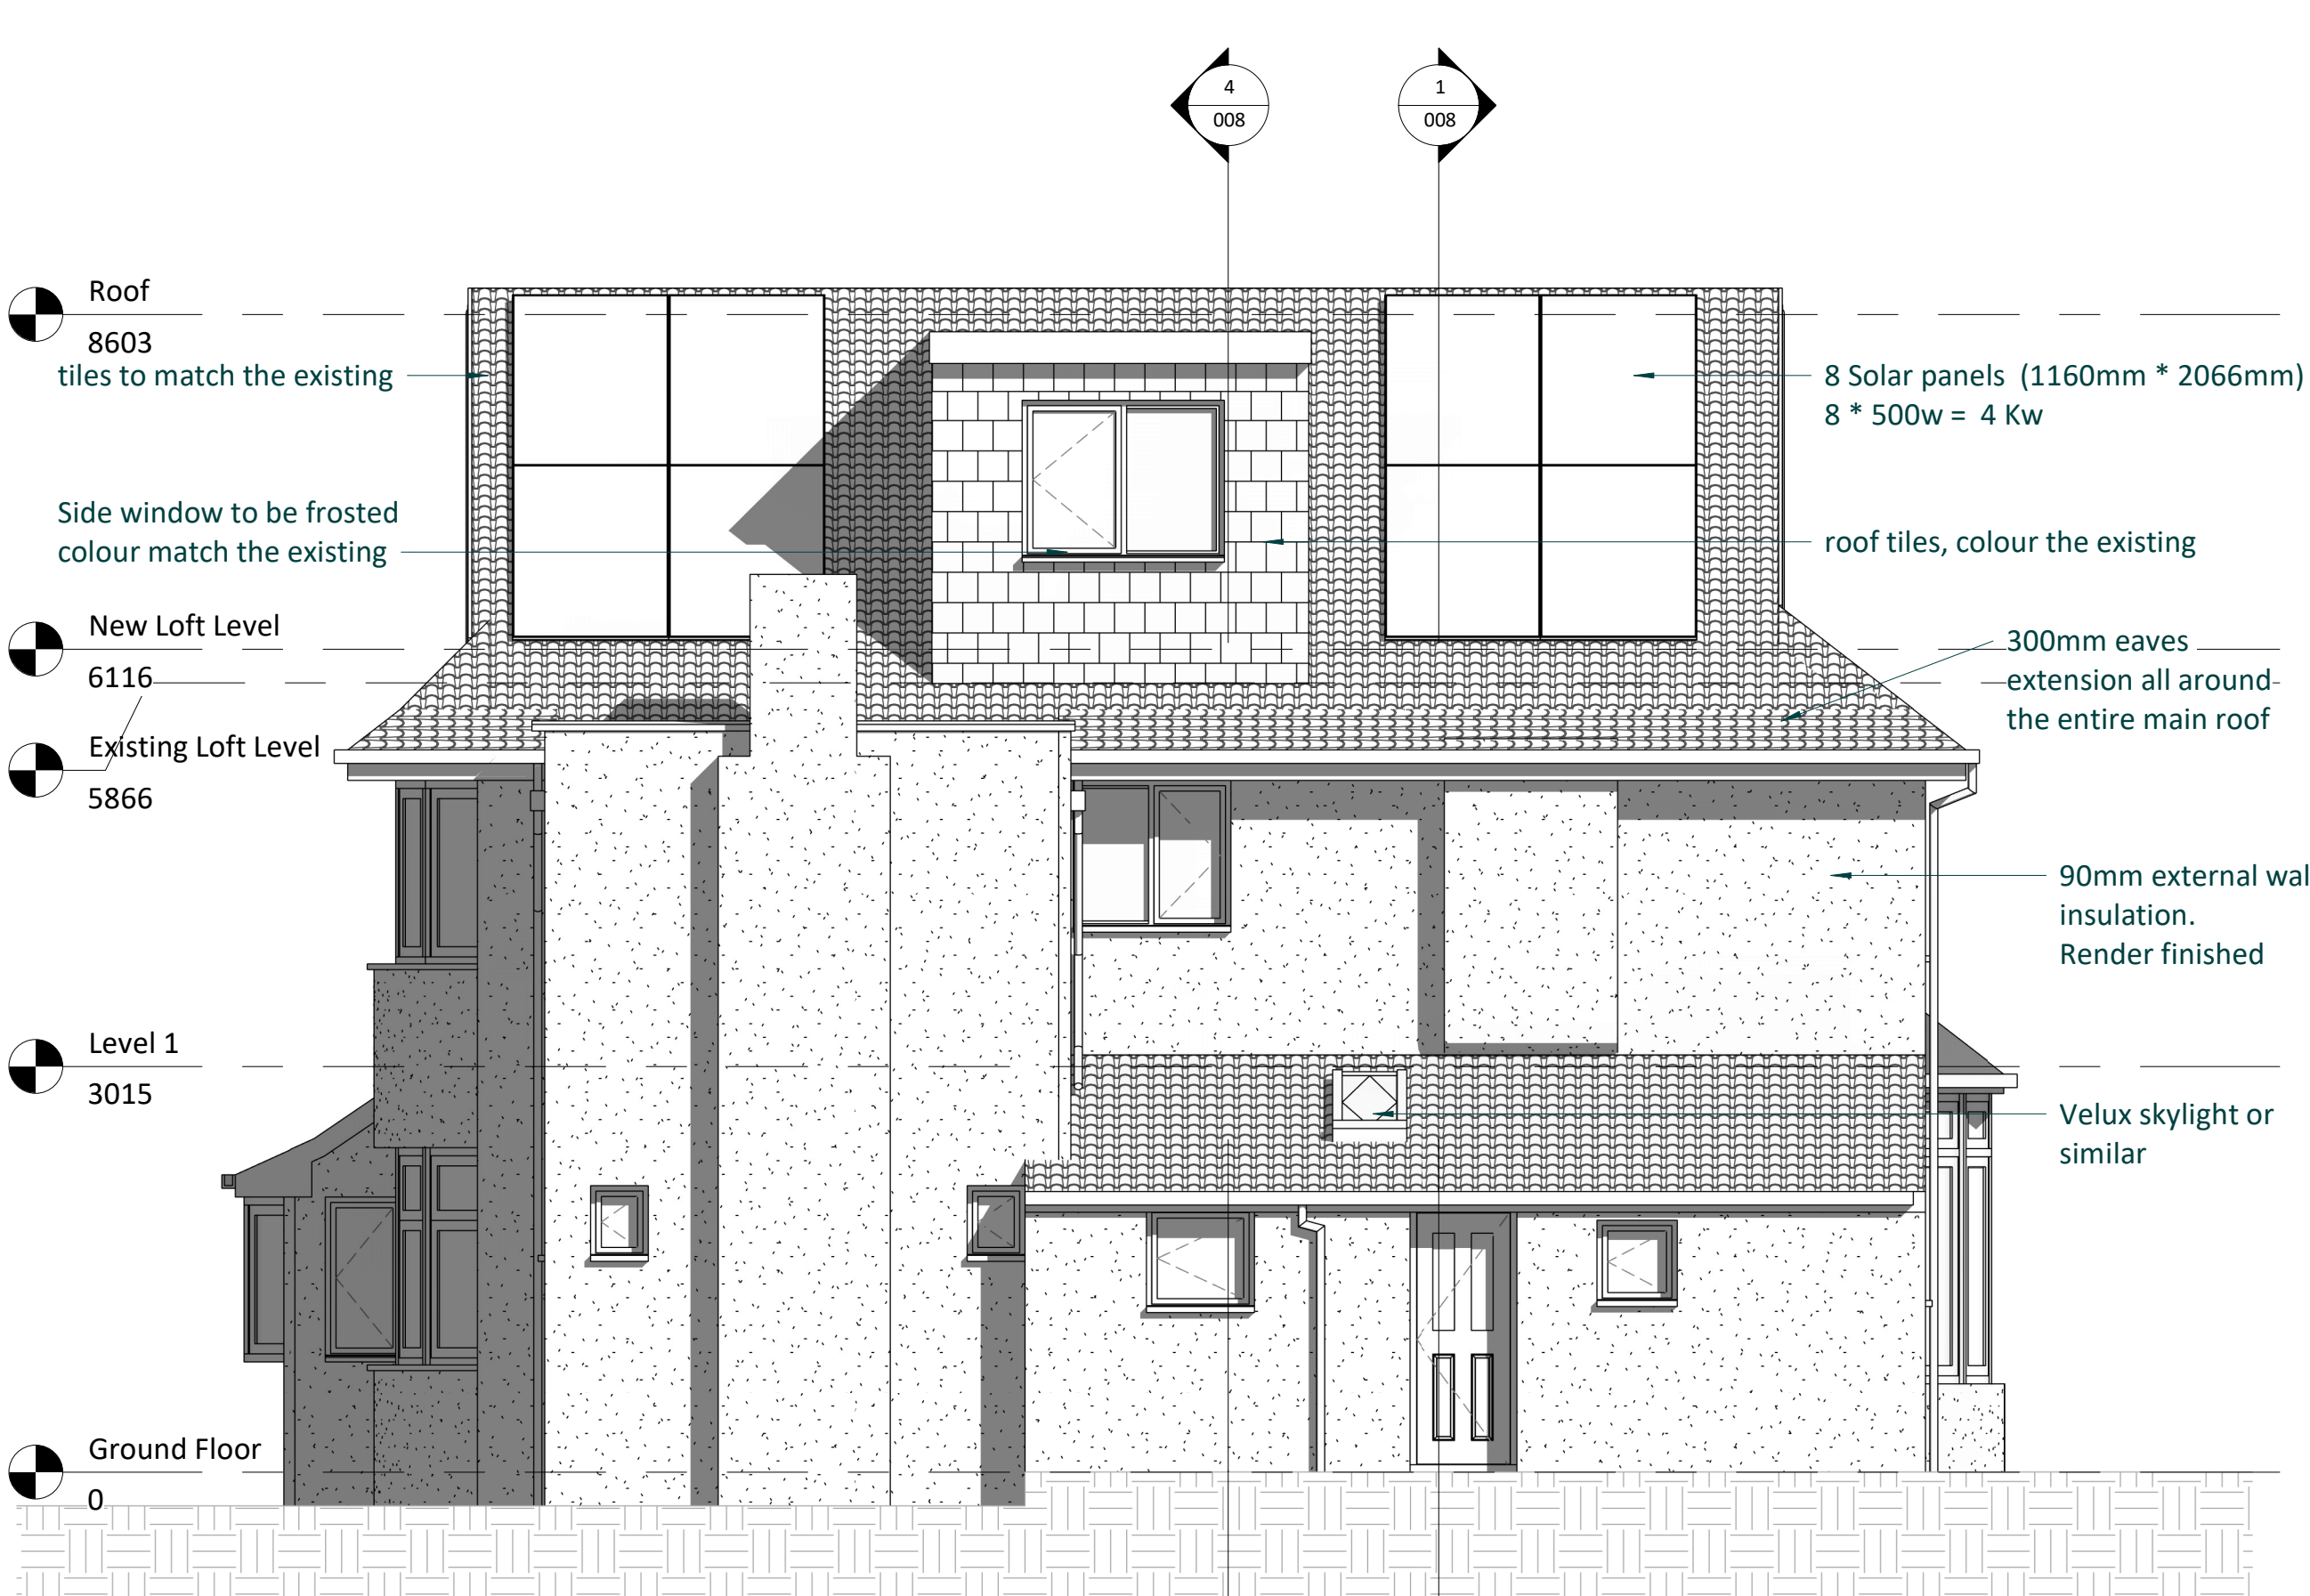


Proposed South-East Elevation

1 : 50

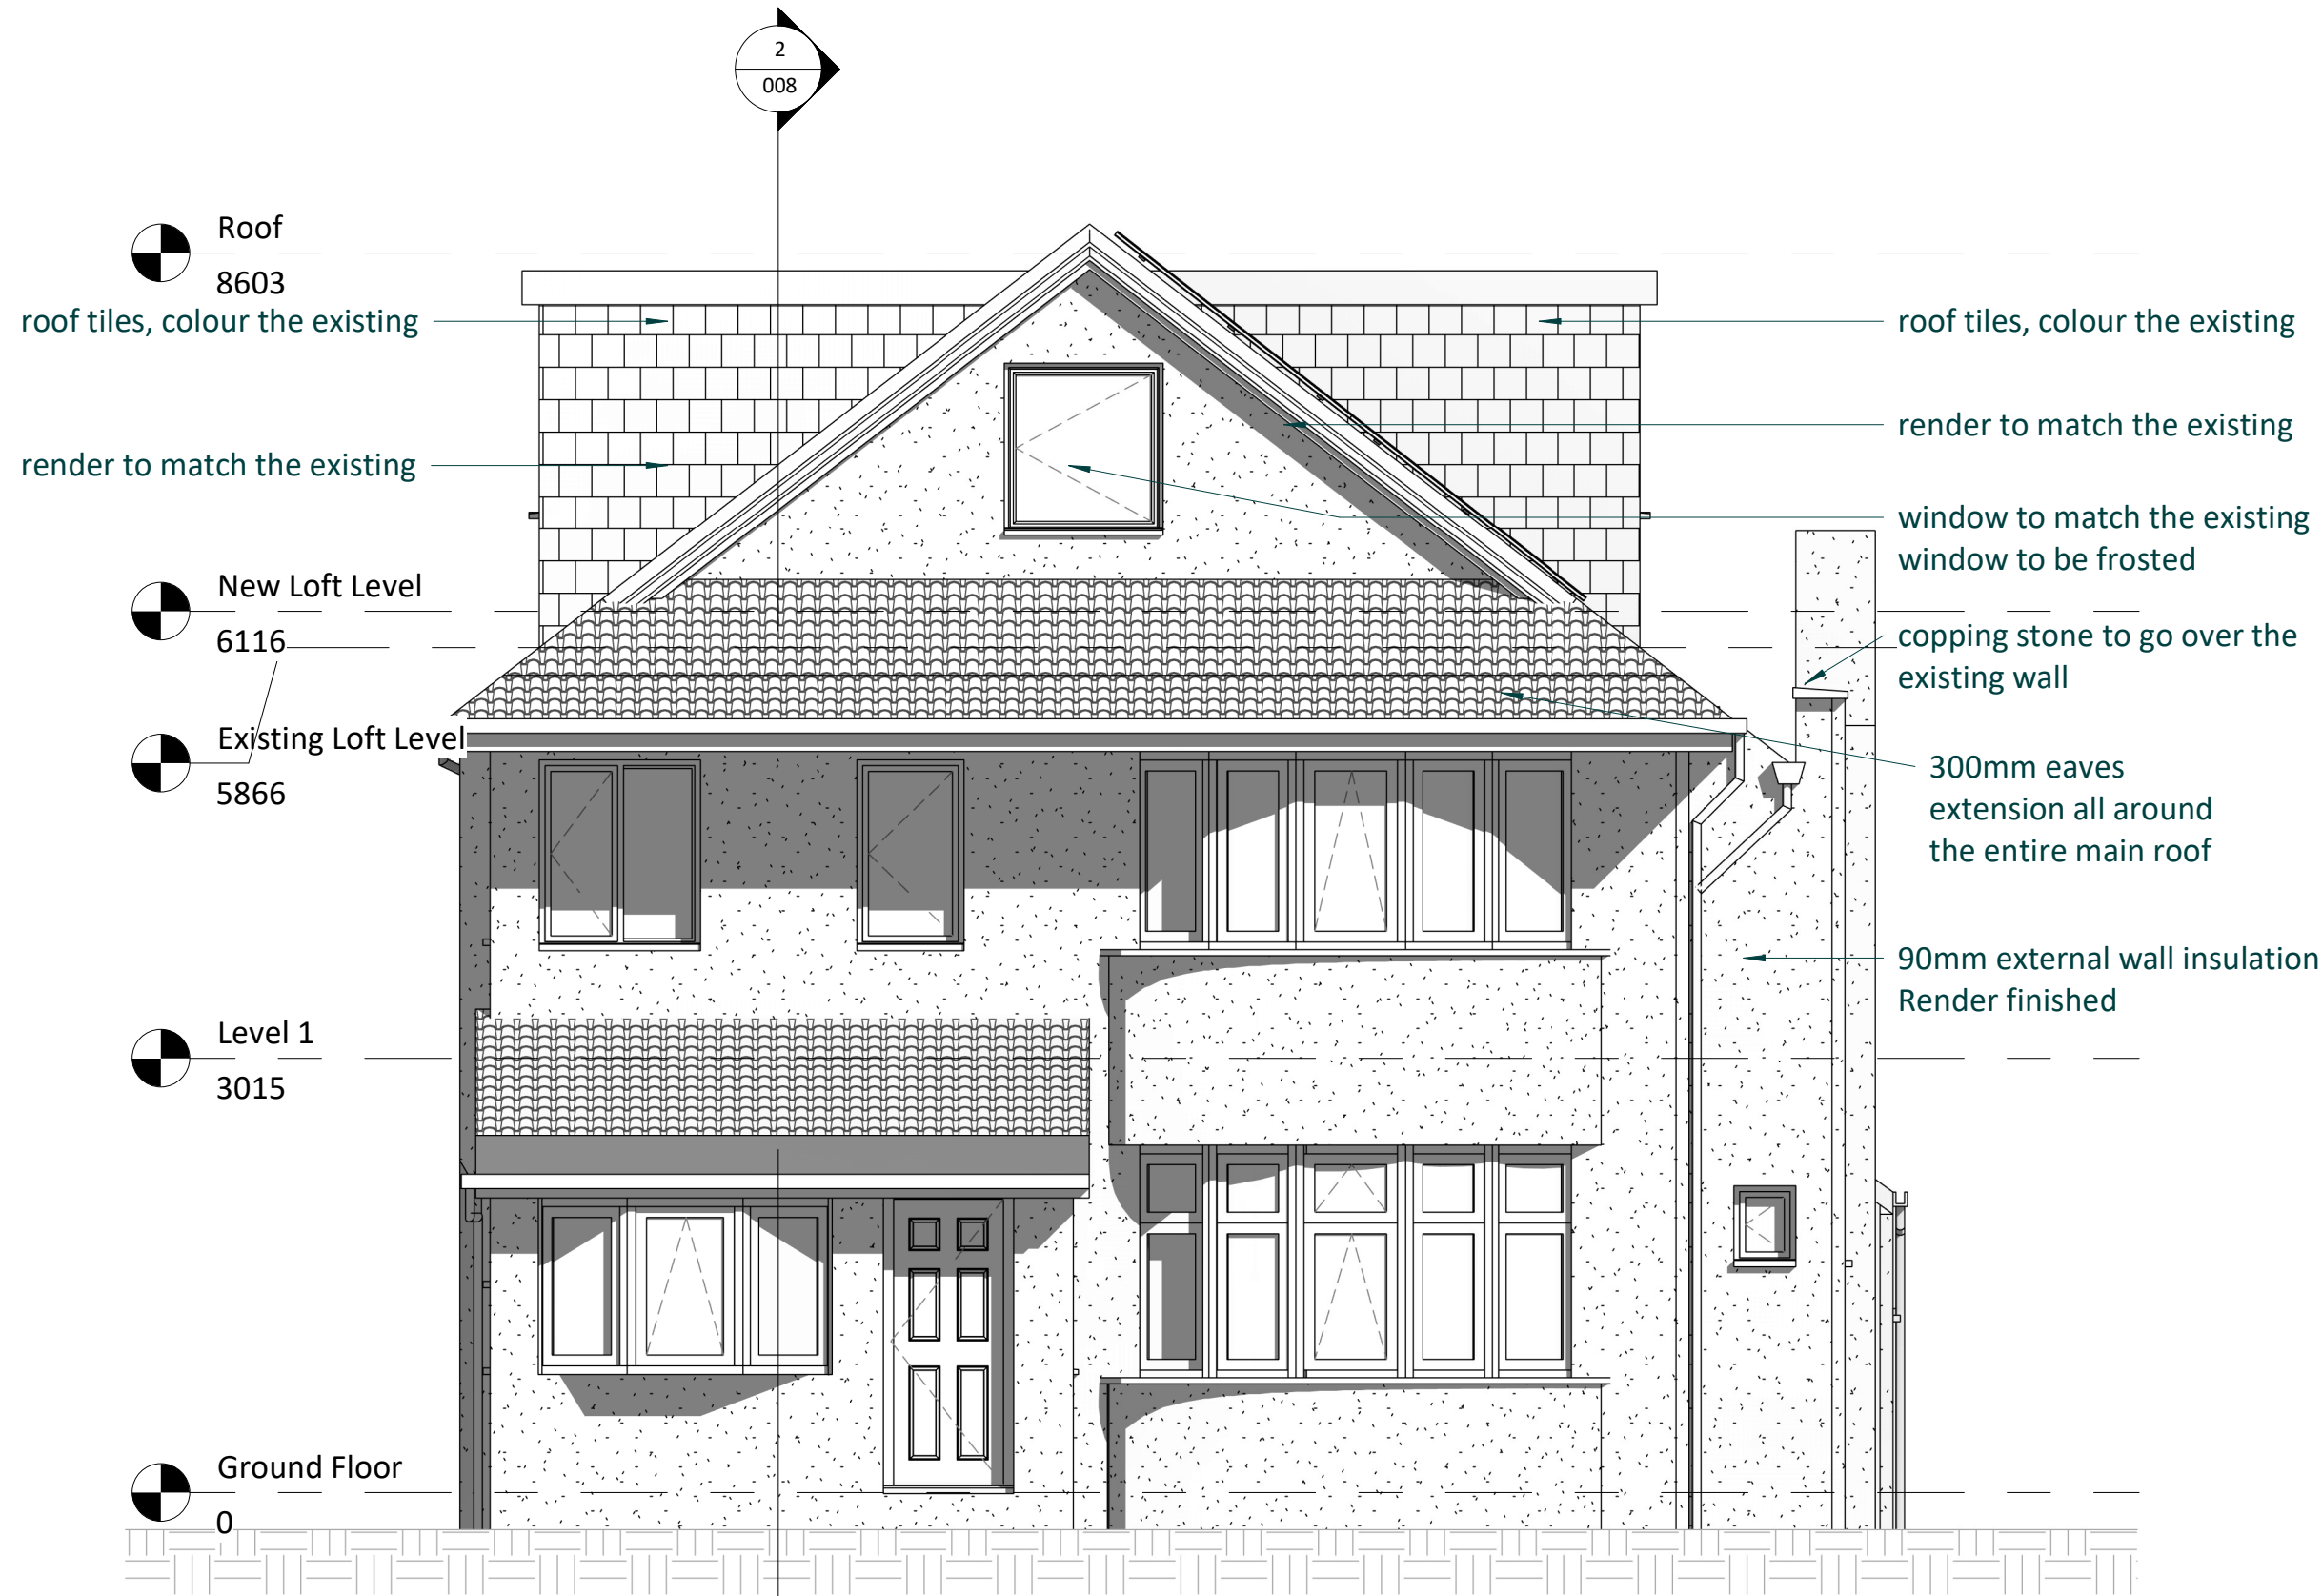


Proposed South-West Elevation

1 : 50

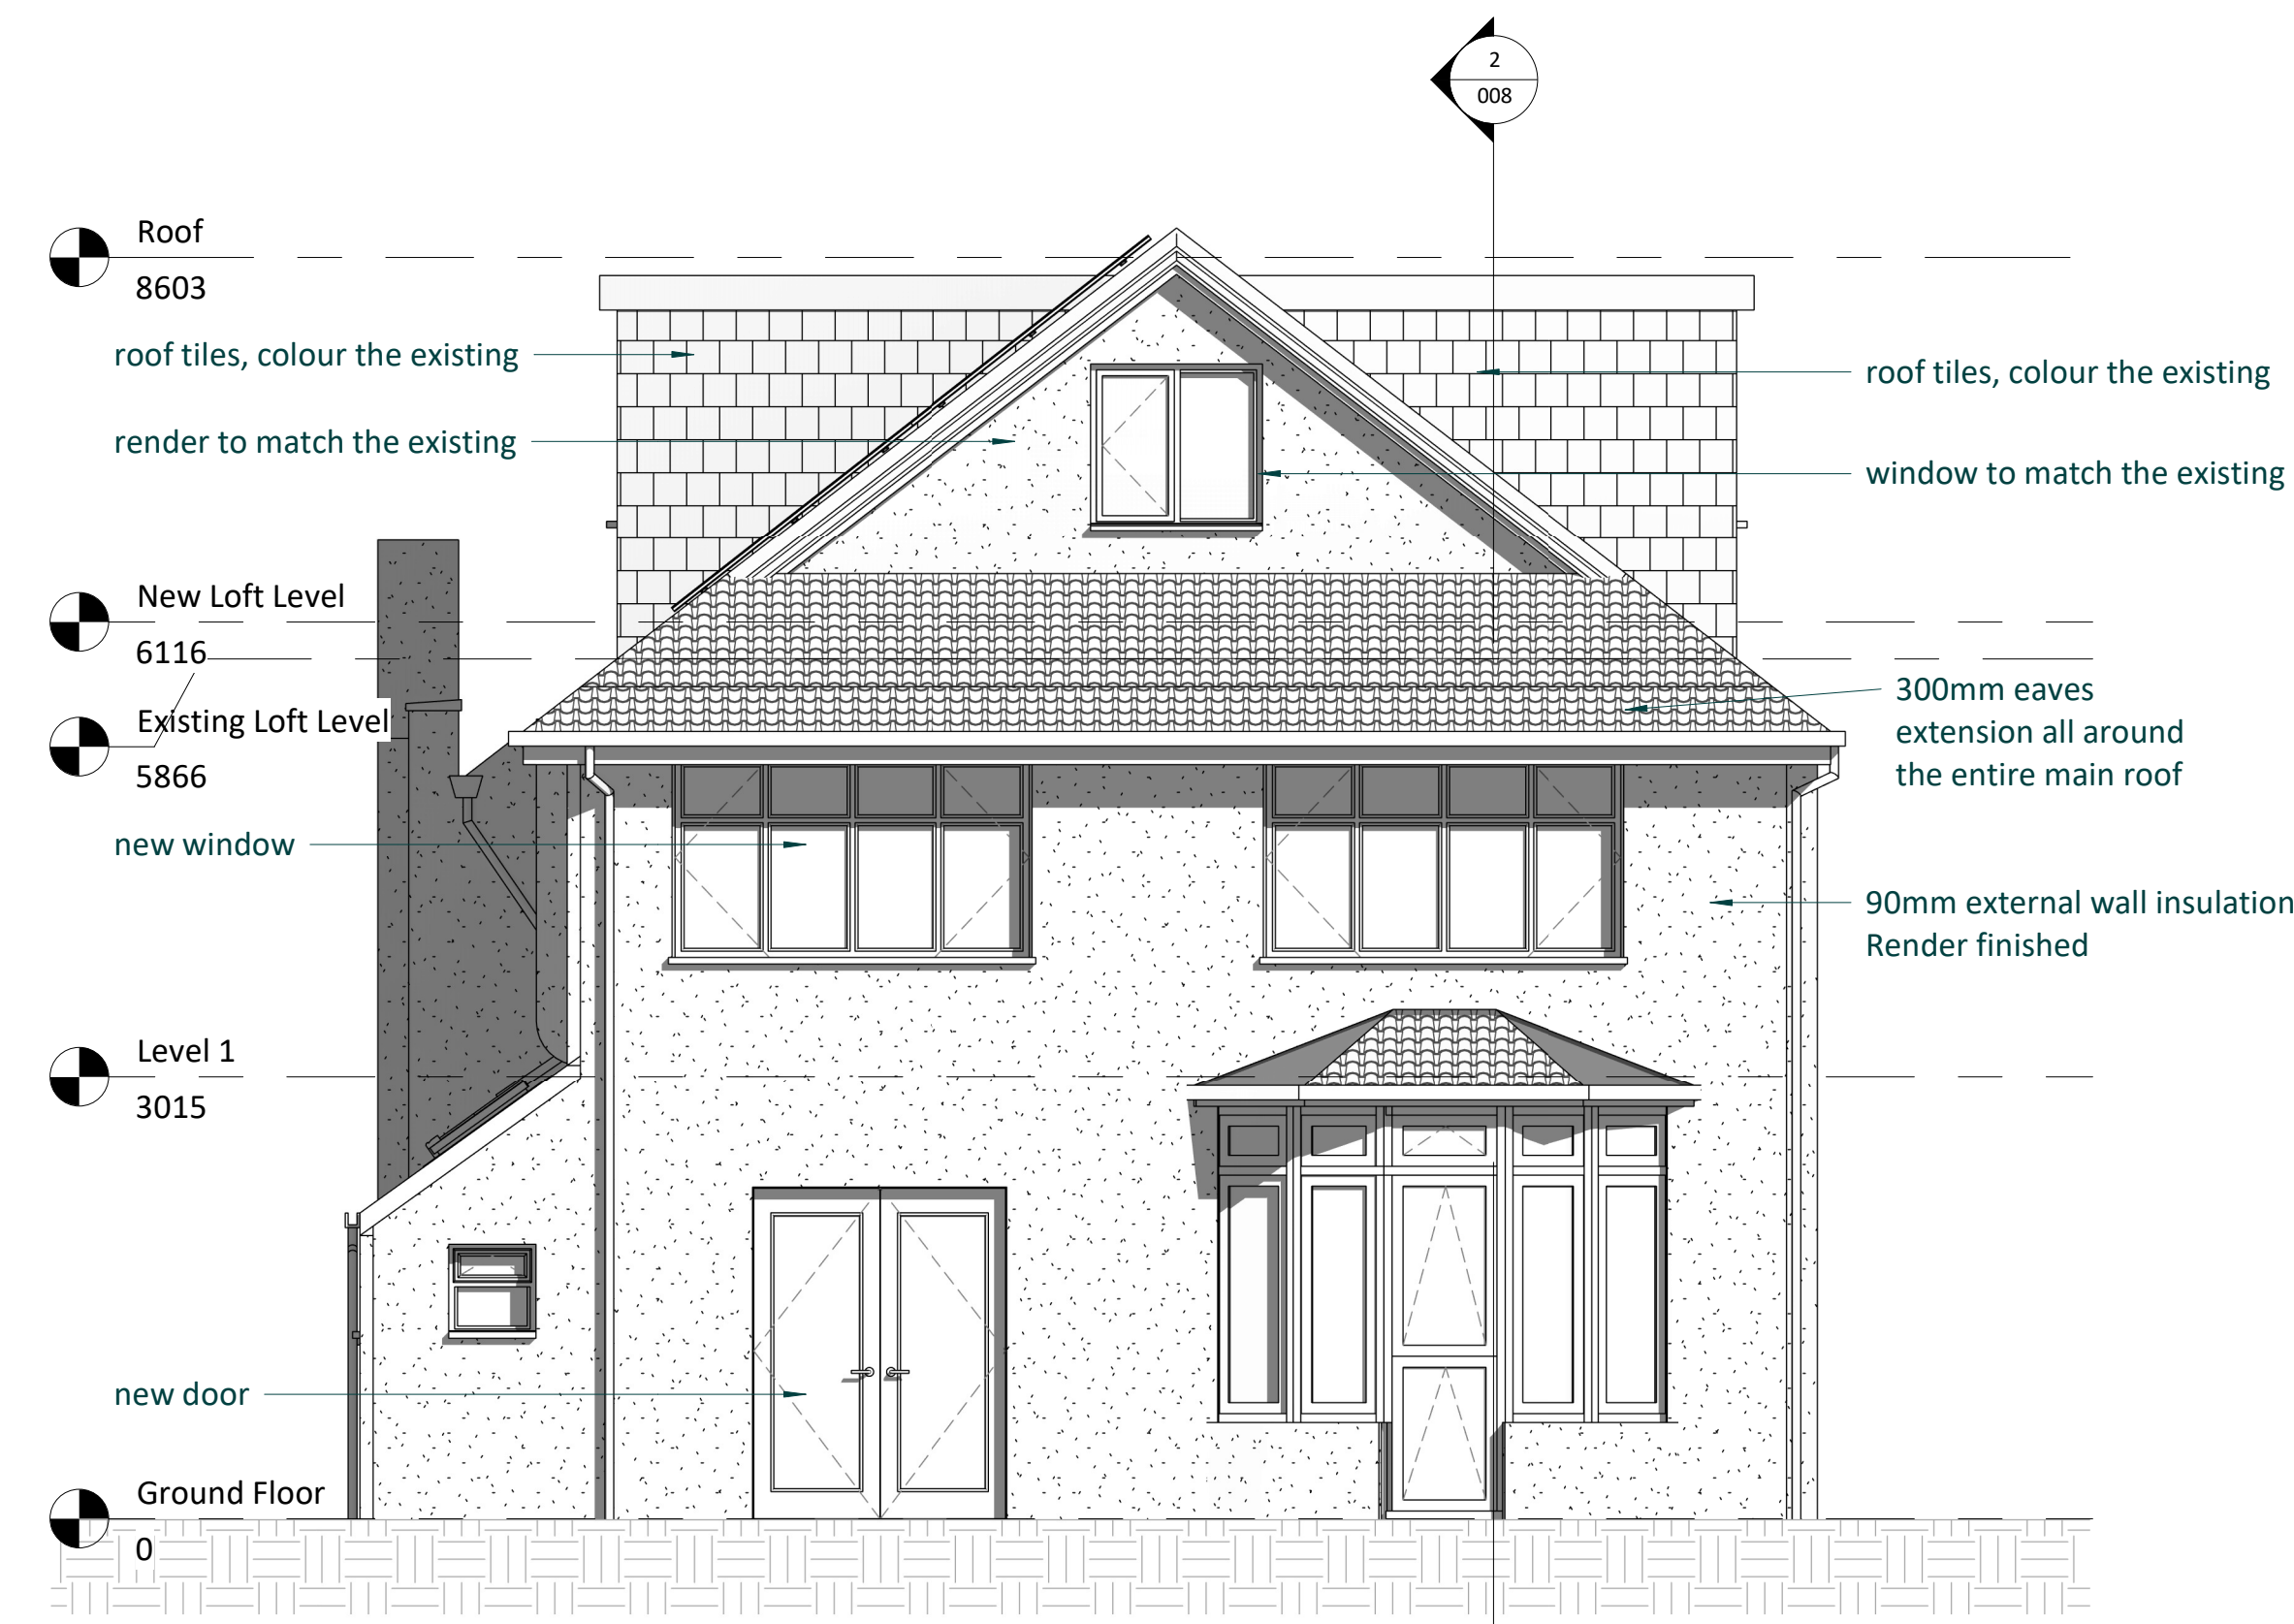

Proposed North-East Elevation

1 : 50

 

SCALE 1:50