


Legend:



Site Location Plan 1:1250

 


North



Roof extension
volume calculation:

10.00 m³ +
10.00 m³ +
10.00 m³ +
7.40 m³ +
5.40 m³ +

= 42.80 m³

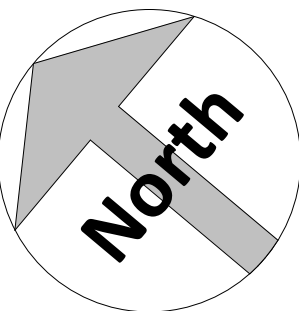

Amendments

Rev.	Date	By	Description
------	------	----	-------------

Project :

28 The Avenue,
Muswell Hill,
London, Greater London,
N10 2QL

Title :

Planning drawings
Proposed Plans - Loft, Roof



Bluelime Conversions Ltd.
Bluelime Planning Consultancy Ltd.
Unit 2-3, 17-19 Bonny Street,
London, NW1 9 PE
T: +44 (0) 8448005711
T2: 0207 813 4913
E: info@bluelimeltd.com
W: www.bluelimeltd.com


Detached dwelling house

Drawn by : CXS	Checked by : AMC	Scale @ A1 : As indicated	Date : 24/11/2022
-------------------	---------------------	------------------------------	----------------------

Drawing number : BLC-221124- PD-007	Rev :
--	-----------


Do not scale from this drawing. Dimensions to be checked on site.

05/02/2023 20:29:27

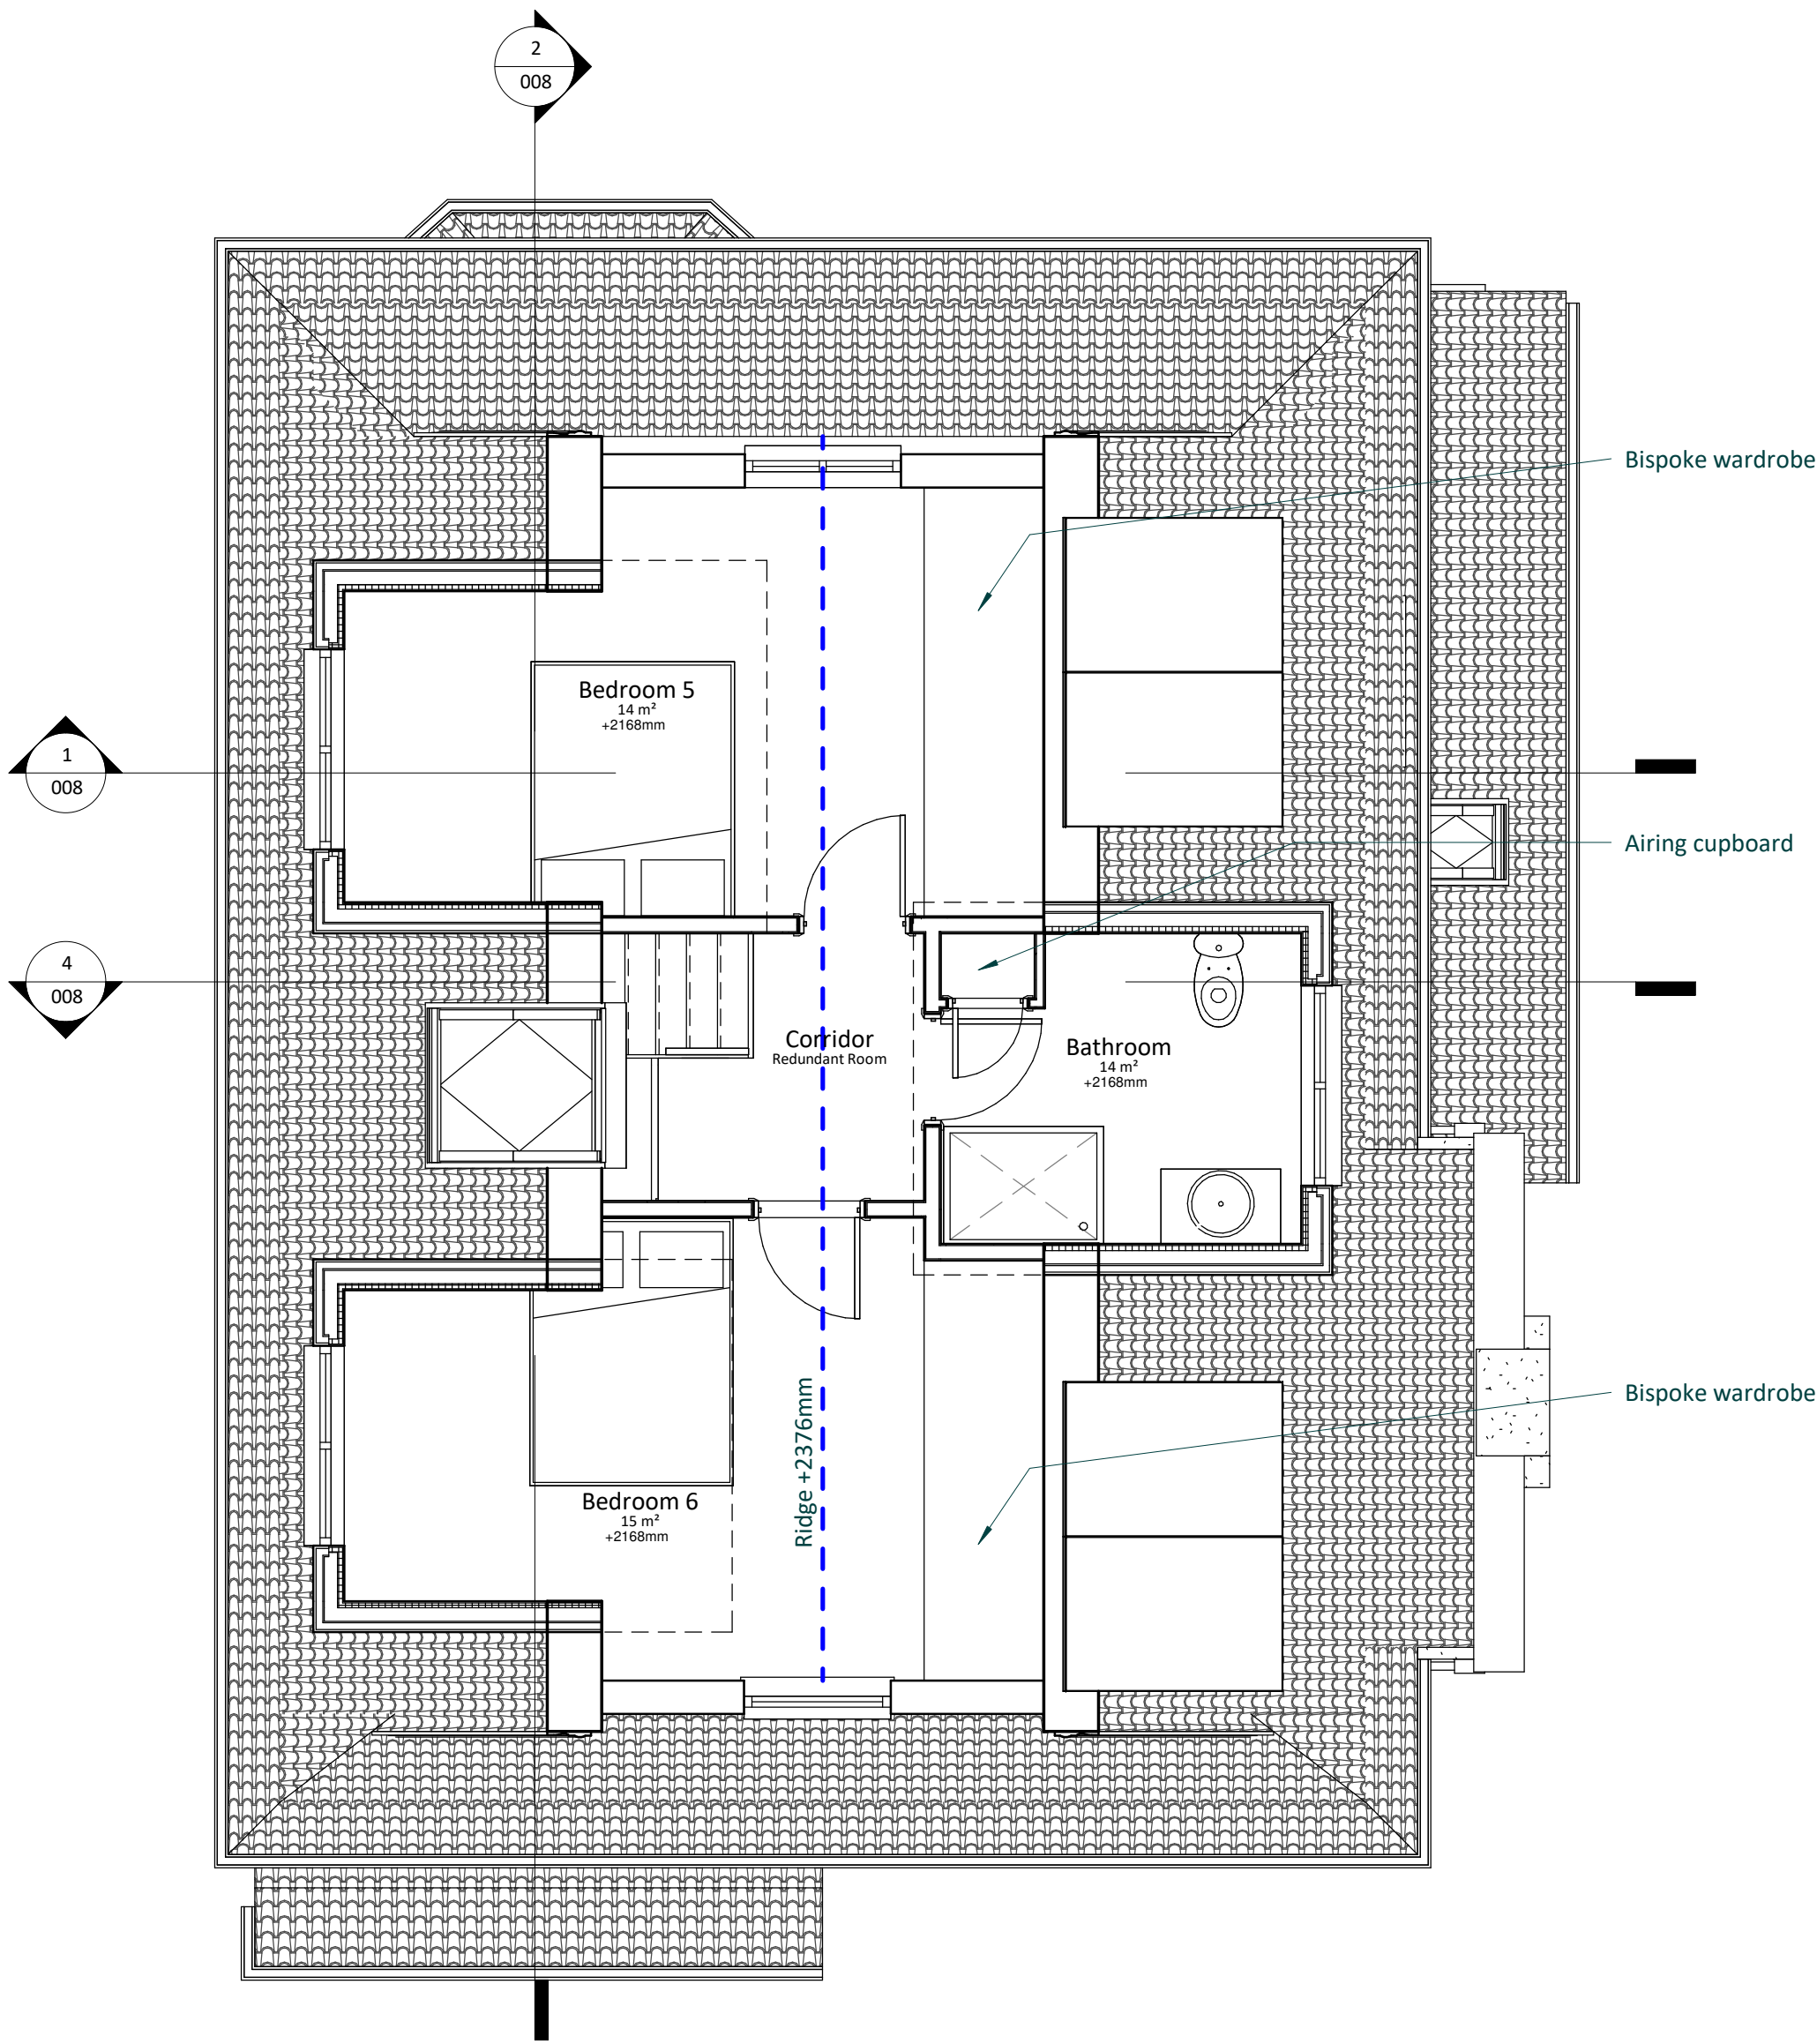

Proposed Loft

1 : 50

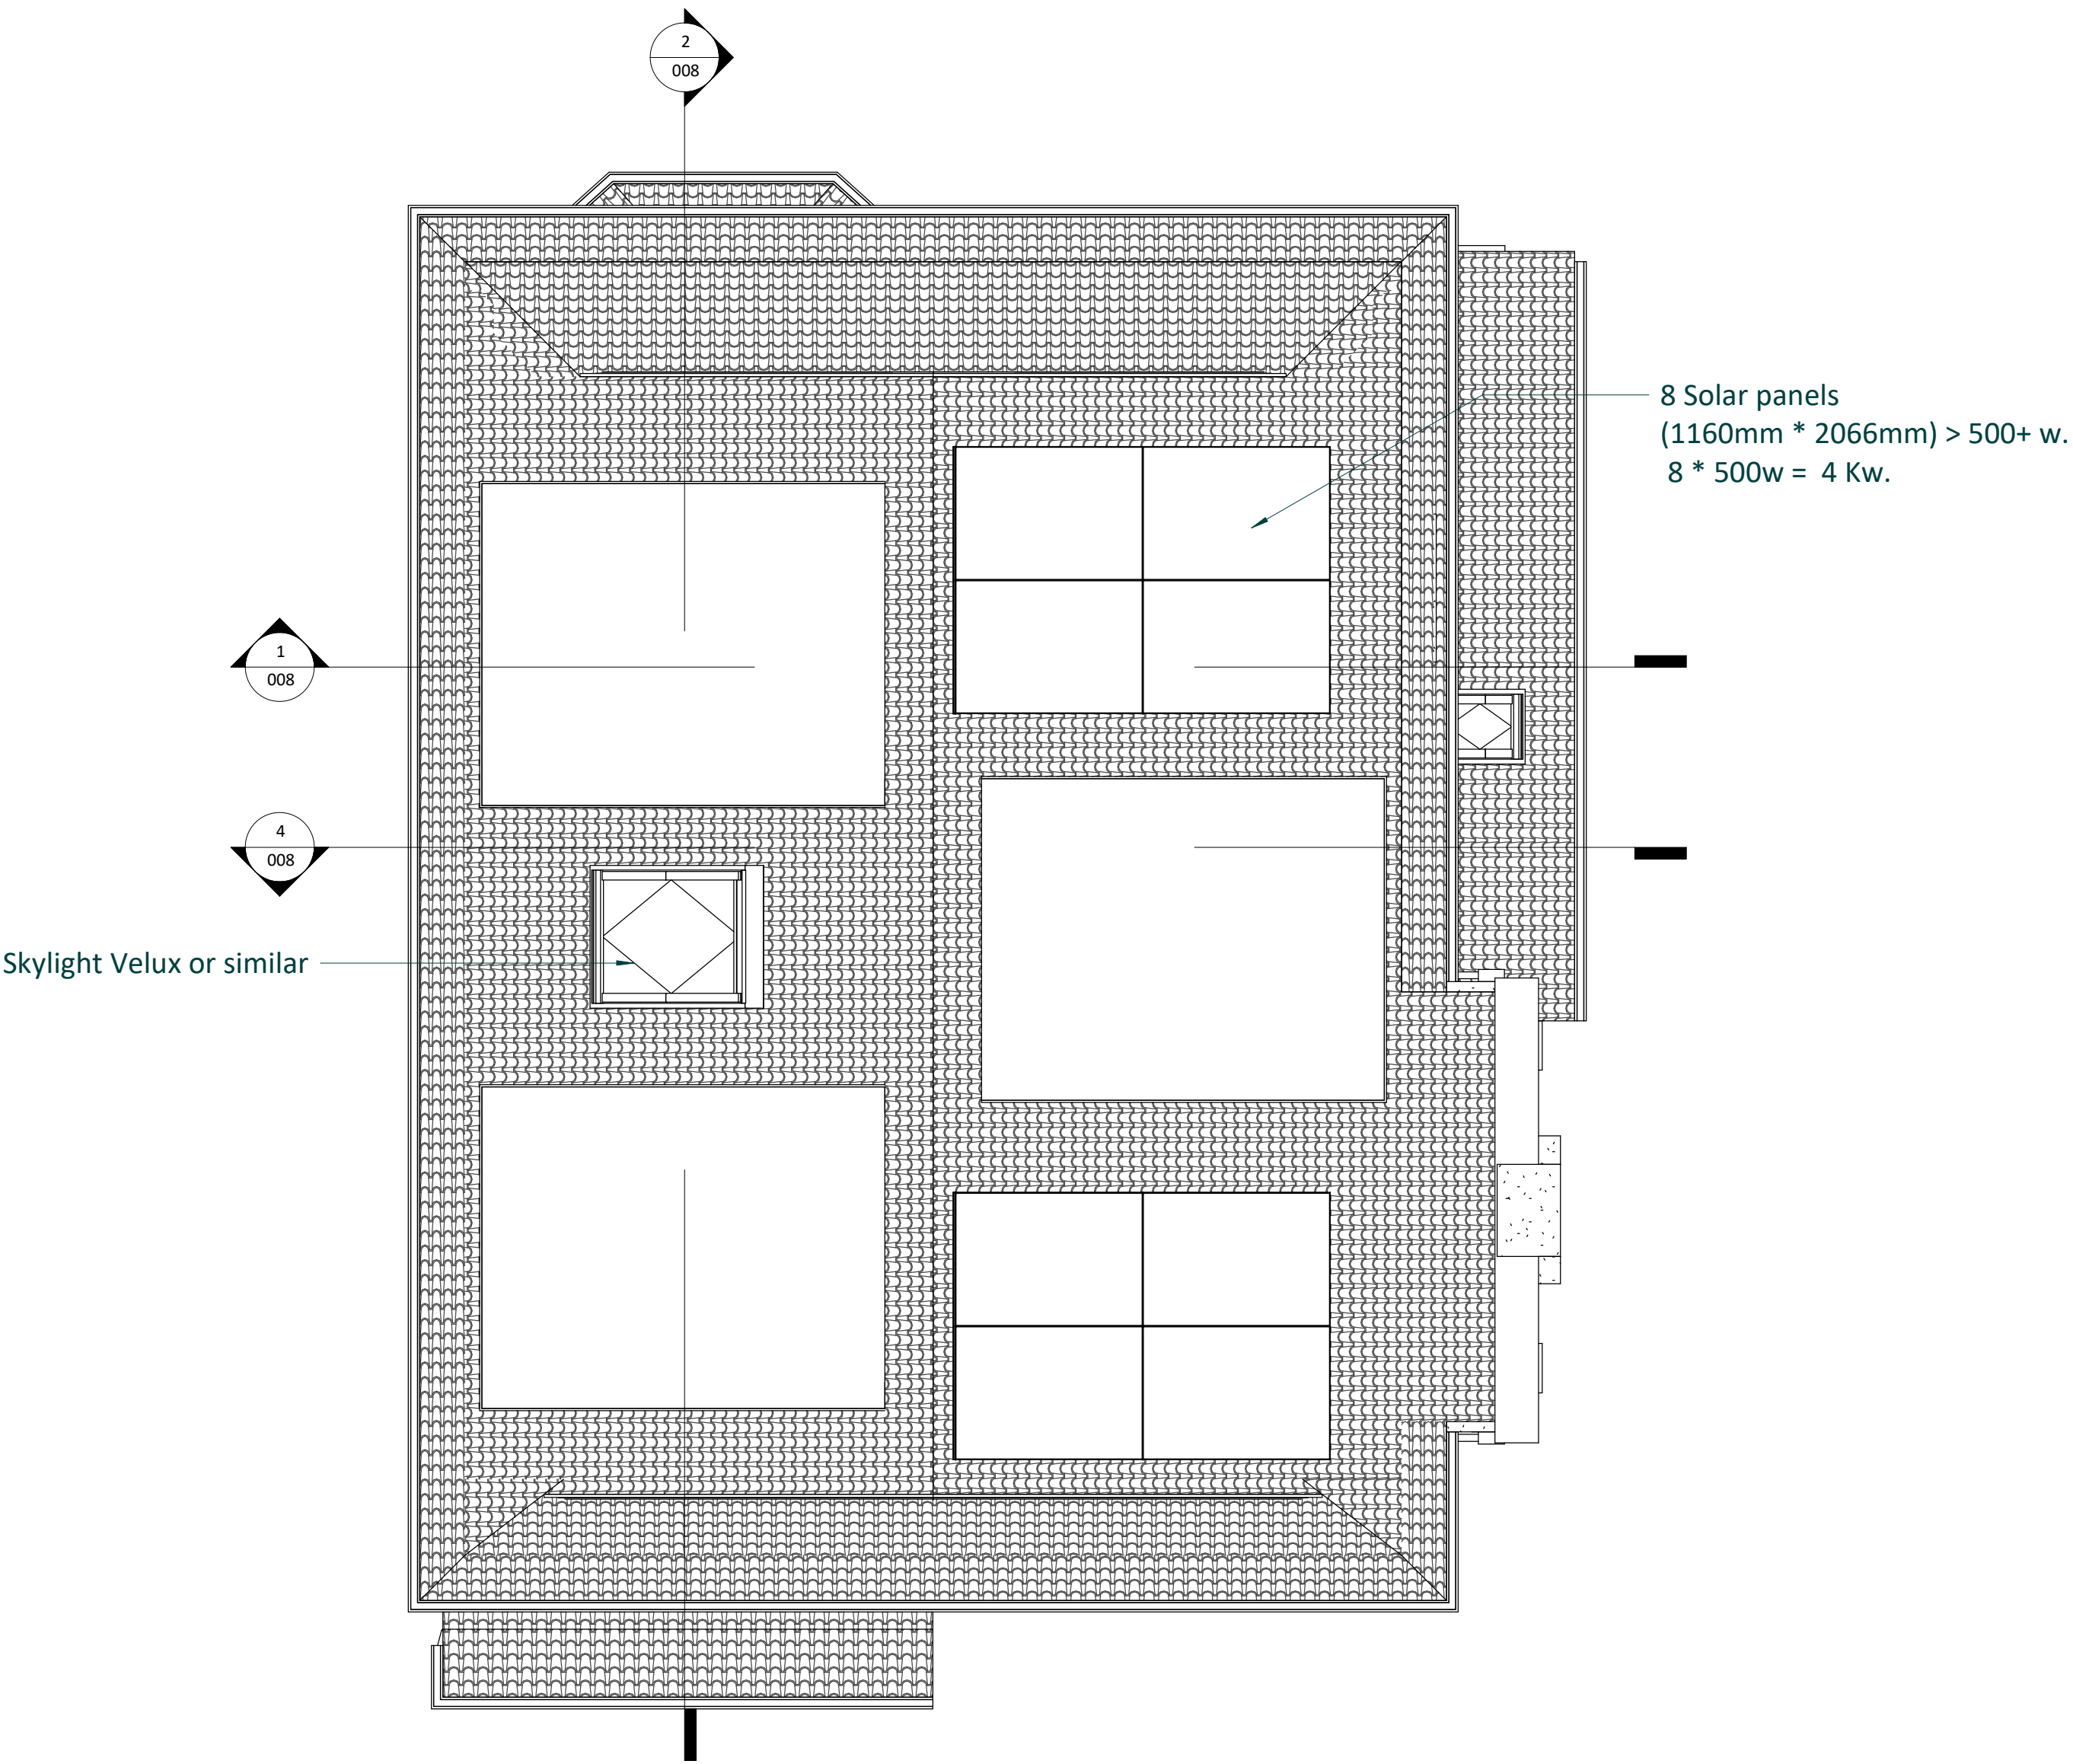

Proposed Roof Plan

1 : 50

